




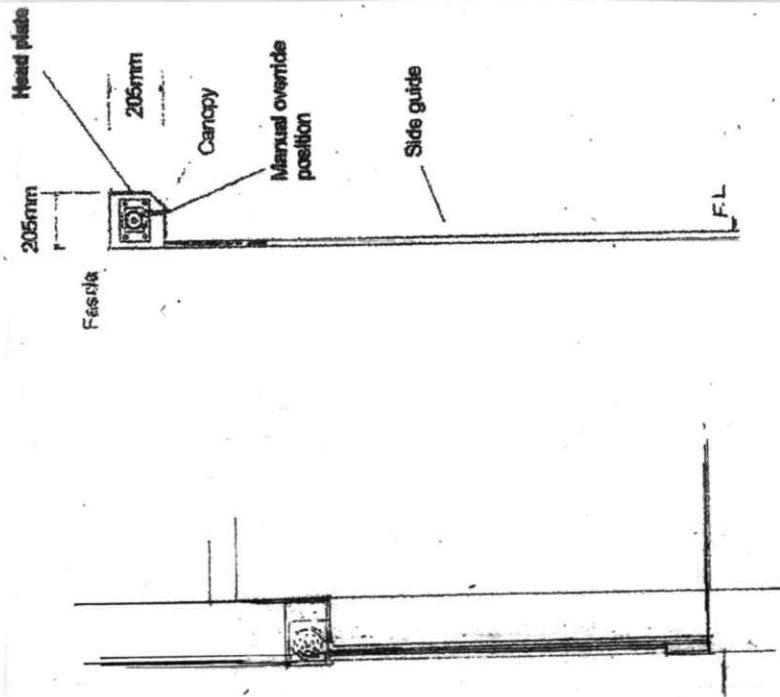

SECTION A.A

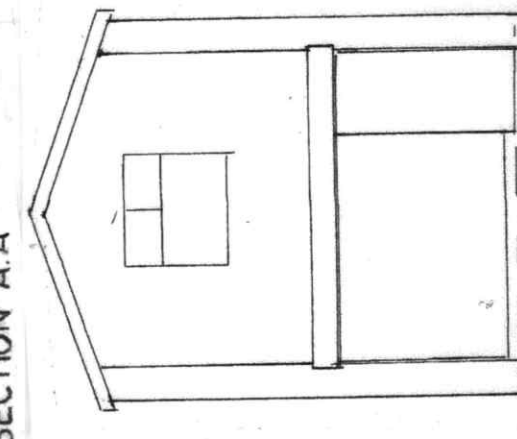

UP AND OVER
PERFORATED VISION STEEL
SHUTTERS POWDER COATED
IN BLACK PAINT

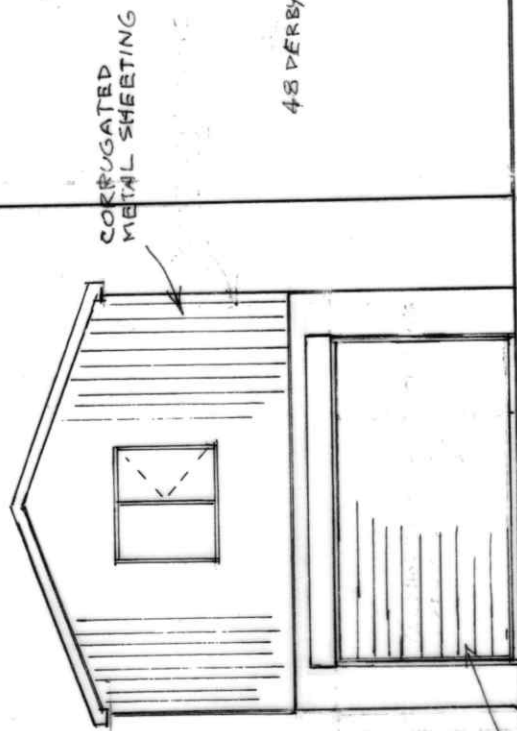


FRONT ELEVATION (PROPOSED)

48 DERBY STREET

WOOLEY STREET

48

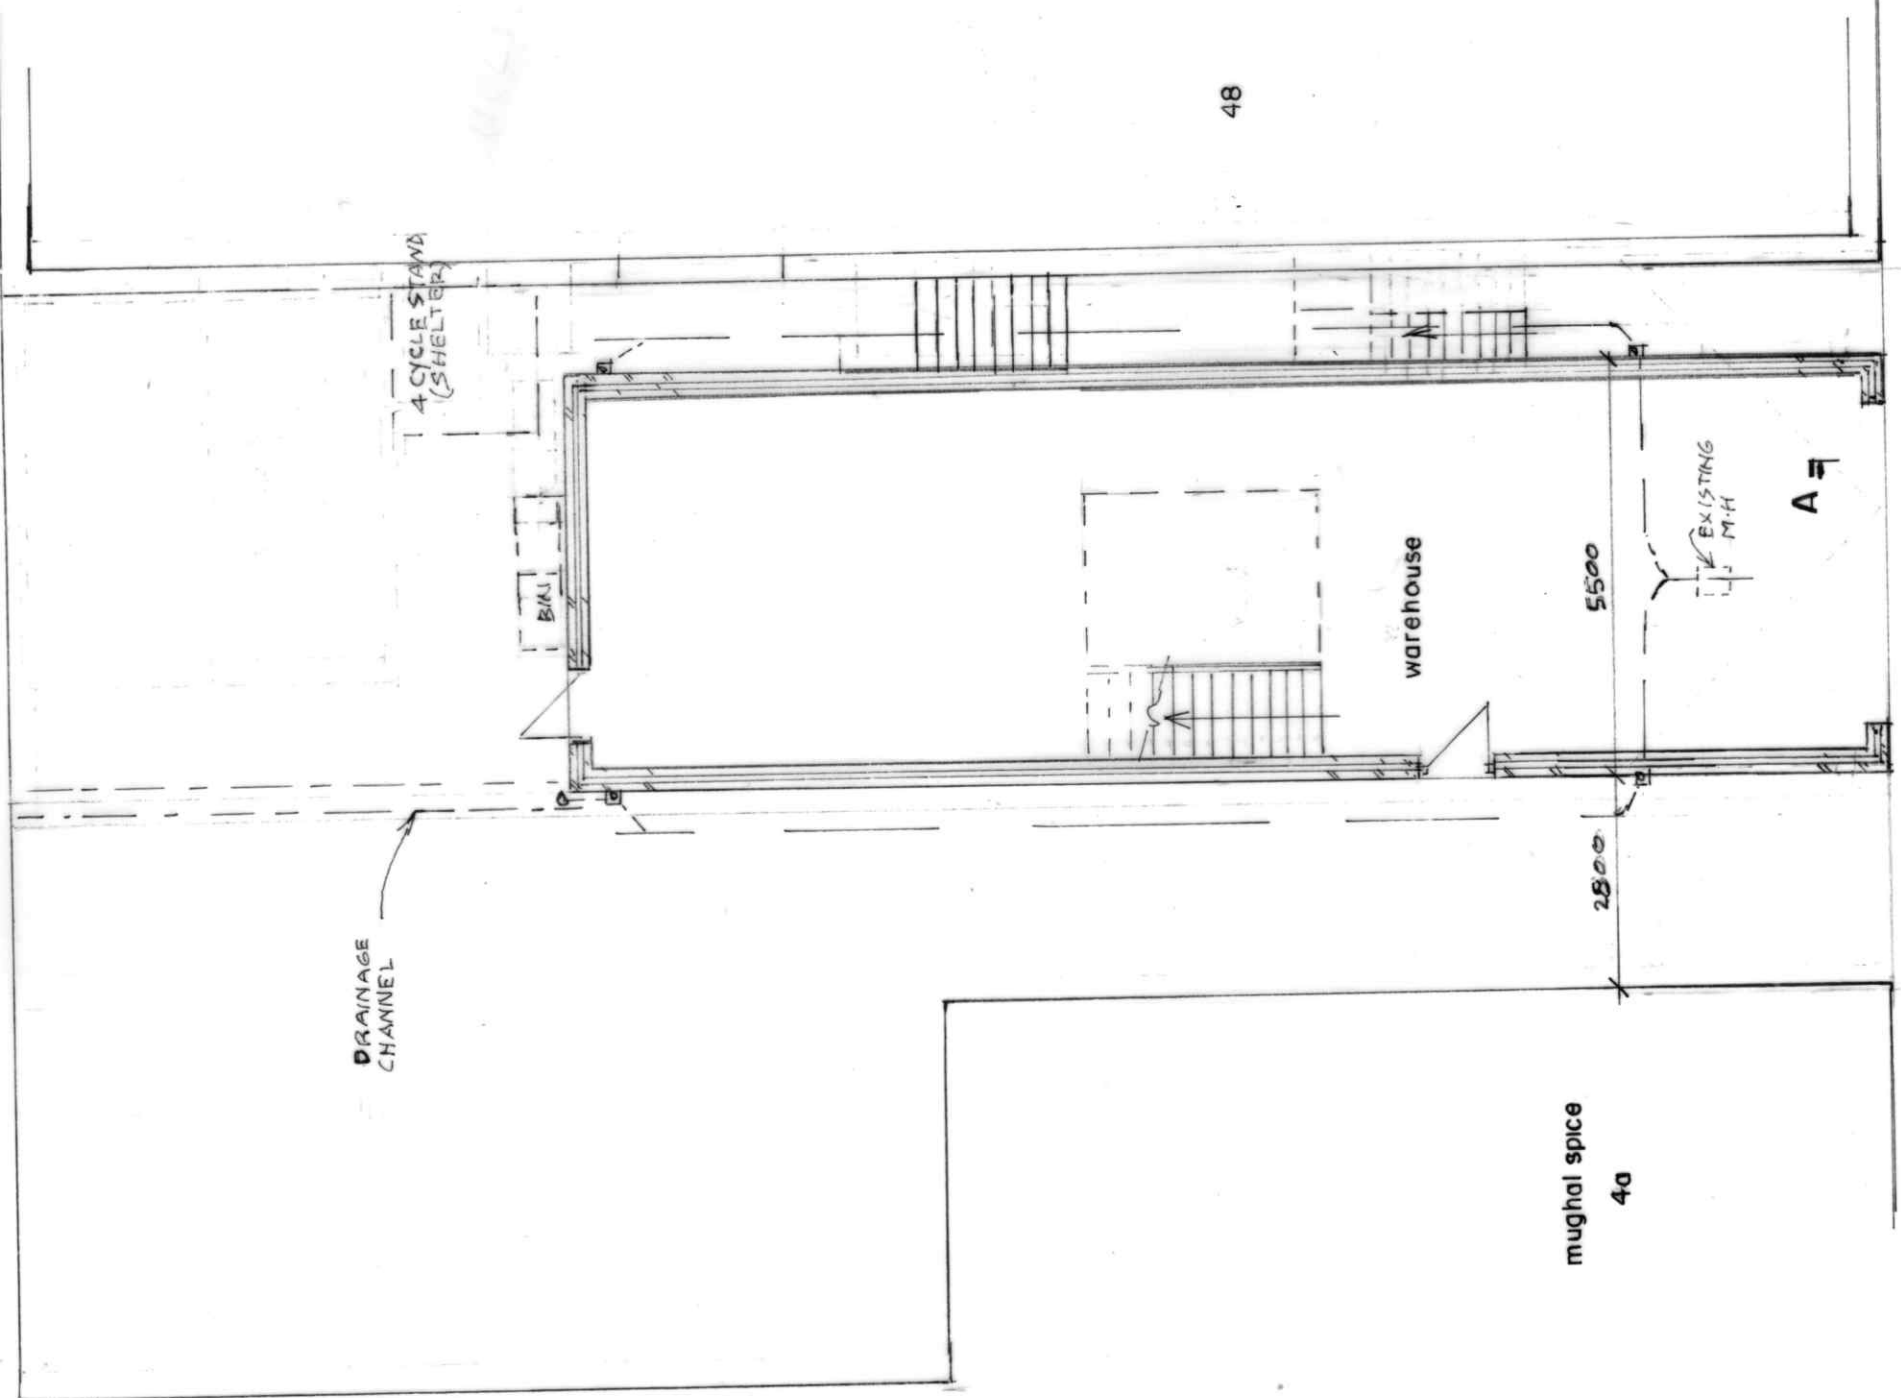

GROUND FLOOR PLAN
(PROPOSED)

BUILDING DESIGN SERVICES

M. FAROOQ
418 Bury Road Rochdale OL11 5EU.
Tel: 01706 712231 Mob: 07967605763

ERECTION OF AN ANCILLARY STORAGE UNIT (B8) TO THE
REAR OF 48 DERBY STREET MANCHESTER M8 8HN

For: Mr SHAMAZ SUBHANI

Plan
Elevation

Scale 1:100
Scale 1:100

A 1996/2