


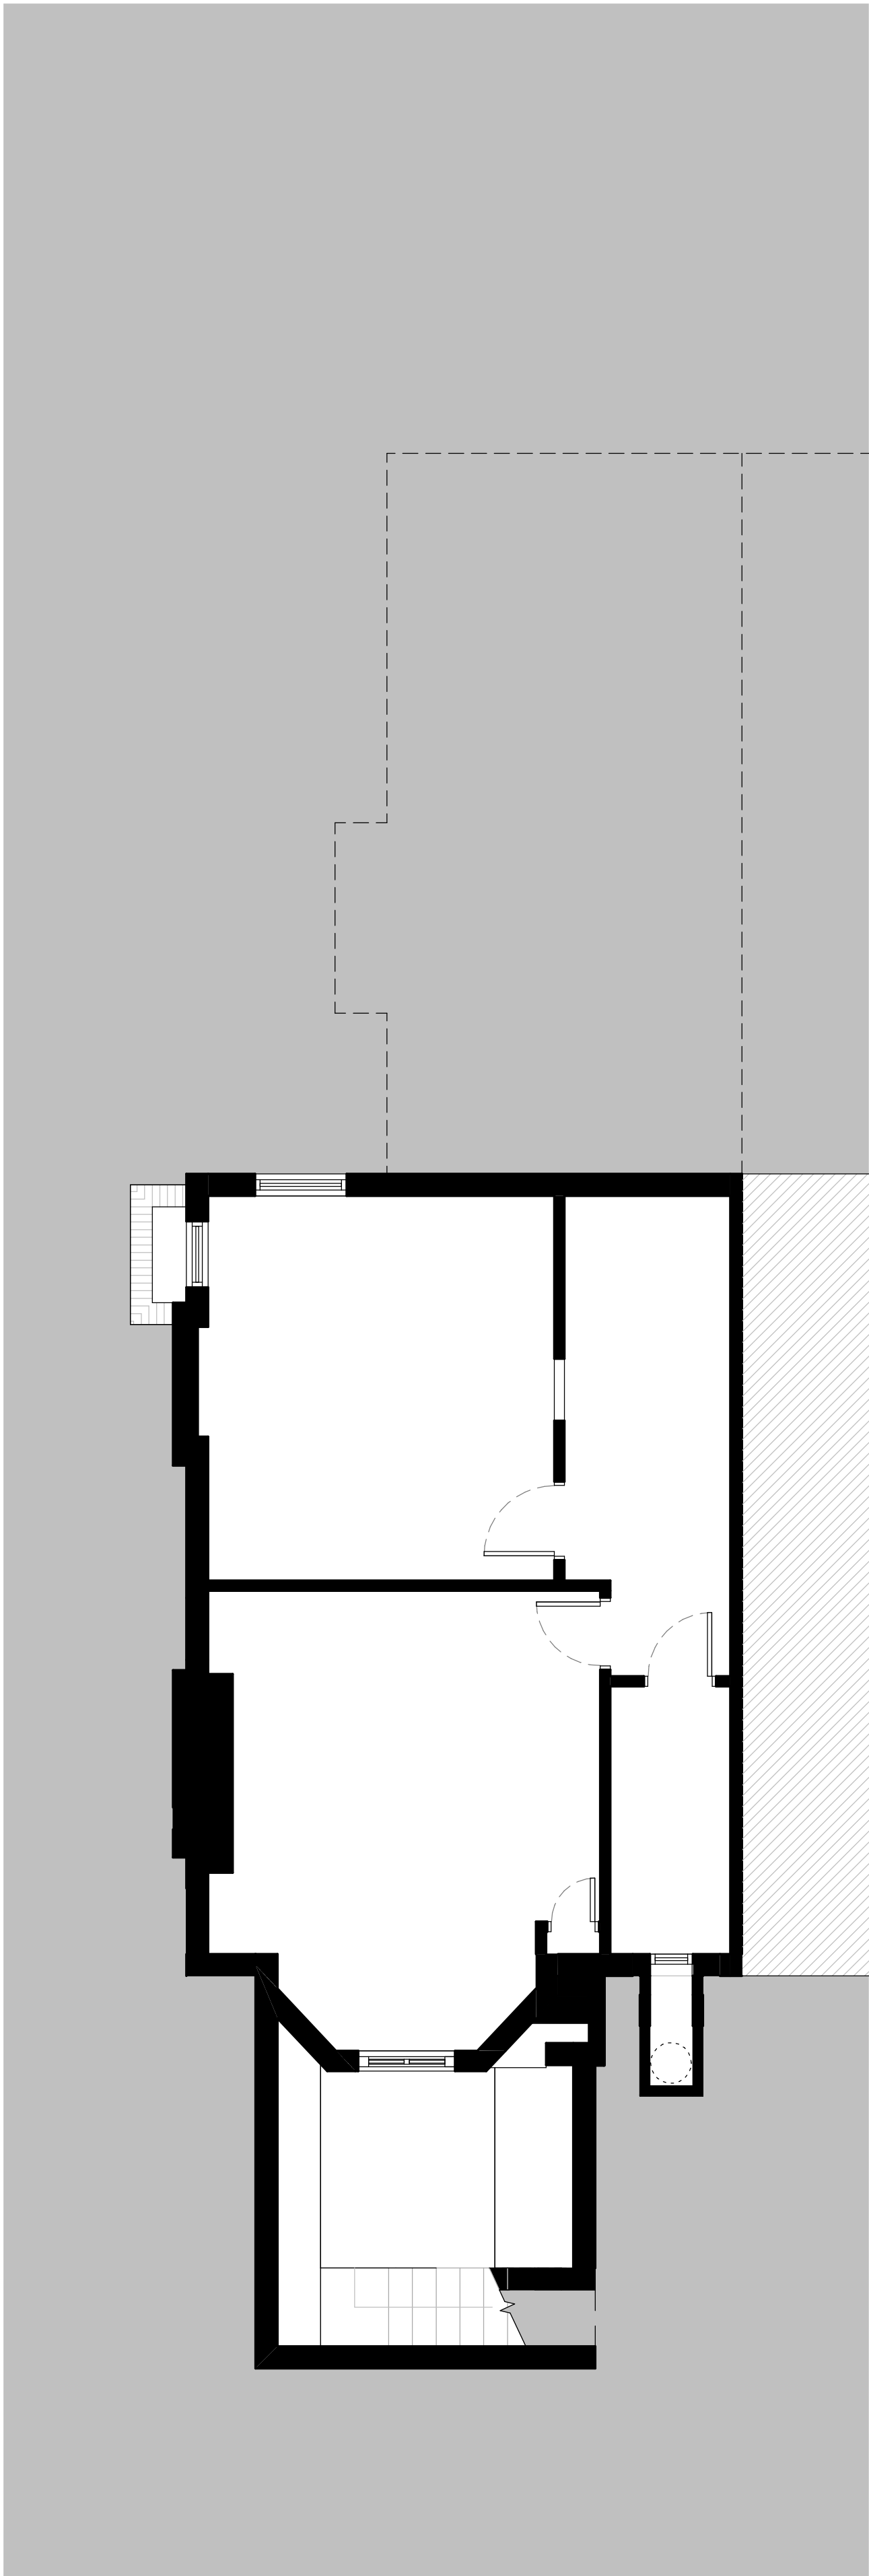


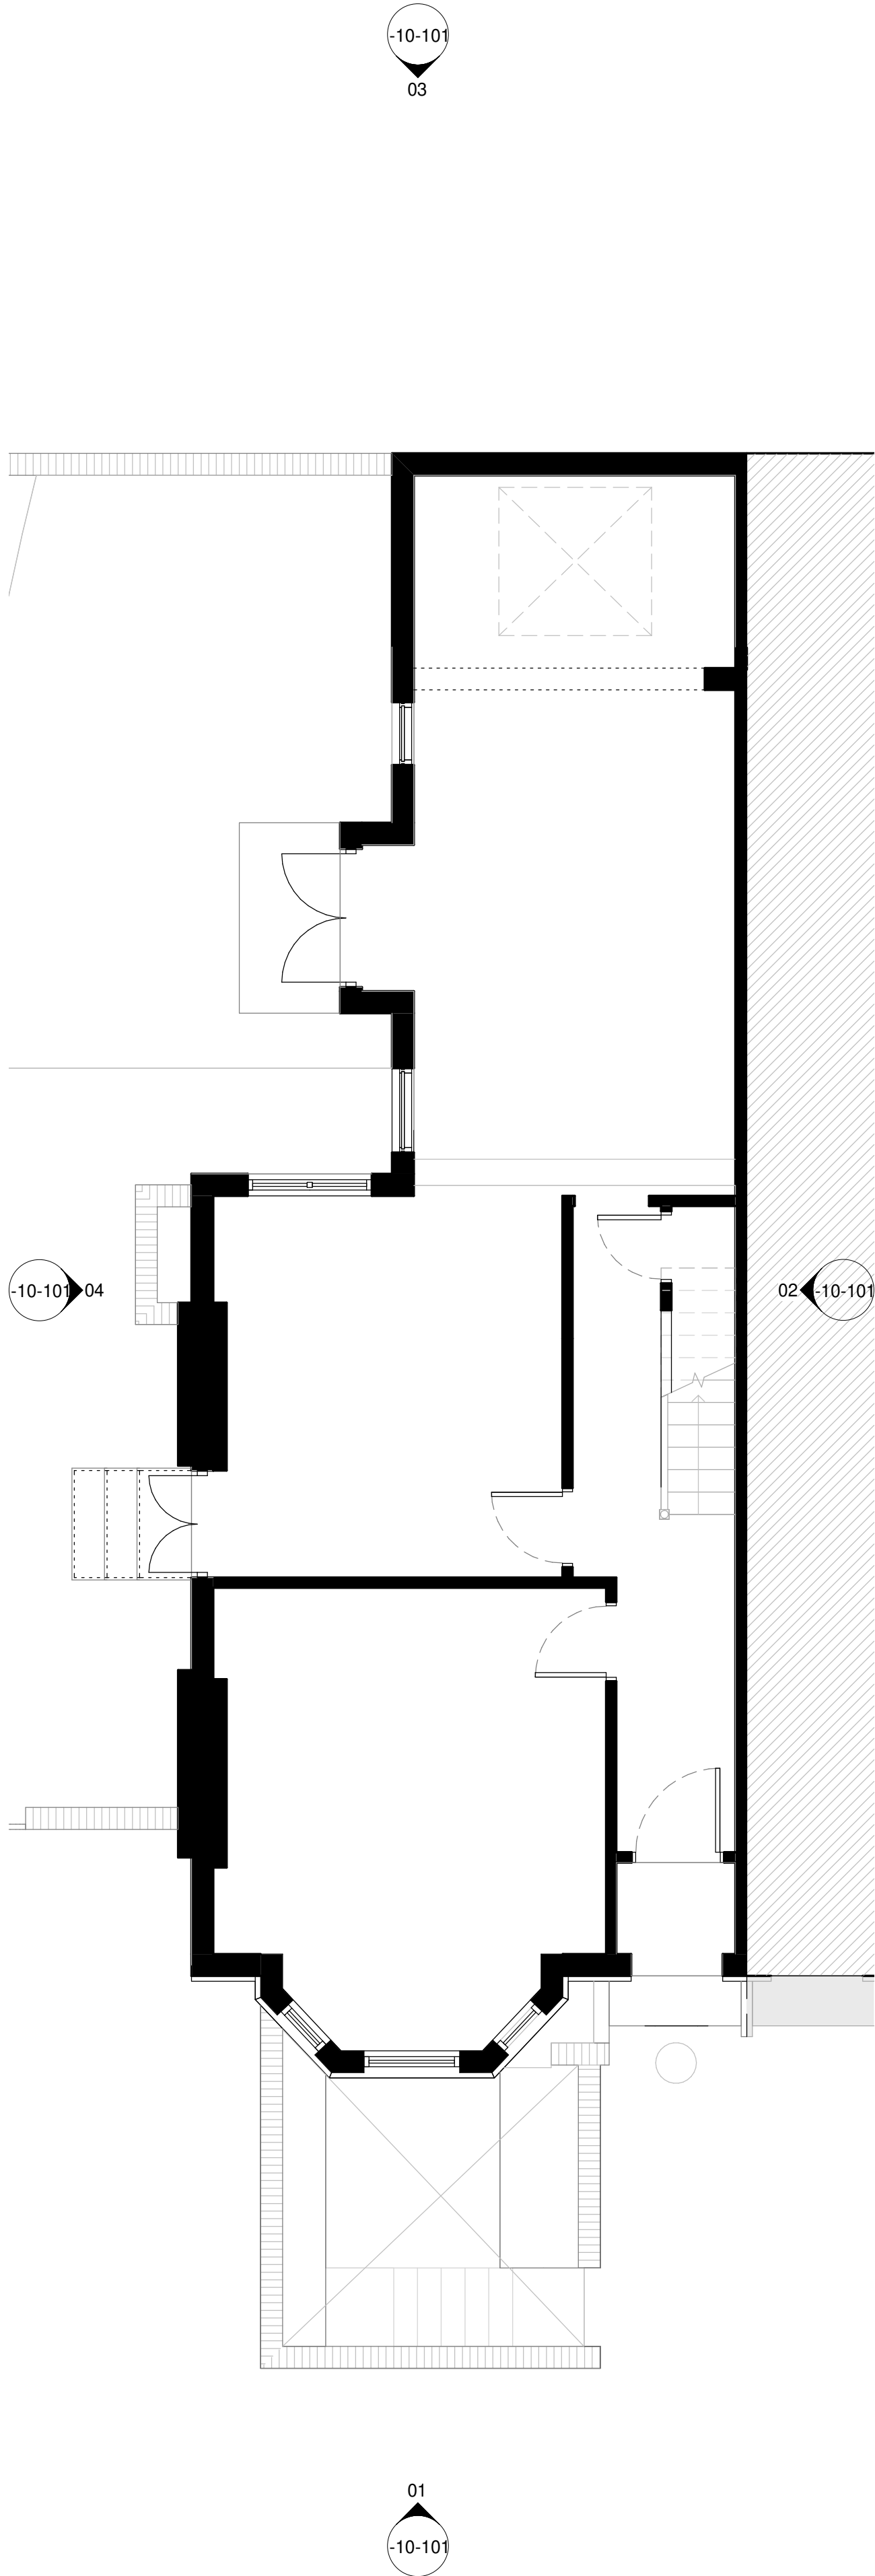


EXISTING FLOOR PLANS - BASEMENT
1:50

 

EXISTING FLOOR PLANS - GROUND FLOOR
1:50

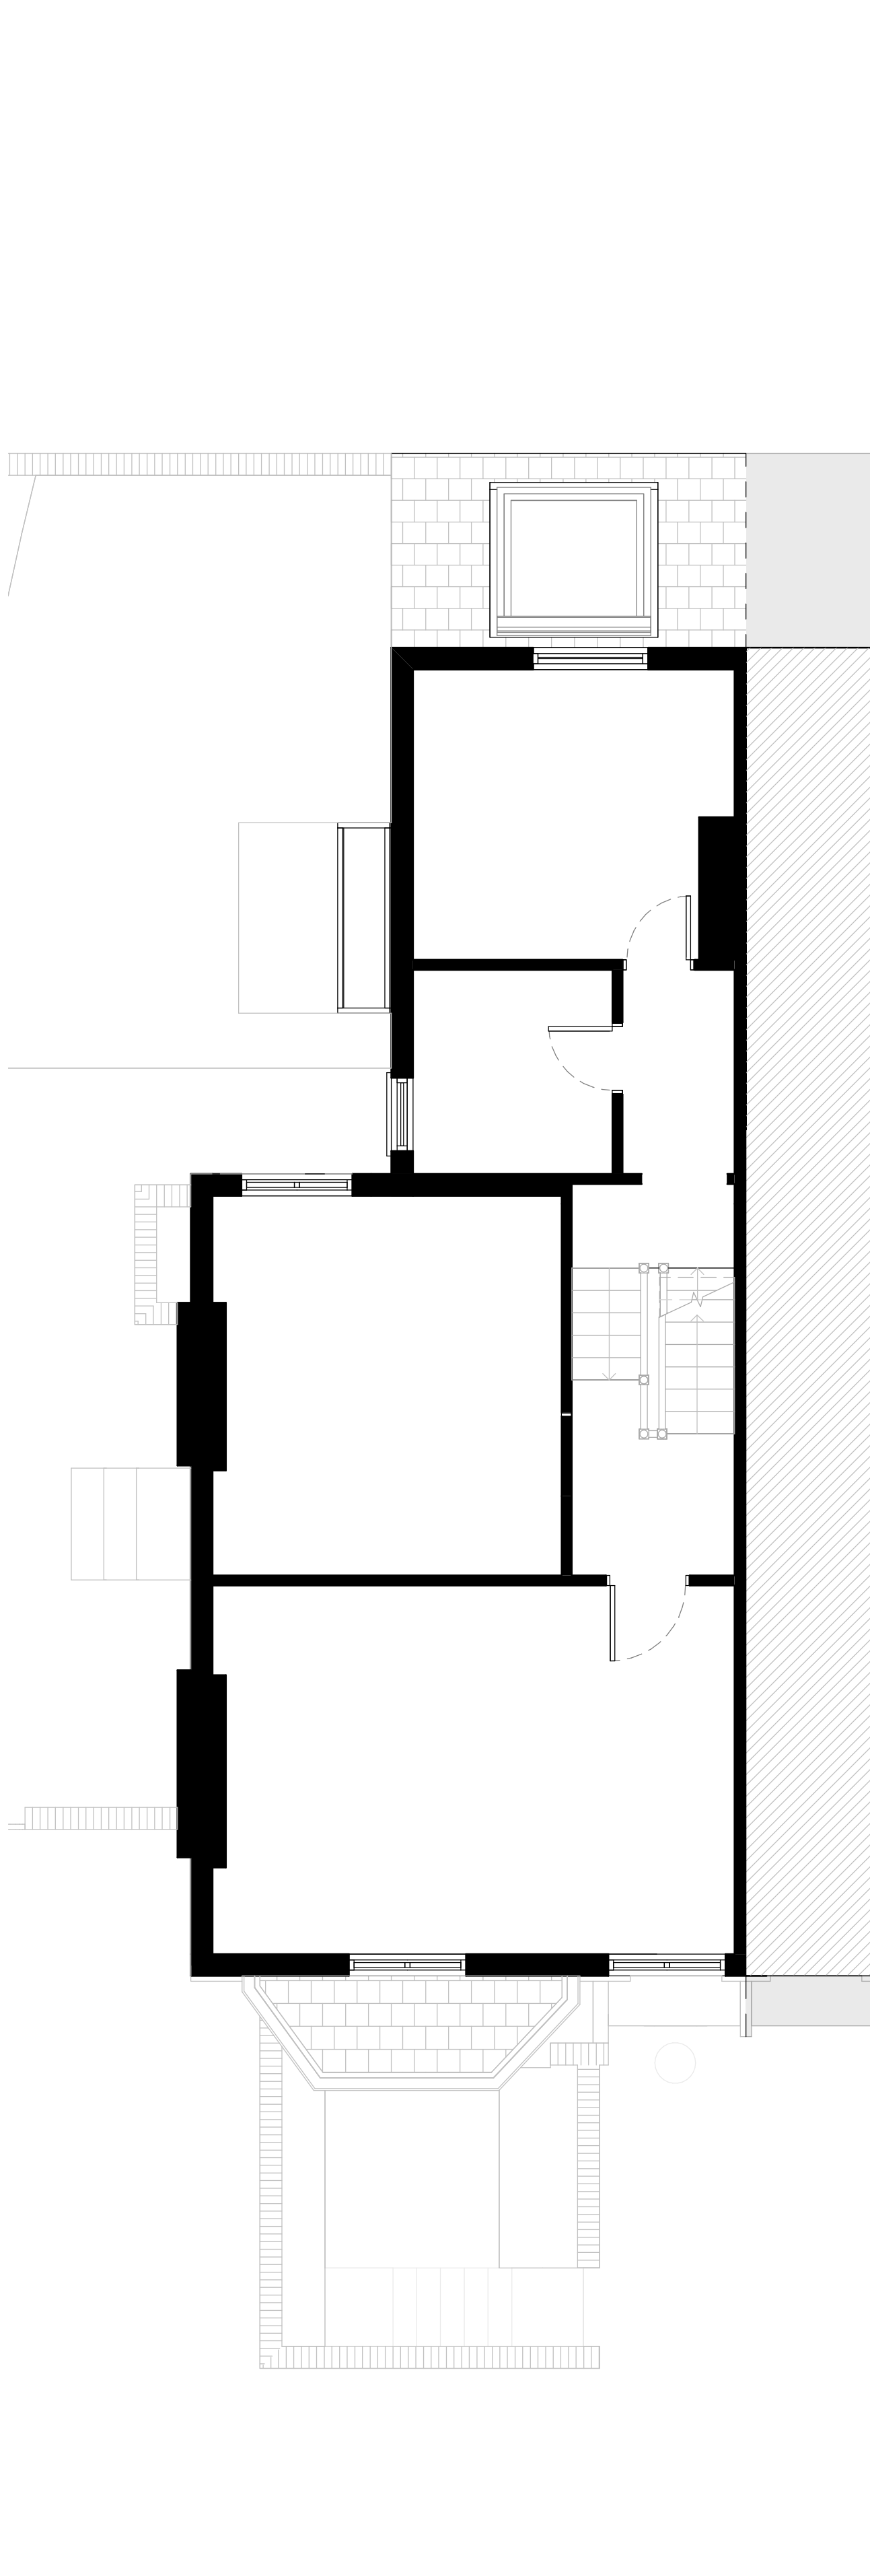

EXISTING FLOOR PLANS - FIRST FLOOR
1:50

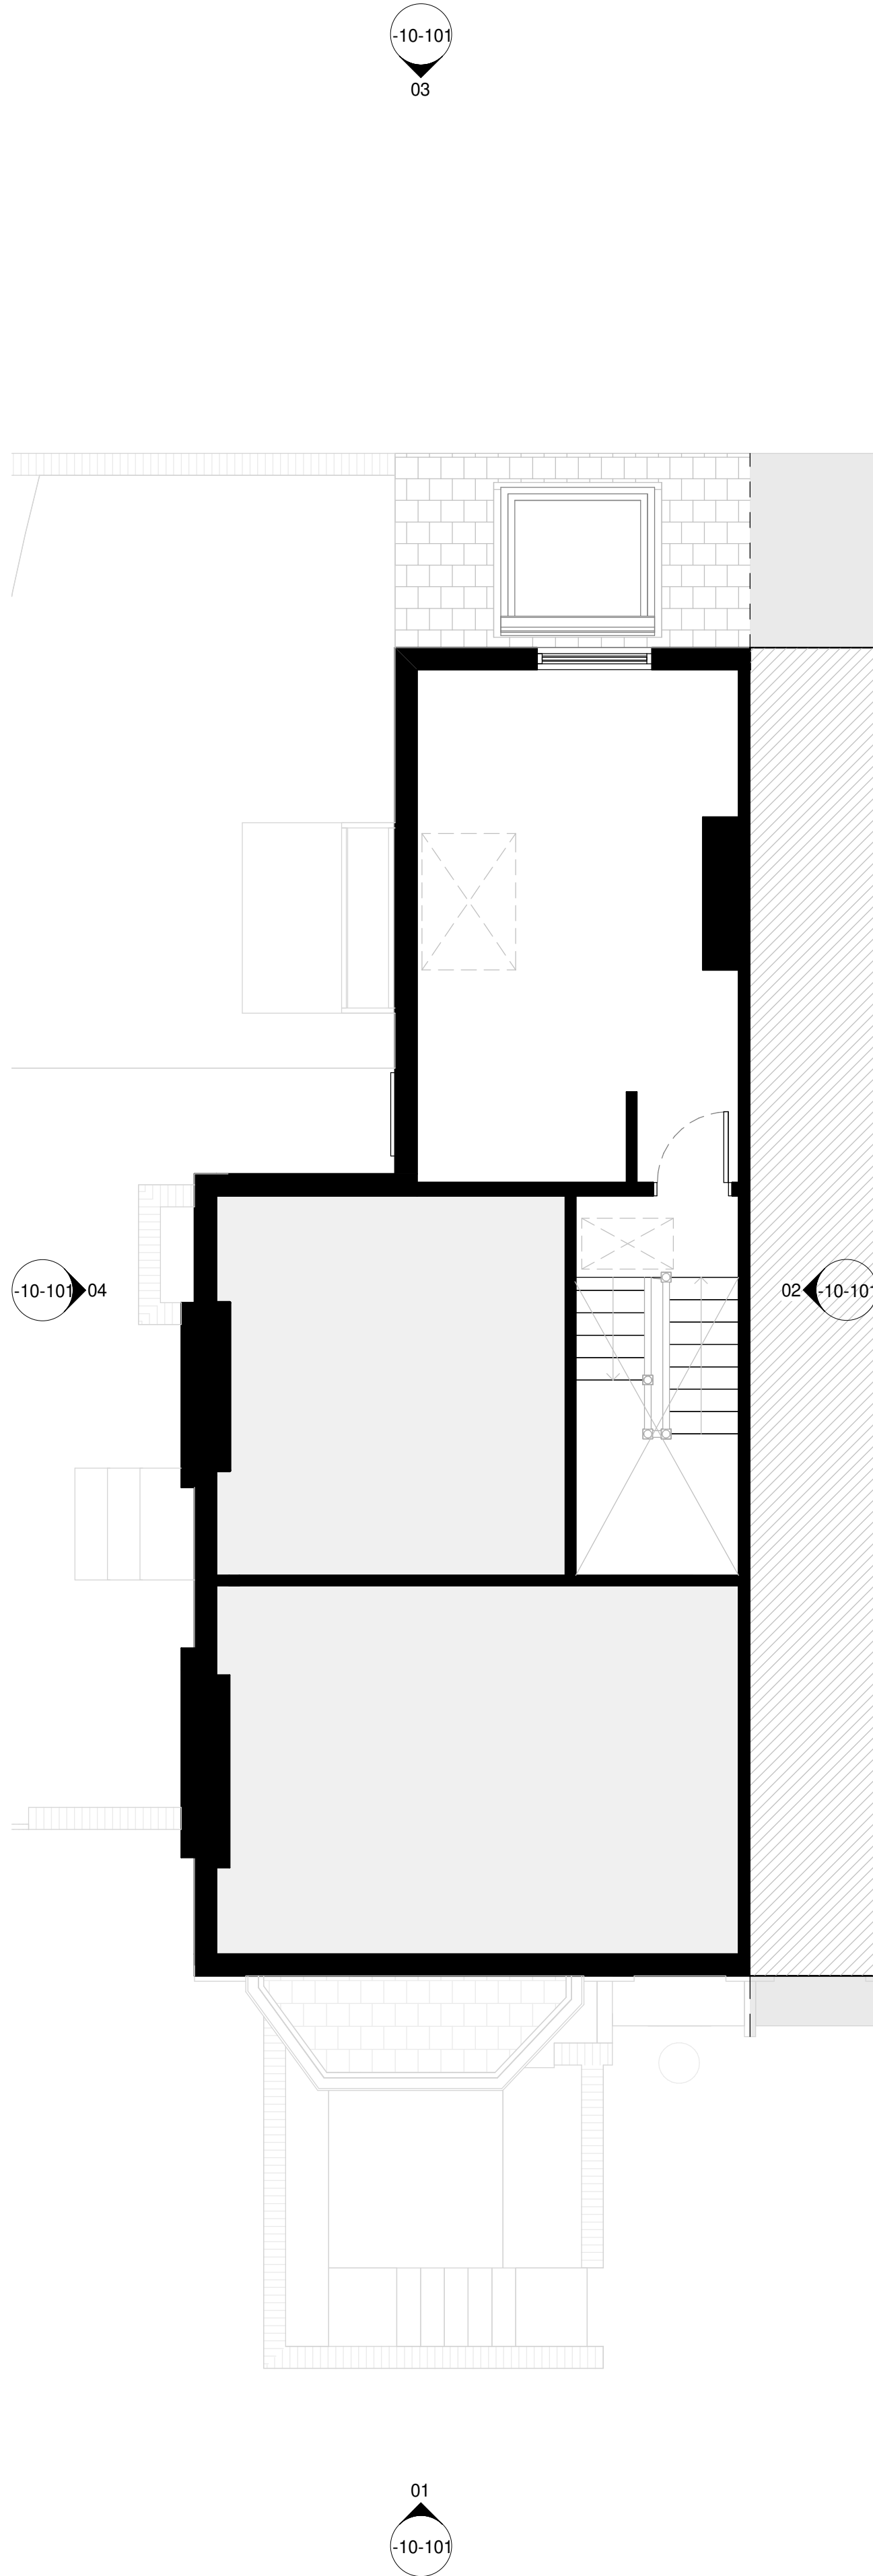


EXISTING FLOOR PLANS - SECOND FLOOR
1:50



Location Plan North Point

The contractor must verify all dimensions on site before commencing any work or fabrication drawings. If this drawing exceeds the quantities taken in any way GTA North are to be informed before the work is initiated. Only figured dimensions are to be taken from this drawing. Do not scale off this drawing. Drawings are based on Ordnance Survey and / or existing record drawings - design and drawing content is subject to detailed Site Survey, Structural Survey, Site Investigations, Planning and Statutory Requirements and Approvals. Authorised reproduction from Ordnance Survey Map with permission of the Controller of Her Majesty's Stationery Office. Crown Copyright reserved. GTA North Limited Copyright. Guy Taylor Associates is a trading name of GTA North Limited.

Drawing Notes:

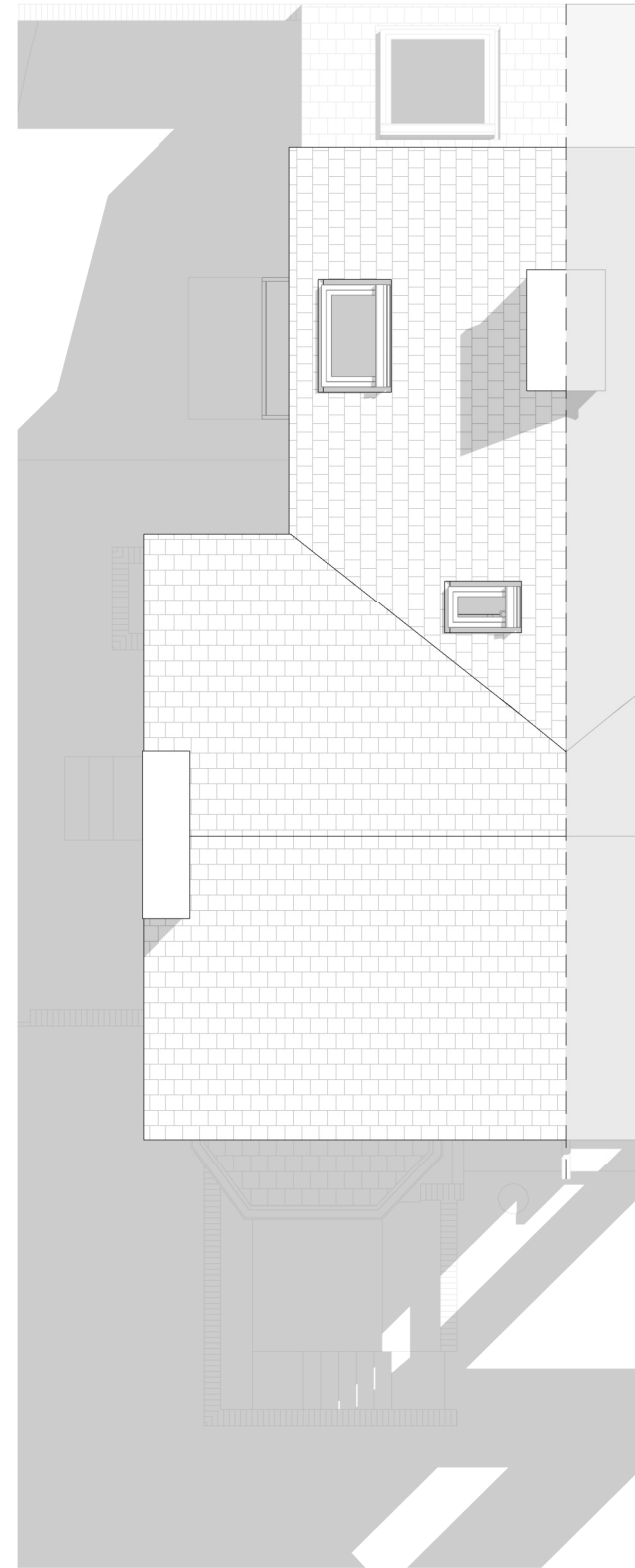

EXISTING FLOOR PLANS - ROOF
1:100

C02	Internal revision	AM	10/04/2023
C01	First Issue	VK	02/04/2023
Rev:	Description:	Revised By:	Issue Date:

Project:
46 Whitelaw Road, M21 9HG,
Manchester

Drawing
EXISTING FLOOR PLANS

Scale:	As indicated@A1	Original Issue Date:
Original Drawn	VK	Original Checked CR


Drawing	Revision:
21-0017-10-002	C02

Reason For Issue:
CONCEPT



01 EXISTING ELEVATIONS - SOUTH-EAST

1 : 50

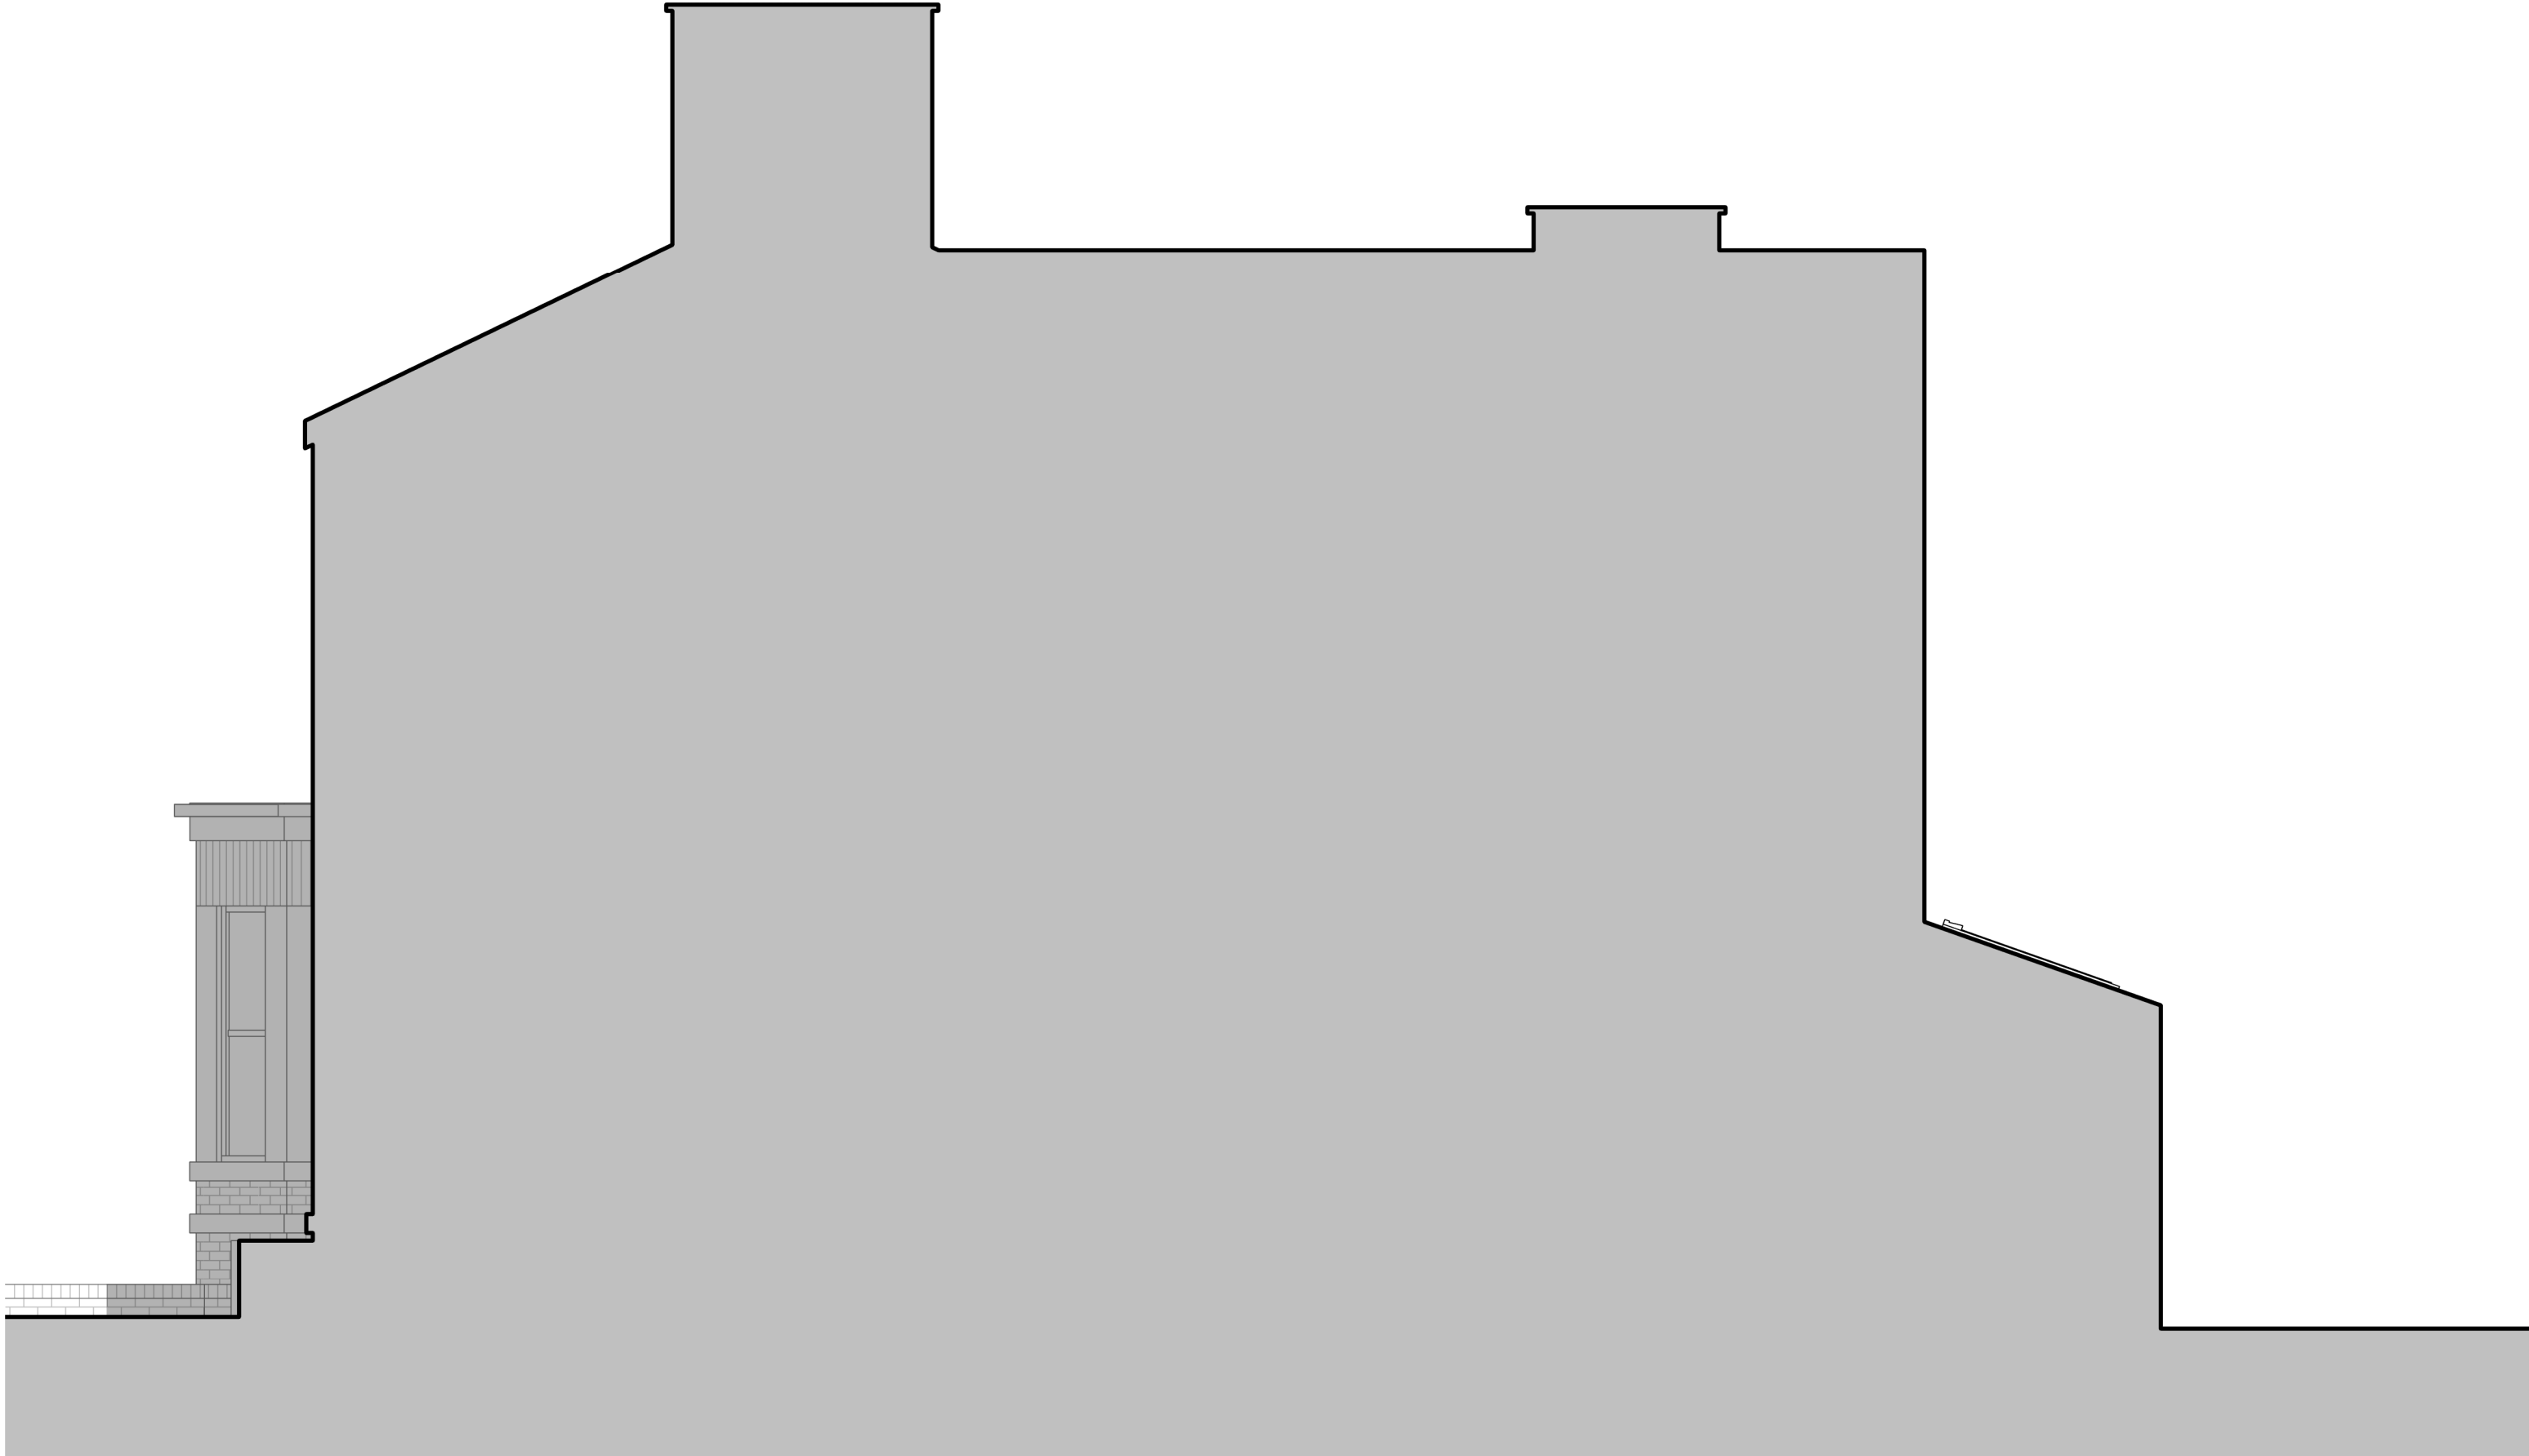


02 EXISTING ELEVATIONS - NORTH-EAST

1 : 50




03 EXISTING ELEVATIONS - NORTH-WEST

1 : 50

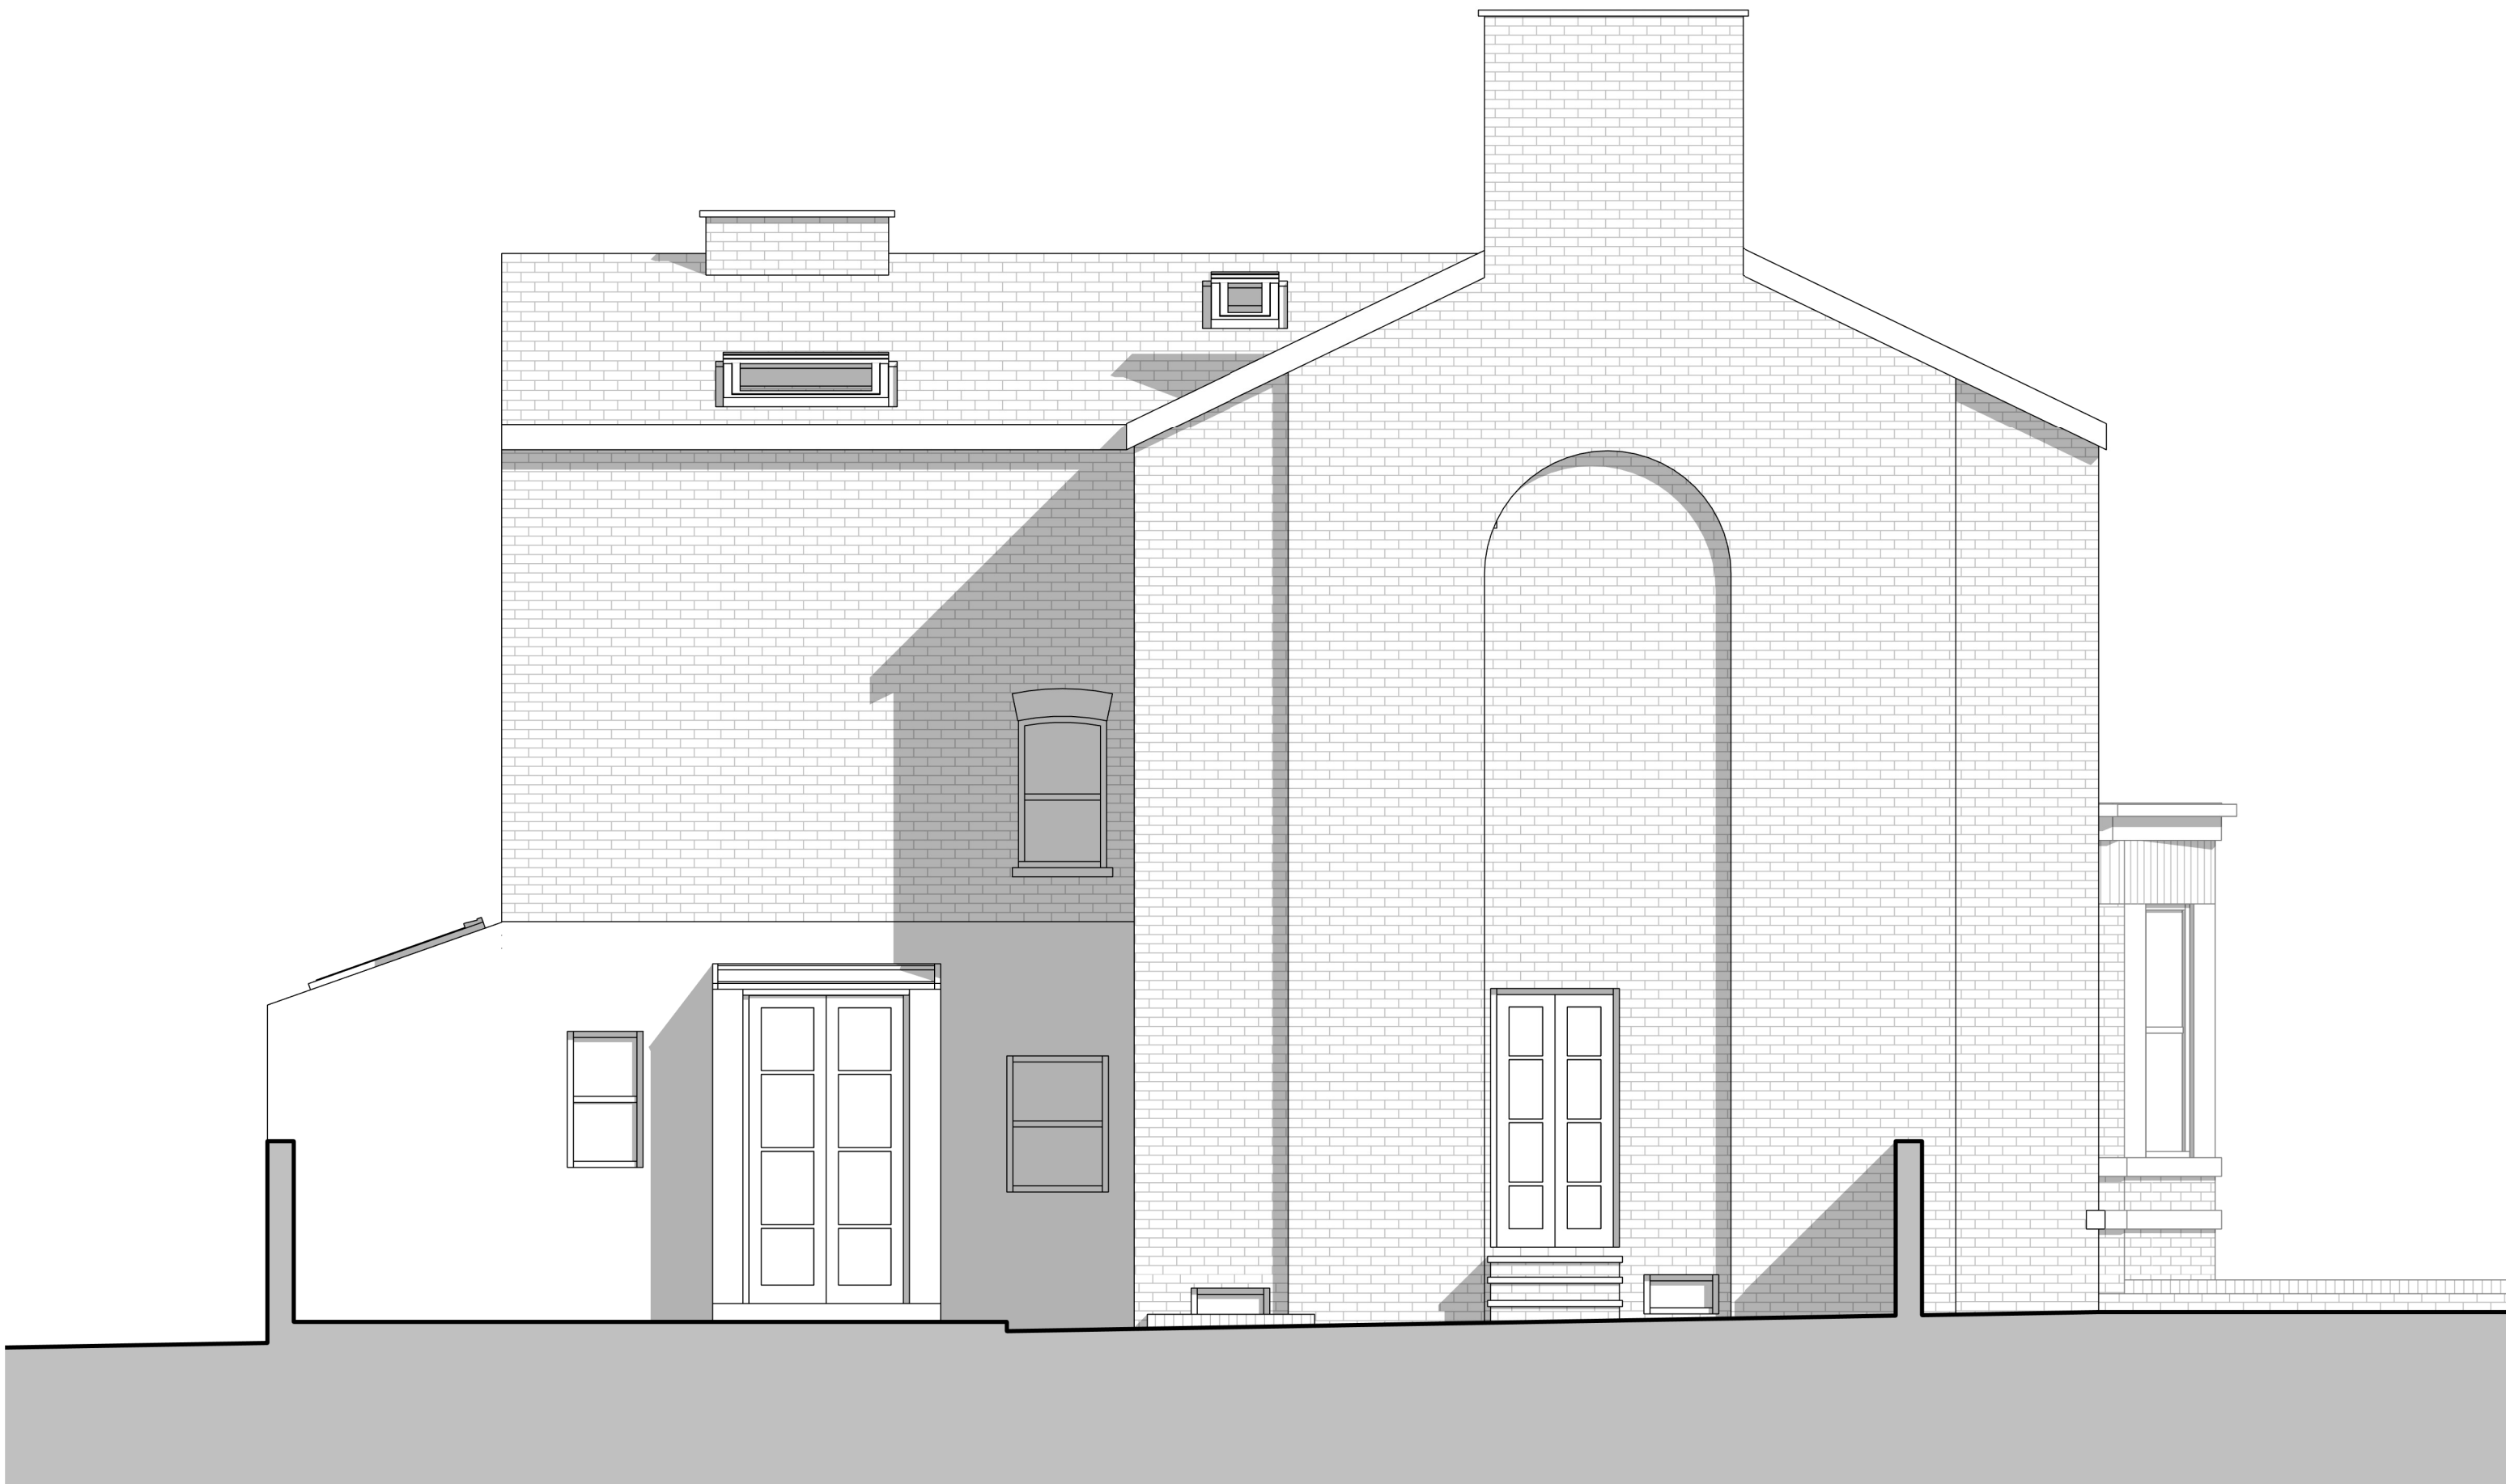

04 EXISTING ELEVATIONS - SOUTH-WEST

1 : 50

 

Location Plan

The contractor must verify all dimensions on site before commencing any work or fabrication drawings. If this drawing exceeds the quantities taken in any way GTA North are to be informed before the work is initiated. Only figured dimensions are to be taken from this drawing. Do not scale off this drawing. Drawings are based on Ordnance Survey and / or existing record drawings - design and drawing content is subject to detailed Site Survey, Structural Survey, Site Investigations, Planning and Statutory Requirements and Approvals. Authorised reproduction from Ordnance Survey Map with permission of the Controller of Her Majesty's Stationery Office. Crown Copyright reserved. GTA North Limited Copyright. Guy Taylor Associates is a trading name of GTA North Limited.

Drawing Notes:

C02	Internal revision	AM	10/04/2023
C01	First Issue	VK	02/04/2023
Rev:	Description:	Revised By:	Issue Date:

Project:
46 Whitelaw Road, M21 9HG,
Manchester

Drawing
EXISTING ELEVATIONS

Scale:	1 : 50@A1	Original Issue Date:
Original Drawn	VK	Original Checked CR

Drawing	Revision:
21-0017-10-101	C02

Reason For Issue:
CONCEPT

Trafalgar House
5-7 High Lane, Chorlton, Manchester M21 9DJ
T: 0161 826 1042 M: 07914 402 101
manchester@guytaylorassociates.co.uk
www.guytaylorassociates.co.uk

GUY TAYLOR ASSOCIATES