


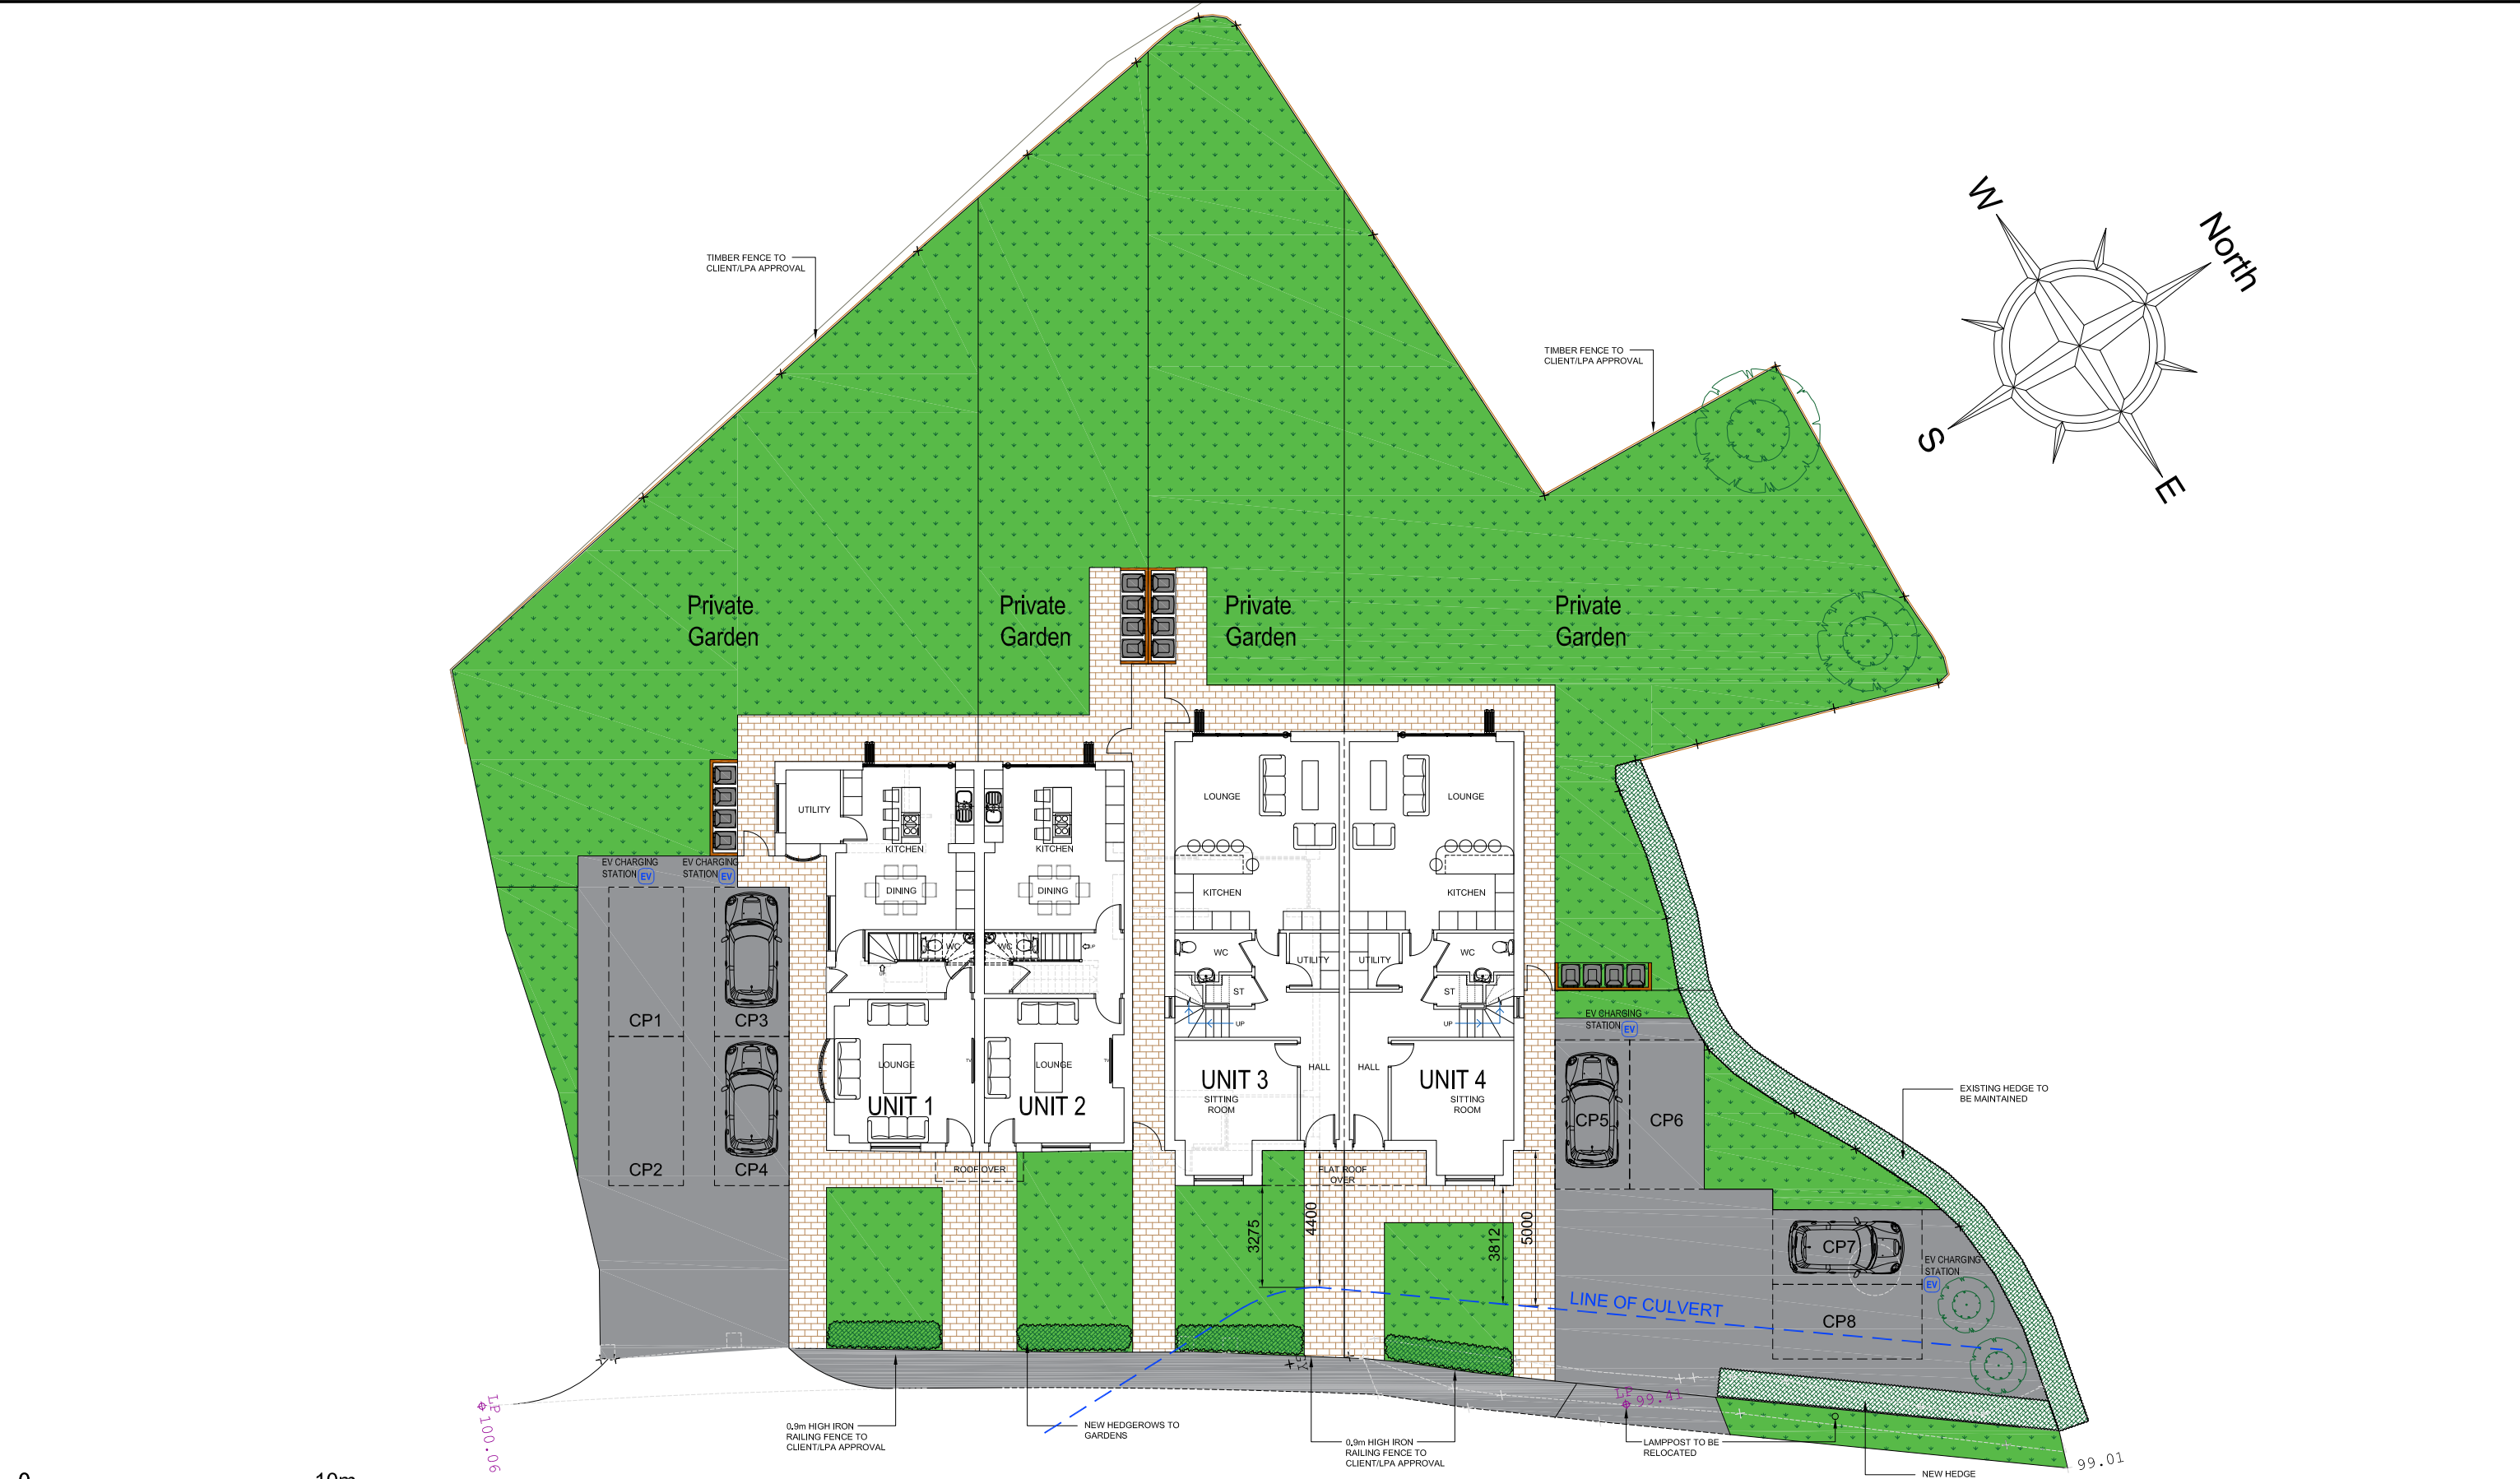

TRENCHARD DRIVE

				 HOWARD & SEDDON A.R.I.B.A. CHARTERED ARCHITECTS 64 WASHWAY ROAD SALE, CHESHIRE, M33 7RE TEL NO. 0161 - 973 8296 FAX NO. 0161 - 962 3485 E-MAIL : ADMIN@HOWARDANDEDSON.CO.UK	PROJECT PROPOSED RESIDENTIAL DEVELOPMENT 27/29 TRENCHARD DRIVE MANCHESTER	TITLE PROPOSED SITE PLAN SHOWING CULVERT	DRAWN RW	DRG No.
			DATE 21.07.23		13,673/300			
A	First Issue.	RW	21.07.23					
REV	DESCRIPTION	BY	DATE				SCALE 1:200 (A3)	AMENDMENT A