




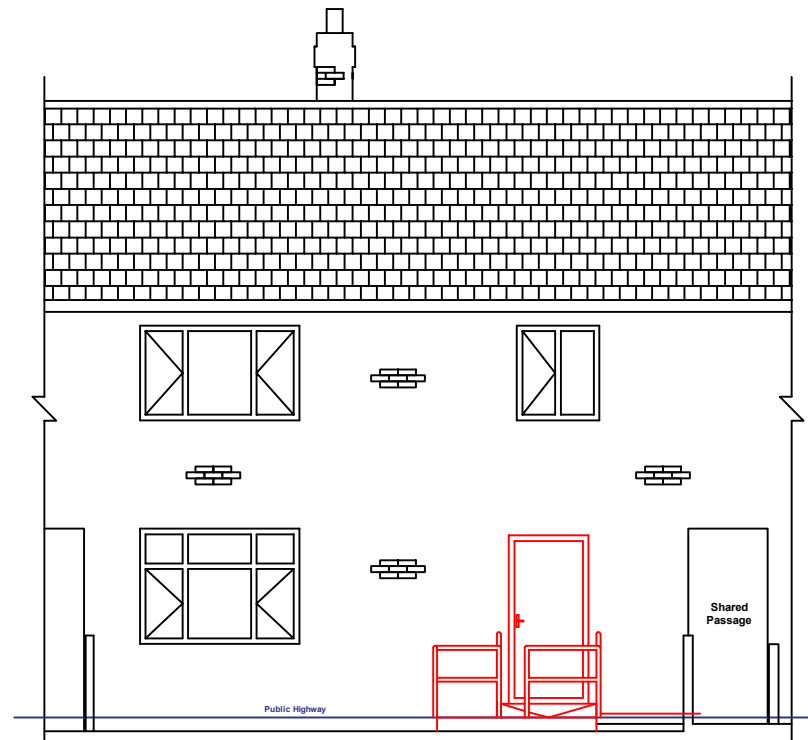


Proposed Front Elevation

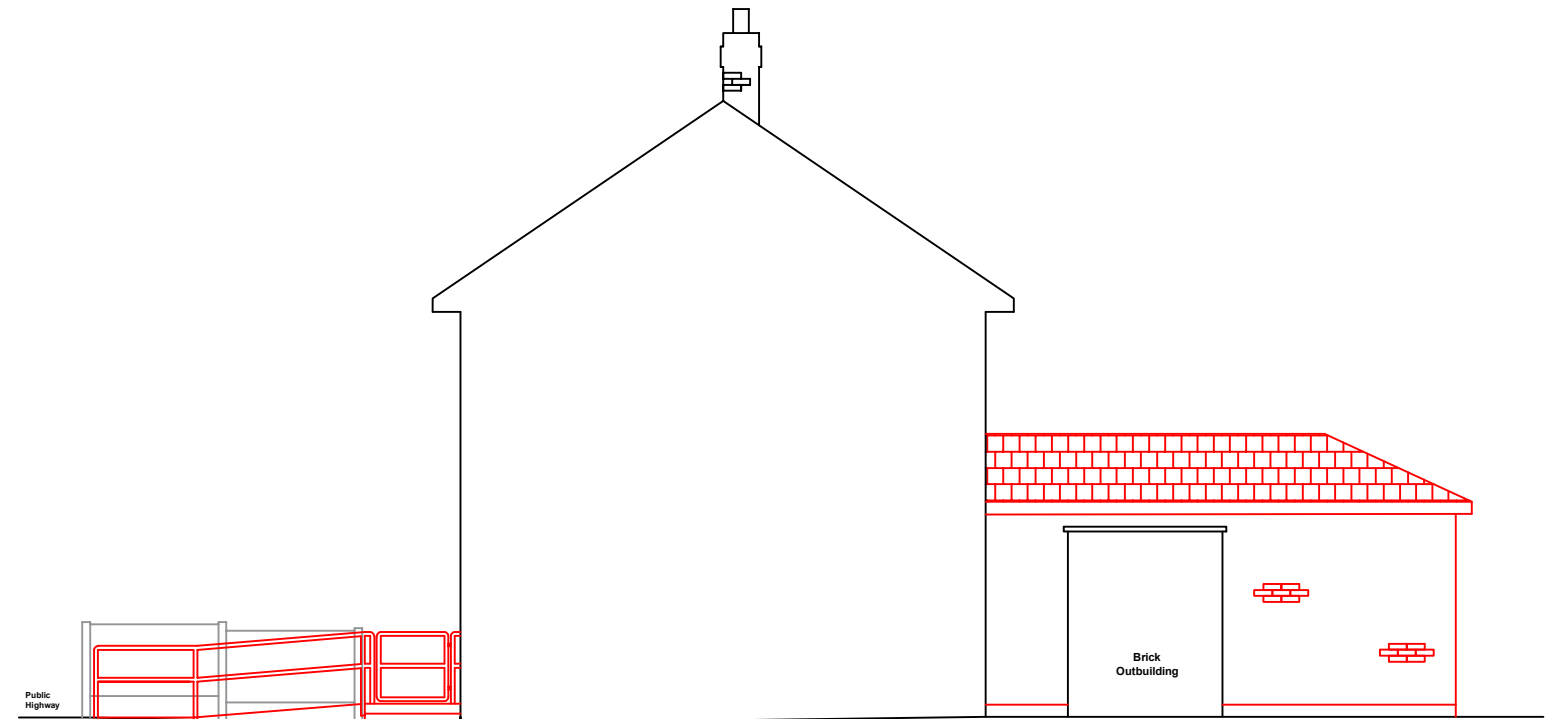

Proposed R/H/S Elevation

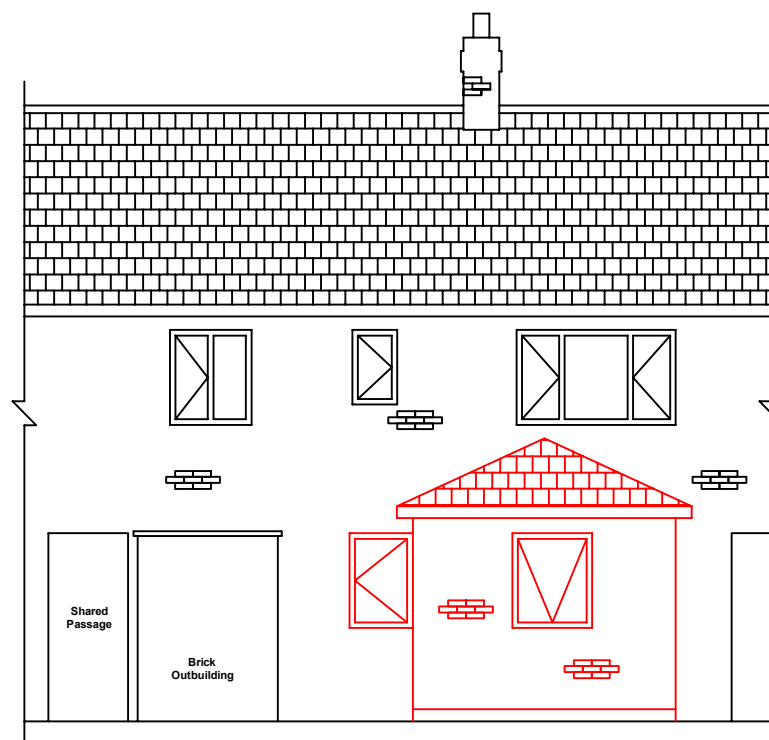

Proposed Rear Elevation

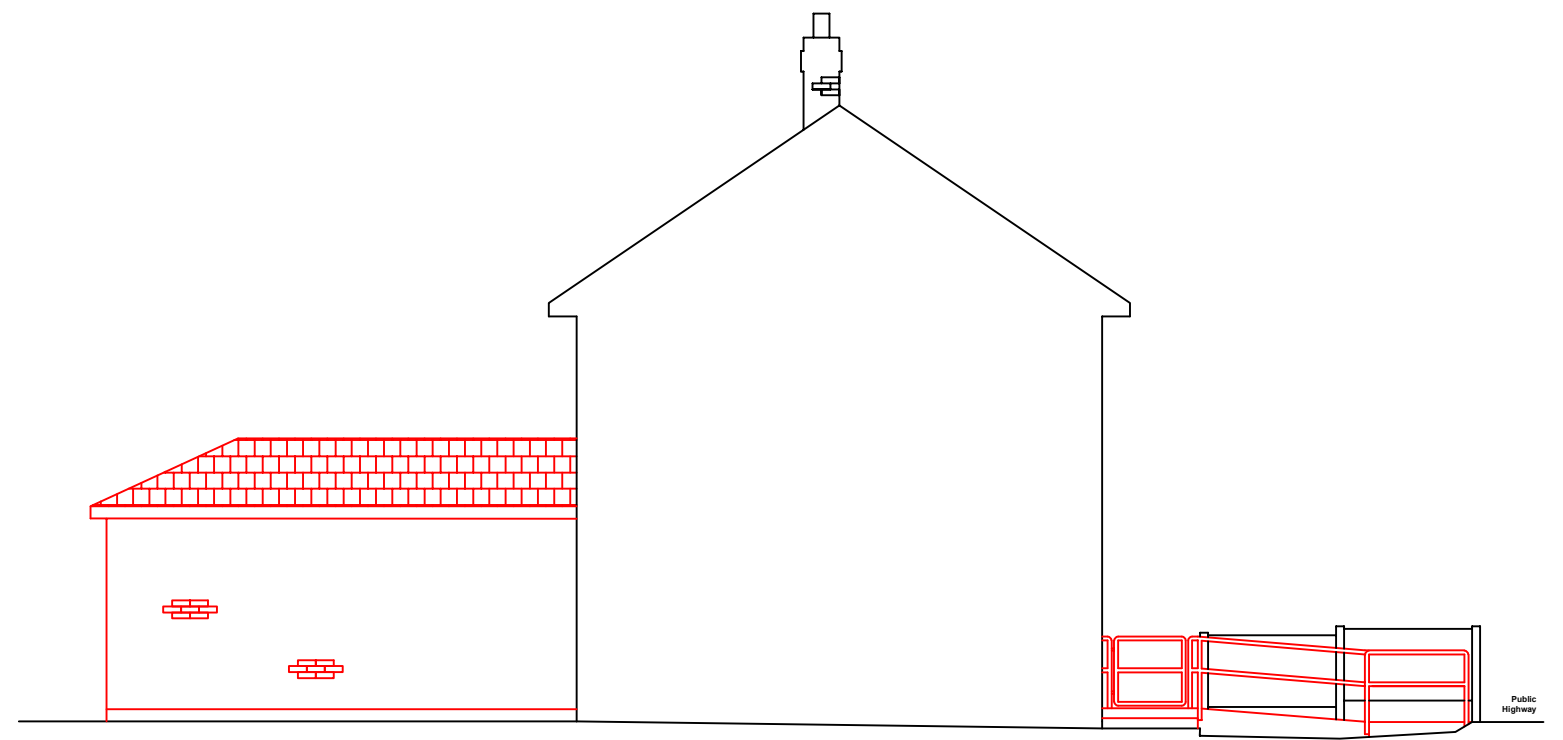

Proposed L/H/S Elevation



**Manchester
Equipment &
Adaptations
Partnership**

Chris Colbourne - Technical Officer
Manchester Equipment & Adaptation
Partnership
Childrens & Families Directorate
Phillips Park Road
Manchester
M11 3FU Office No : 0161 277 1704
Mobile No : 07814 082 379

Project - Feasibility

Applicant Details -
Mr Martin Powell
12 Brede Walk
Manchester
M23 9EH

Dwg Title :
Proposed Elevations

Date: **10/08/2023**

Scale: **1:100**

Revision :

Paper Size: **A3**

No.	Date	Sign

Drawn By :
Chris Colbourne