




SECTION 4 - Scale 1:200

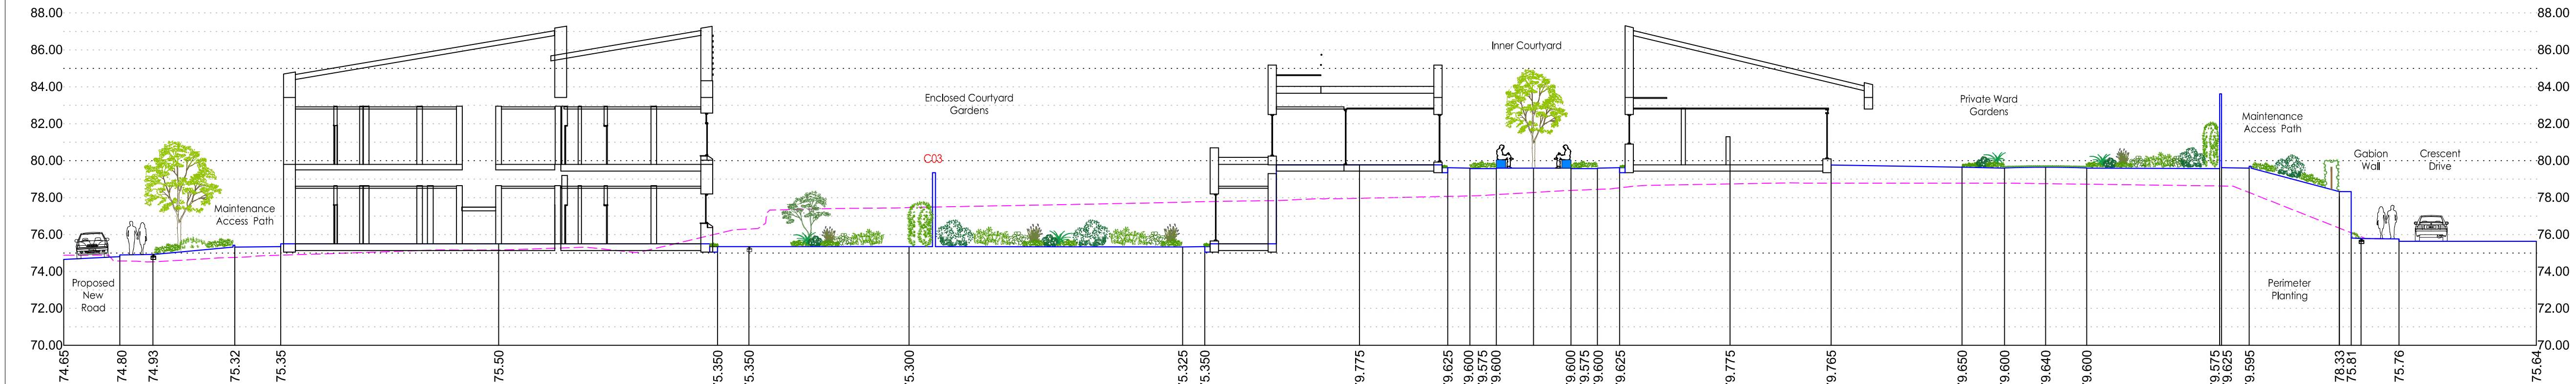

SECTION 5 - Scale 1:200

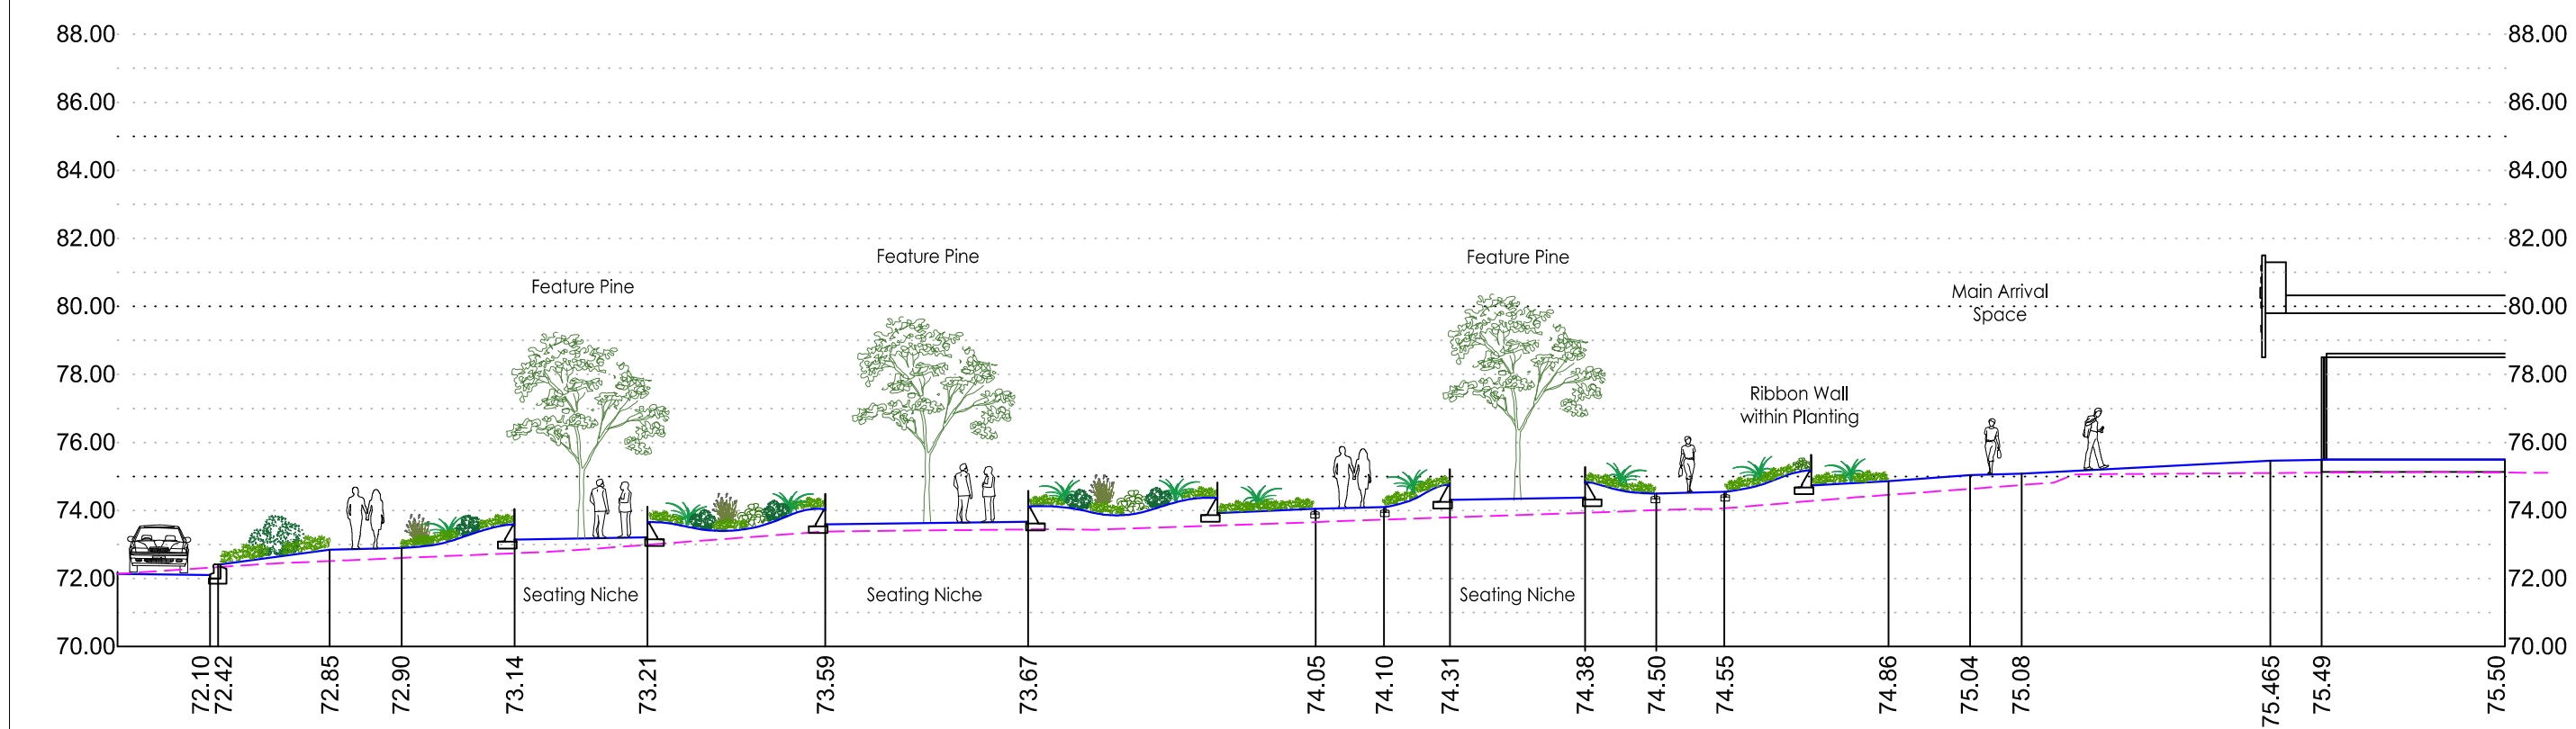

SECTION 6 - Scale 1:200

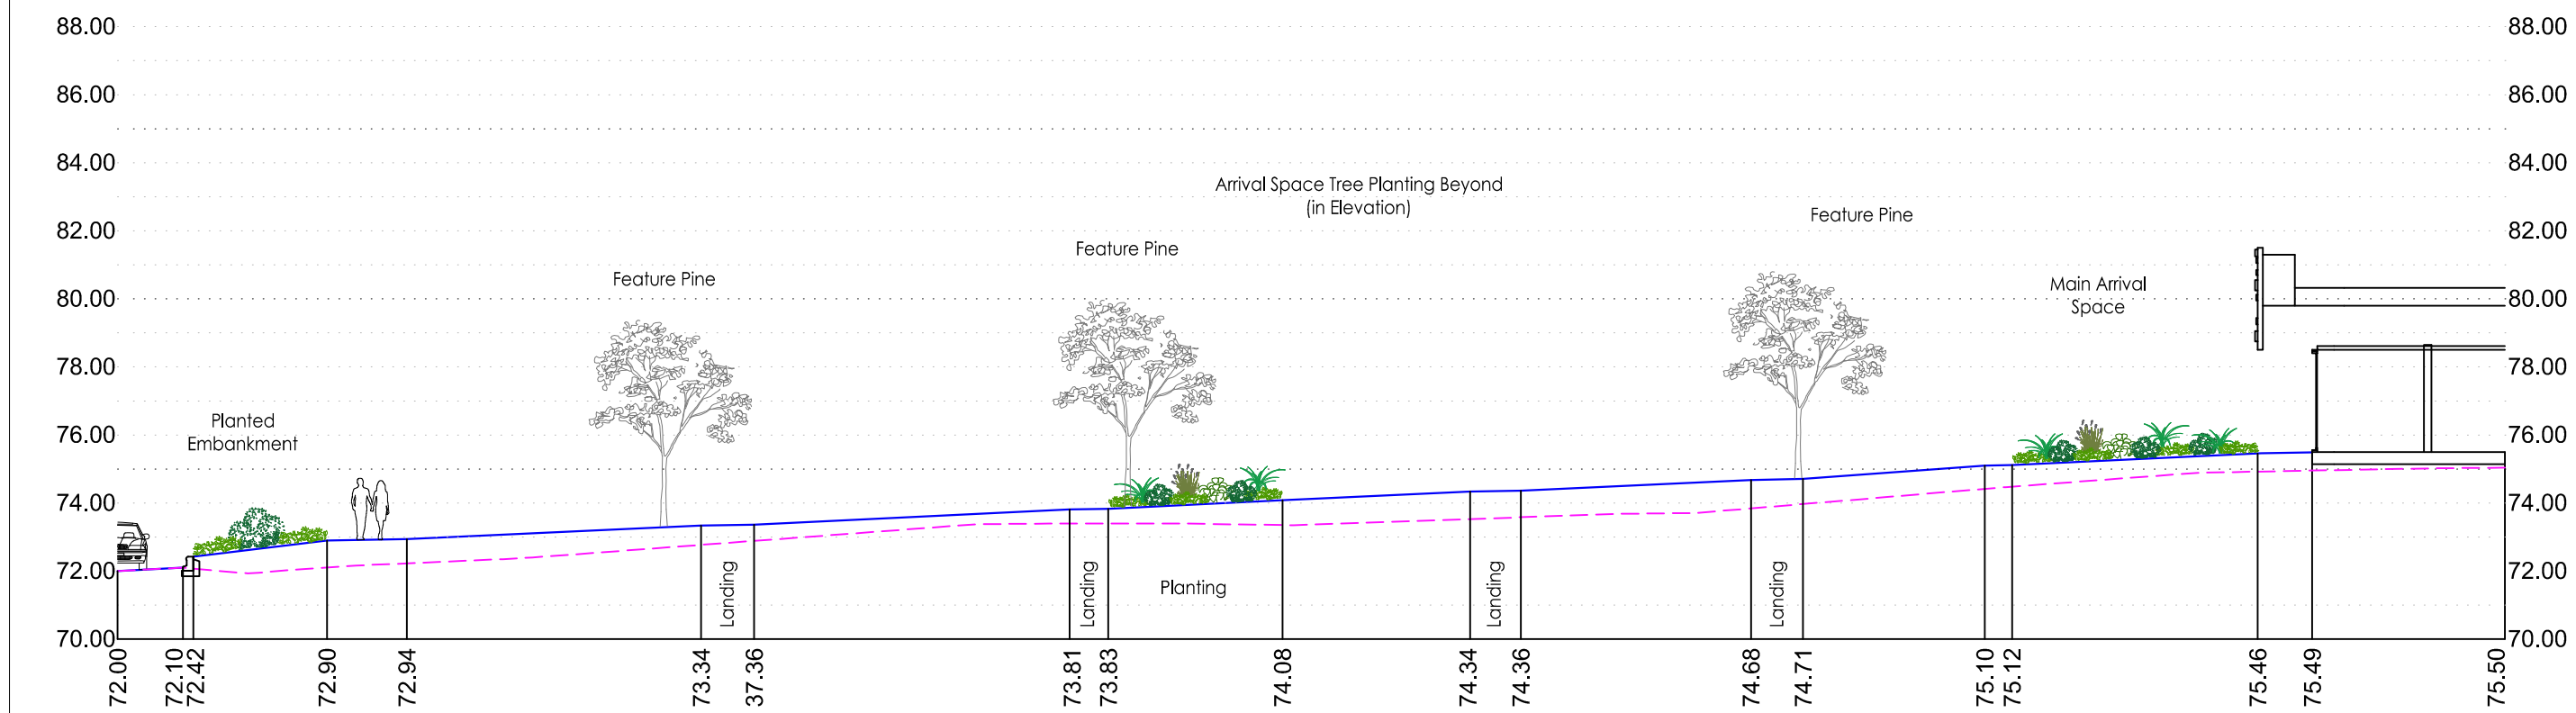


SECTION 7 - Scale 1:200

NOTES:
DO NOT SCALE. Use figured dimensions only. The contractor is requested to check all dimensions before the work is put in hand. Copyright of this drawing belongs solely to Iteriad Ltd ©. This drawing must only be used for the purpose for which it is supplied and its contents must not be reproduced for any purpose without written permission. Areas indicated, or areas calculated from this drawing should be used for valuation purposes or as the basis for development contracts. Iteriad Ltd is a limited liability company registered in England and Wales. Number 7966573

NOTES:
Based on GDA Building floor plans:
NMGNPH-GDA-VV-00-DR-A-0001_P04 - Lower GF
NMGNPH-GDA-VV-01-DR-A-0001_P04 - Upper GF
To be read in conjunction with Landscape Series GA's:
NMGNPH-ITR-00-XX-DR-L-0010
NMGNPH-ITR-00-LG-DR-L-0100
NMGNPH-ITR-00-UG-DR-L-0200
NMGNPH-ITR-00-RF-DR-L-0300
Along with schedules & NBS Specification

EXISTING PROFILE ADDED BY CURTINS

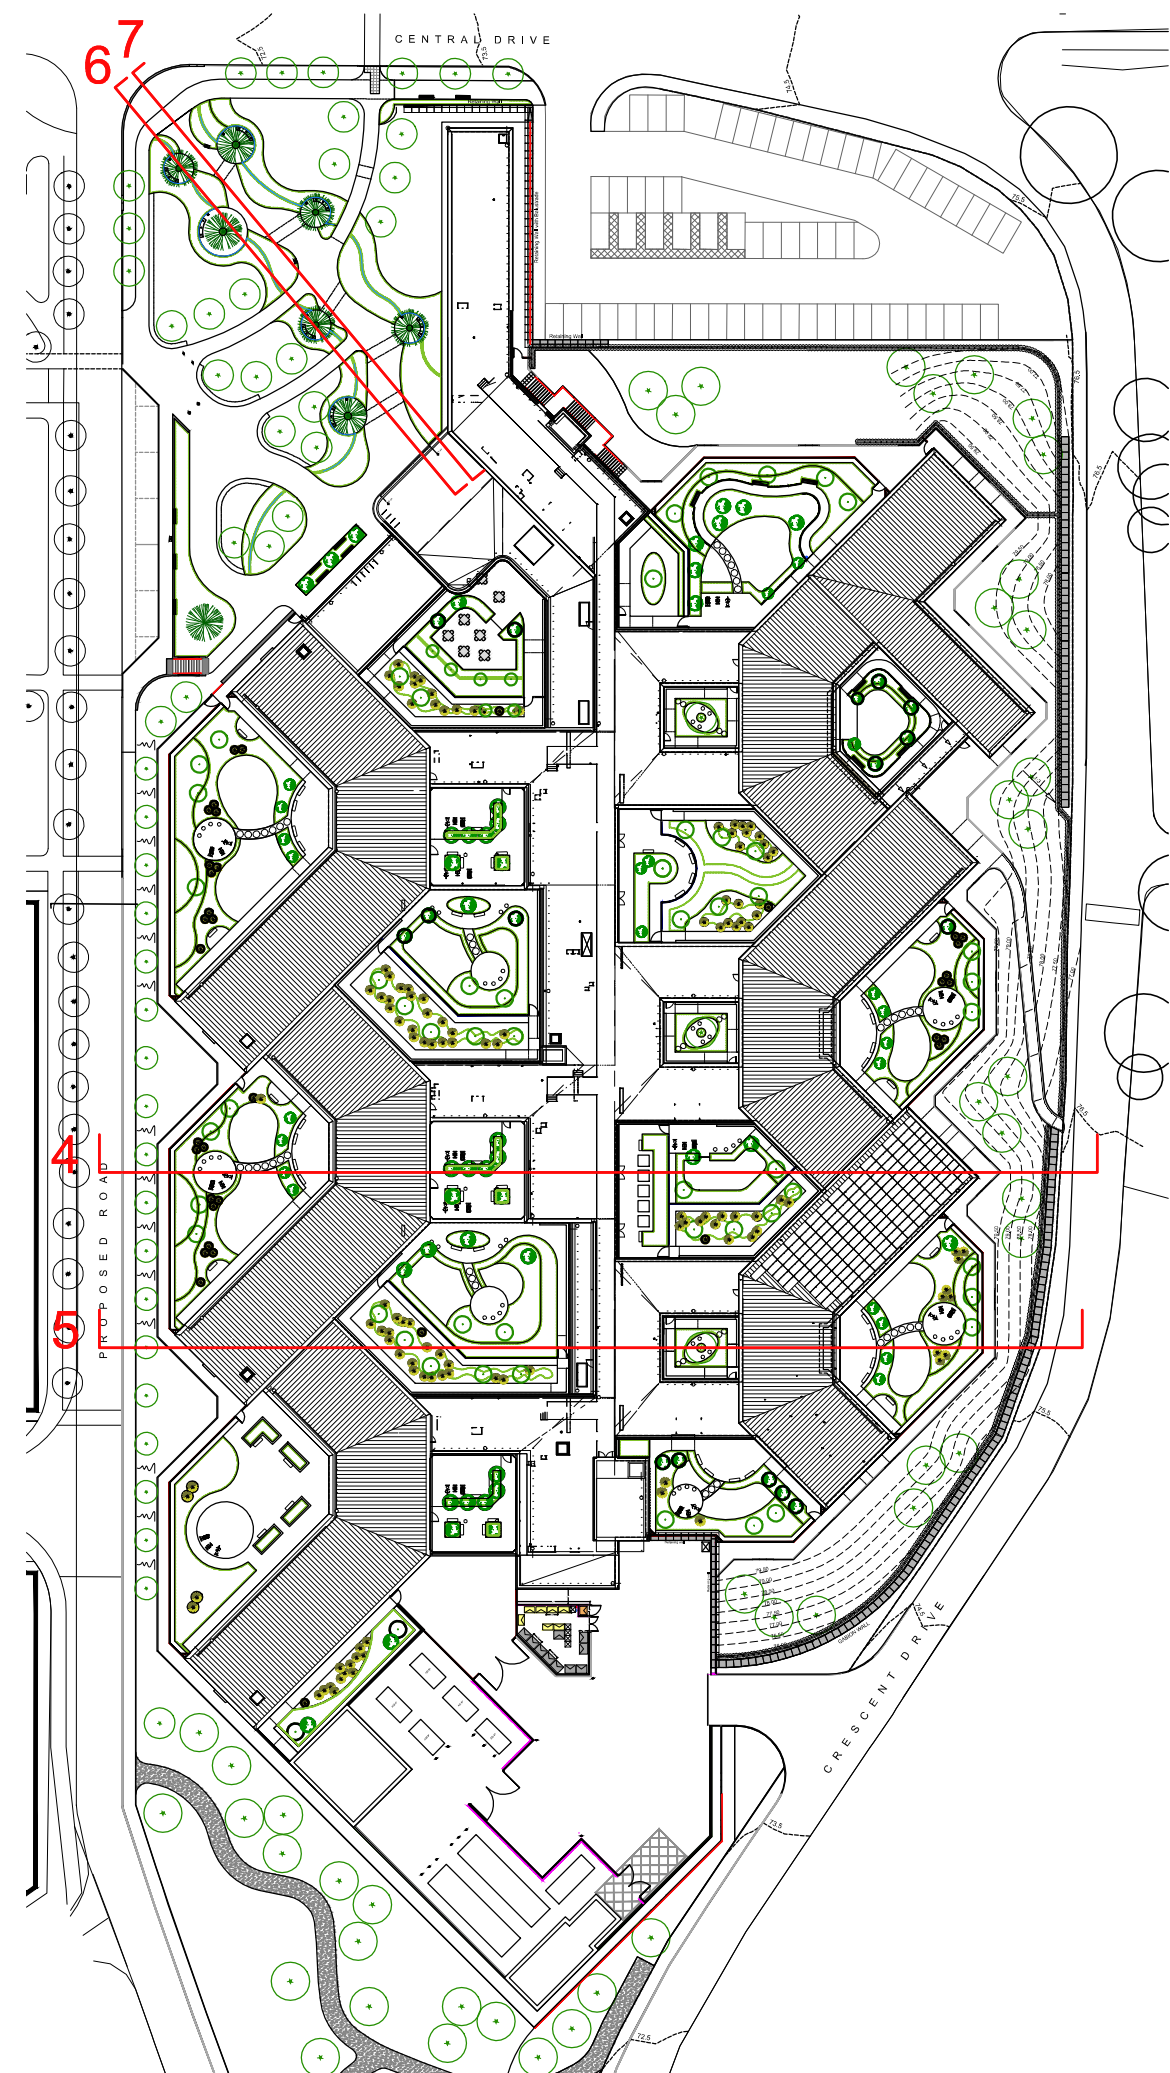

Section Location Plan Scale 1:1000

C03	Courtyard fence height > 1m 4m	AP	KH	06.07.23
C02	Utilities added	AP	KH	23.05.23
C01	Issue for construction	AP	KH	23.08.22
P06	Sections 6 & 7 updated	AP	KH	25.05.22

REV	DETAILS	DRAWN BY	CHECKED BY	CHECKED DATE
CLIENT				

Greater Manchester MH NHS FT	
MASTERPLANNERS/LANDSCAPE ARCHITECTS	
(iteriad)	
Studio: 2 Craywood Cottages, Ecclesall Park, Wetherby, West Yorkshire, LA23 1LG	
T: (+44) 15394 43018 E: studio@iteriad.com W: www.iteriad.com	

PROJECT TITLE	
North View	

DRAWING TITLE	
LANDSCAPE SITE SECTIONS SHEET 2	

SCALE	DRAWN BY	DATE
1:200@A1	AP	01.10.20

PURPOSE	STATUS
For Construction	S5

JOB/DRAWING NUMBER	REVISION
NMGNPH-ITR-00-XX-DR-L-0015	C03