


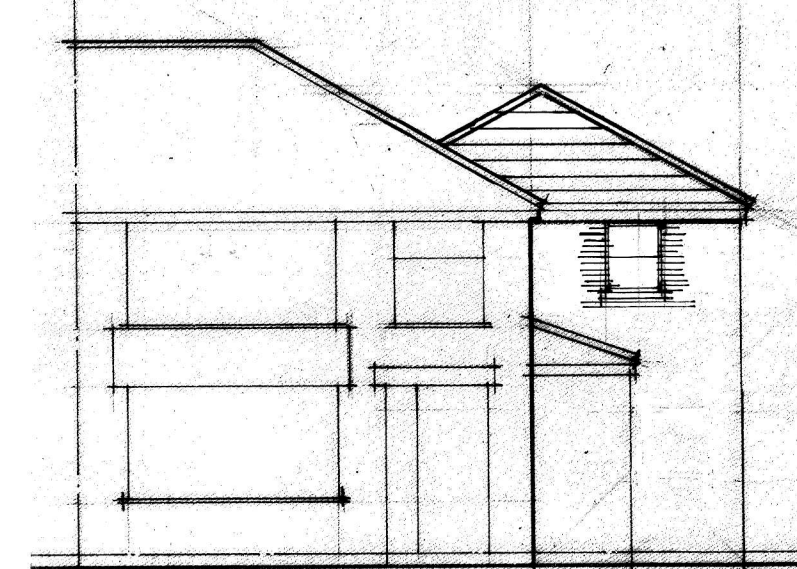


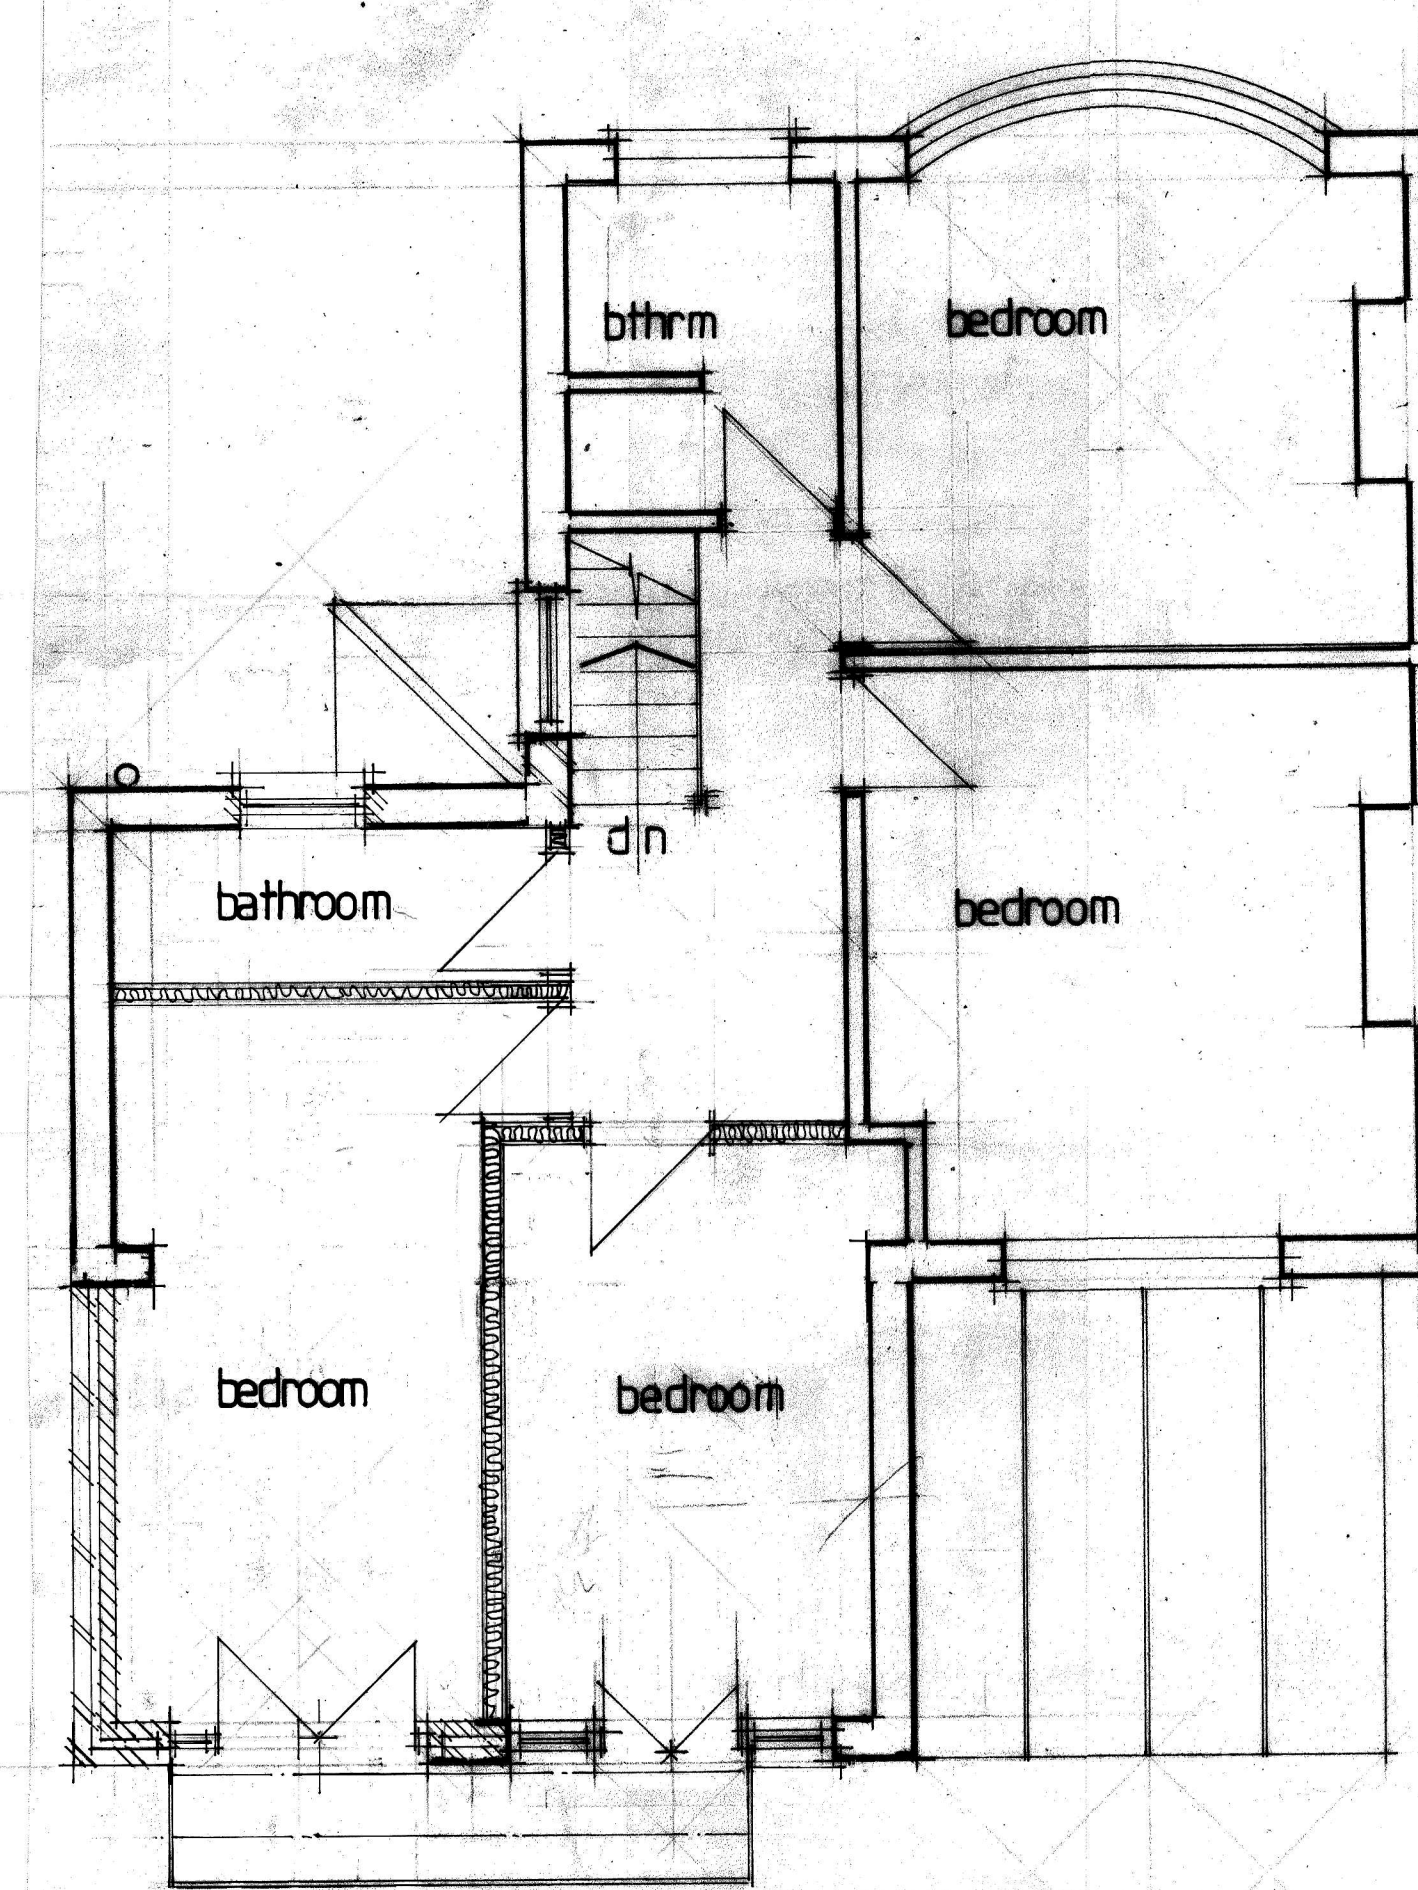


proposed
front

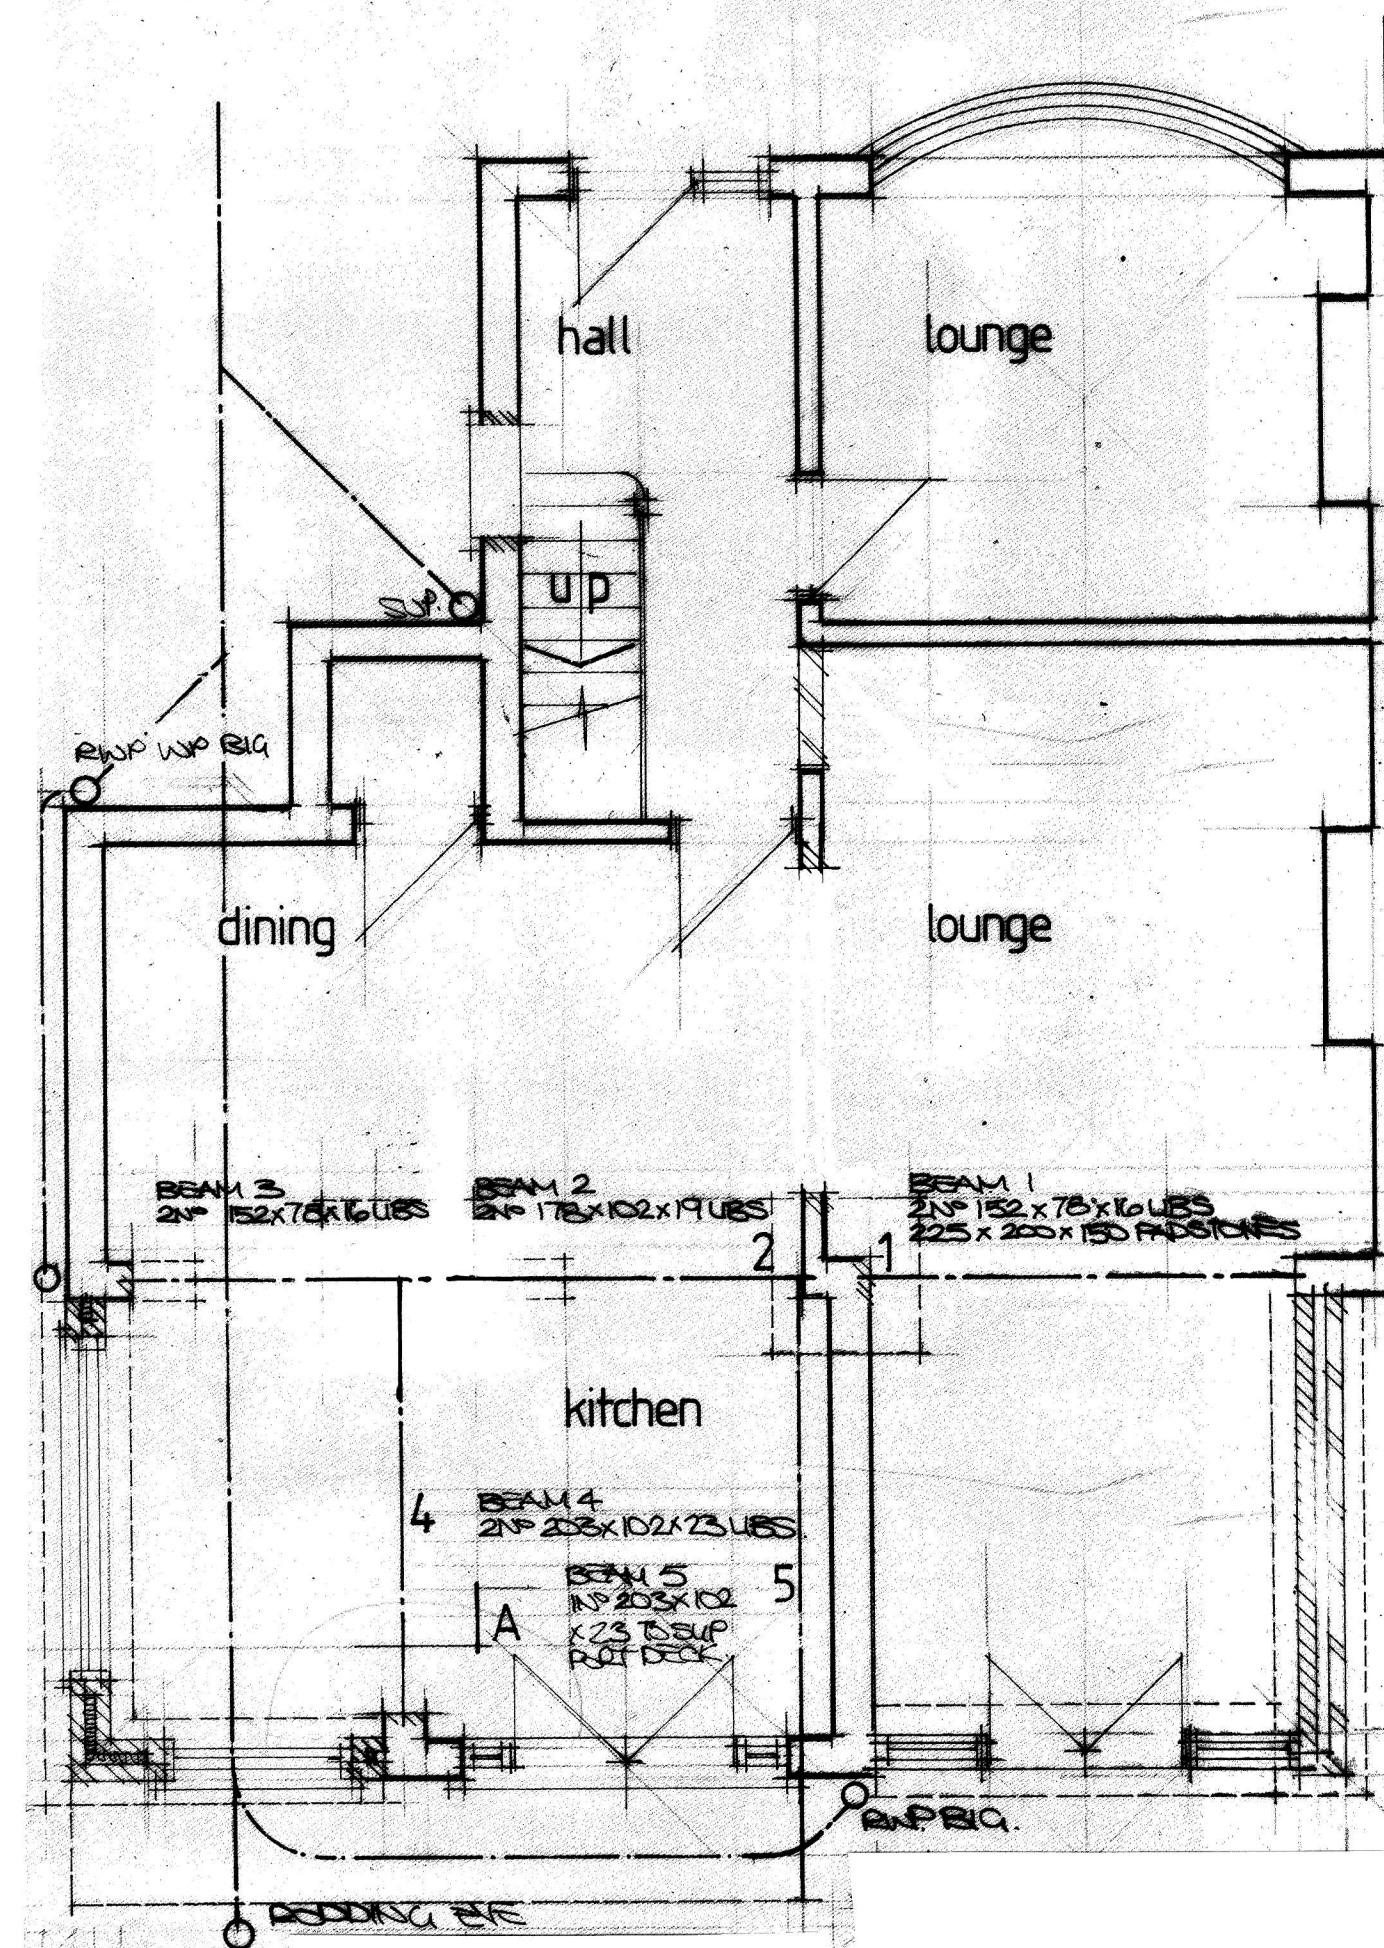

rear

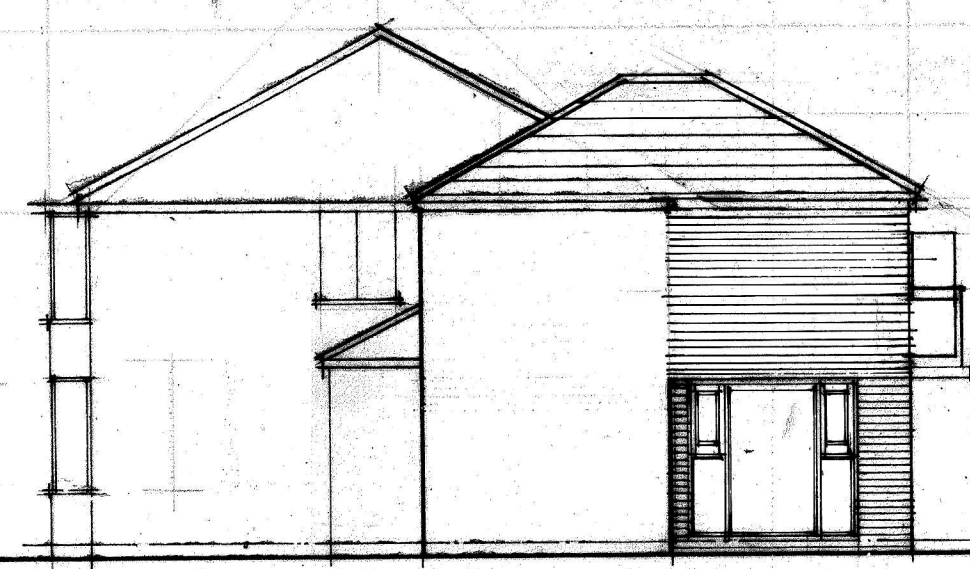

side

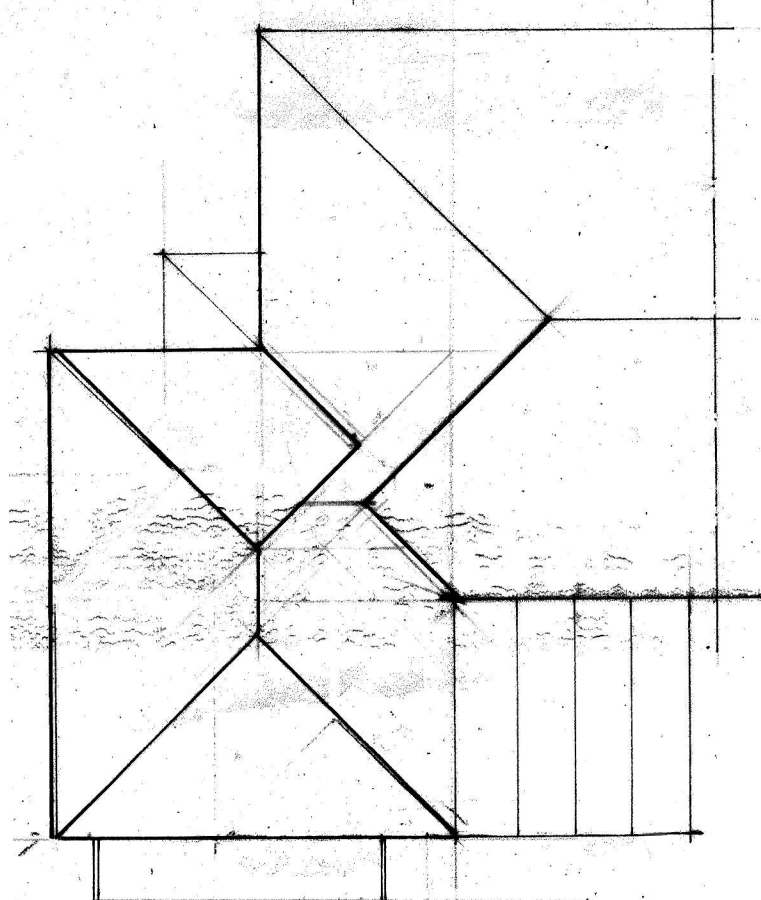

Roof plan

No:	Revision:	Date:	Initial:
ALPHA DESIGN 11 GILDA CRESCENT ROAD ECCLES M10 9AG TELEPHONE : 061 707 5533			
Project:		31 Arthog Rd Didsbury Mcr	
Title:		Floor Plans and Elevs	
Scale:	Date:	Initial:	
Dwg. No:	2		