


NOTES

ALL DIMENSIONS AND LEVELS ARE TO BE CHECKED ON SITE

ANY DISCREPANCIES ARE TO BE REPORTED TO THE PROJECT MANAGER BEFORE ANY WORK COMMENCES

THIS DRAWING SHALL NOT BE SCALED TO ASCERTAIN ANY DIMENSIONS WORK TO FIGURED DIMS ONLY

THIS DRAWING SHALL NOT BE REPRODUCED WITHOUT EXPRESS WRITTEN PERMISSION FROM Clarkes Bespoke Design LTD.

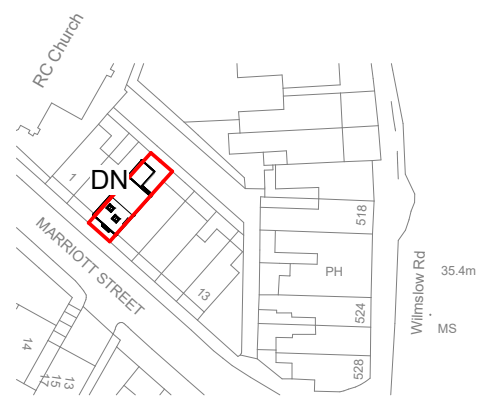

1 Location Plan
1 : 1250

P1 31.03.23 BC First Issue

Rev No.	Rev Date	Rev By	Description
---------	----------	--------	-------------

project


5 Marriott St

location

5 Marriott St, Withington,
Manchester M20 4BN

client

Jennifer Barber

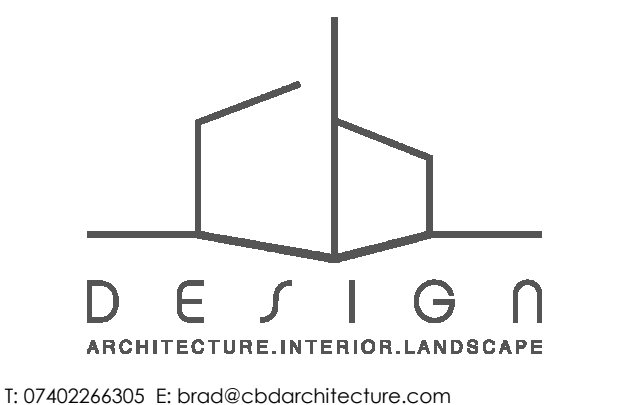



drawing title

Location Plan and As Existing Plans


dwg purpose PRELIMINARY

scale As indicated	drawn BC	checked BC
@ sheet size A1	rev date	31.03.23


22-100	PL-001	P1
job number	drawing number	revision

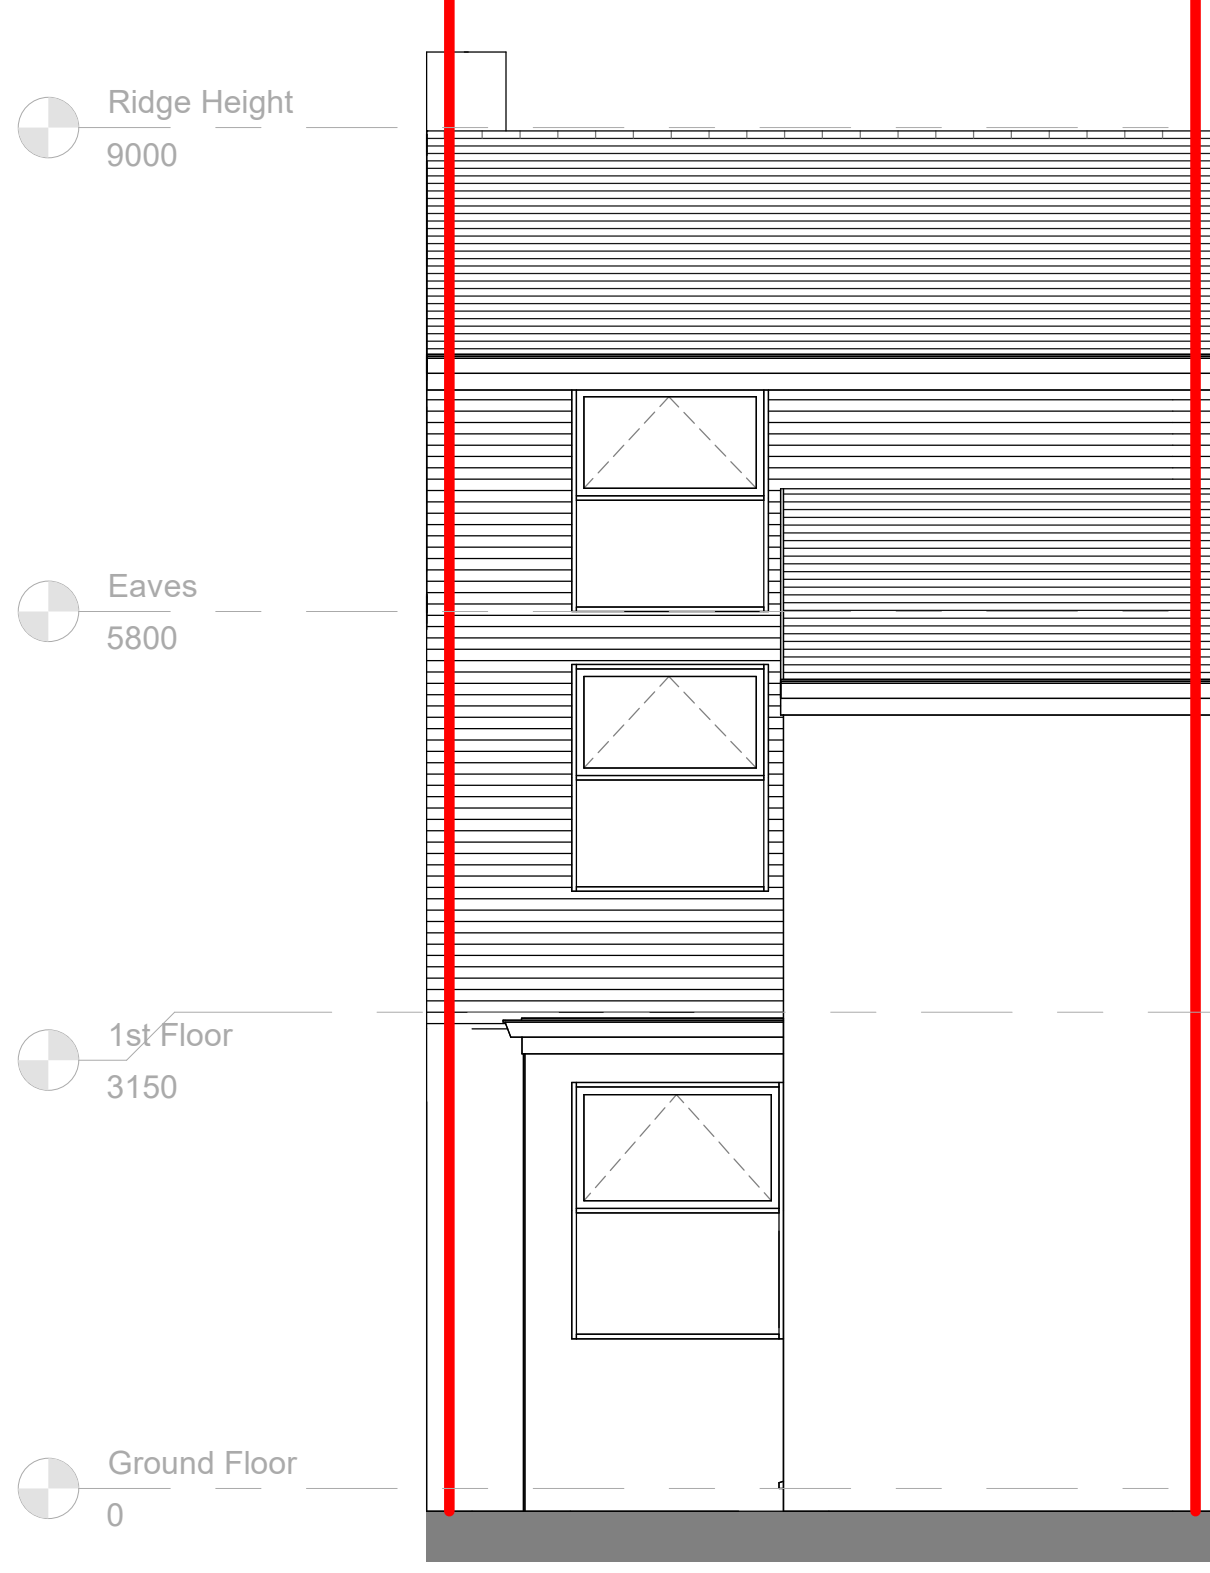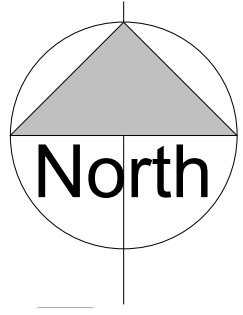


4 Existing Rear Elevation
1 : 50

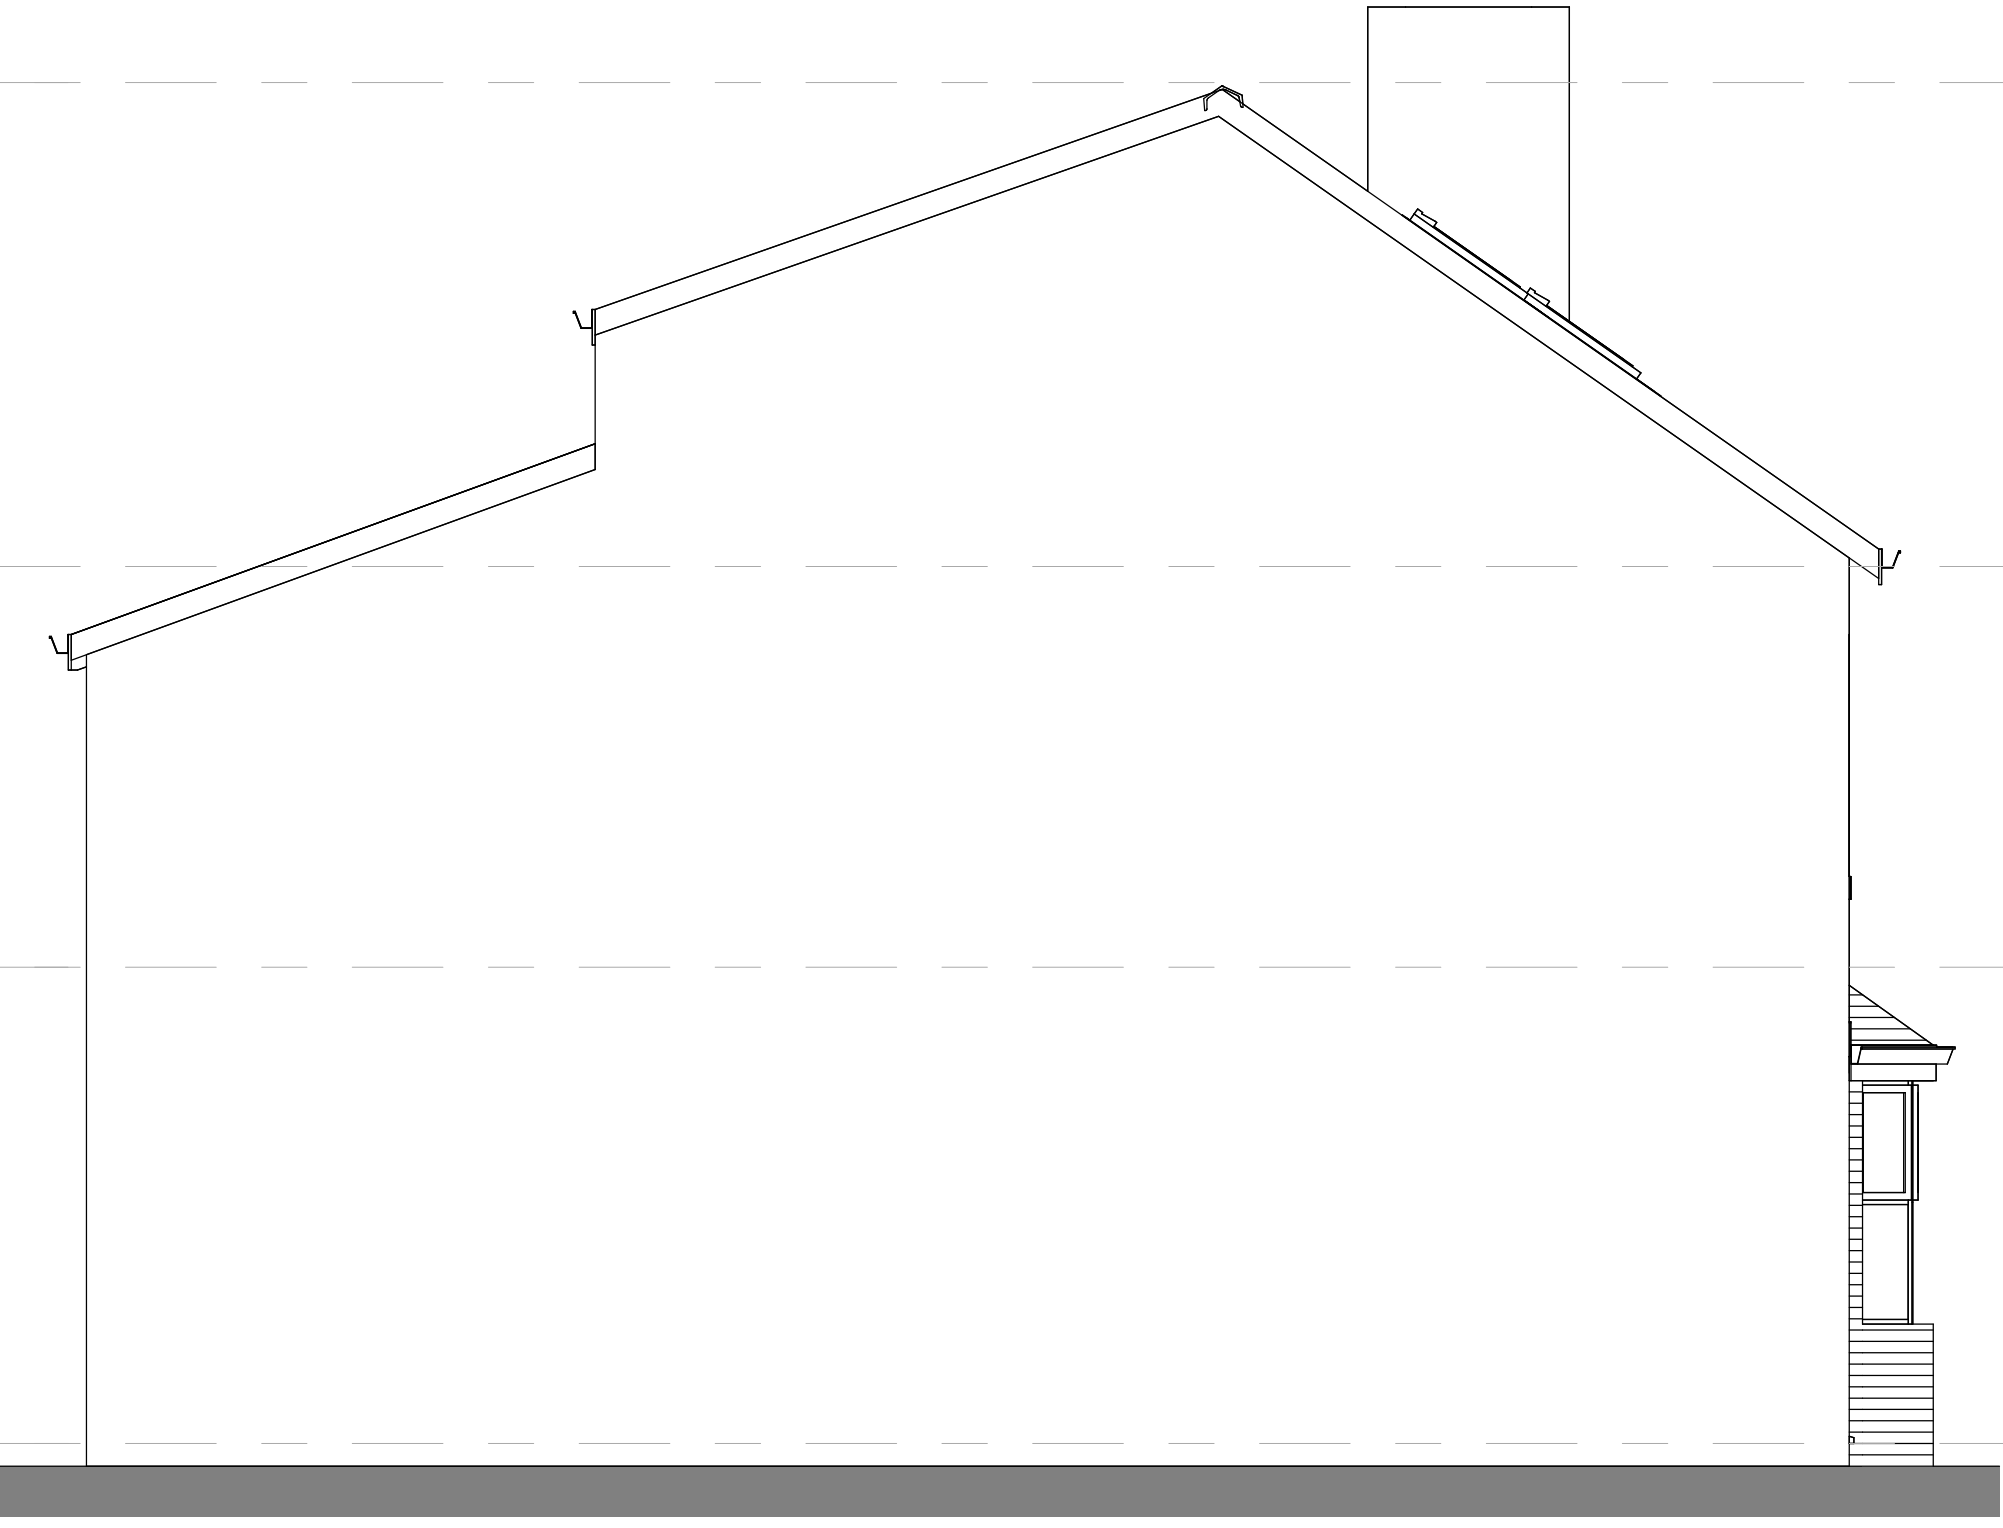


7 Existing LHS Elevation
1 : 50

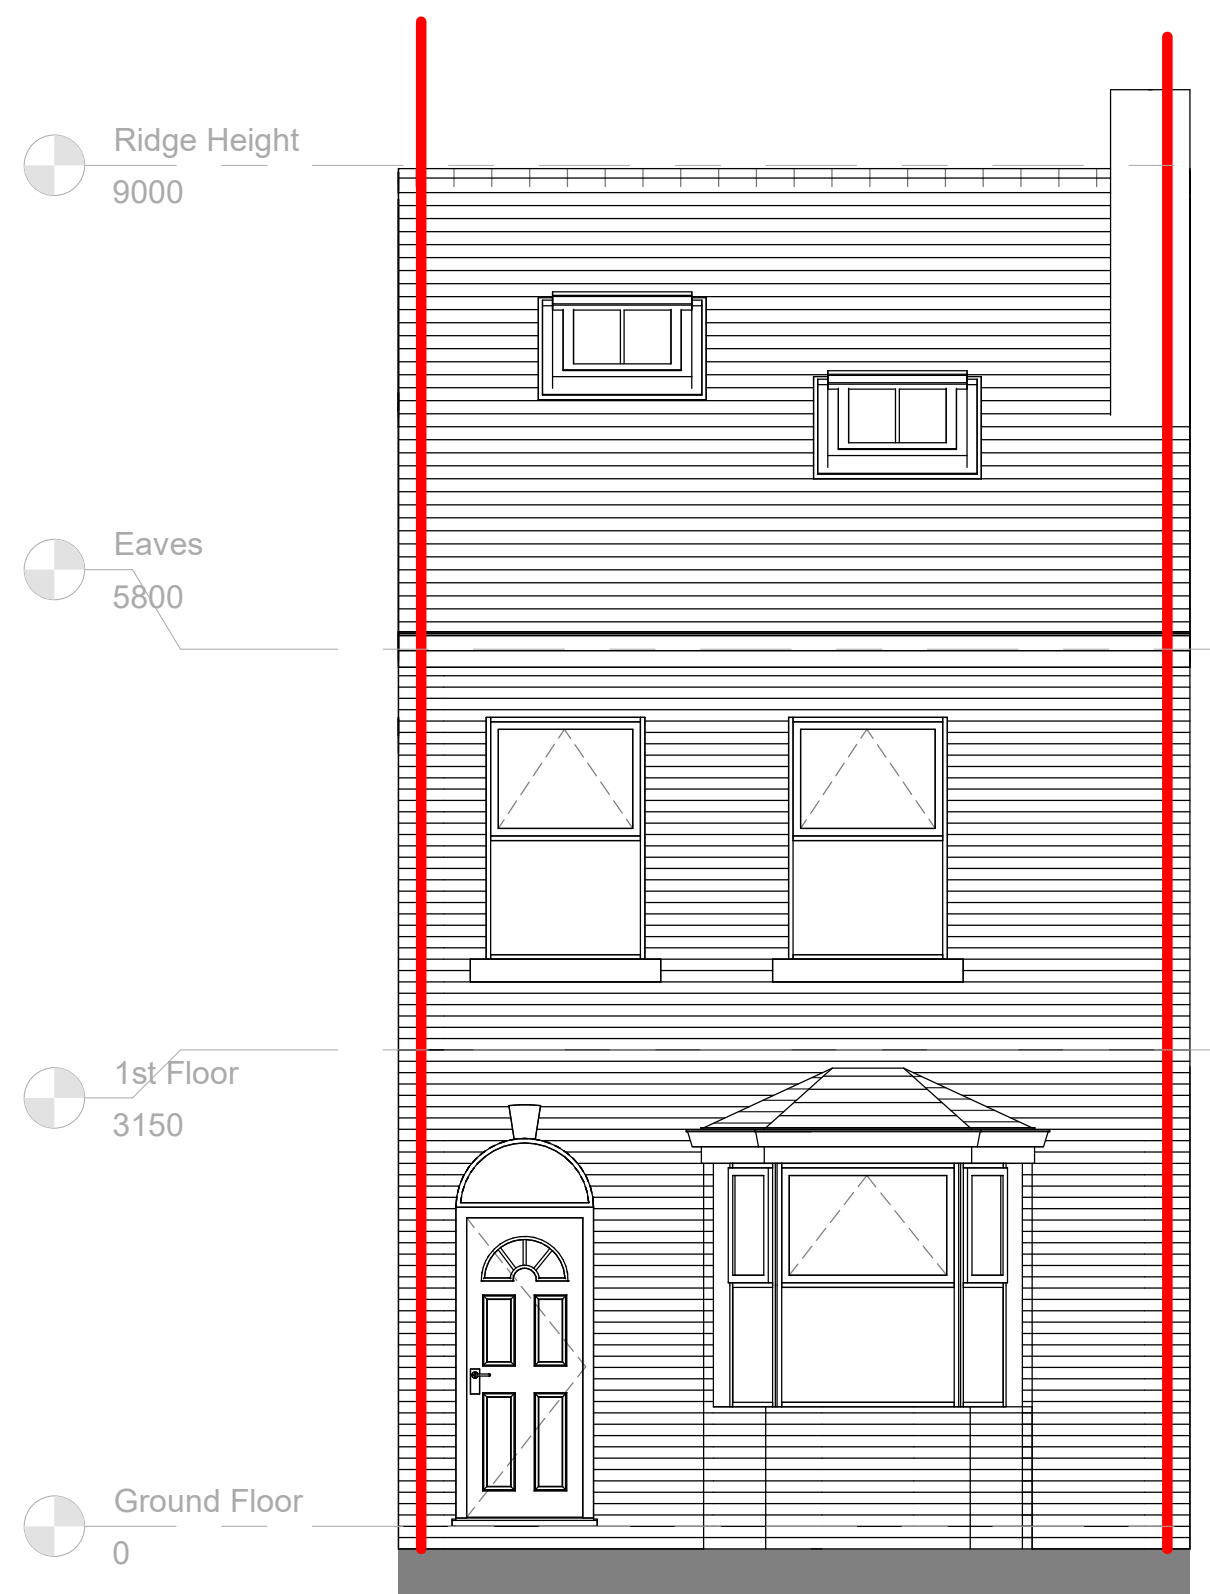

6 Existing Front Elevation
1 : 50

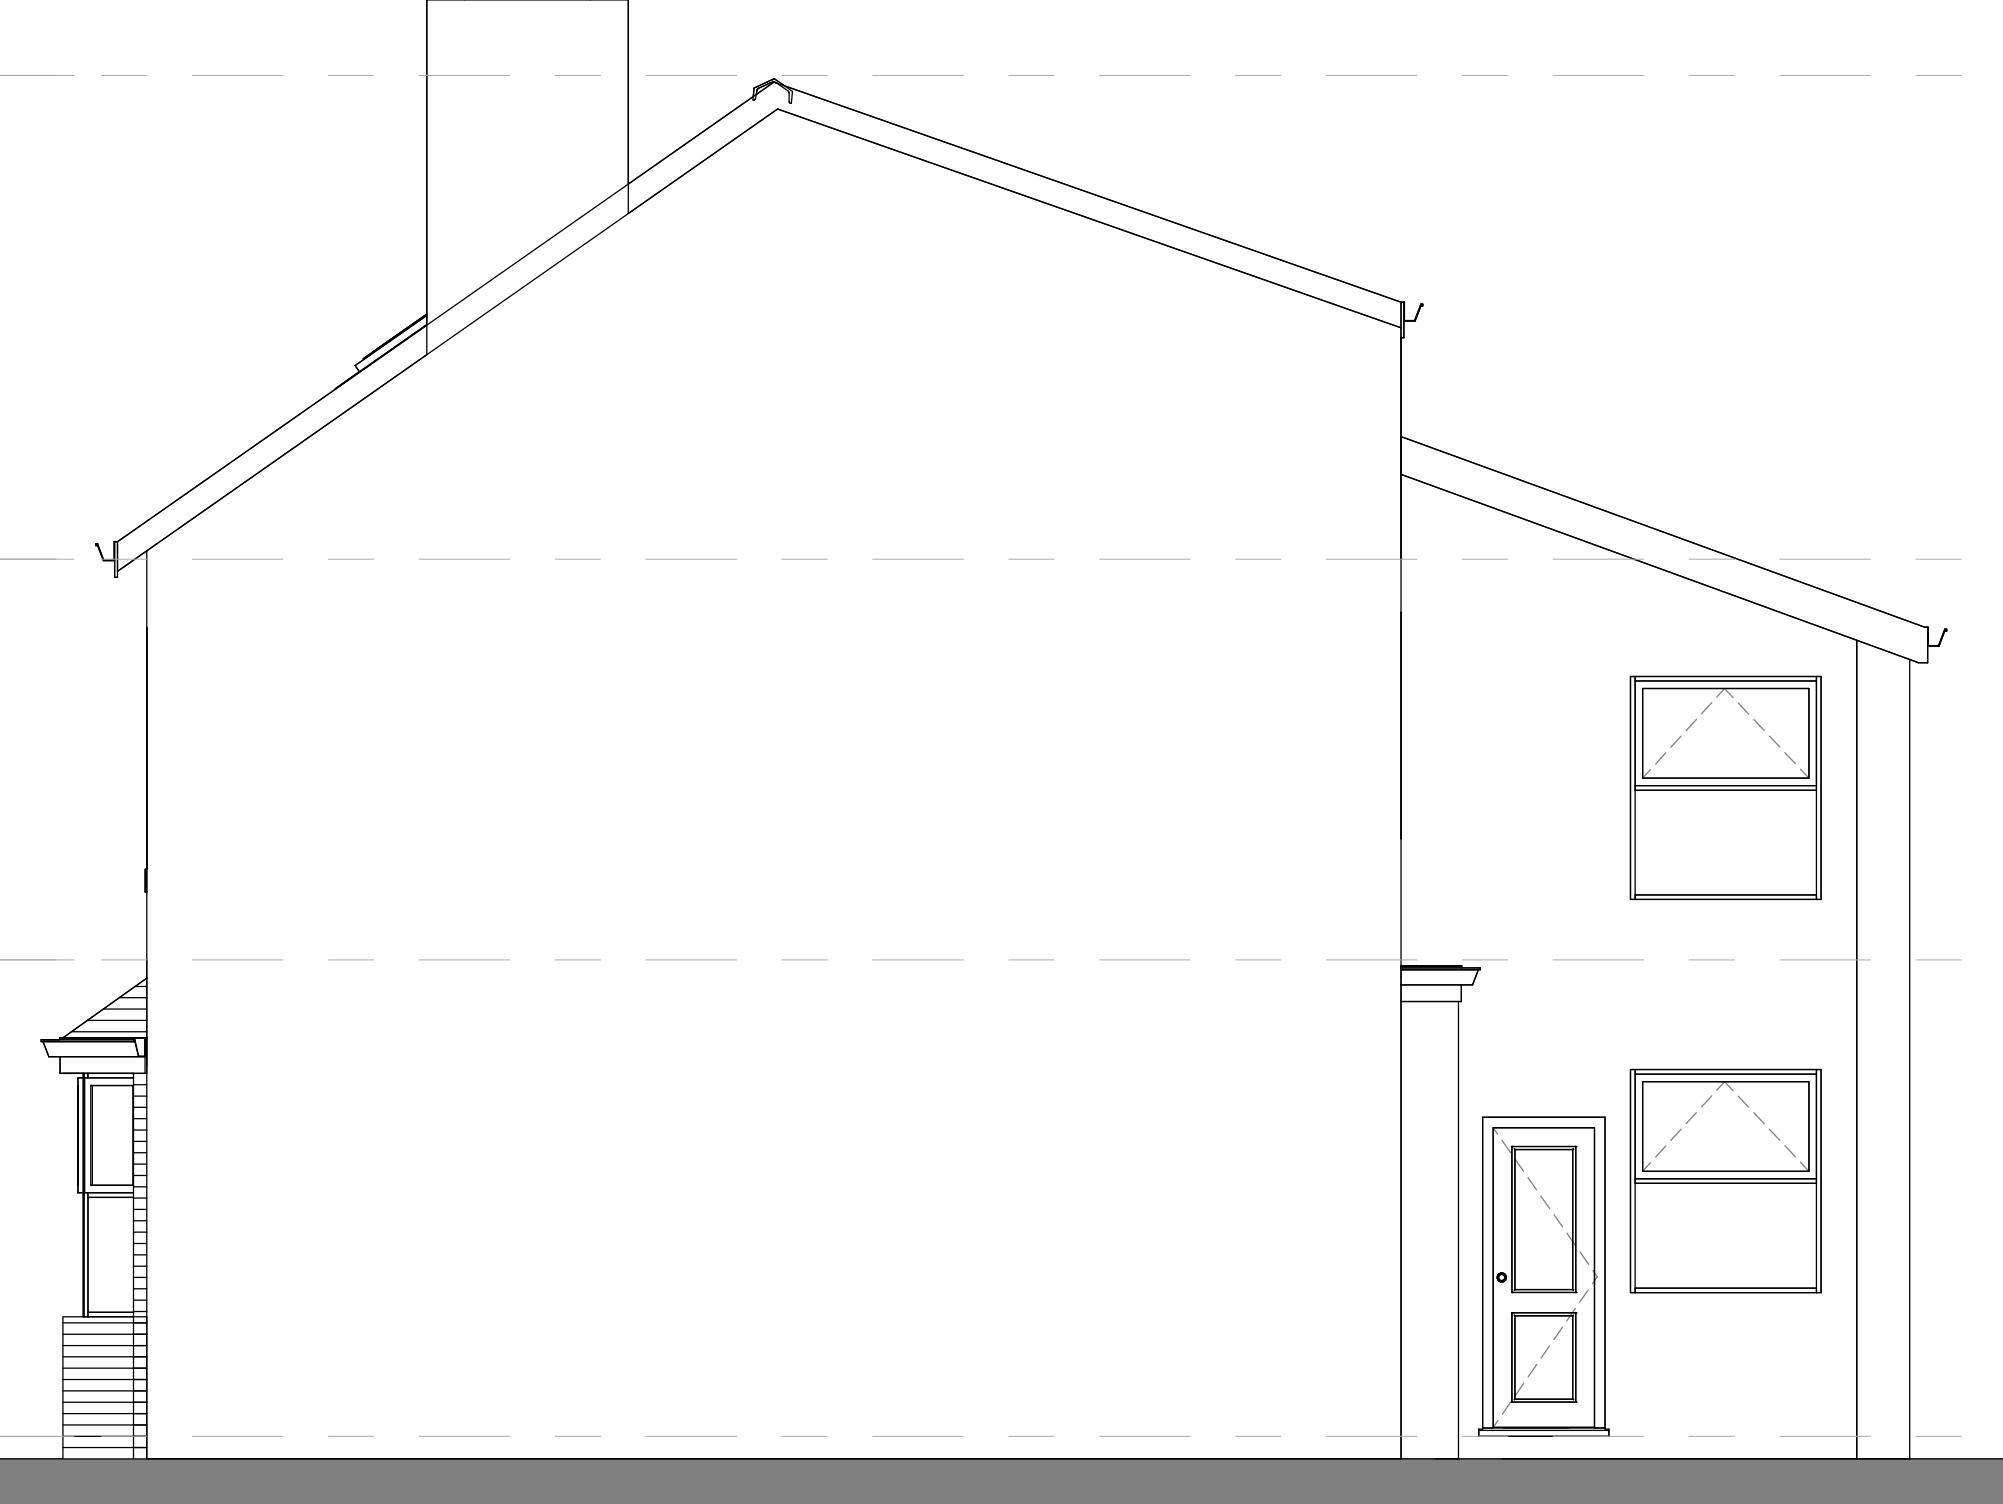

5 Existing RHS Elevation
1 : 50

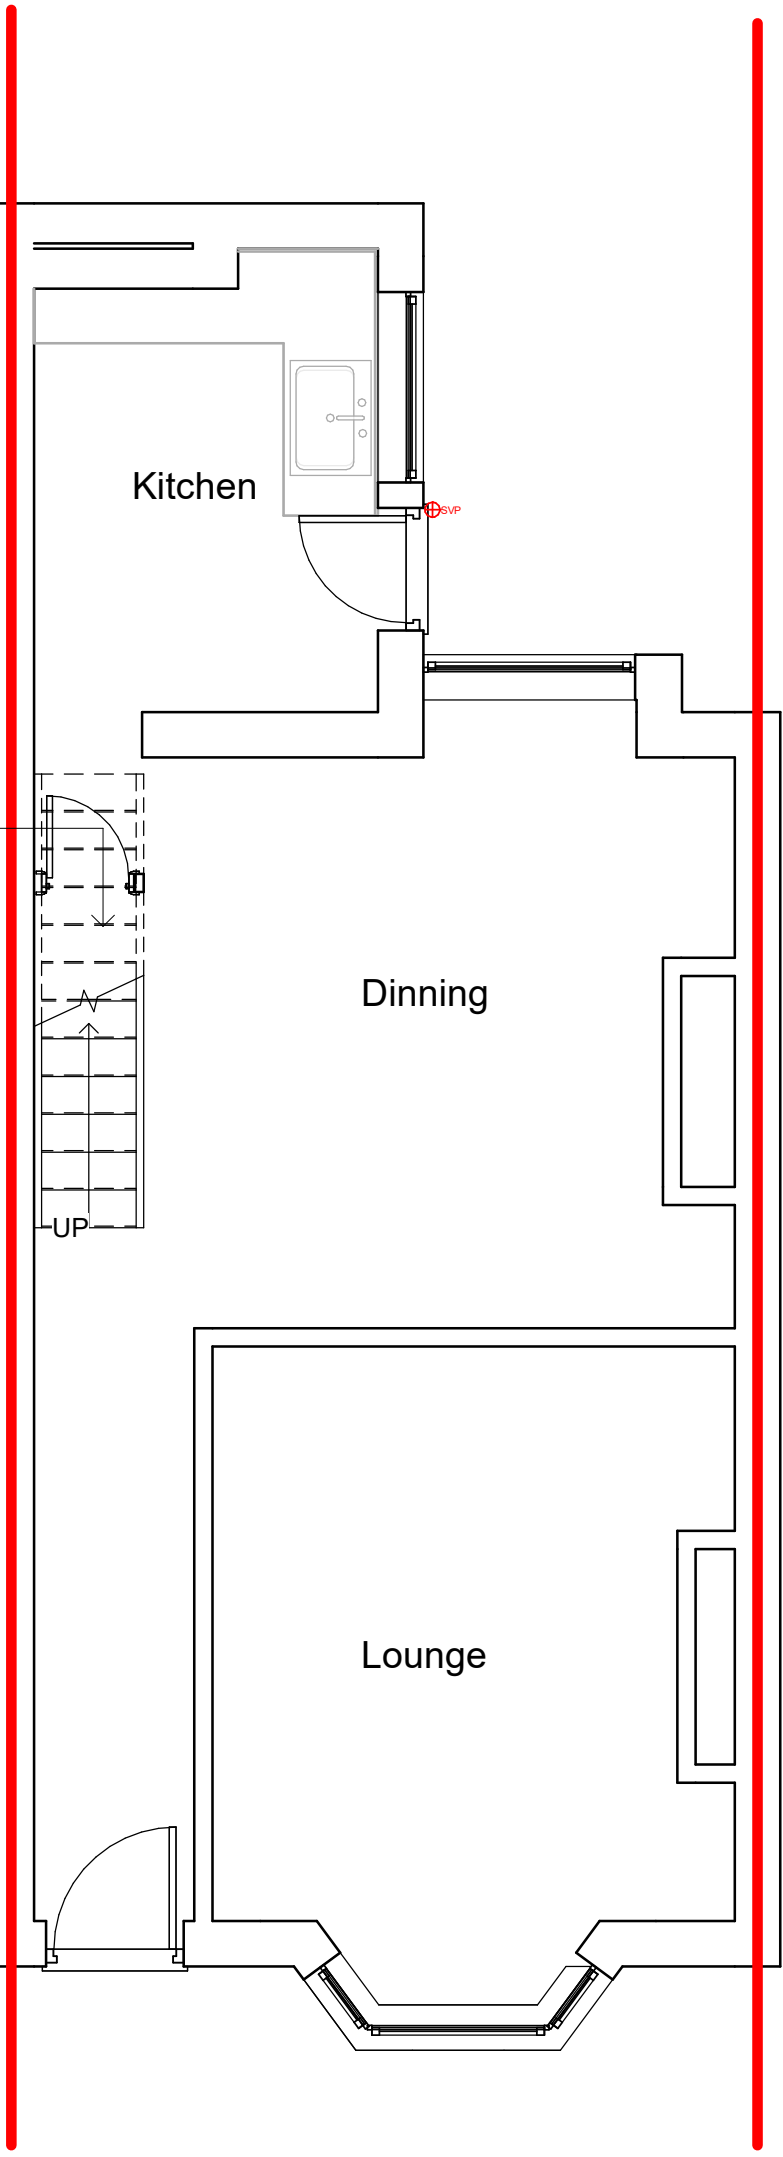

3 Existing Ground Floor
1 : 50