


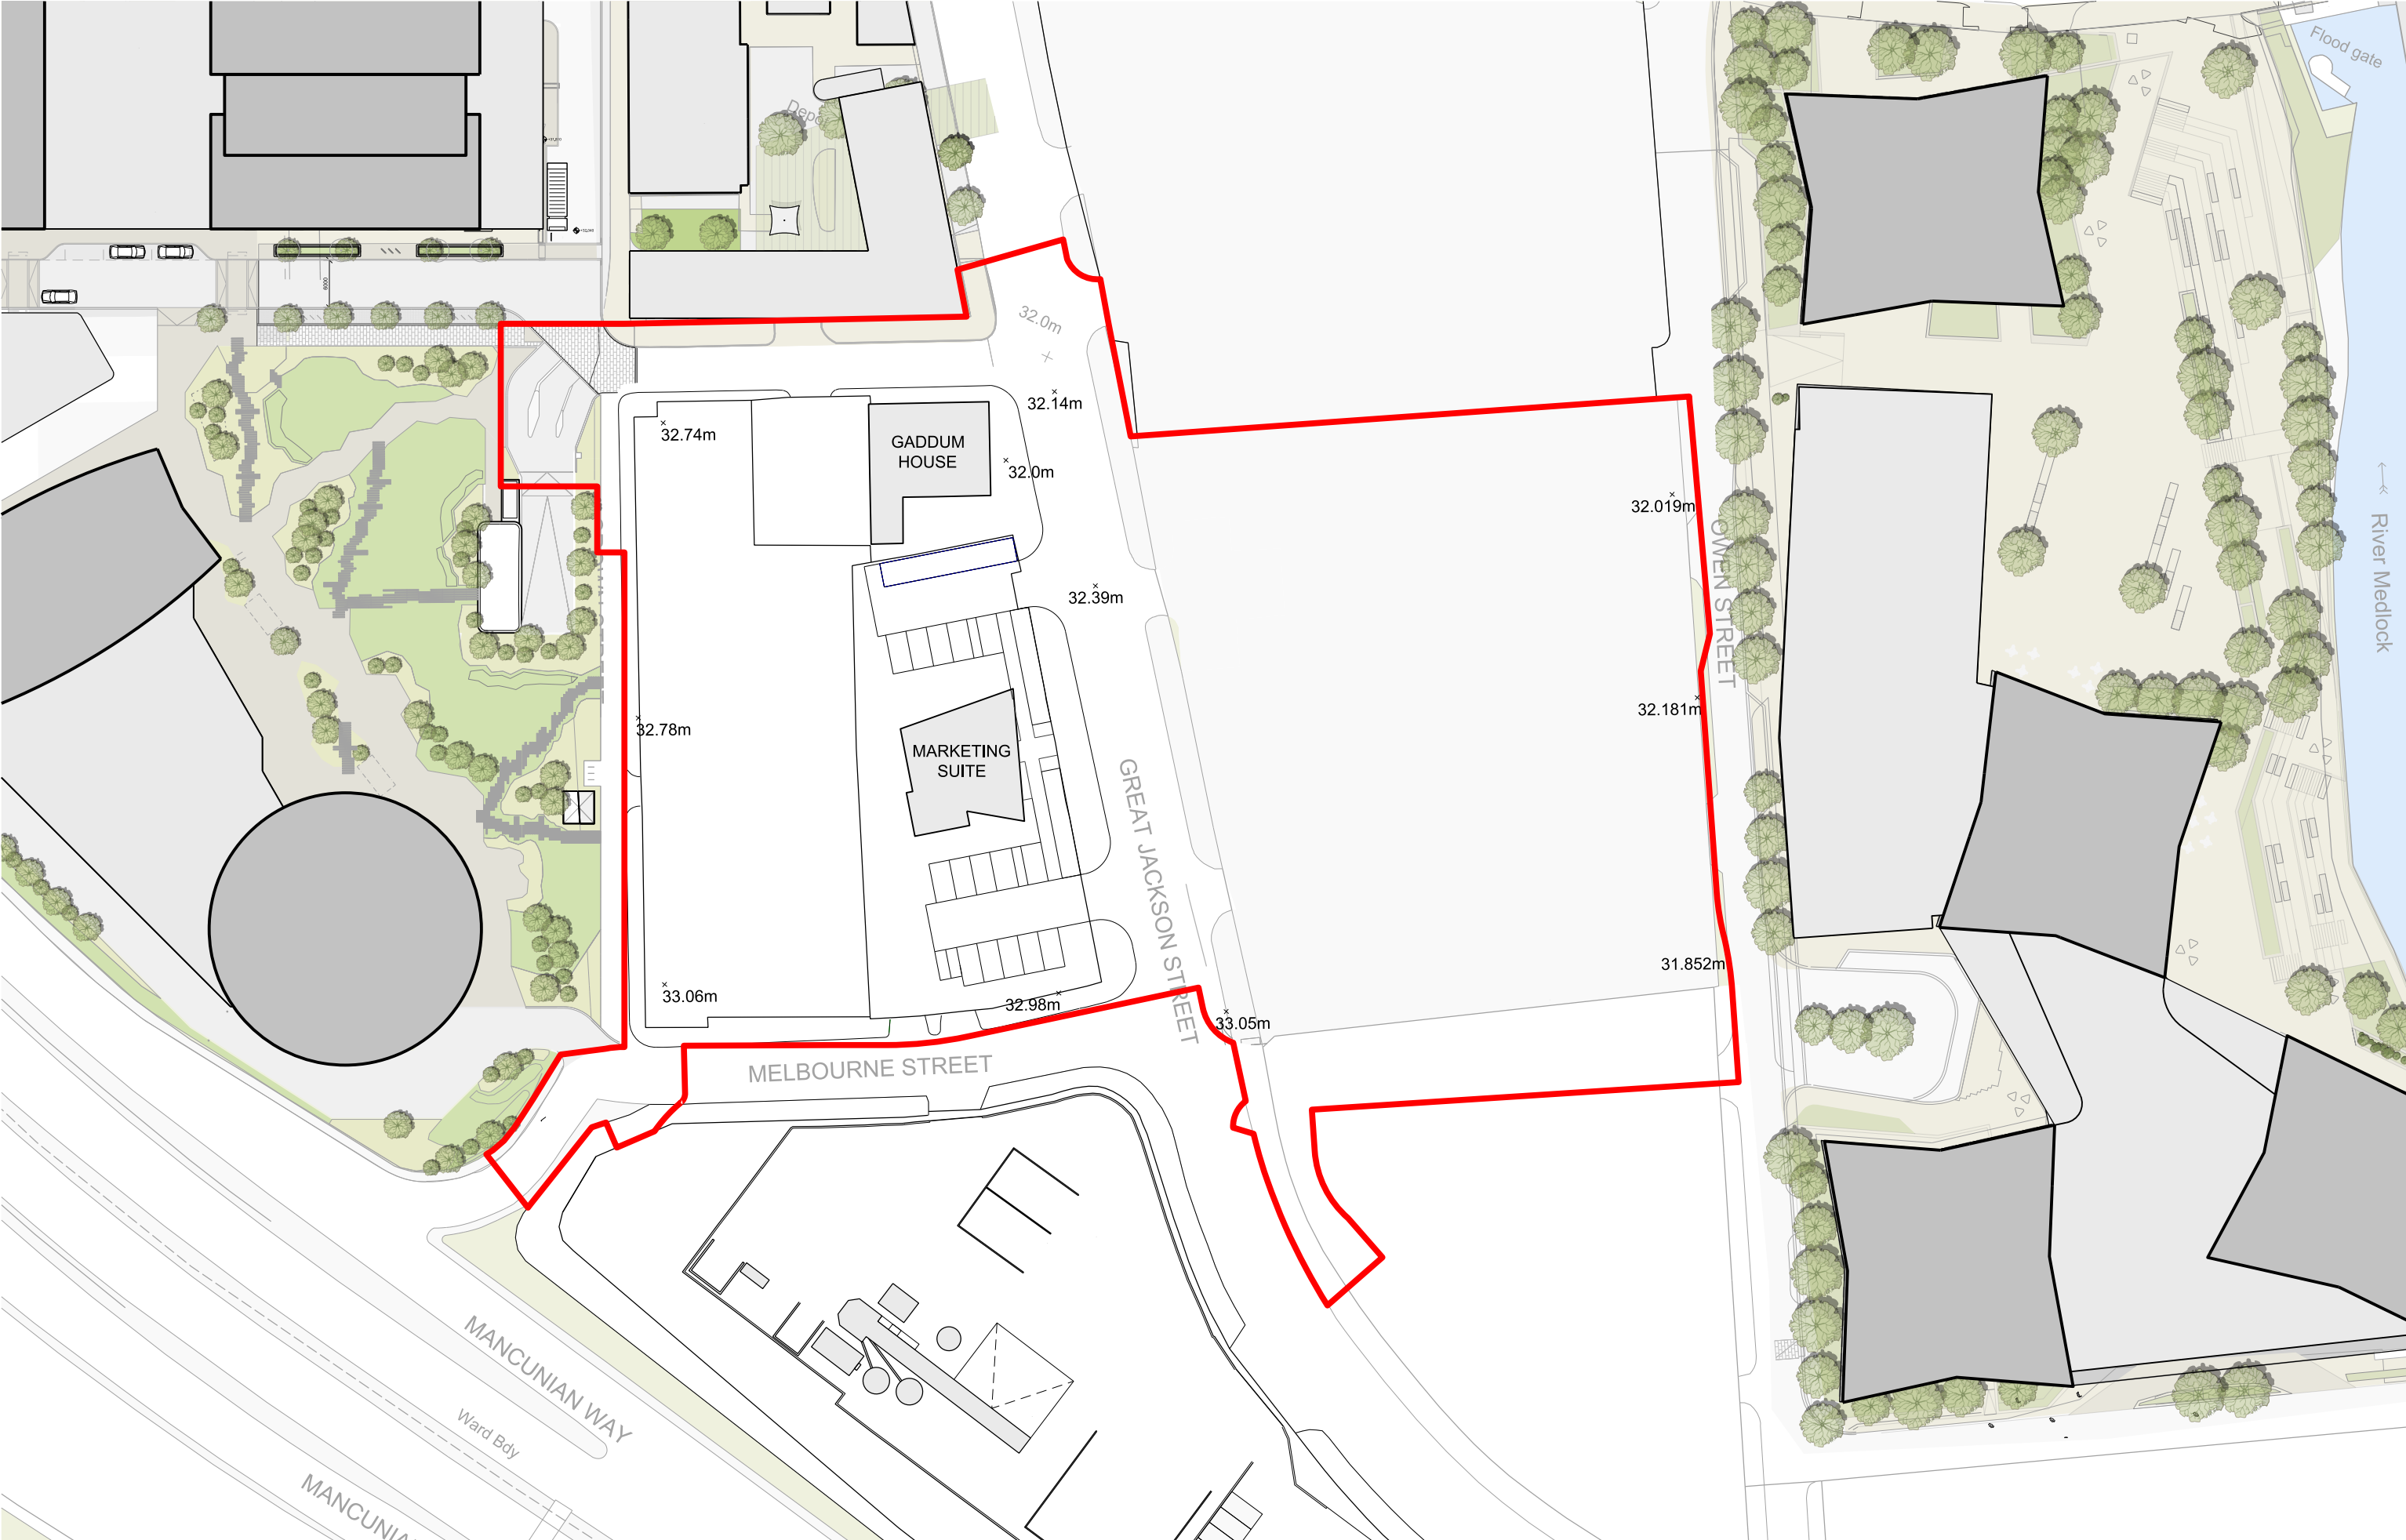

This drawing is copyright.
Do not scale off dimensions.
All dimensions to be checked on site by contractor.
Contractor to report any dimensional discrepancies,
errors or omissions prior to commencing on site.

NOTE:

NORTH



Rev	Date	Description
X01	20.04.2023	Planning Issue

Project Title Crown Street Phase 3 Manchester			Drawing Title Zone 1 Existing Site Plan	
Status Planning		Job No 10418	Scale 1:750	Revision X01

MANCHESTER
Riverside, 4 Commercial St
Manchester M15 4RQ
+44 (0)161 835 2345
www.simpsonhaugh.com

LONDON
5-8 Roberts Place
London EC1R 0BB
+44 (0)20 7549 4000
mail@simpsonhaugh.com