

NOTES

- 1) ALL DIMENSIONS TO BE CHECKED ON SITE AND NOT SCALED FROM THIS DRAWING.
2) HOLLIS SHALL BE INFORMED IN WRITING OF ANY DISCREPANCIES.
3) ALL DIMENSIONS ARE IN METRES ONLY.
4) THE ORIGIN AND ORIENTATION OF THE SURVEY GRID RELATE TO AN ARBITRARY GRID.
5) ALL LEVELS ARE BASED ON AN ARBITRARY DATUM.
6) BASE DRAWING SUPPLIED BY CLIENT, PRODUCED BY 'CBRE', DATED '04/11/2022'.

KEY

PROPOSED WORKS

FLOOR PLAN SYMBOLS

- +XX.XX Height from Arbitrary Datum
X.XX Ceiling Level
FX.XX False Ceiling Level
BSLX.XX Beam Soffit Level
WSLxx.xx Window Sill Level
WHLxx.xx Window Height Level

REVISIONS

C03	15.9.23	Drawing updates.	NH
C02	5.9.23	Drawing updates.	NH
C01	23.8.23	Drawing updates.	NH
REV.	DATE	AMENDMENTS	INITIAL

THIS DRAWING IS FOR THE FOLLOWING PURPOSE ONLY:
PRELIMINARY ☐ TENDER ☐ CONSTRUCTION ☐
SKETCH ☐ MEASURED SURVEY ☒ CONTRACT ☐

TITLE

PROPOSED FLOOR PLAN

CLIENT

Textech Investments Company Limited
Unit 1701, Tower II
Enterprise Square, 9 Sheung Yuet Road
Kowloon Bay, Kowloon, Hong Kong

PROJECT NAME


52-56 Market Street
Manchester
M1 1PW

HOLLIS

The Lexicon
10-12 Mount Street
Manchester
M2 5NT

T +44 161 832 7031
W hollisglobal.com

DATE	09.08.2023	DRAWN BY	NH
SCALE	1:100	CHECKED	EH
PROJECT	LINE	ORIGINATOR	VOLUME/ ZONE/RELDG
120003	104	HLS	00
FILE	DISCIPLINE/ TYPE	NUMBER	STATUS
M2	B	10290	A1
			REVISION
			C03

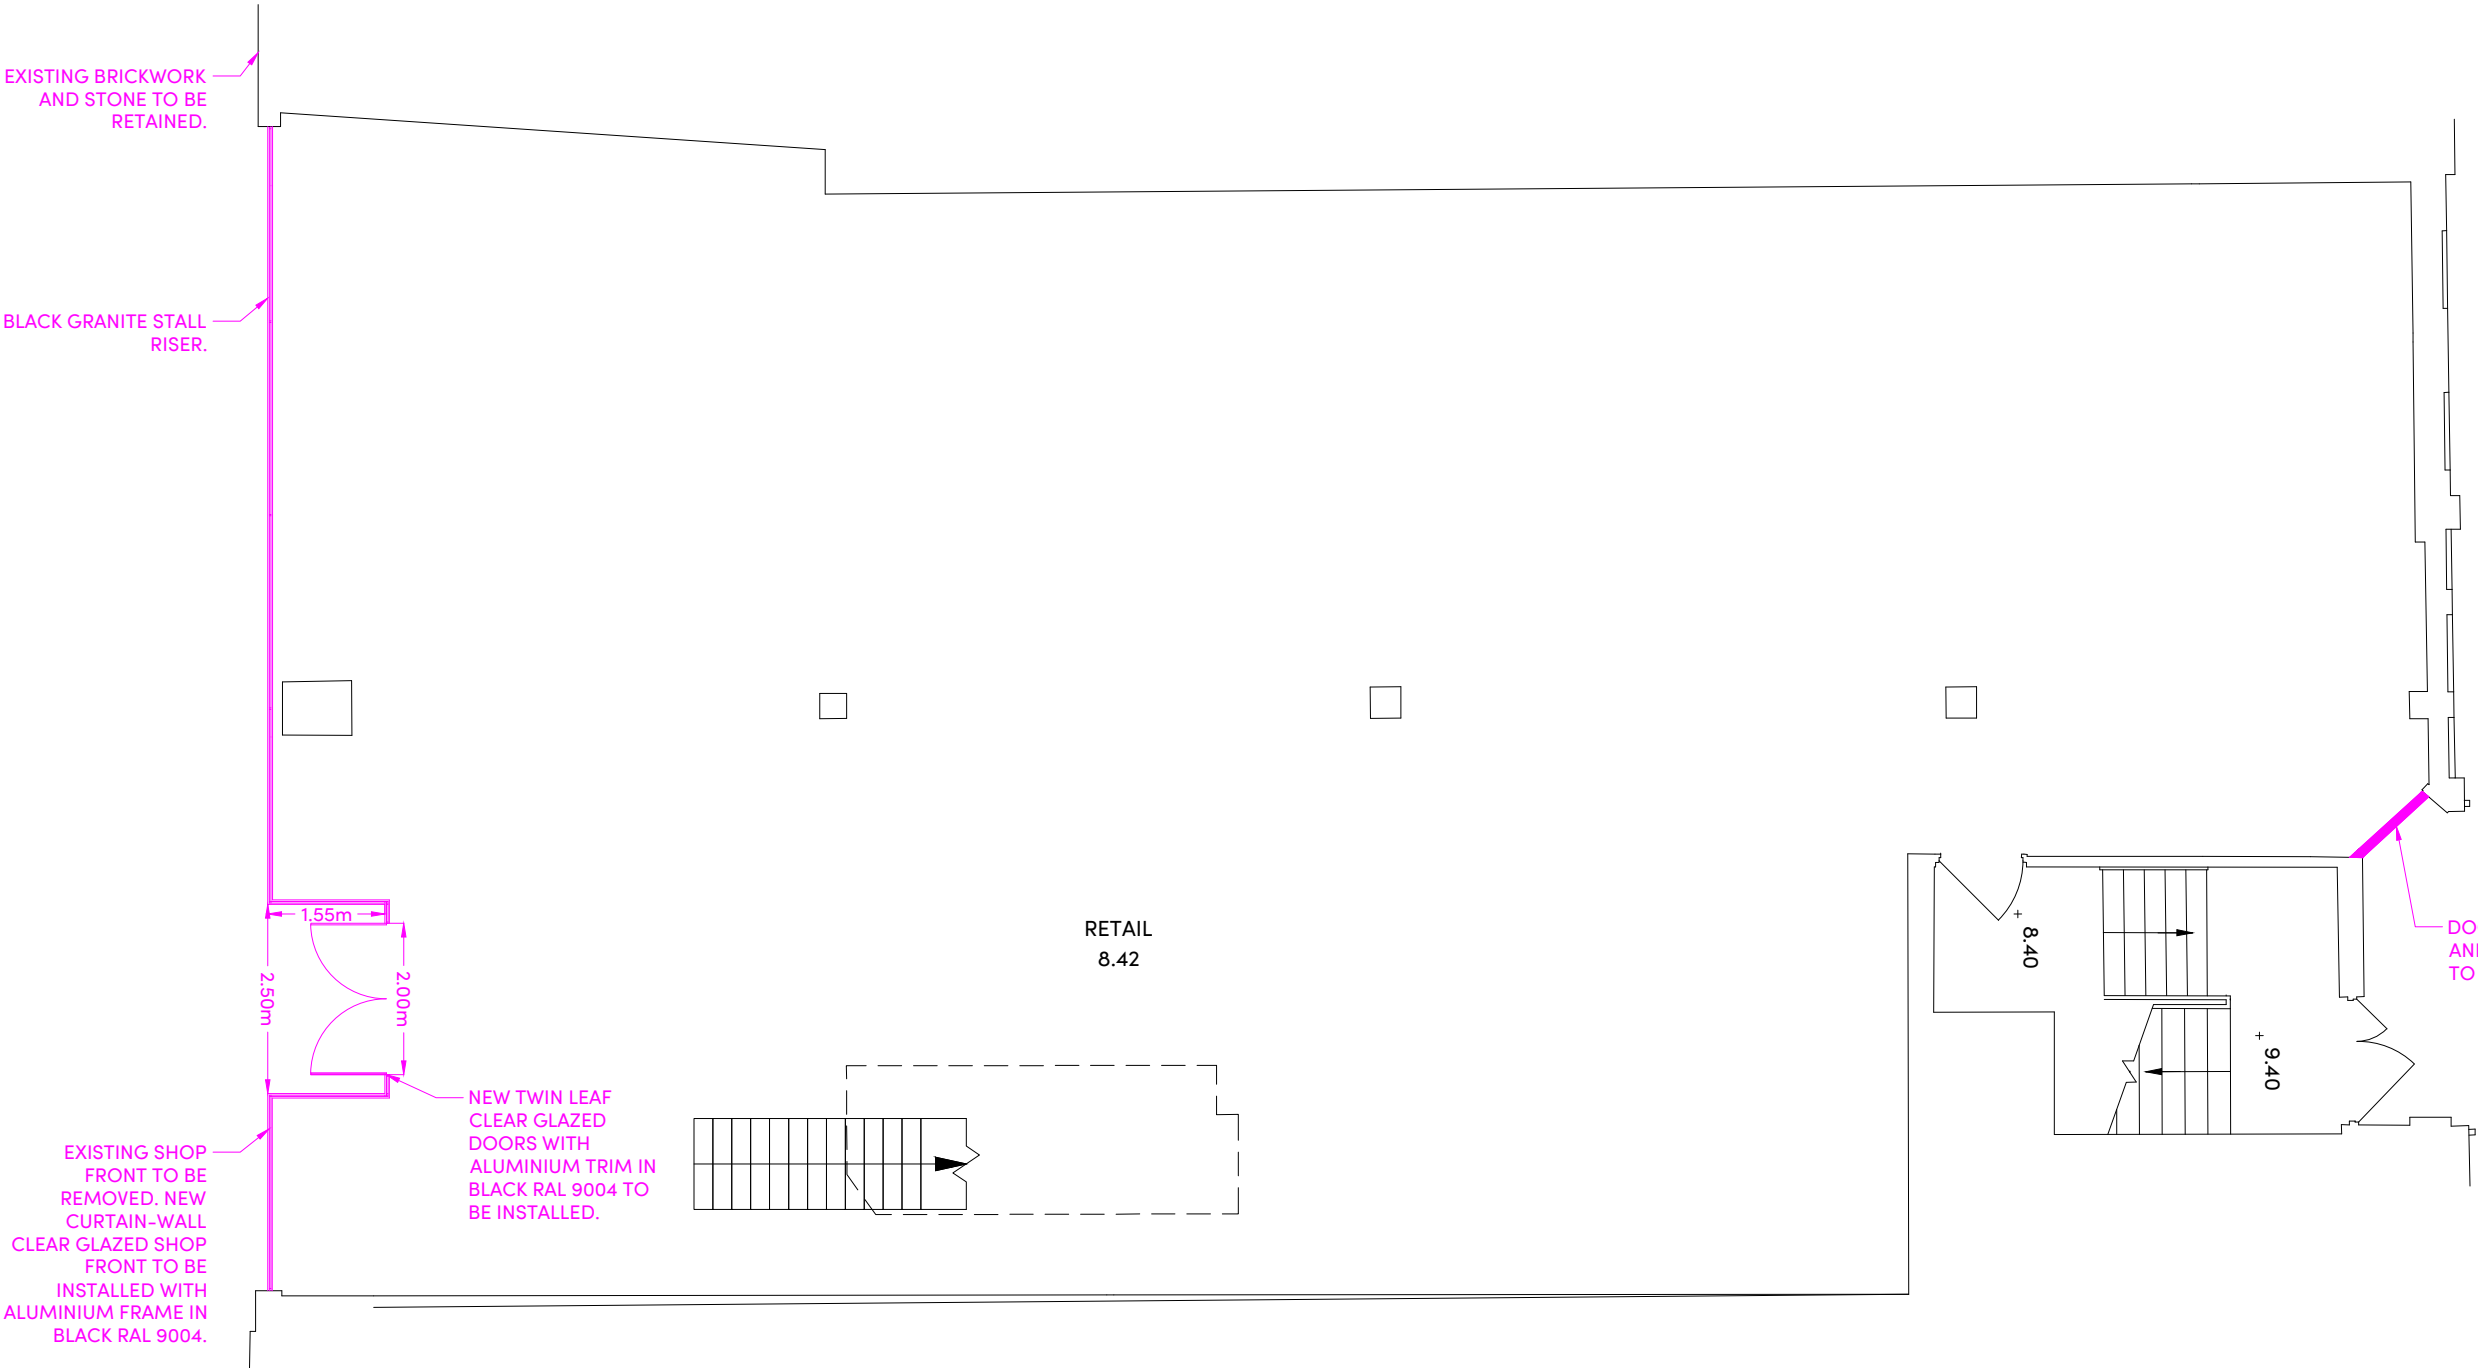

GROUND FLOOR

Scale Bar (m)

