

NOTES
All dimensions and levels to be checked on site
Any discrepancies are to be reported to the Architect before any work commences
This drawing shall not be scaled to ascertain any dimensions, work to figured dimensions only
This drawing shall not be reproduced without express written permission from AFL Architects Ltd.

DISCLAIMER
When this drawing is issued in CAD, it is an uncontrolled version issued for information only, to enable the recipient to prepare their own documents/drawings for which they are solely responsible.

SOFTWARE INTEROPERABILITY
AFL prepared this drawing using Autodesk REVIT Architecture.
AFL does not accept liability for any loss or degradation of any information held in the drawing resulting from the translation from the original file format to any other file format or from the recipients reading of it in any other programme.

- Site Boundary Line
- Existing grass verge and scrub.
- Existing boundary fence
- Existing Bitmac
- Existing Pavers

T1 04.08.23 JG Tender Issue
P4 22.06.23 JG Issued for approval.
P3 19.05.23 AS/IG Stage 3 Issue
P2 14.02.23 AS Stage 2 initial Issue
P1 06.02.23 AS First Issue. Draft

rev no.	rev date	rev by	description
project			

National Breast Imaging Academy

location
Wythenshawe Hospital

Employer

client
Manchester University NHS
Foundation Trust

AFL Architects
1st Floor
St Georges House
56 Peter Street
Manchester UK
M2 3NQ

t: +44(0)161 236 6263
f: +44(0)161 236 6484

w: www.afl-architects.com
e: mail@afl-uk.com

twitter.com/AFLArchitects
key plan


AFL
architects

drawing title
Existing Site Plan

AFL job number scale @ A1 drawn JG checked DR
223196 As indicated rev date 04.08.23

dwg purpose	status	rev
Information		T1

bim project origin zone level type role S-digit no.
BIA-AFL-01-00-DR-A-00103

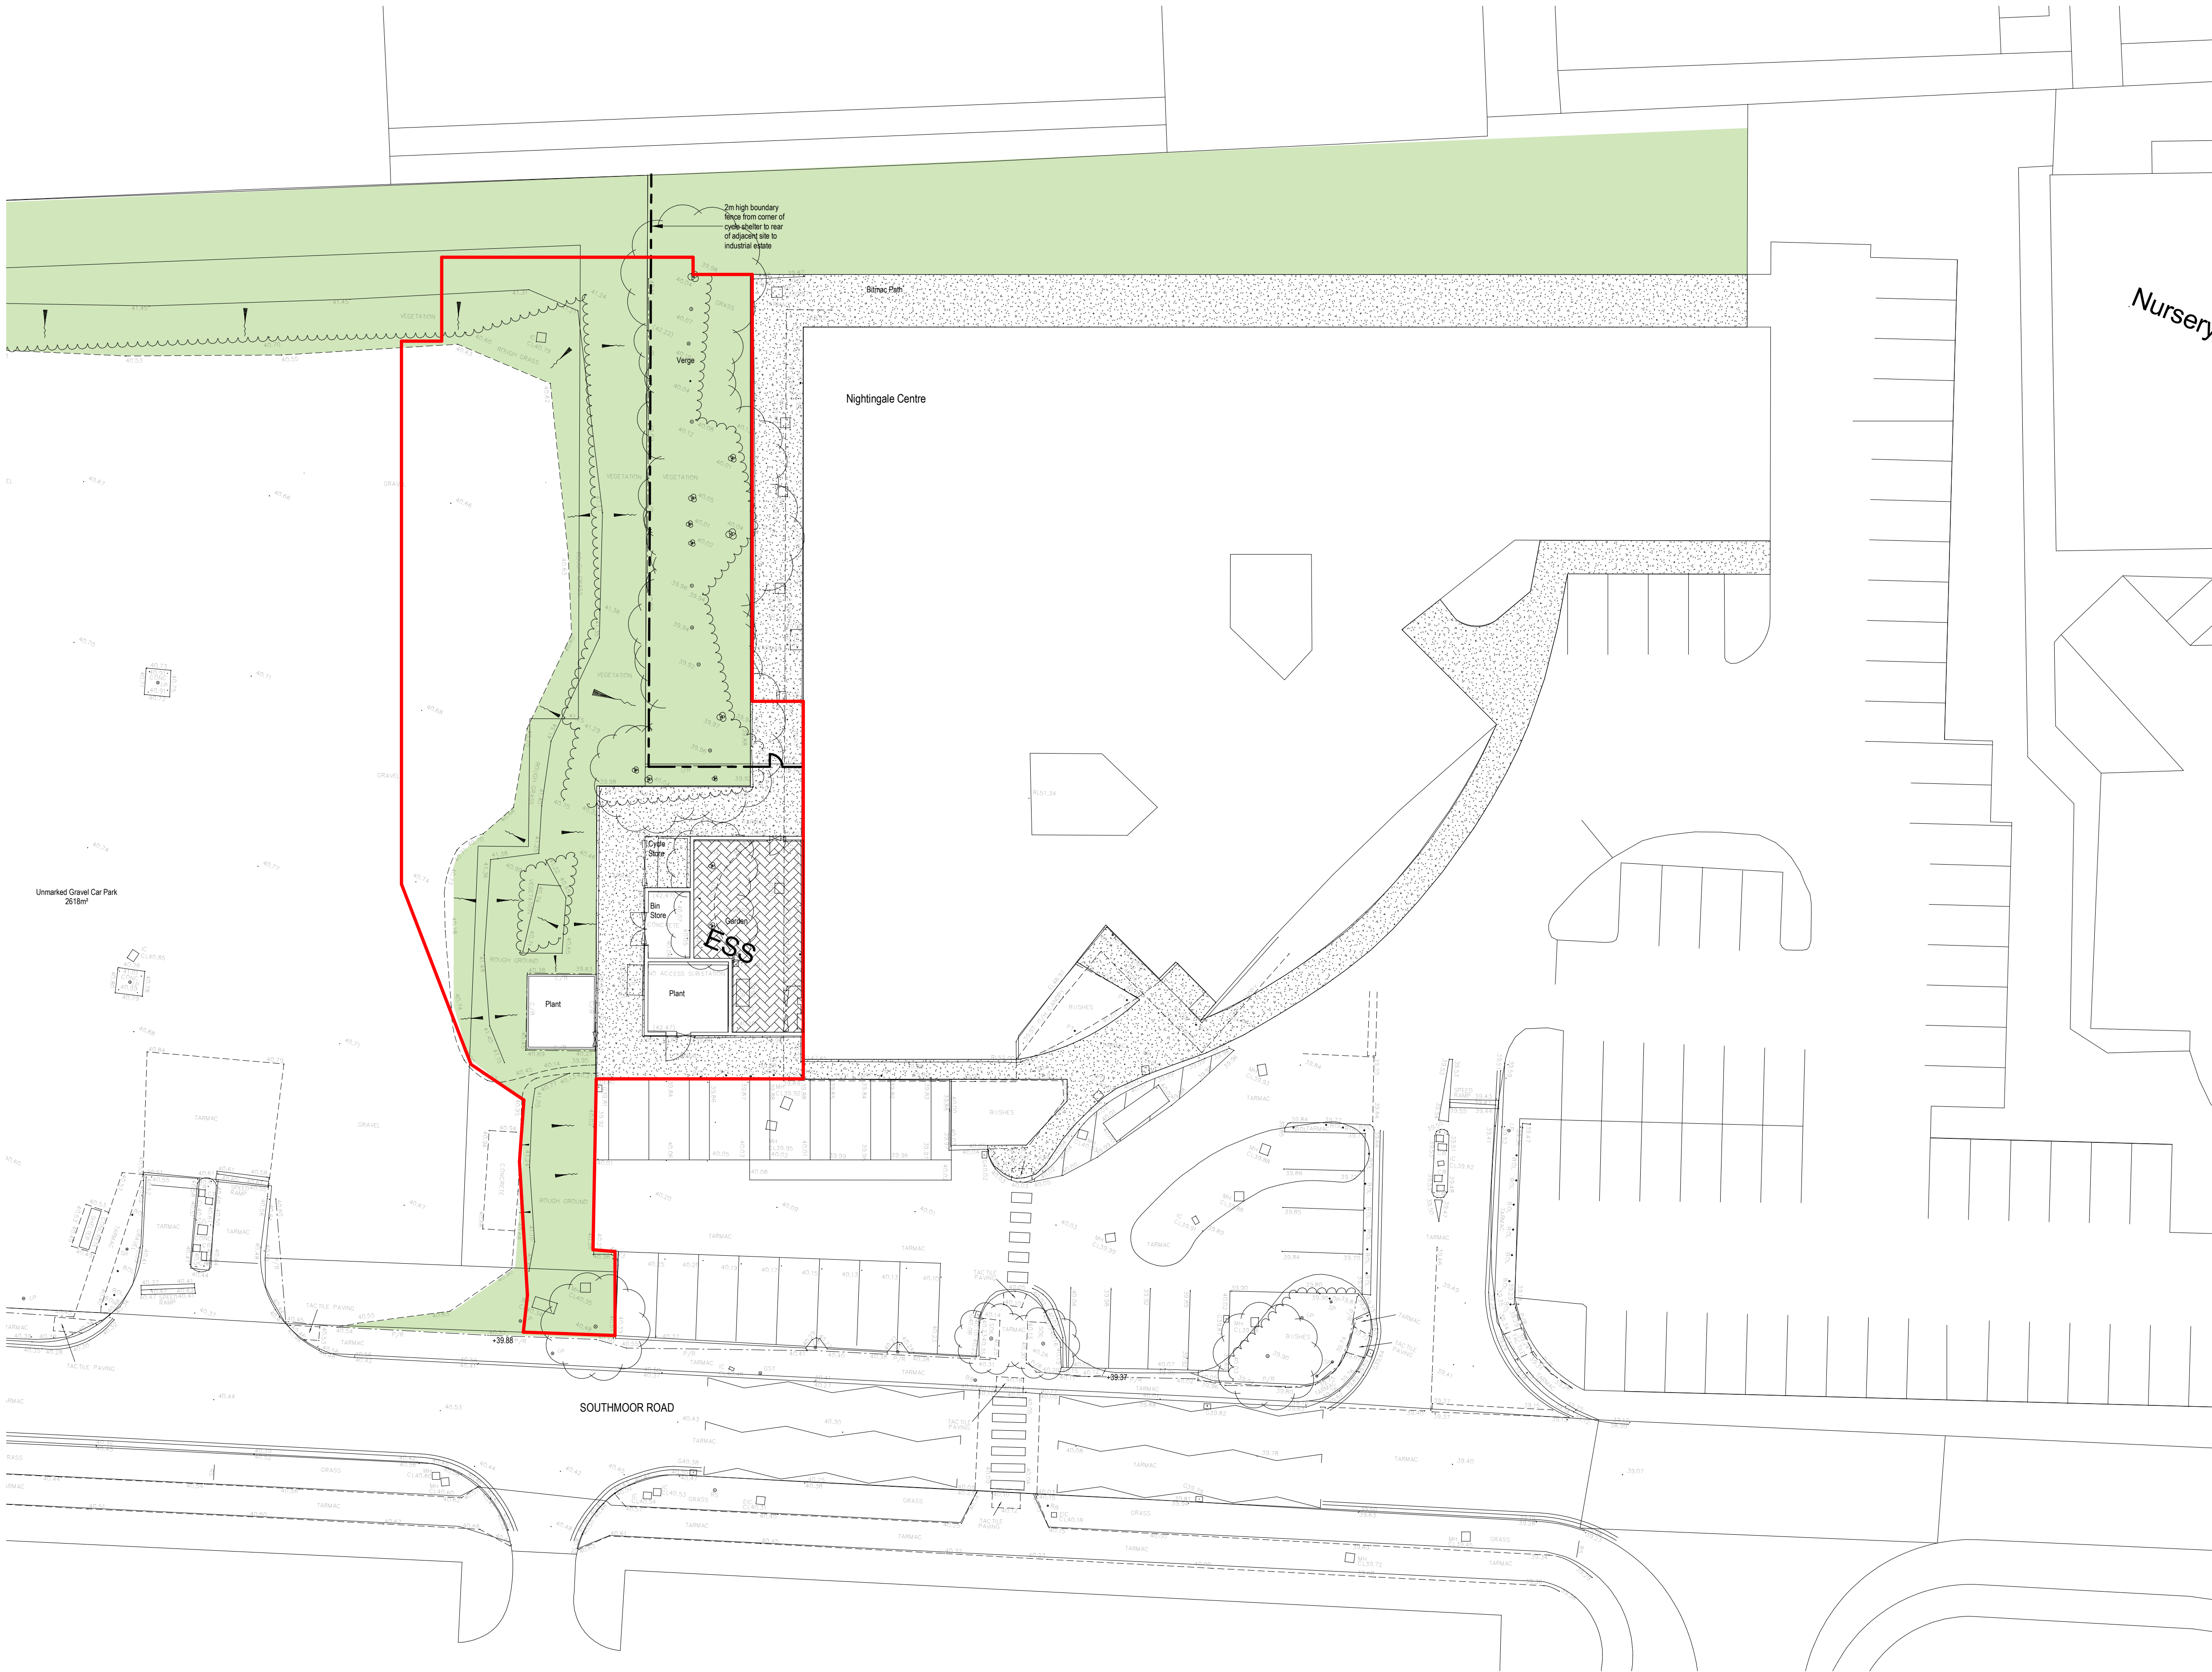

Existing Site Plan
1 : 200