

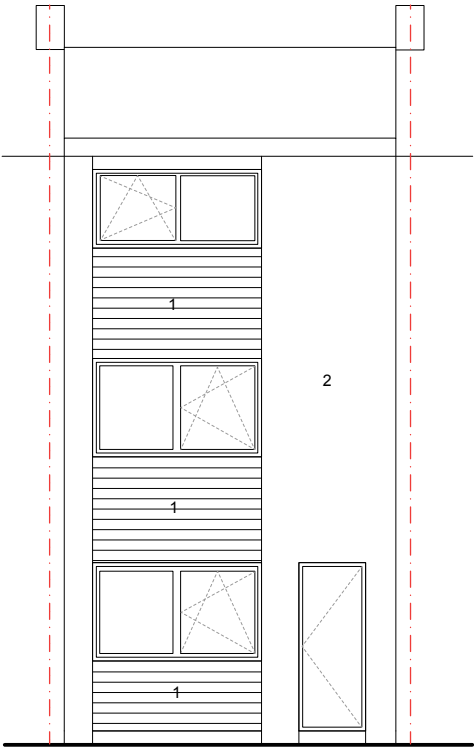


EXISTING

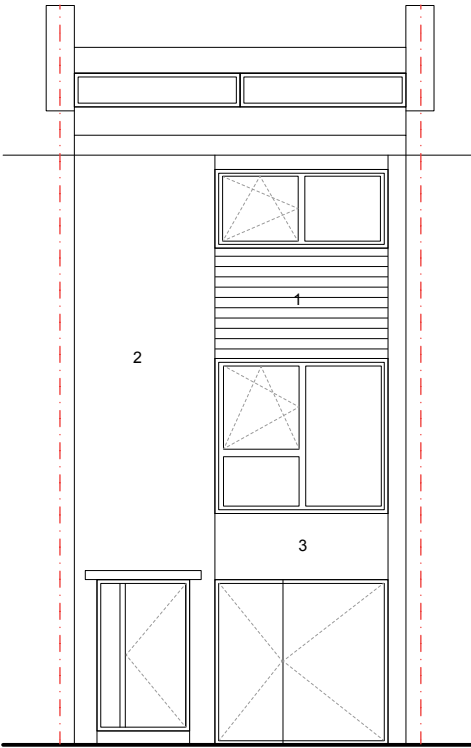


WEST FACING REAR ELEVATION


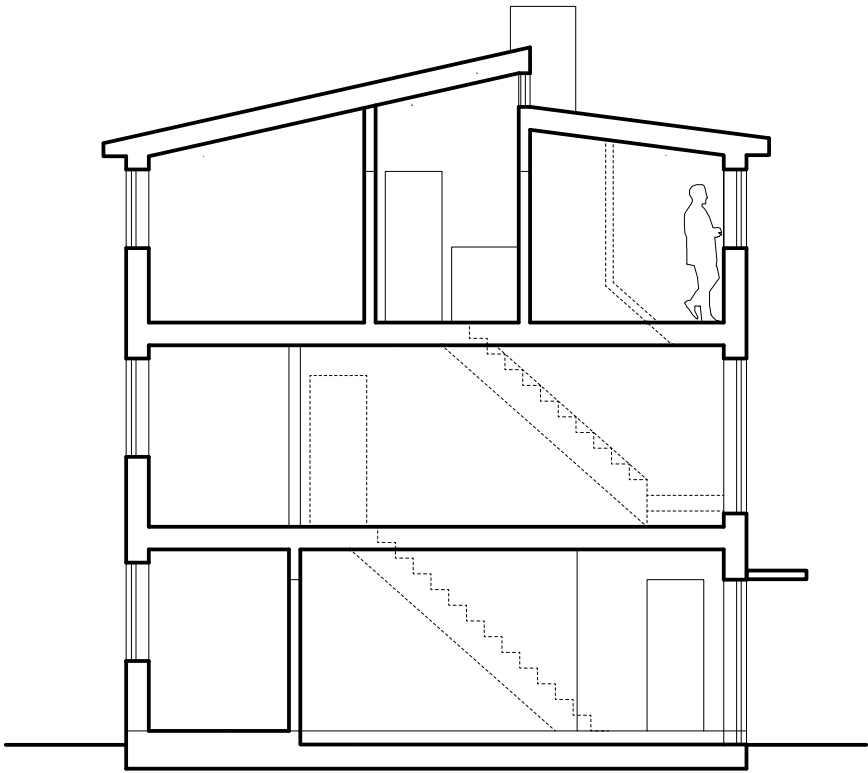


EAST FACING FRONT ELEVATION

PROPOSED

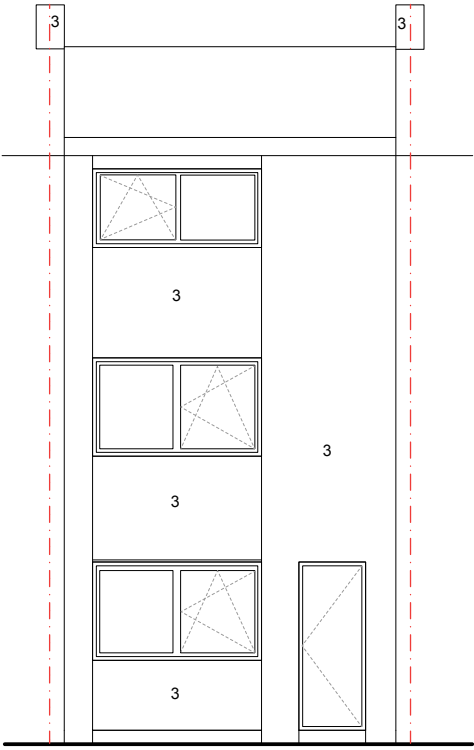

WEST FACING REAR ELEVATION

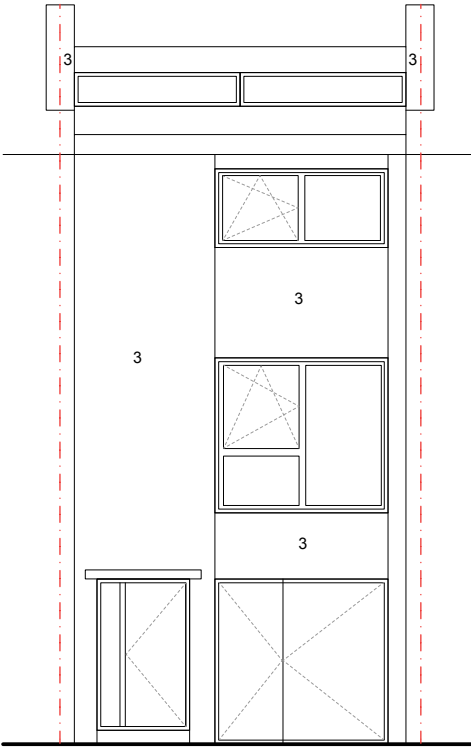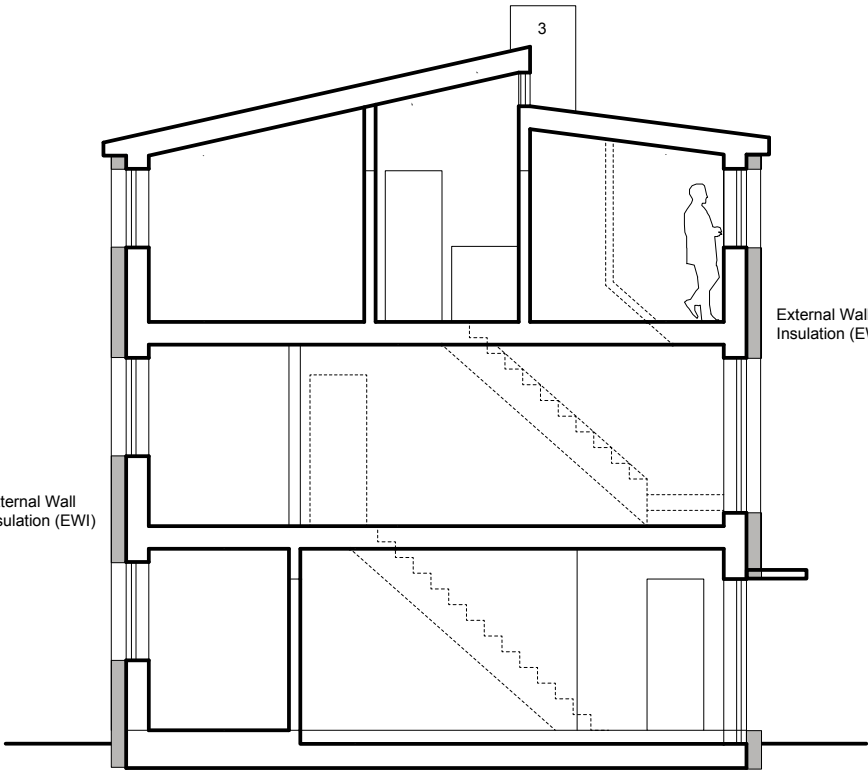

EAST FACING FRONT ELEVATION

PLANNING

Drawing Title: 20221124_Elevations_Existing_and_Proposed
Address: 4 Dean Bank Avenue, M19 2EZ, Manchester (Mid-Terrace)
Description: External Wall Insulation (EWI) elevational changes
Scale: 1:100 @ A3
Drawn by: PMB
Version: B (24/11/22)

Elevational materials:
1: White-painted horizontal timber weatherboarding
2: Brick (Red/Umbur)
3: White render

