




This drawing is the copyright of LDM Design.
All dimensions to be checked on site.
Do not scale.
All levels to be checked on site and refer to Ordnance Survey Datum Newlyn unless alternative datum given.
All errors and omissions to be reported to the Architect prior to commencement.
This drawing must be read in conjunction with the relevant specification clauses.
This drawing must not be used on site unless issued for construction.

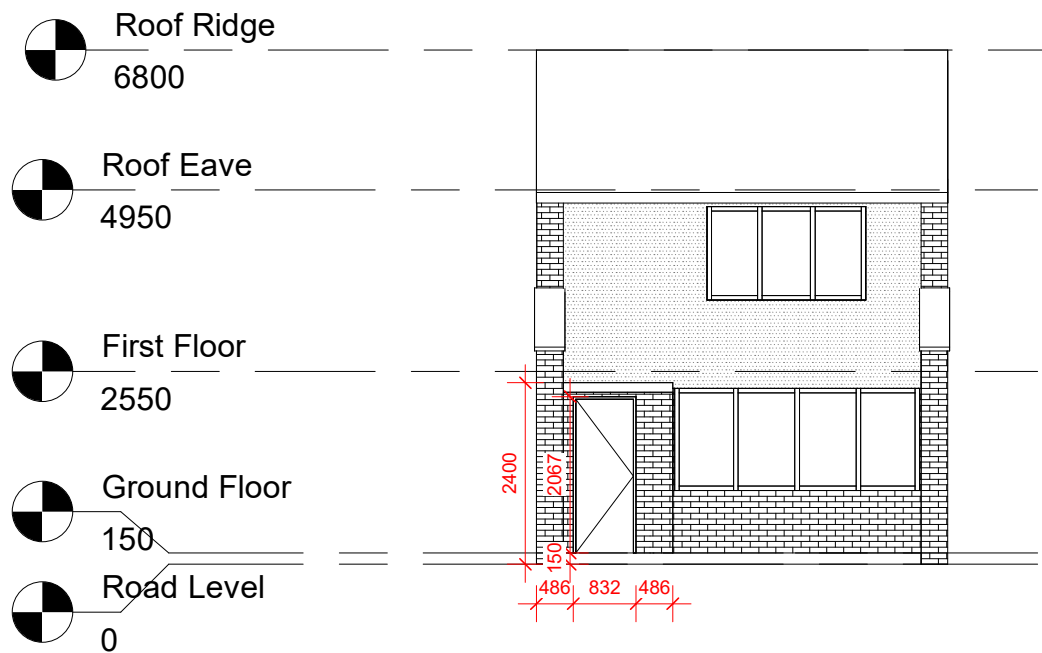


1 Front Elevation
1 : 100

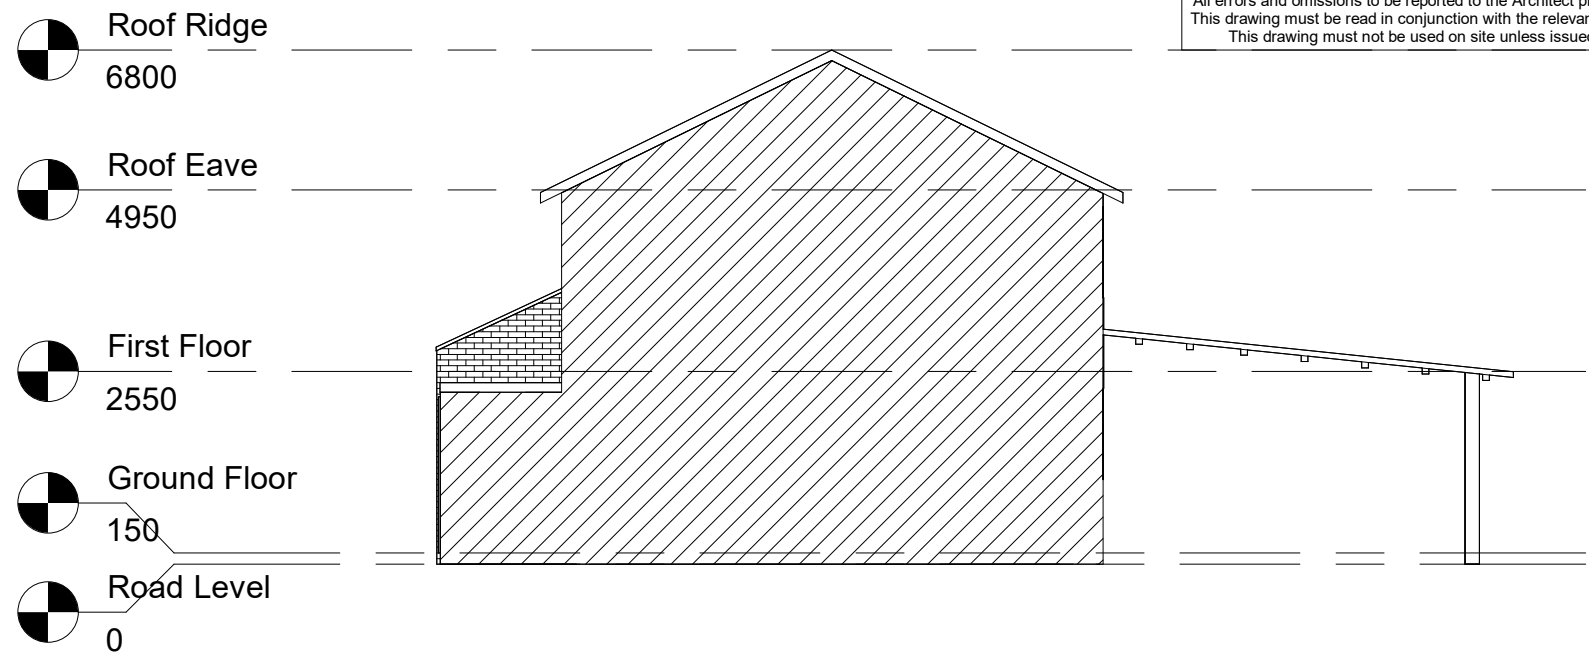


3 Left Elevation
1 : 100

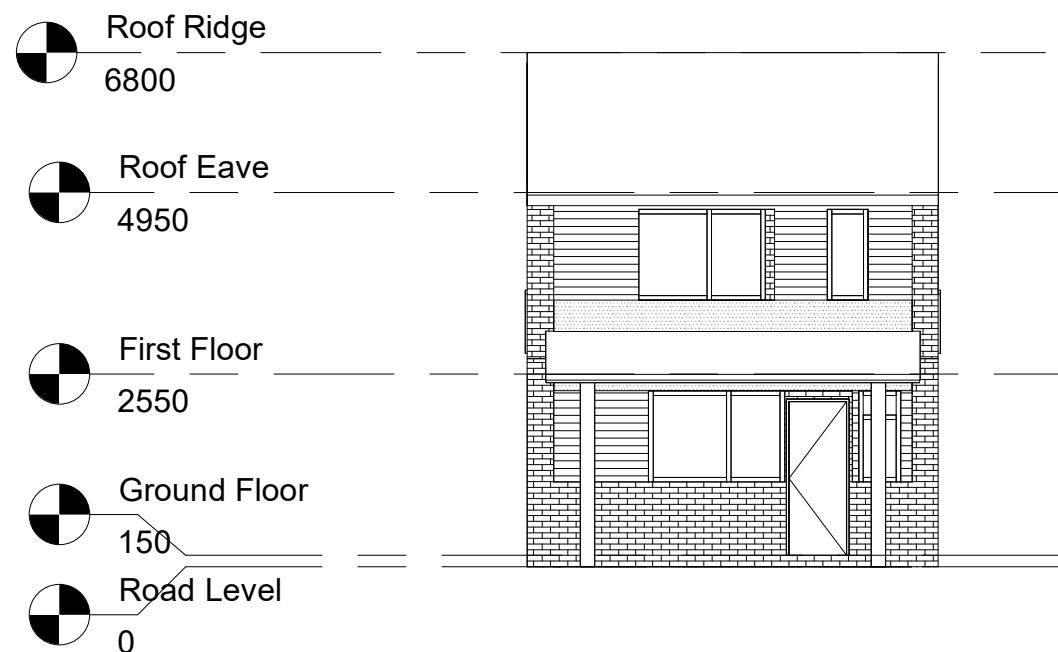

2 Rear Elevation
1 : 100

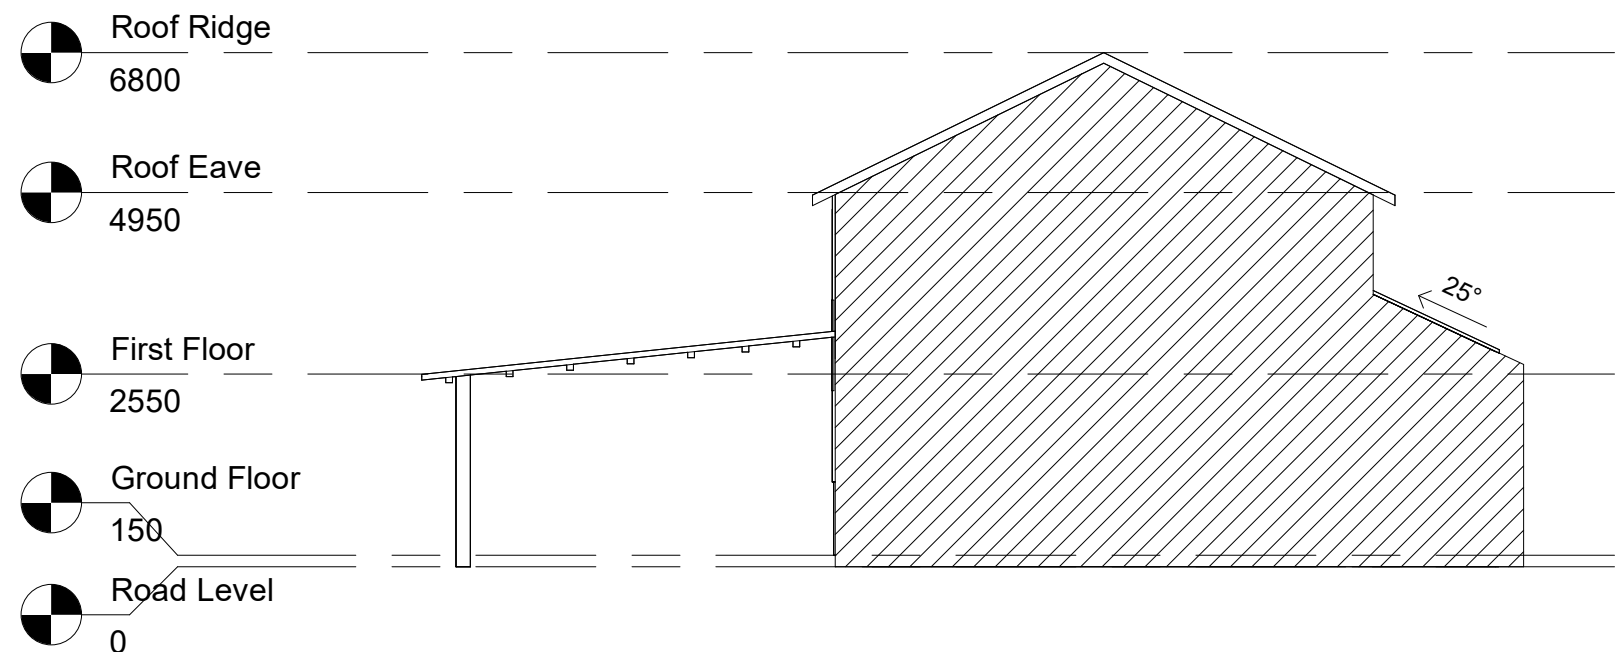

4 Right Elevation
1 : 100

 

LDM Design

PROJECT	161 Butler Street, M4 7JD		CLIENT		Miss Shuai Li	
			Scale (@ A3)		1 : 100	
SHEET	Proposed Setout Elevations		Drawn by	JG	DRAWING NUMBER	REV
			Checked by	LG	A341	I