



NO. 661

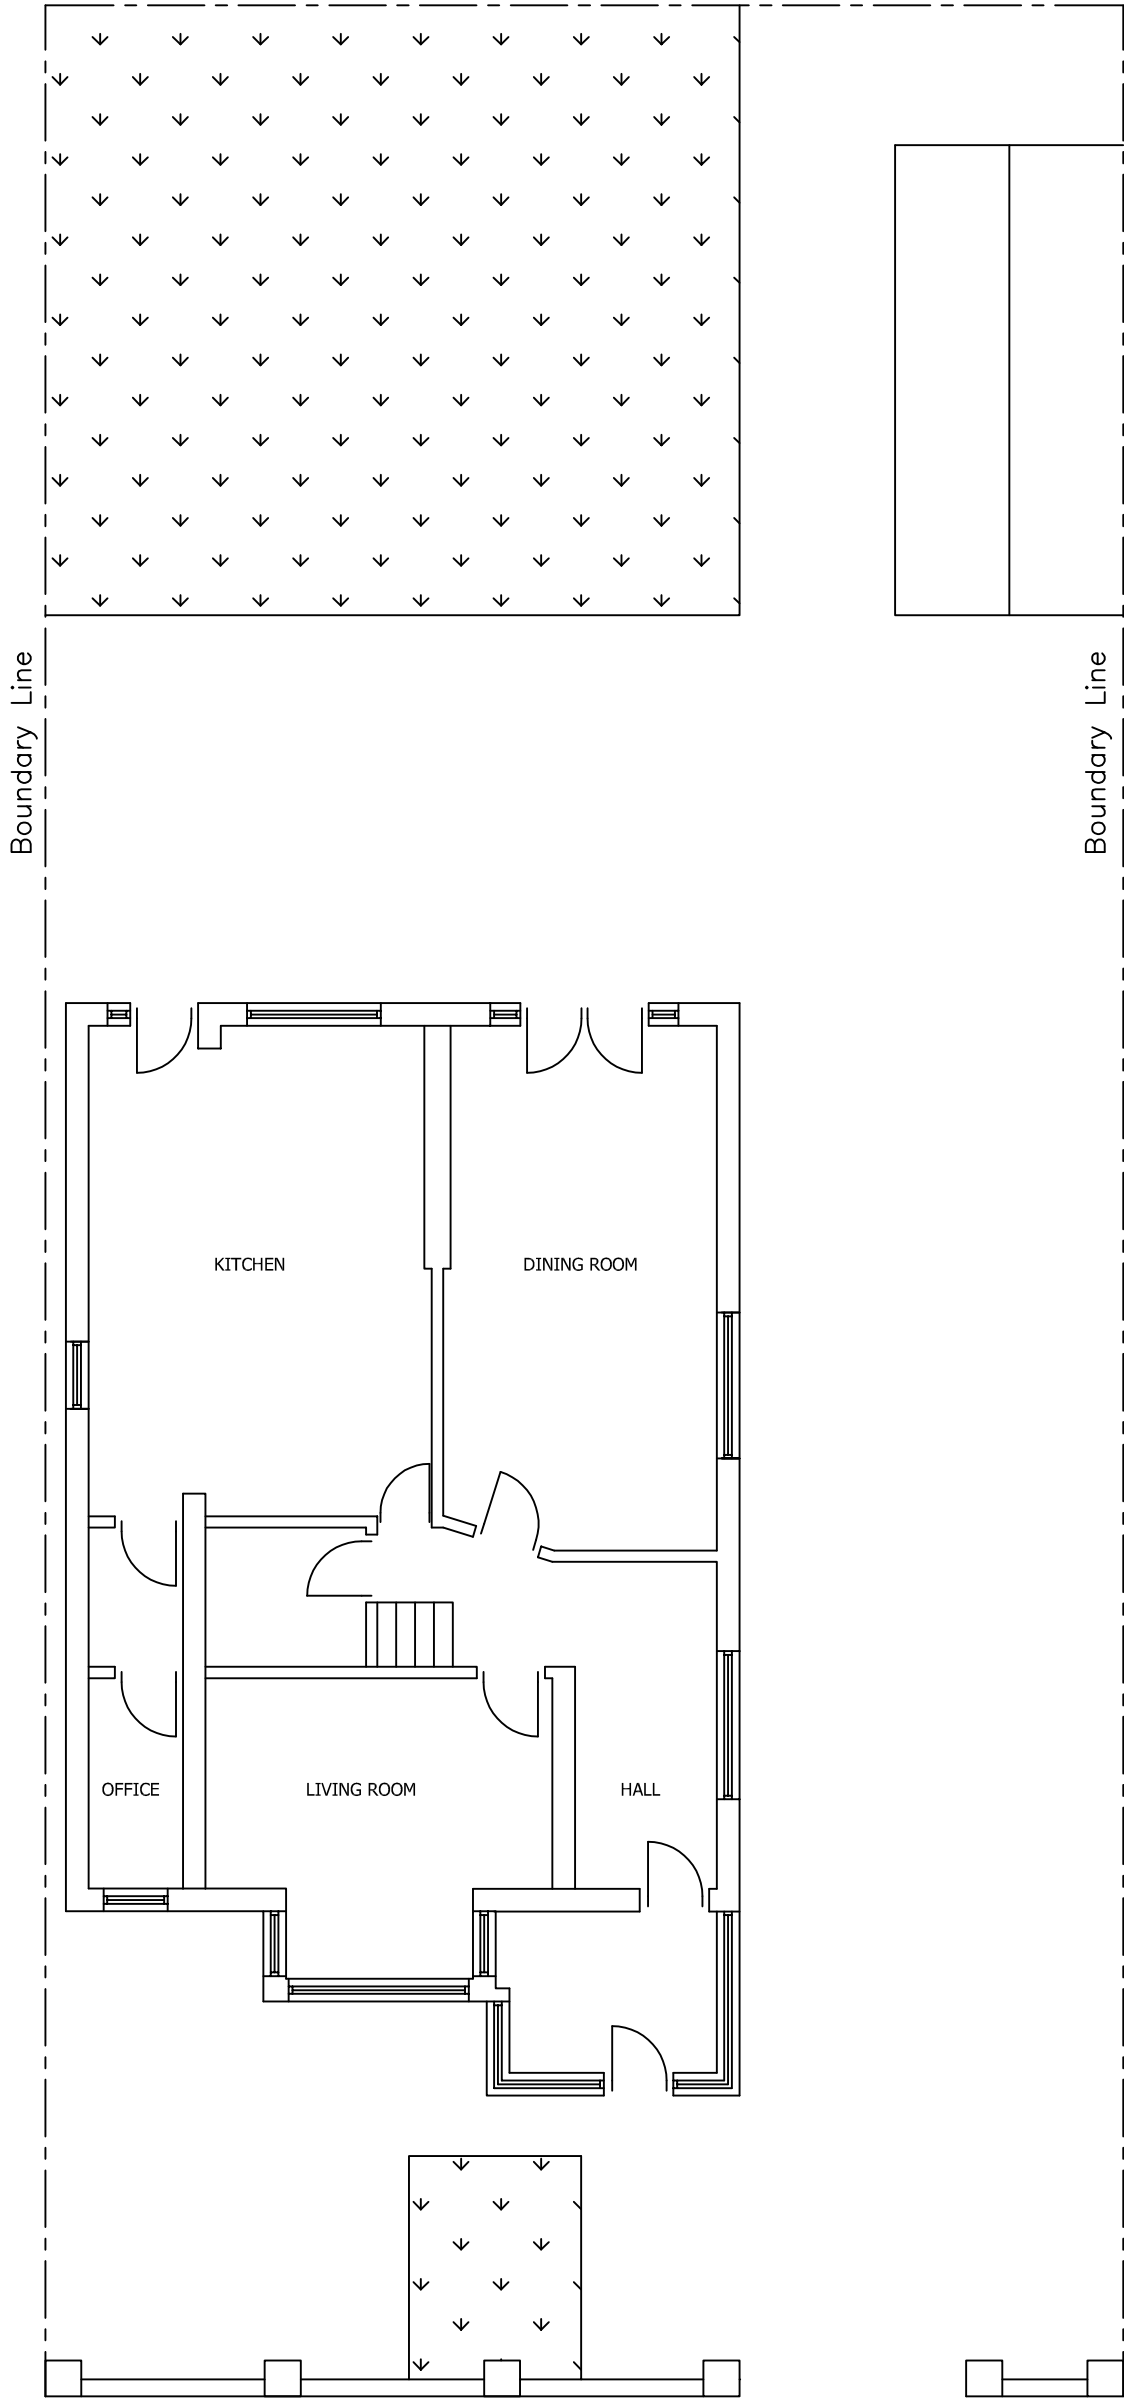


EXISTING GROUND FLOOR PLAN


NO. 3 Queensway

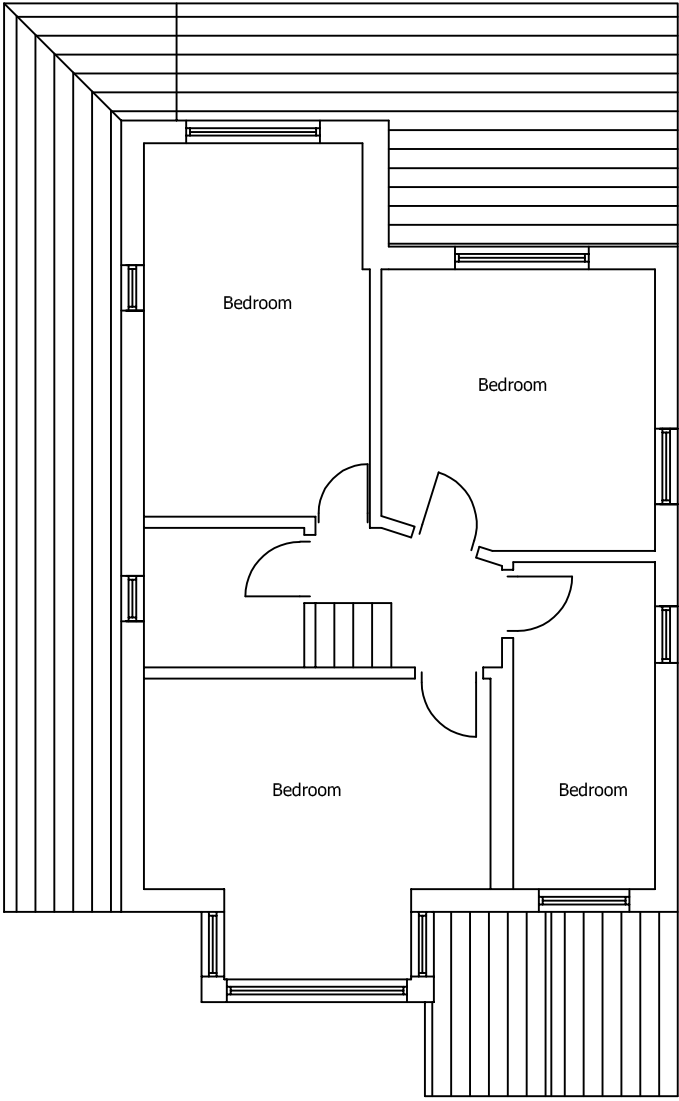

EXISTING FIRST FLOOR PLAN

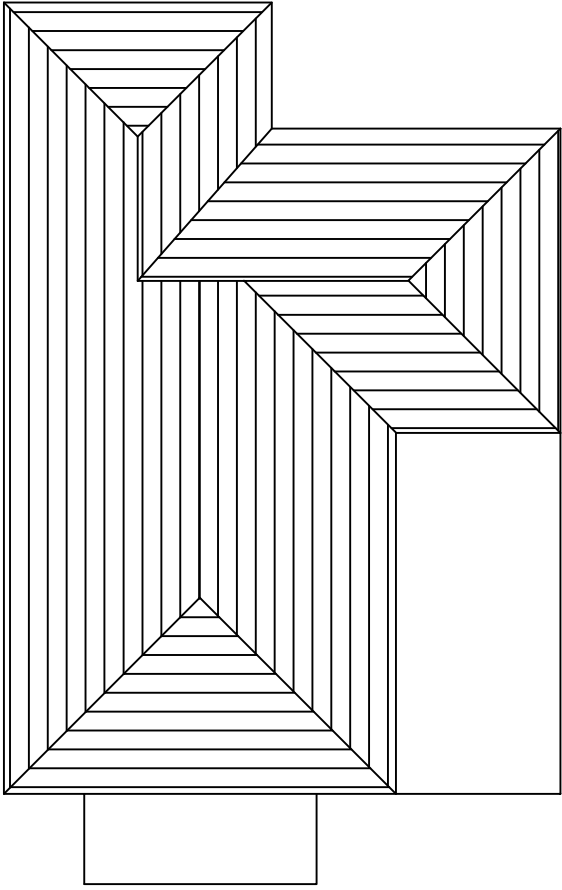

EXISTING ROOF

 

TITLE EXISTING FLOOR LAYOUTS					
PROJECT PROPOSED CONSERVATORY REAR EXTENSION AT 663 KINGSWAY MANCHESTER					
PLOT SCALE 1:1	SCALE 1:100	DRN F.A.	DATE 09/23	DRAWING No. 01	REV -