




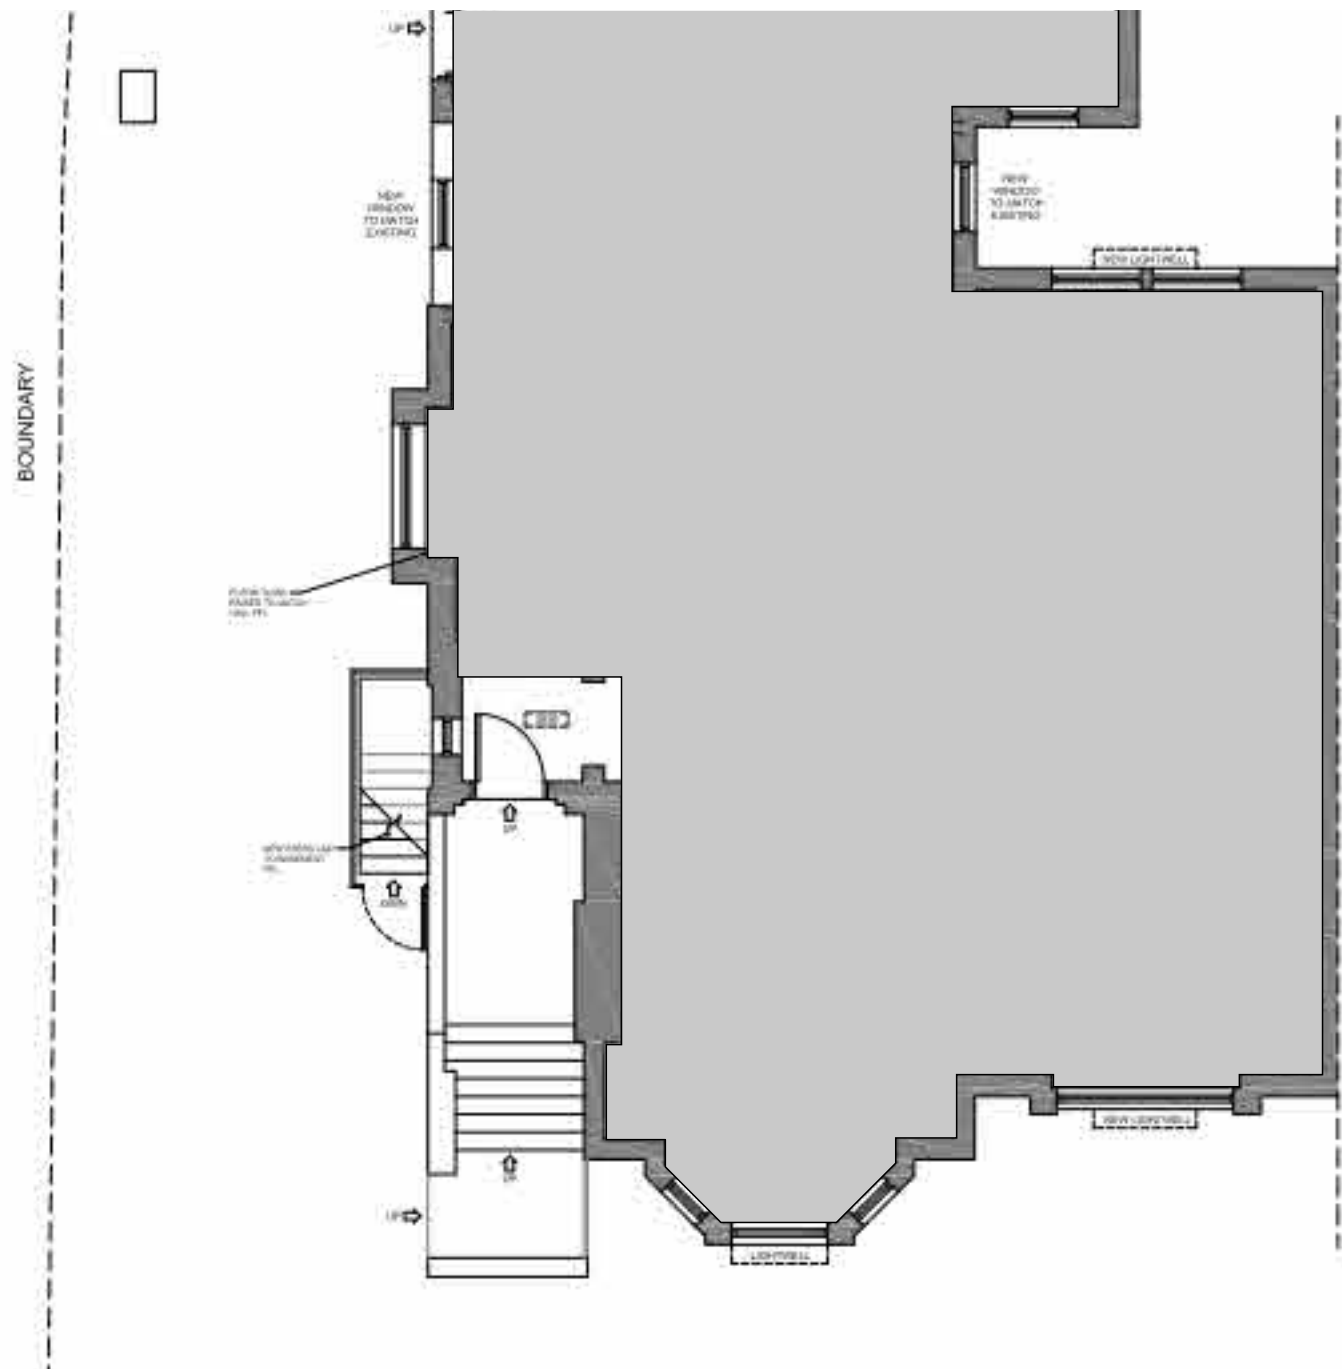


00-E-Ground Floor
1 : 100

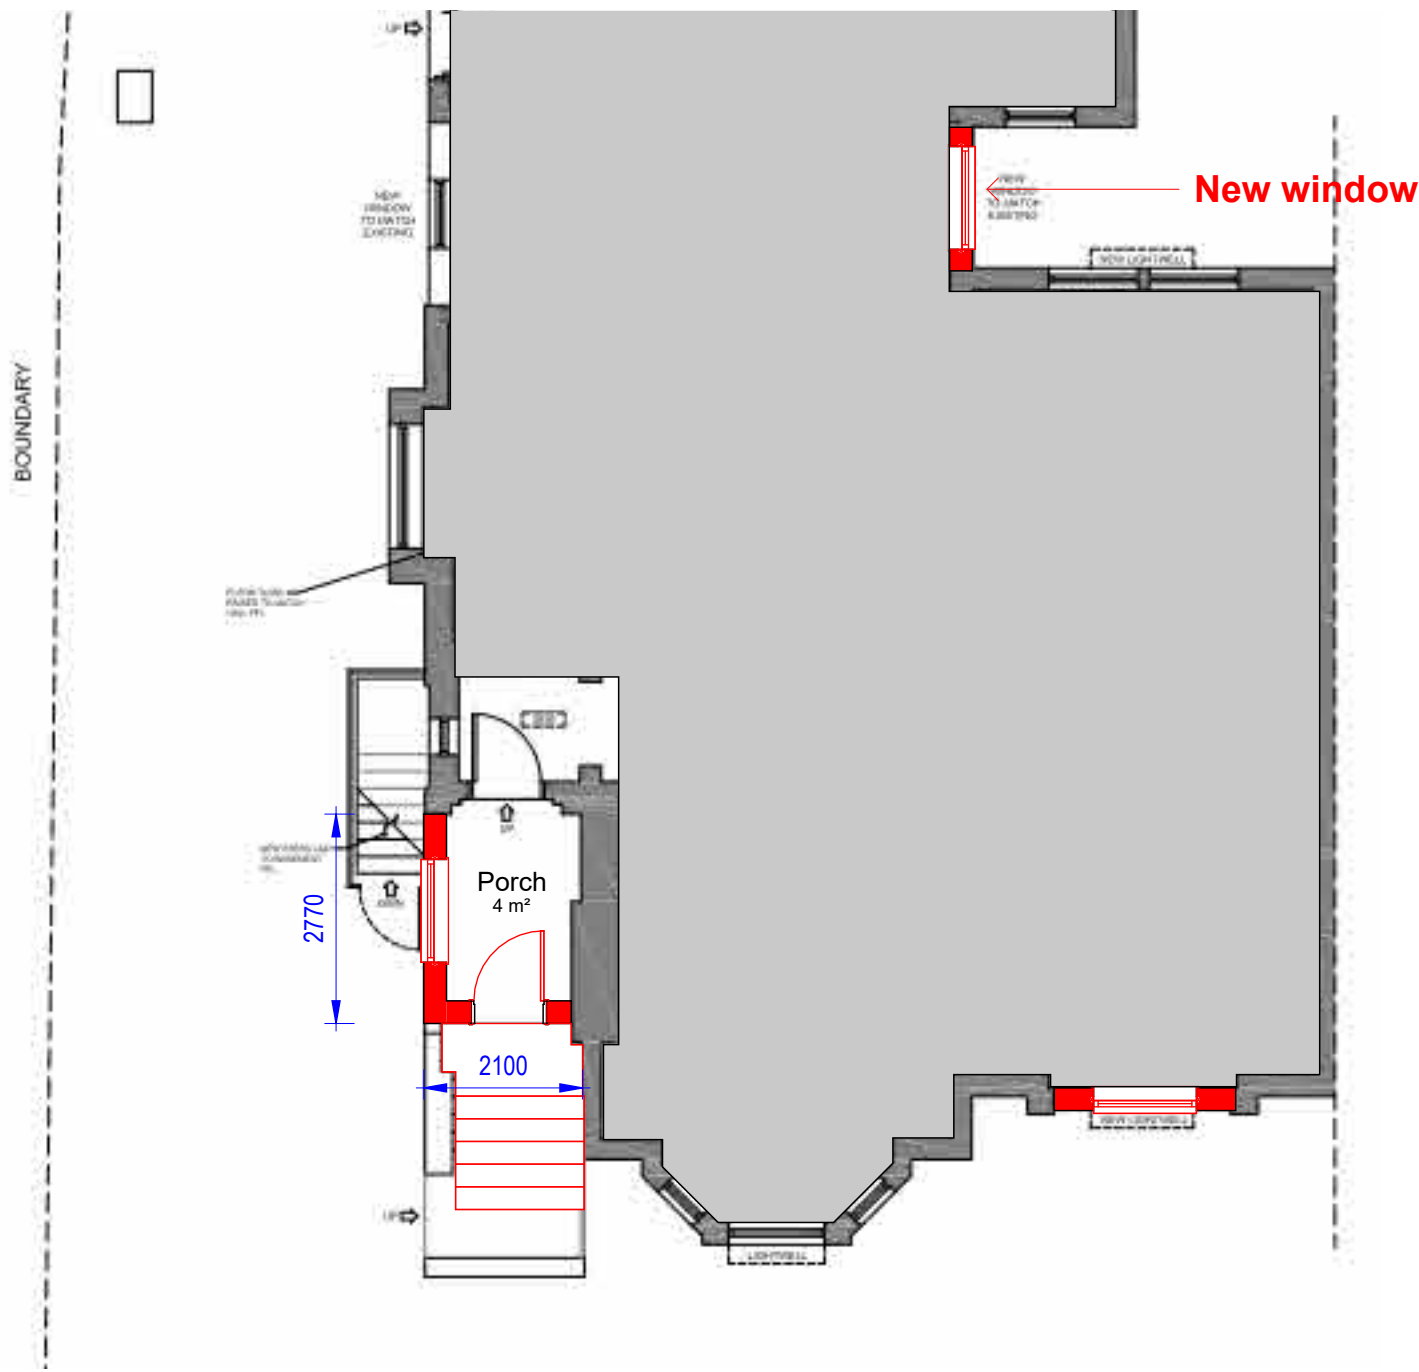


00-P-Ground Floor
1 : 100

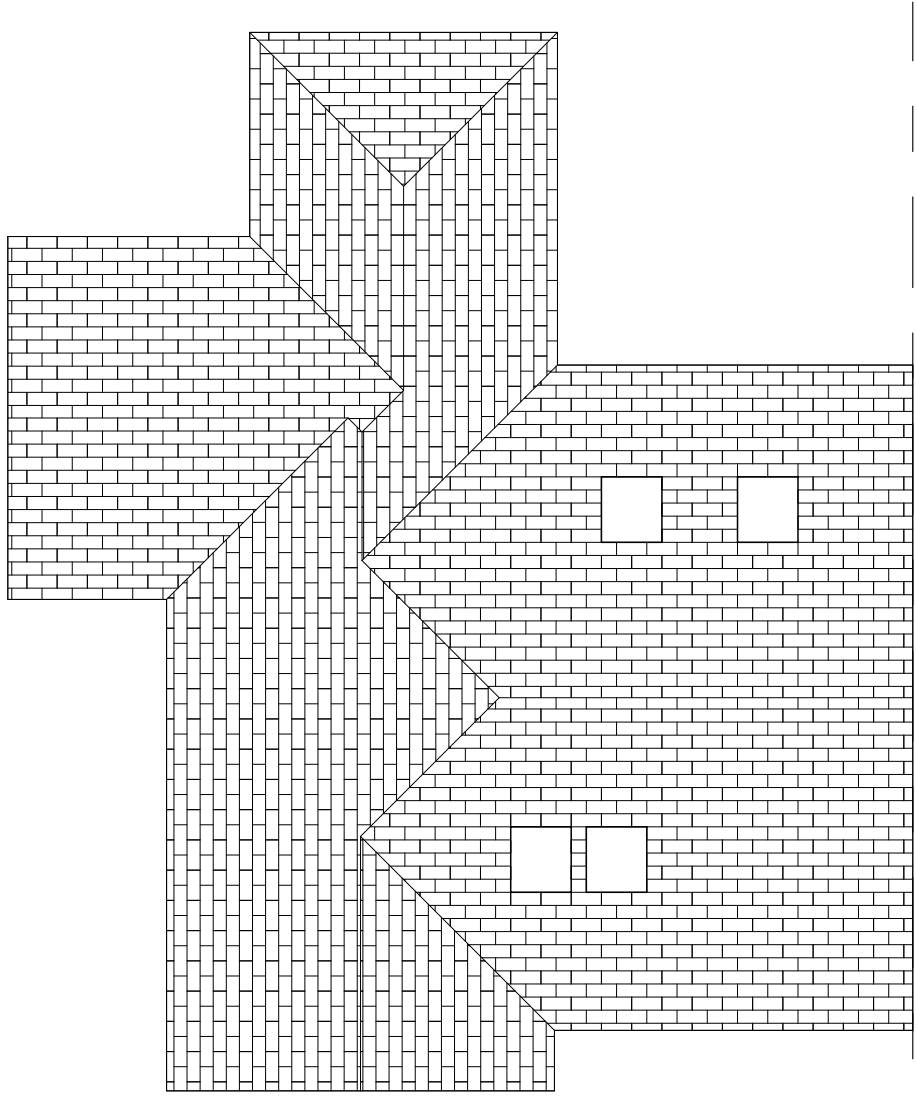


E-Roof Plan
1 : 100

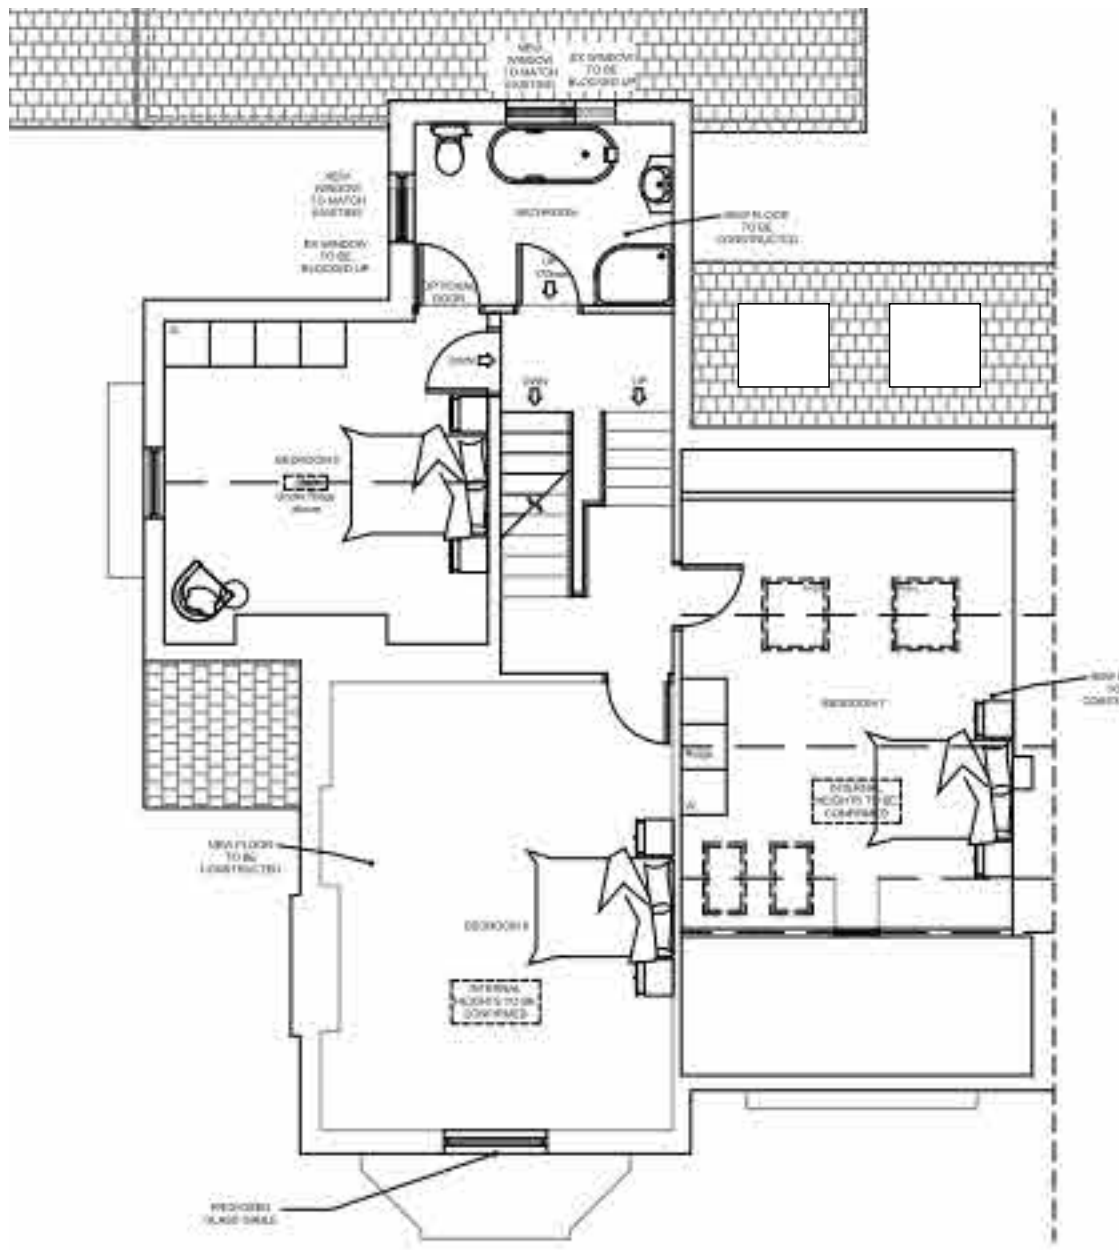


01-E-Second Floor
1 : 100

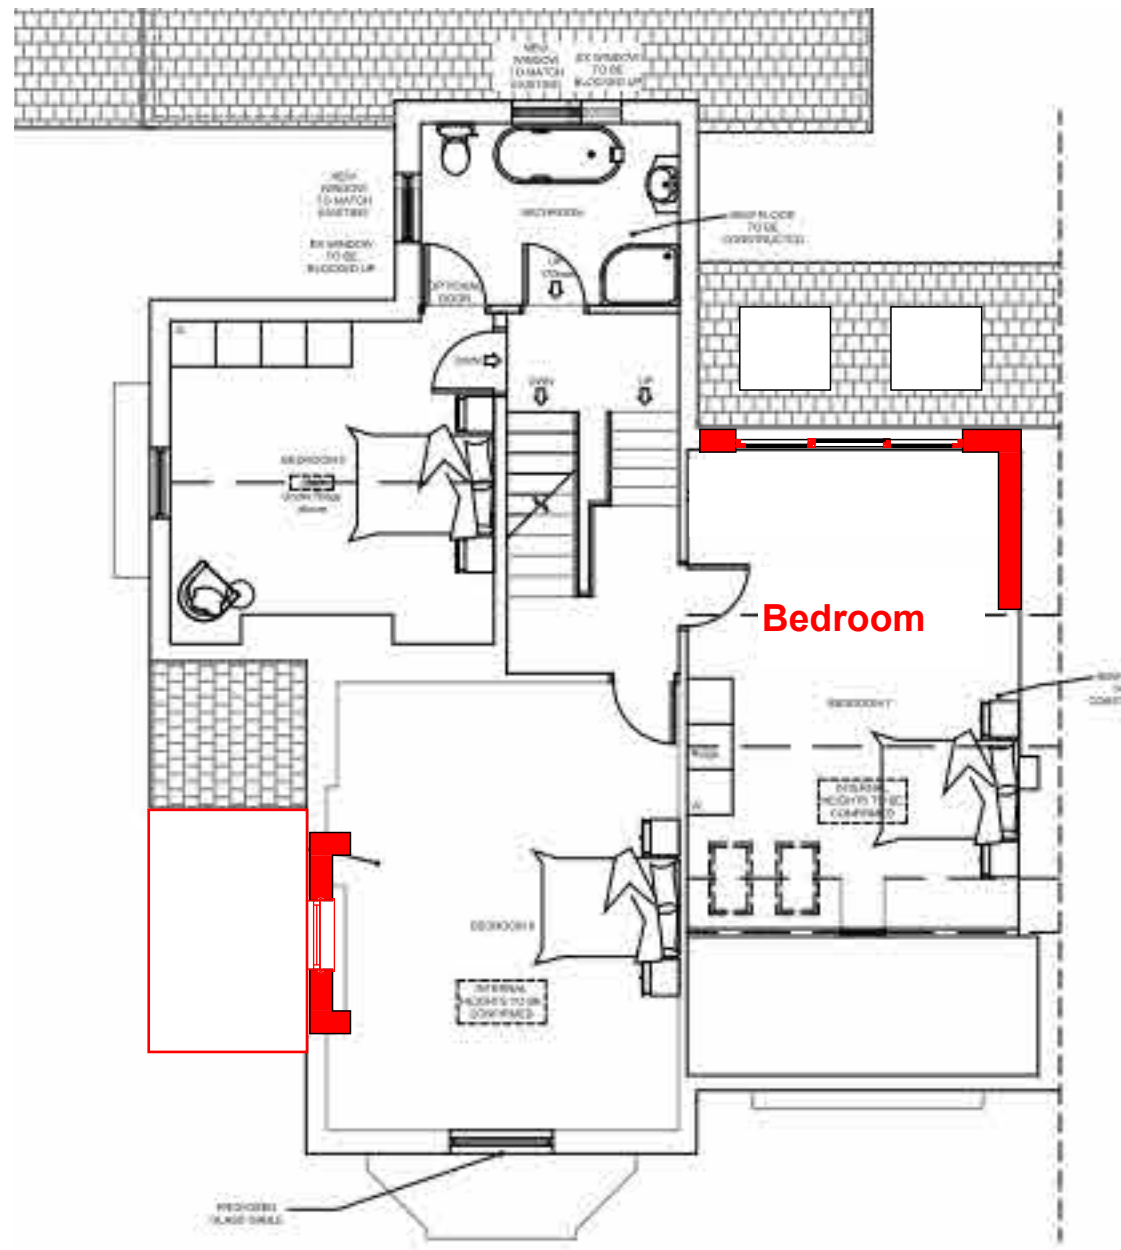

01-P-Second Floor
1 : 100

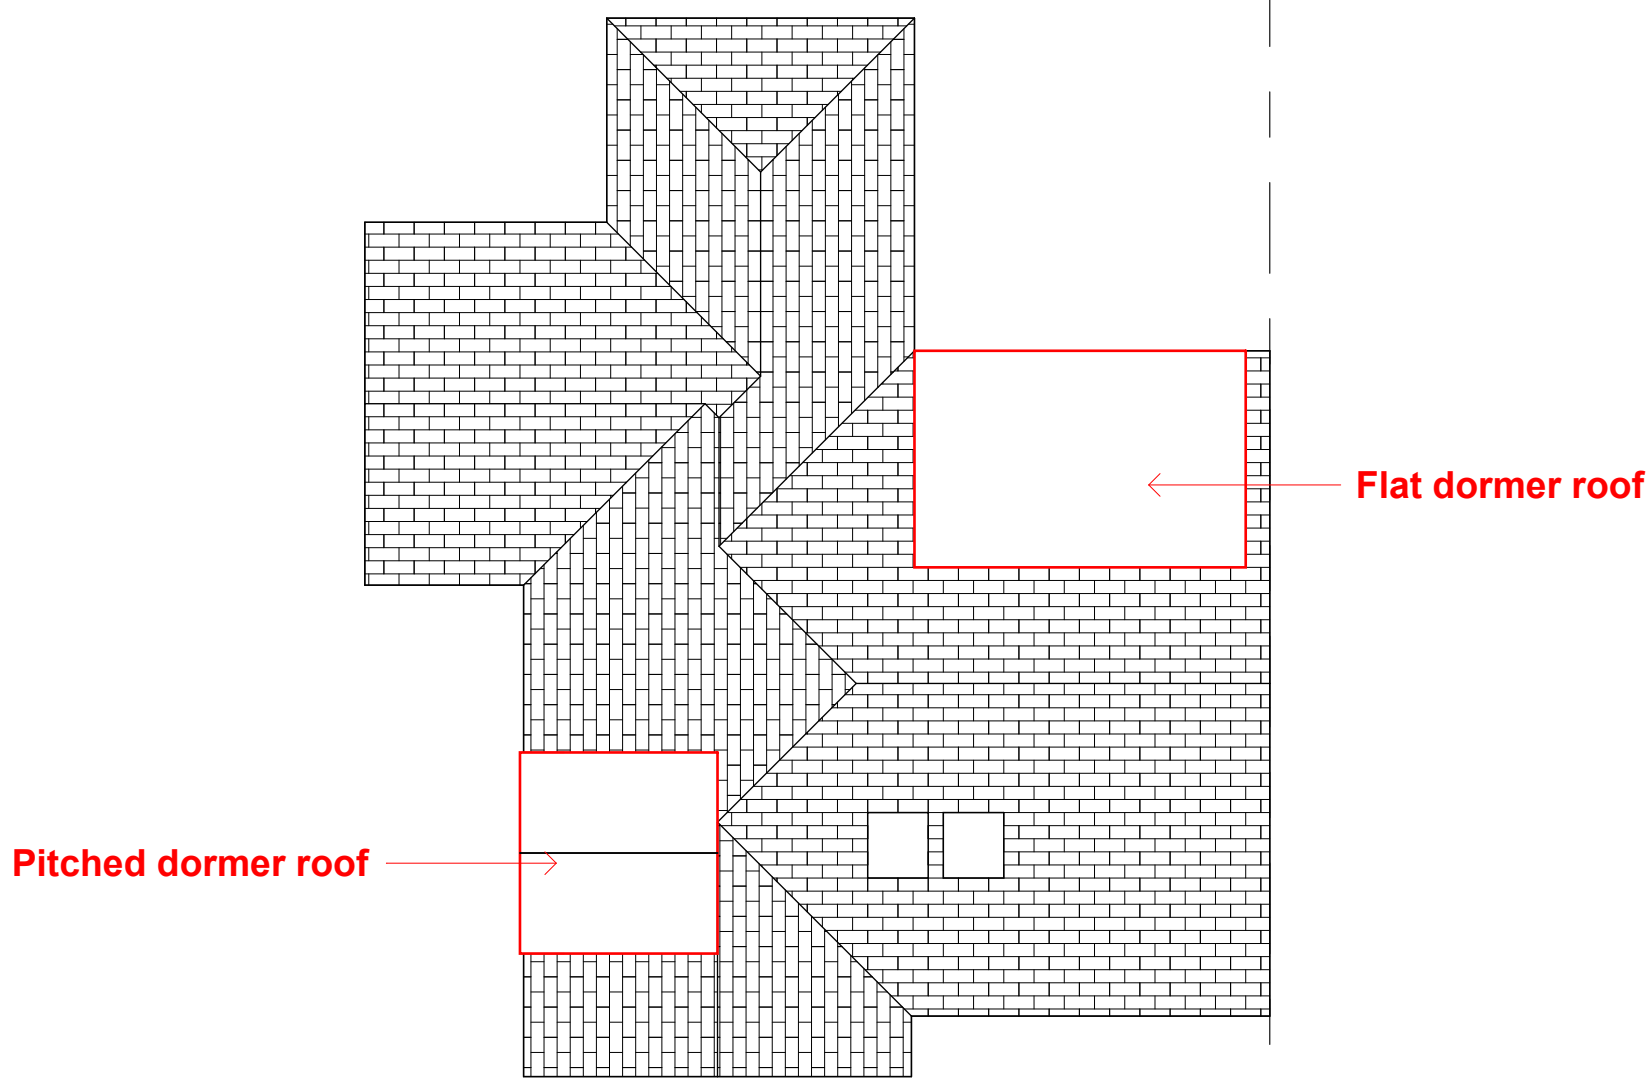

P-Roof Plan
1 : 100

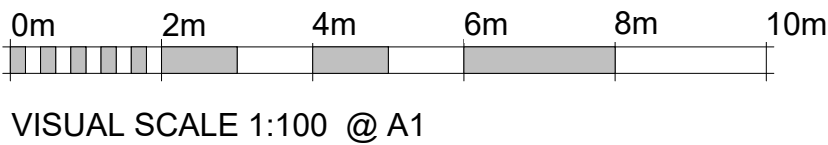

VISUAL SCALE 1:100 @ A1

COPYRIGHT © ALL RIGHTS RESERVED BY VIKAS ALYAS LTD. DO NOT SCALE FROM DRAWING. DRAWING INDICATES DESIGN INTENT ONLY. REPORT ANY DISCREPANCIES TO CLIENT / VA LTD. NOT TO BE USED FOR CONSTRUCTION UNLESS STATED SO. TO BE READ IN CONJUNCTION WITH OTHER DRAWINGS OR SPECIFICATION WHERE PROVIDED.

ARCHITEK
BUILDING DESIGN CONSULTANCY

0161 511 8479

vikas@architek.uk
916 Stockport Road, Levenshulme,
Manchester, M19 3AB

Rev	Description	Date
P1	Issue to Planning	05.09.2023

CLIENT

Ikhlaq Ahmed

PURPOSE OF ISSUE
Planning

Manchester City Council

ADDRESS

16 Crumpsall Lane, Manchester M8 5FB

PROJECT

Roof dormer extension to rear elevation with juliet balcony. Roof dormer (hip to gable) extension side elevation. Retrospective front porch extension. New boundary treatment adjacent Crumpsall lane

TITLE
Existing and Proposed Floor Plans

DRAWN BY VA	CHECKED BY VA	DATE 27.06.2023
SCALE (@ A1) 1 : 100		PROJECT NUMBER 1165
DRAWING NUMBER A103		REV P1