


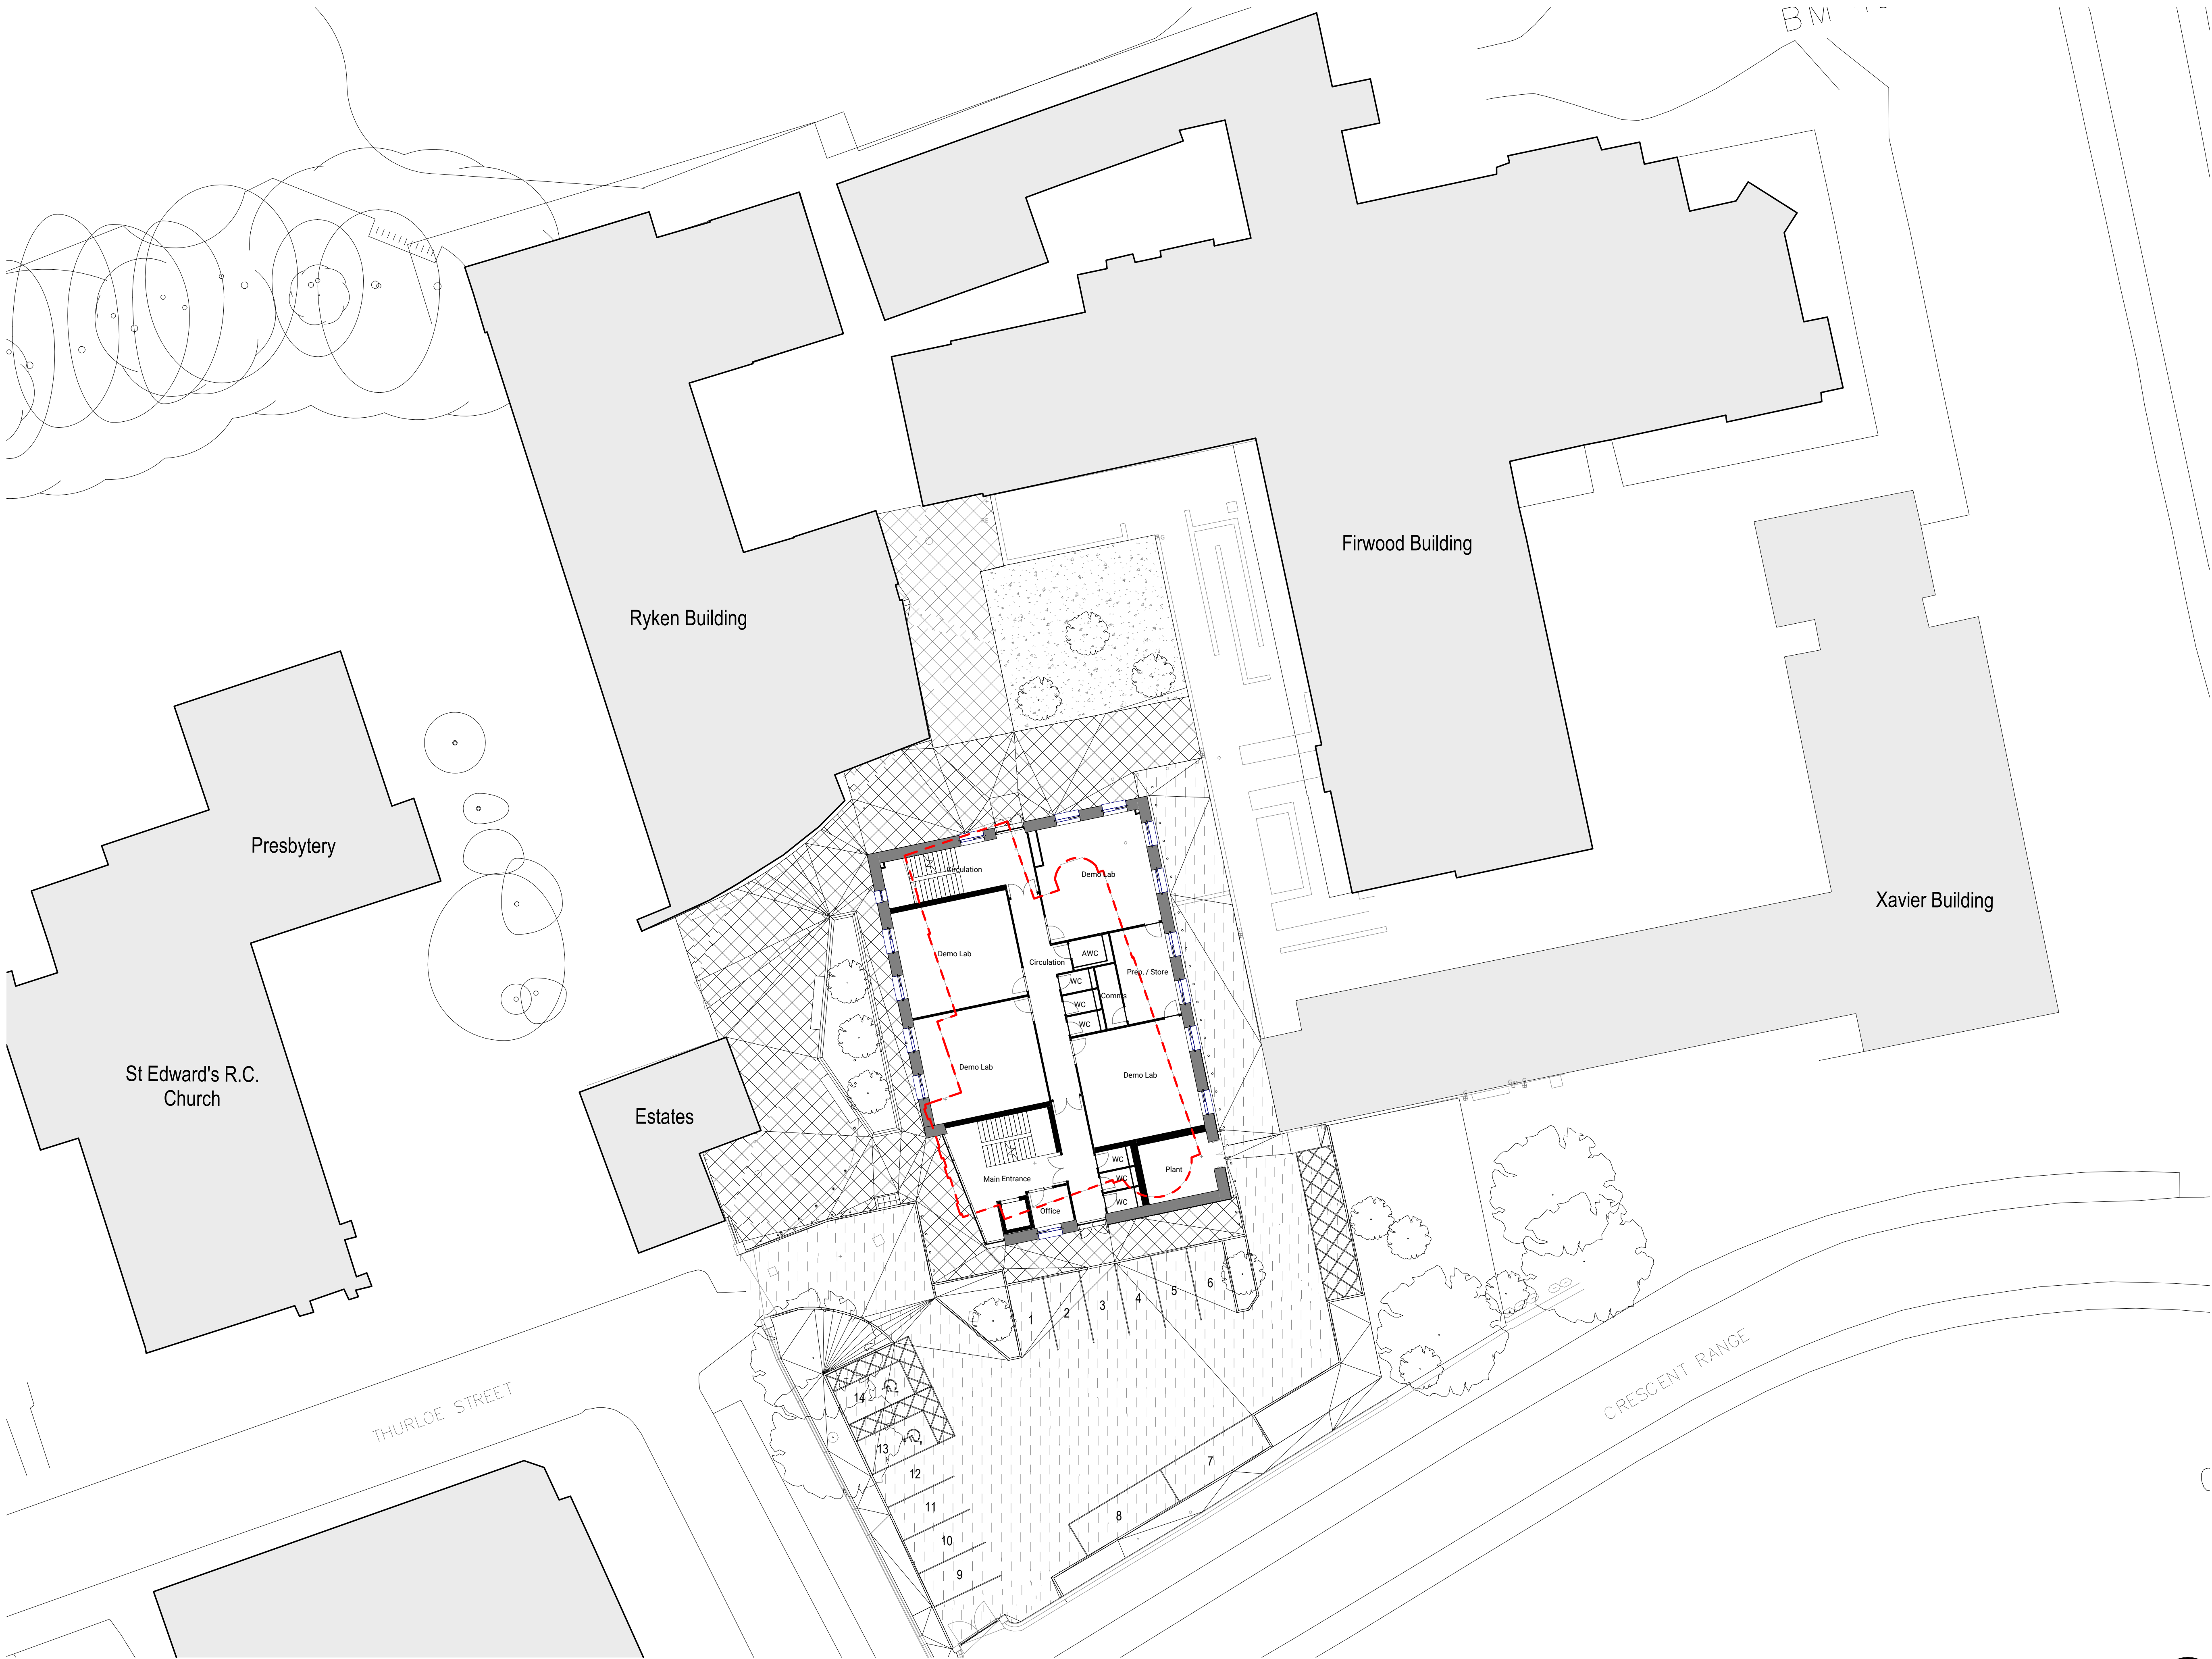

Proposed Site Plan - Planning
1 : 200

Notes
The Contractor is to check all dimensions and conditions on site before commencing. Do not scale from this drawing.
This drawing remains the copyright of POZZONI Architecture Ltd.

Scale Bars		TO BE USED ONLY AS GUIDANCE			
1:100	mm	0	1000	2000	3000
1:200	mm	0	1000	2000	3000
1:500	m	0	10	20	30
1:1250	m	0	10	20	30

Site Plan Legend:

- Proposed three-storey science block (footprint approx. 525m²)
- Denotes extent of demolition (existing Sunbury building)

P03	Revised design planning submission	LY	06.09.23
P02	Planning Submission Issue	LY	12.05.23
P01	Draft planning Issue	LY	28.04.23
Rev	Description	By	Date

Client: Xaverian College

Job: Xaverian College - Science Building

Drawing: Proposed Site Plan

6037 1220 Rev: P03

6037-POZ-XX-00-D-A-1220

Date: 01/03/2023 Scale: As indicated @ A1

2D Control: CP Approved: CM

Project Status: Planning Tender Construction Design Contract As Built

pozzoni

Woodville House
2 Woodville Road
Altrincham
WA14 2TH
+44 161 928 7848
www.pozzoni.co.uk
architects@pozzoni.co.uk

