



Key Plan

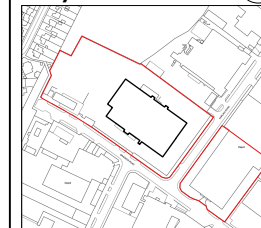

Scale 1:10 000

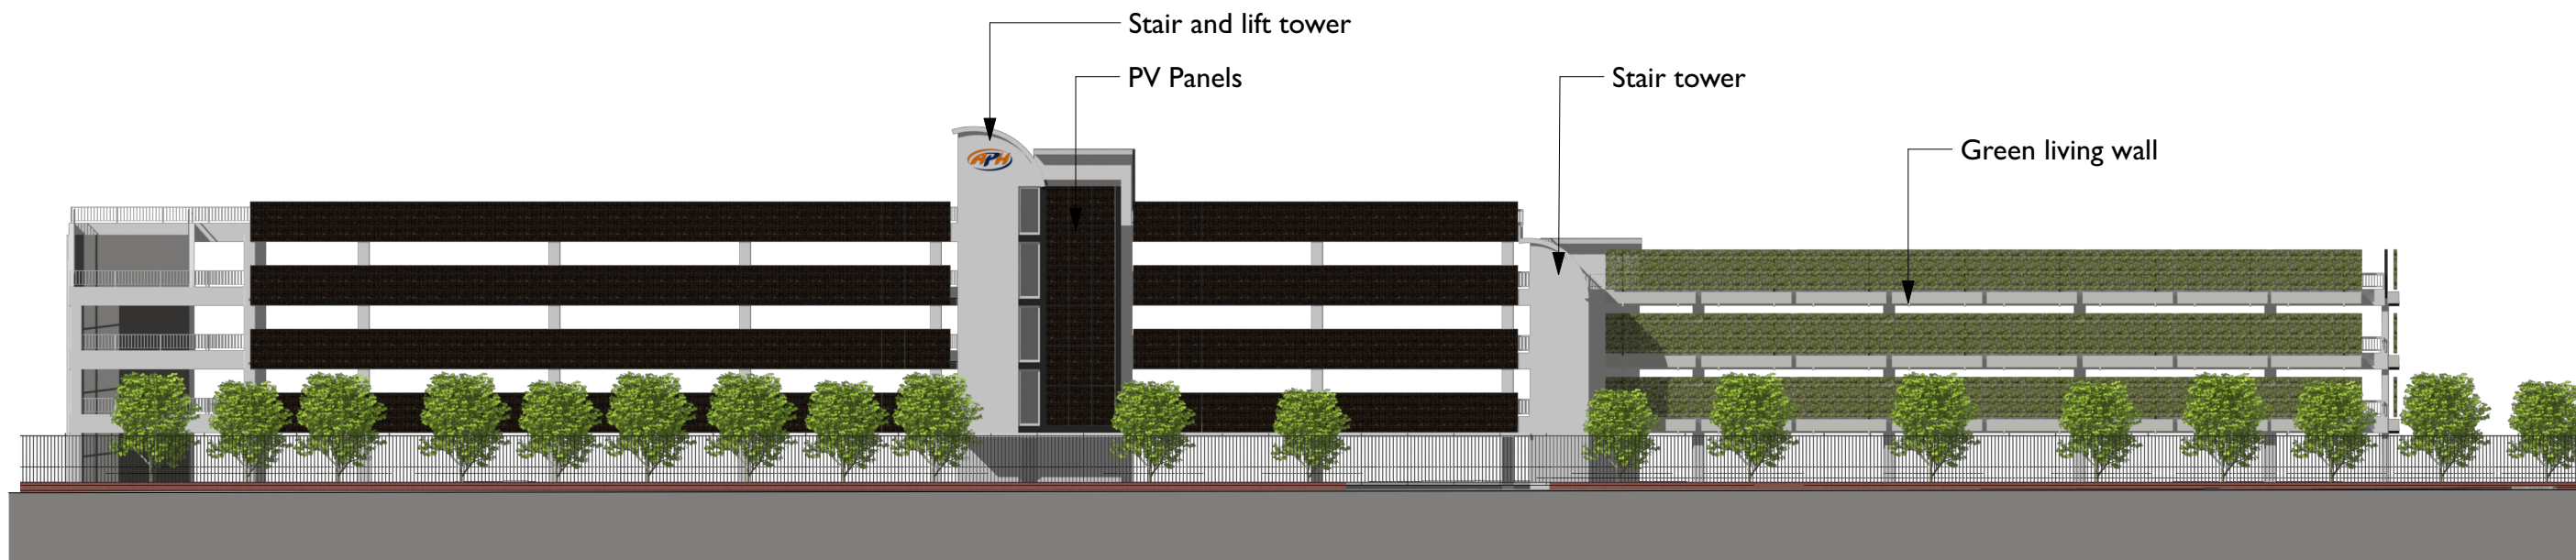

1


Proposed South Elevation

Scale: 1:300

Materials:

Stair and lift towers:
Walls: coloured render finish
Roofs: grey Sika Decathane


Carpark perimeter:
Polyester powder coated guarding over concrete panels
Wall Planter green wall with powder coated trough and mesh plant support and integrated irrigation system
Monocrystalline silicon PV panels on g.s. mounting frame

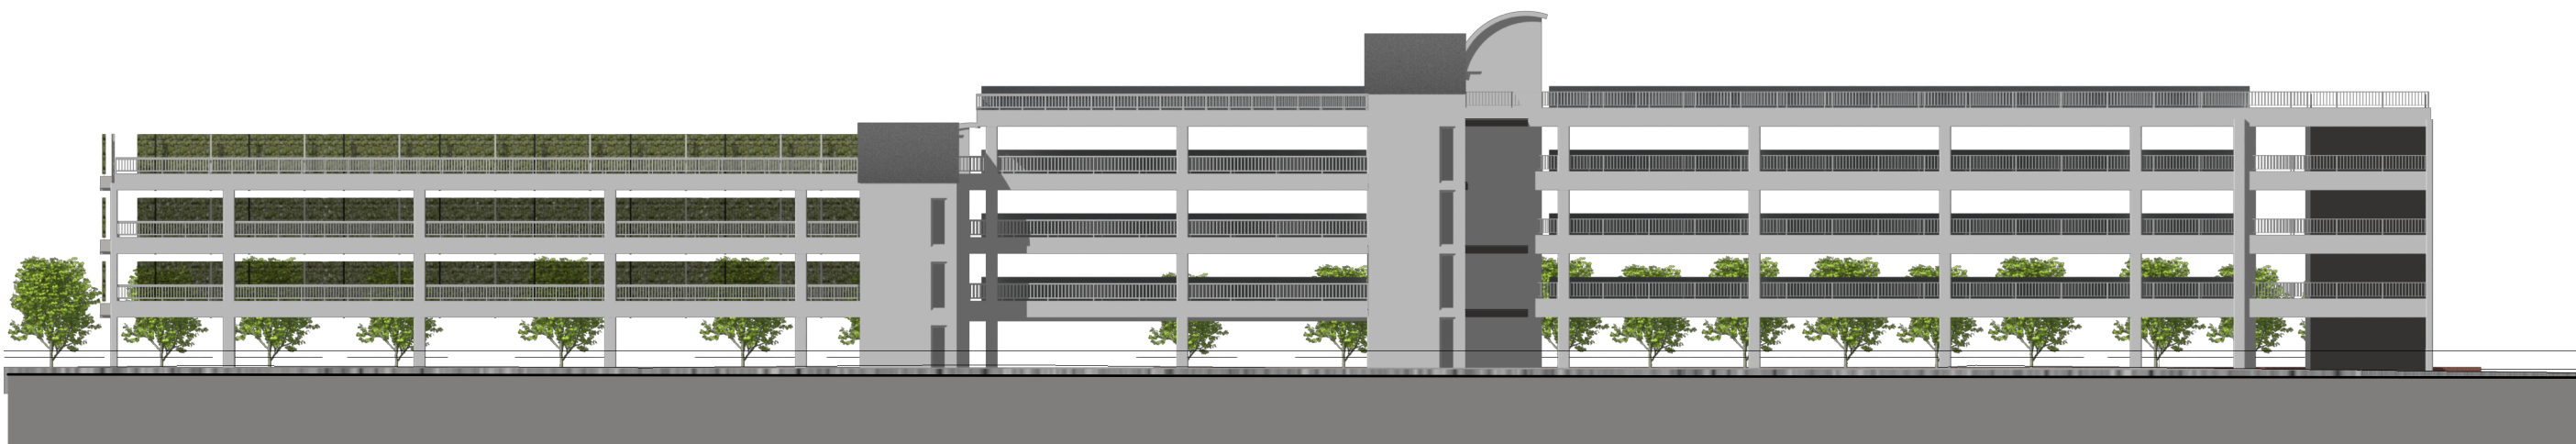

2

Proposed North Elevation

Scale: 1:300

 

Rev Note DRN CHK

Wythenshawe Bus Garage and Car Park

Proposed Car Park
Elevations 2

scheme	I950
drwg no.	P2(210)
revision	
scale	1:300 @ A3
date first drawn	Aug 22
drawn	PL

SK sketch E existing P proposed T tender C construction FI final issue

www.ateliermb.co.uk
t 0161 236 0051
e architect@ateliermb.co.uk



Atelier MB
Urban Architects