





Front Elevation (south)




Right Side Elevation (east)

 


Rear Elevation (north)

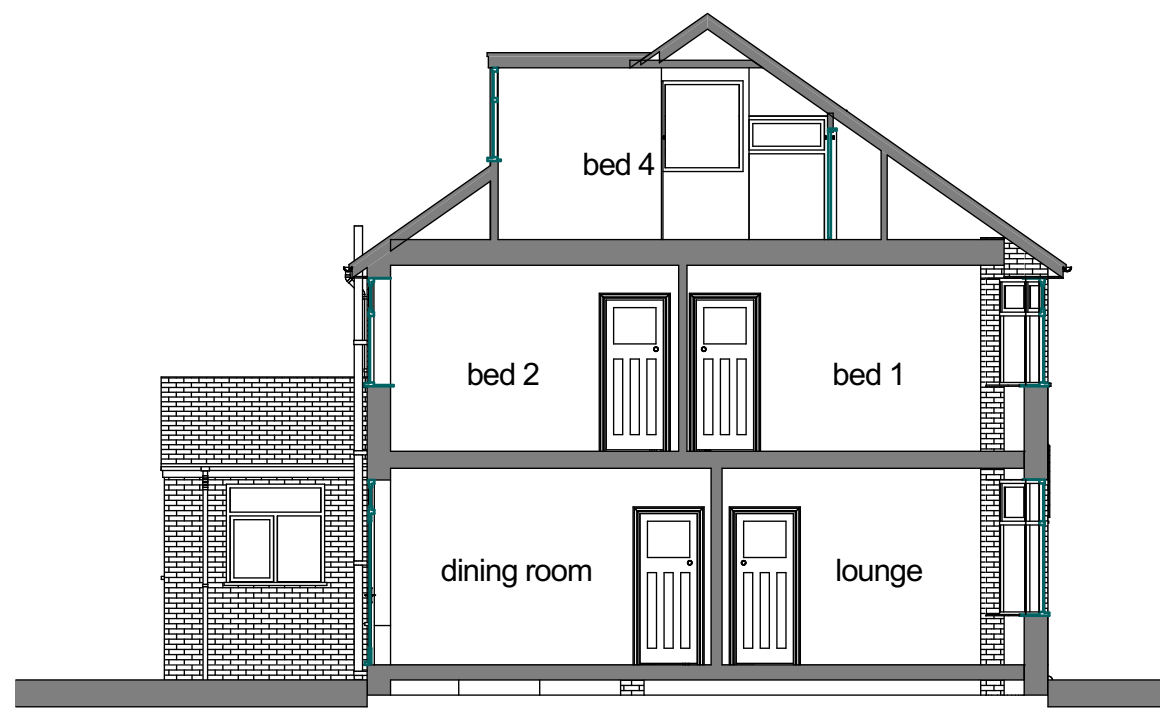


Cross Section A-A

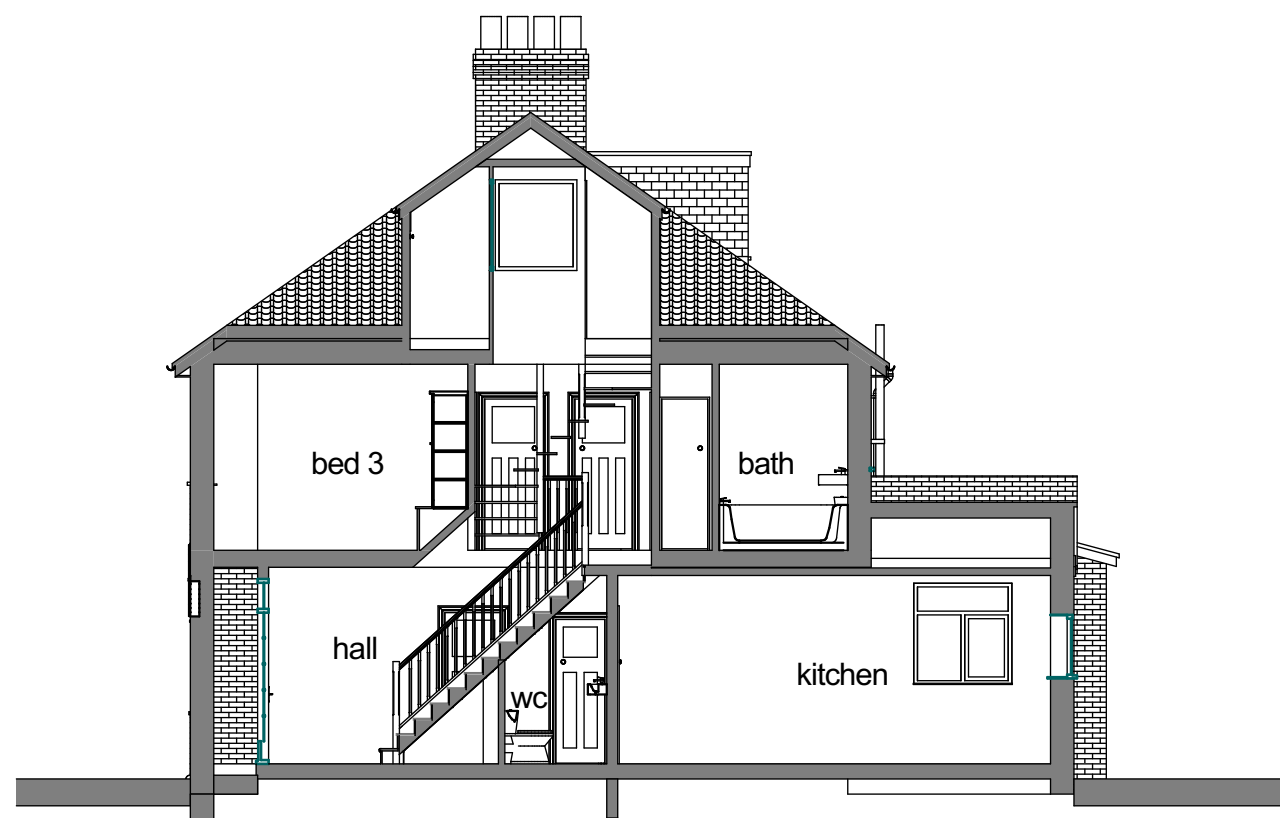


Cross Section B-B

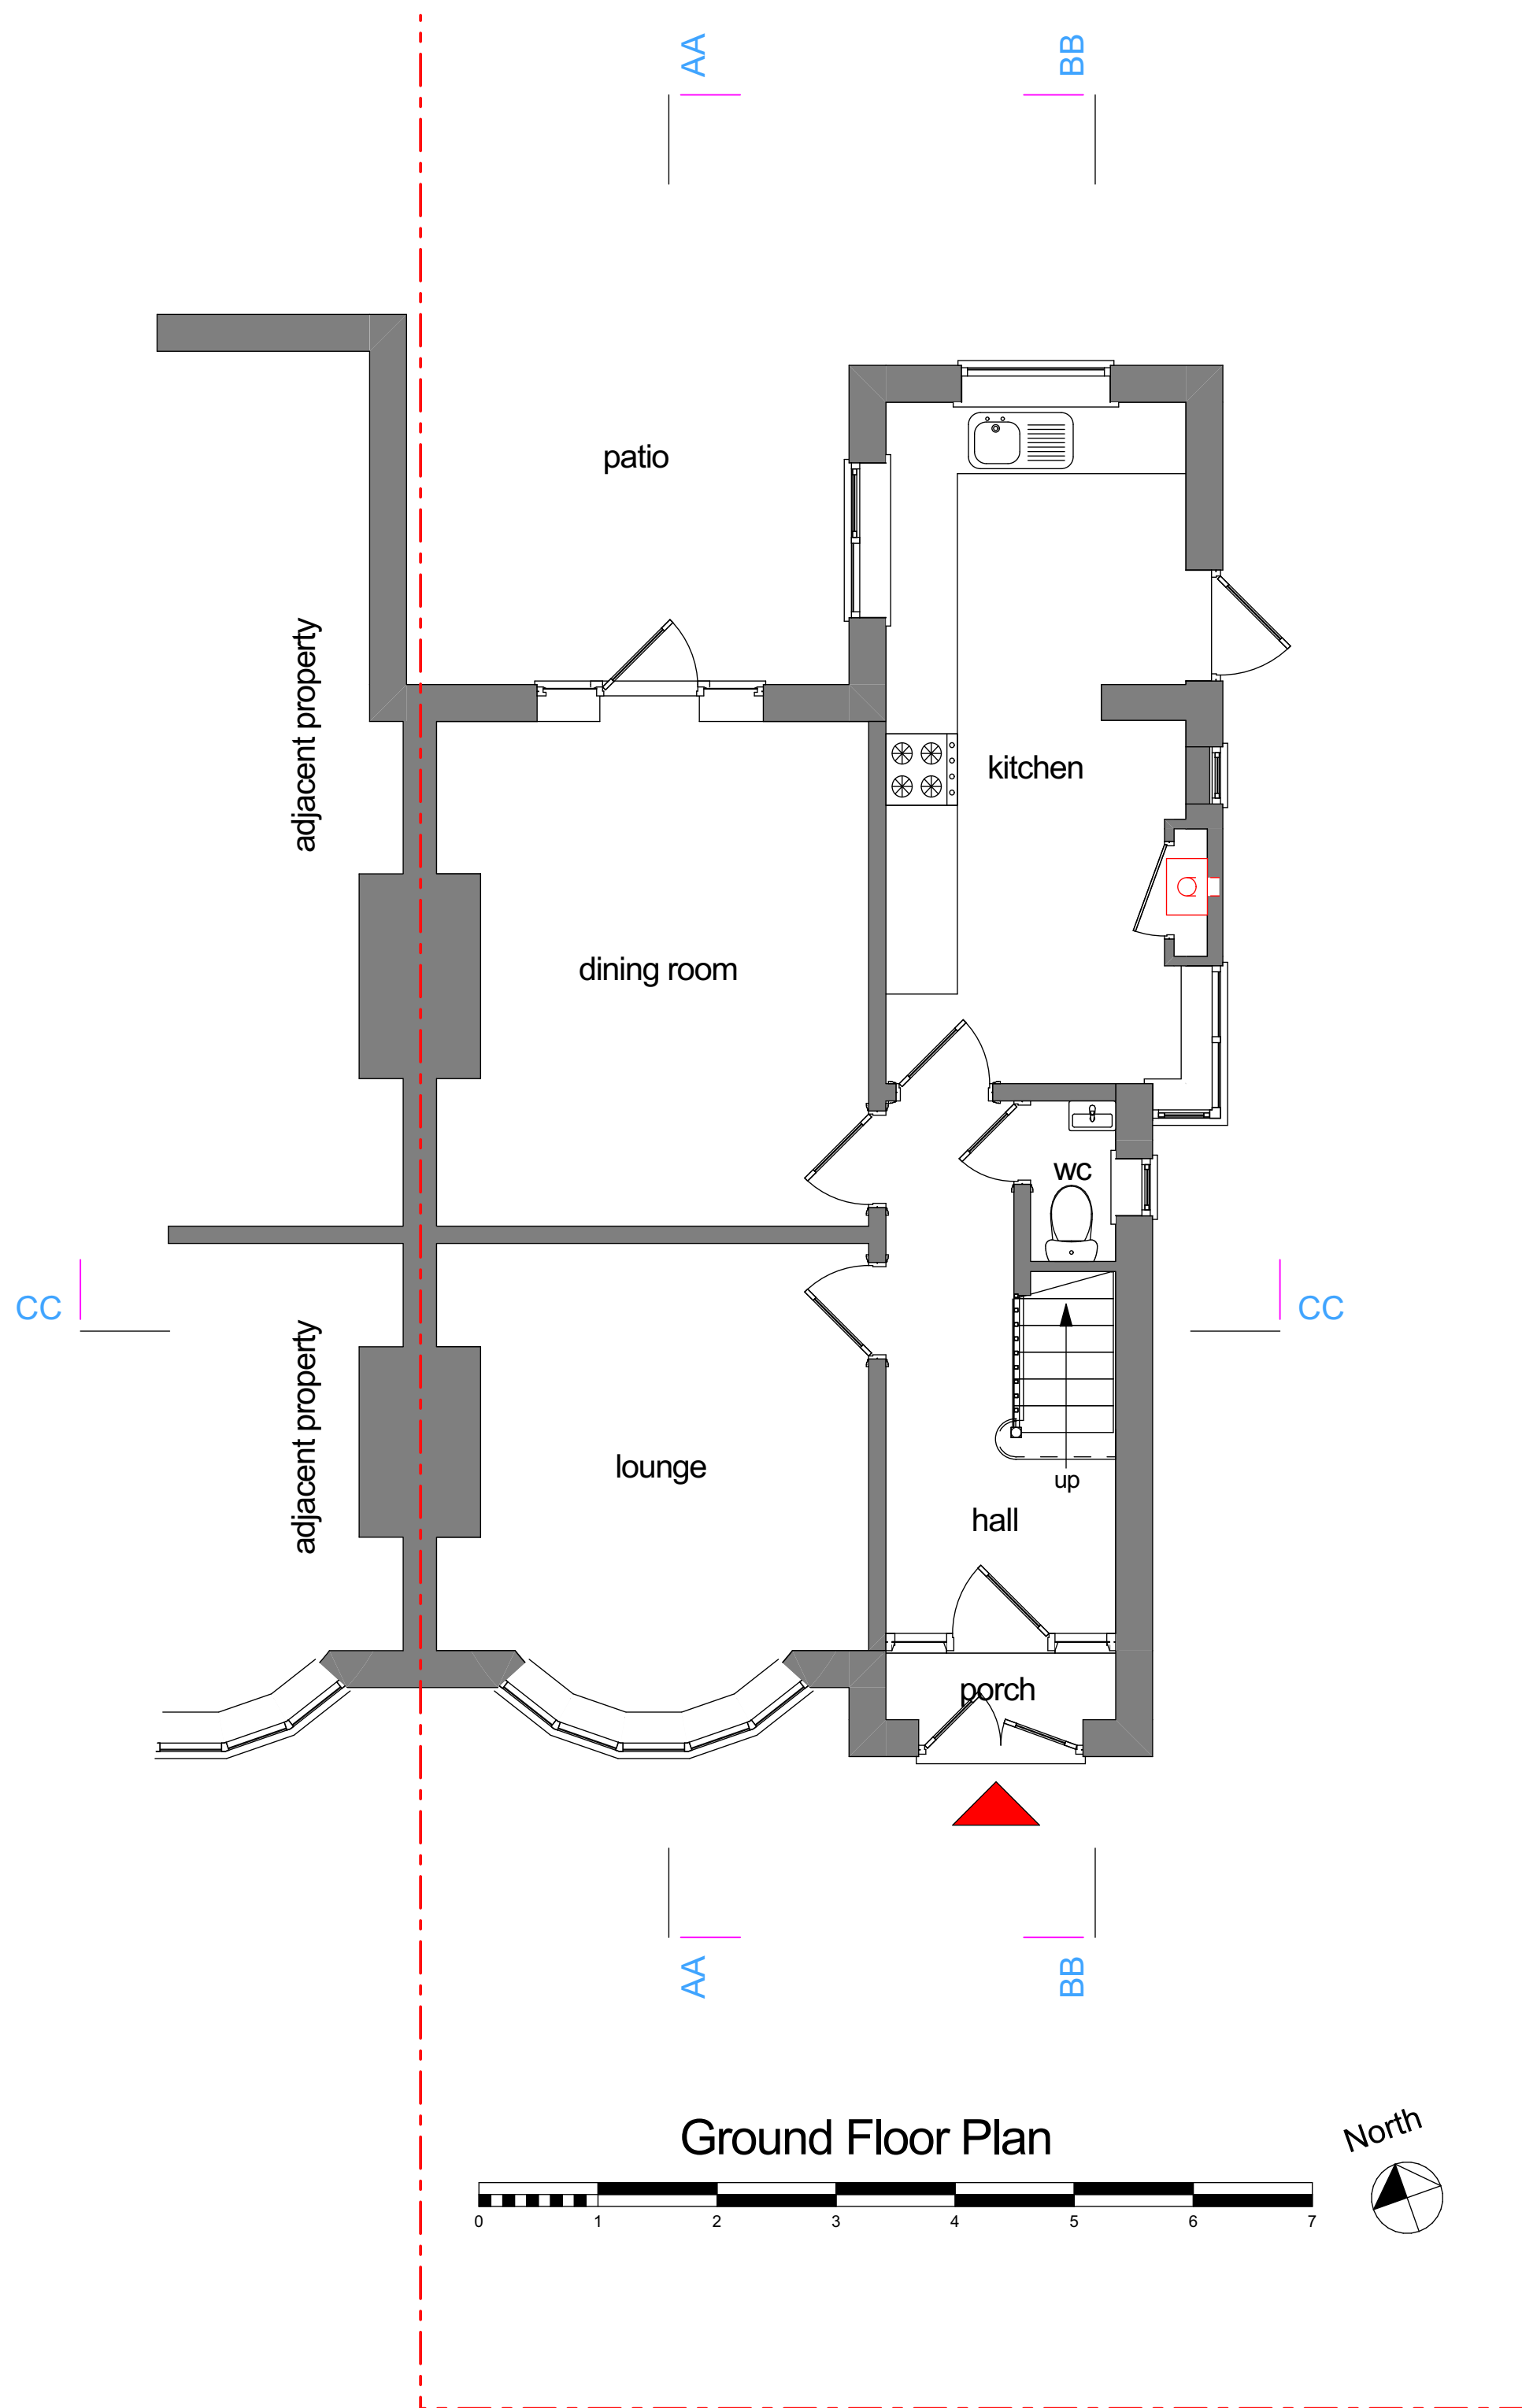


Ground Floor Plan

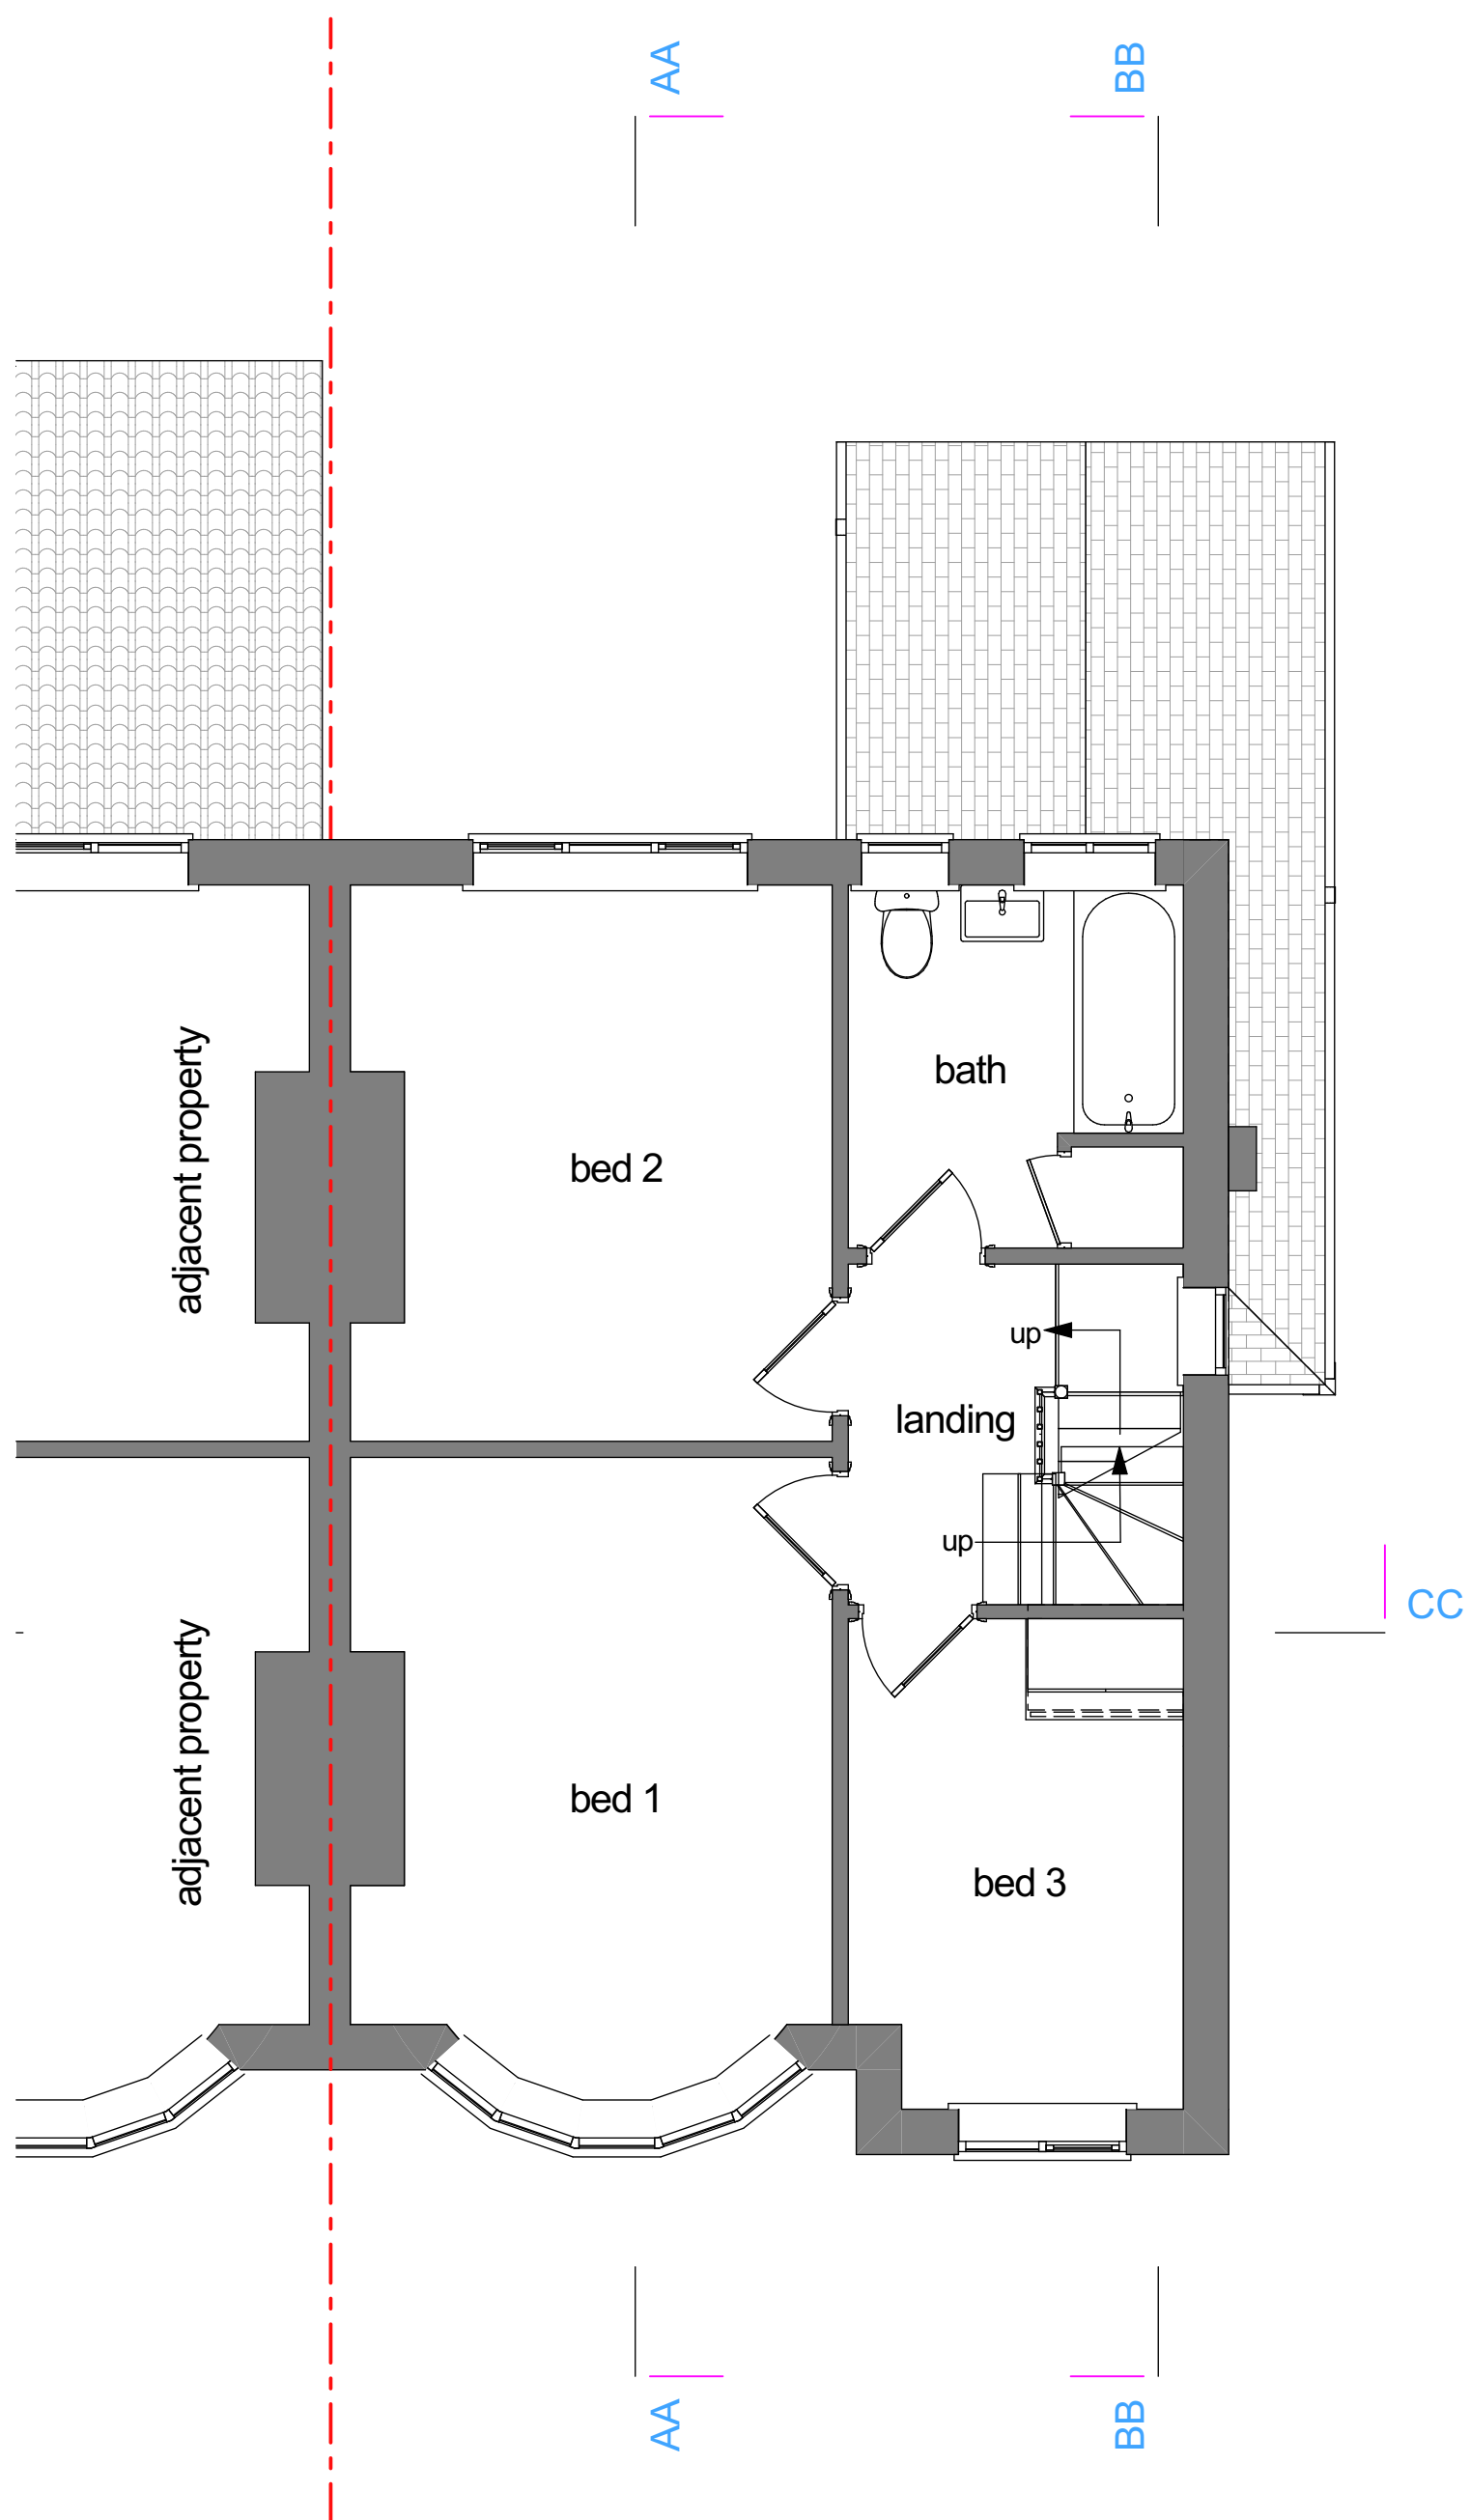

First Floor Plan

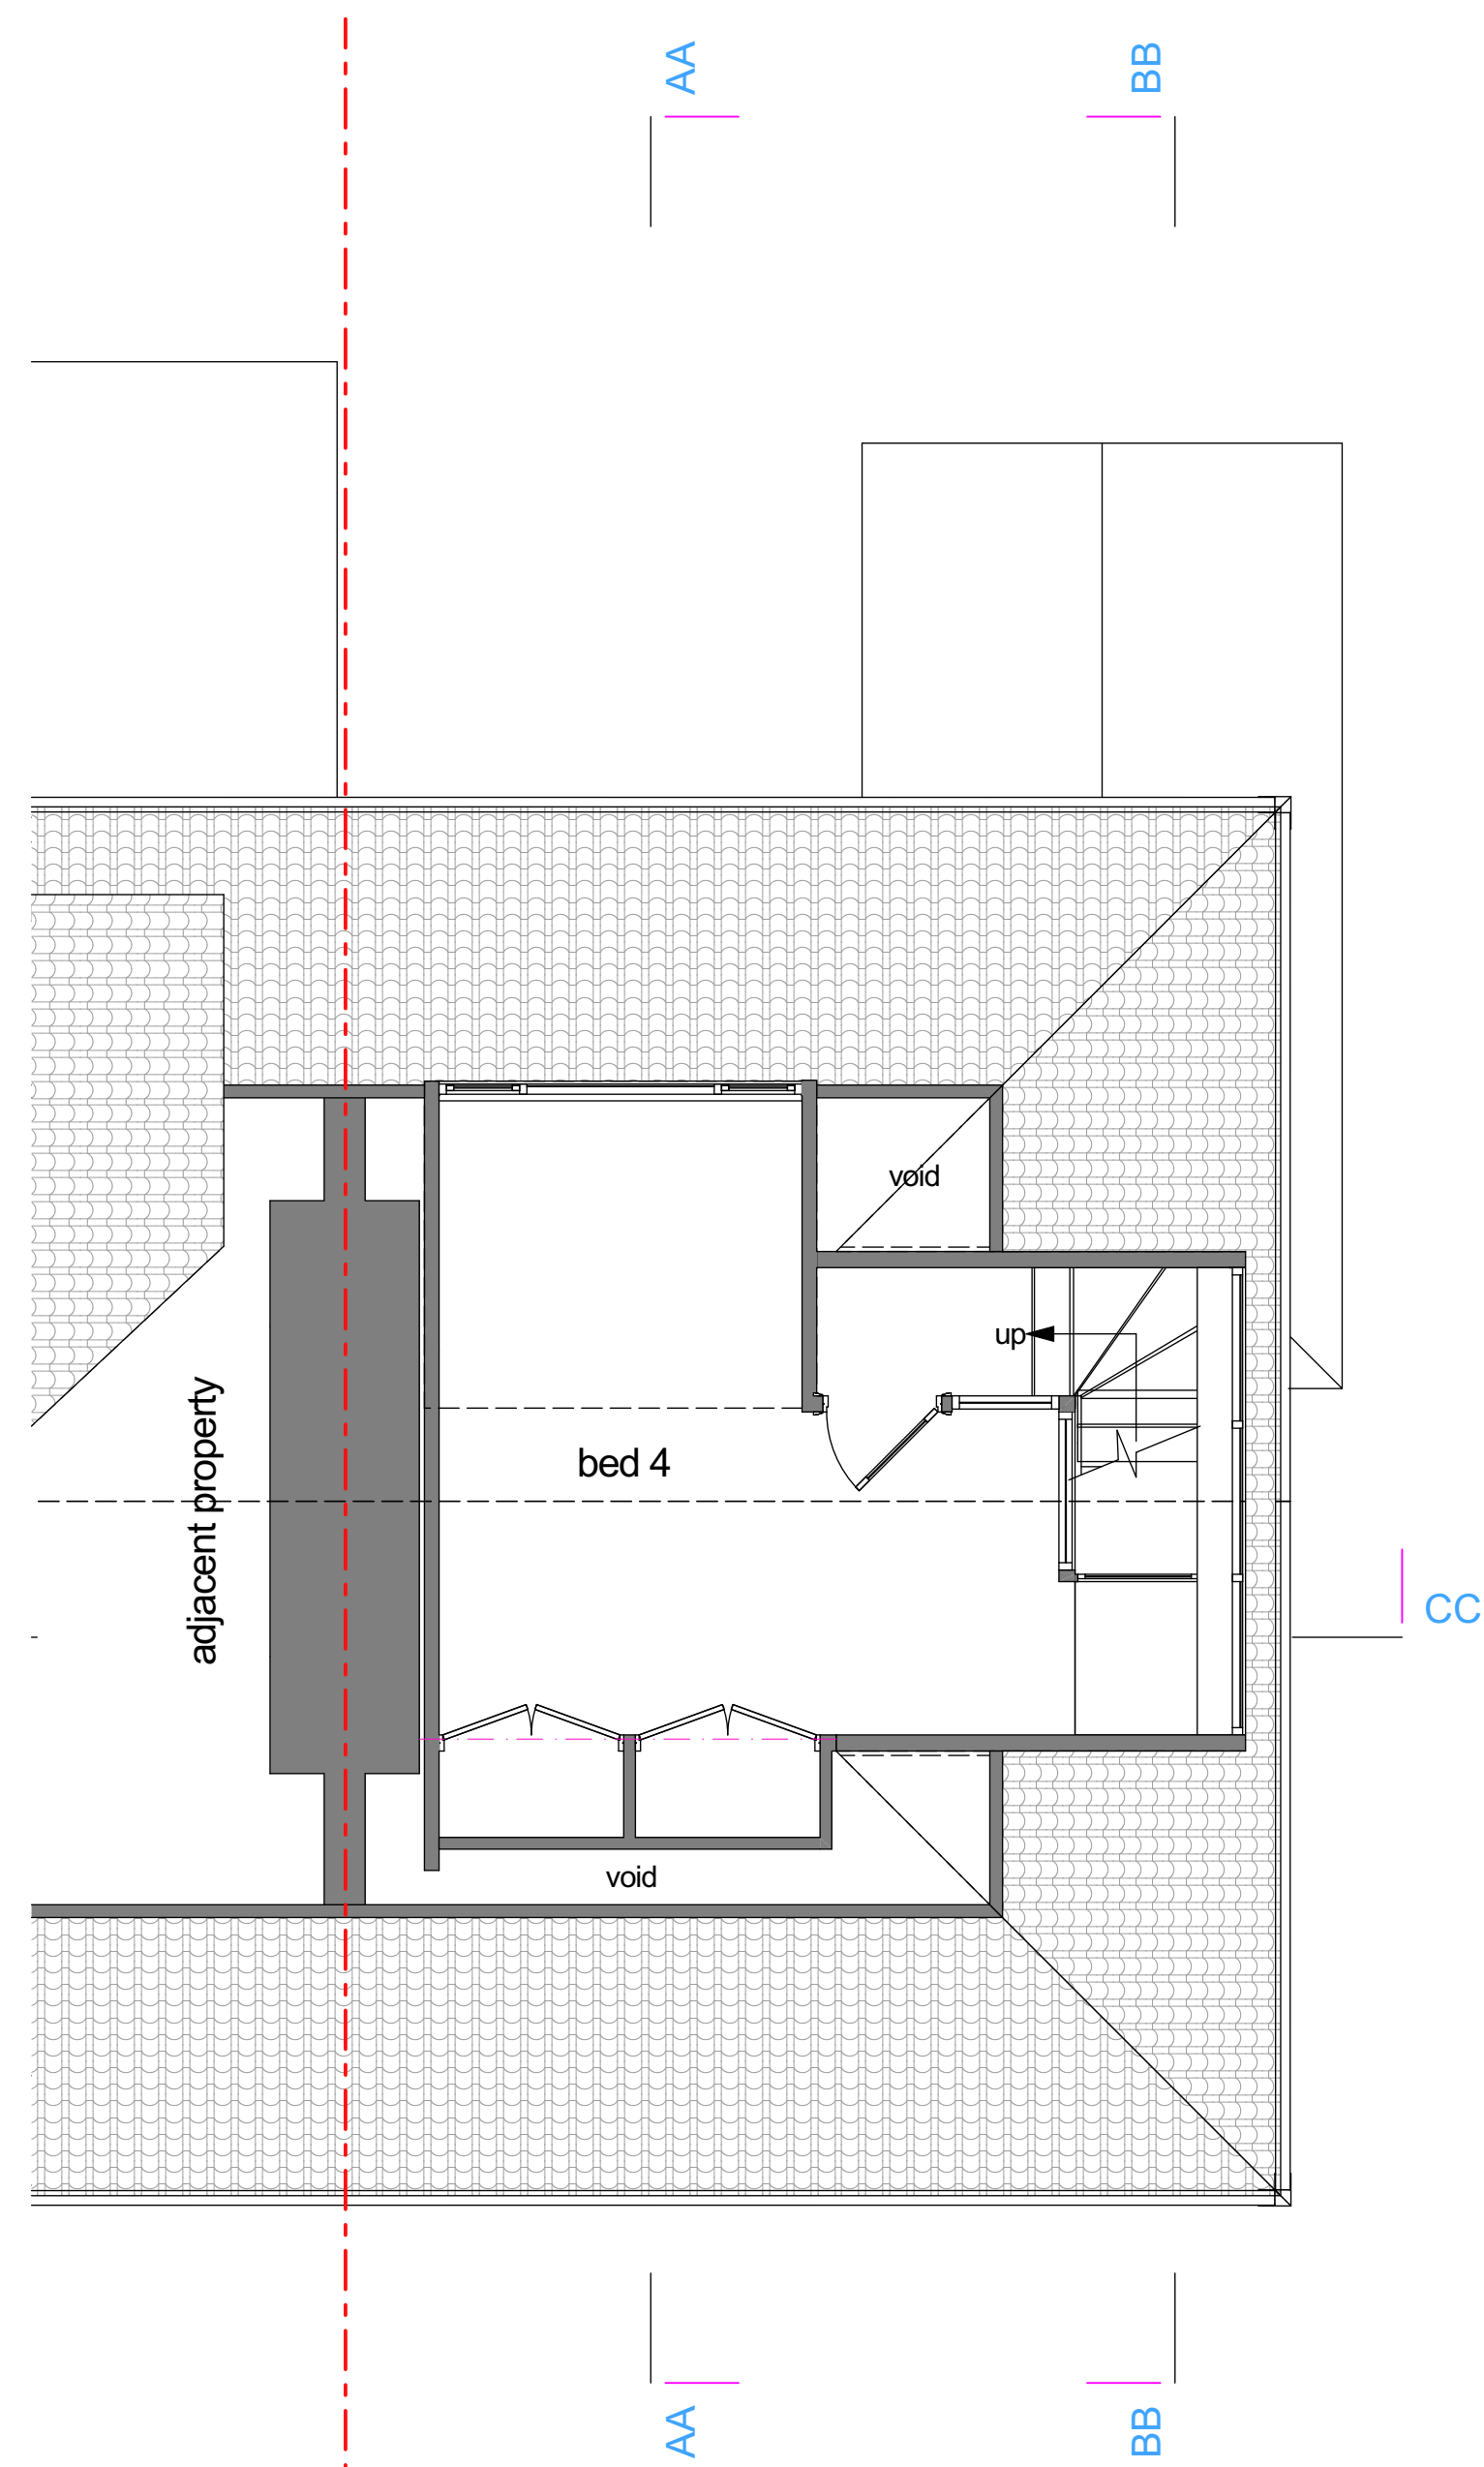

Second Floor / Roof Plan

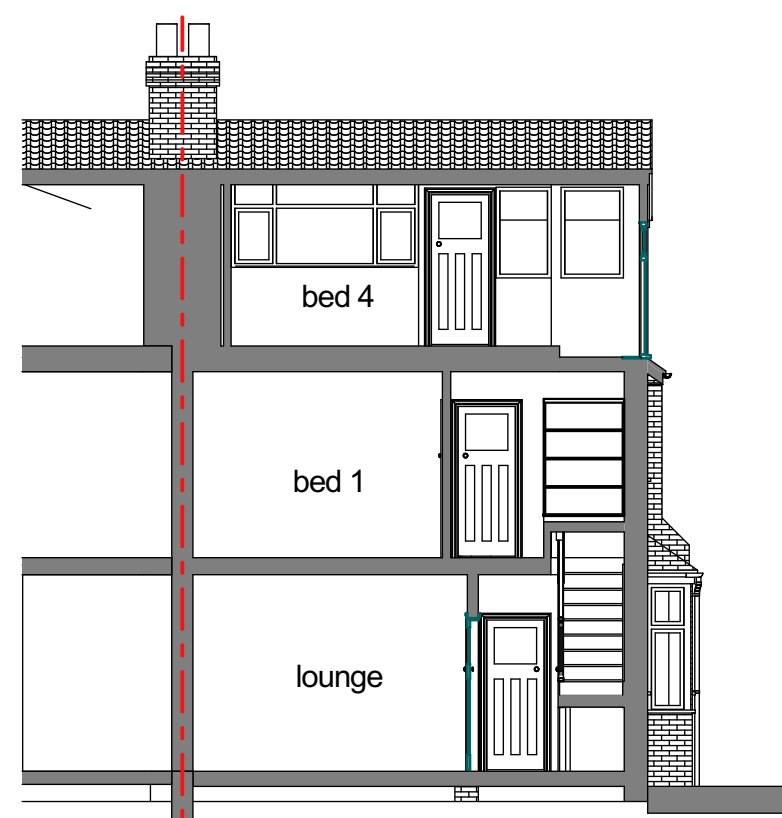

Cross Section C-C

Existing



9 Mersey Road, Sale, Cheshire, M33 6HL
tel : 0161 973 9391 mobile : 07801 474646

e-mail : paul@phddesigns.co.uk
www.phddesigns.co.uk

project

19 Westholme Road
Didsbury
for
Tom Varga & Sarah Waller

drawing title

Existing Survey

drawing no.

202309 / Es1

revision.

drawn by.

PD

scale.

1:50 1:100

(when printed at A1)

date.

8.23



1. All dimensions to be checked on site prior to fabrication.
2. All figured dimensions to be followed, DO NOT scale this drawing.
3. This drawing remains the copyright of the Architect and copies are only available with their consent.

