




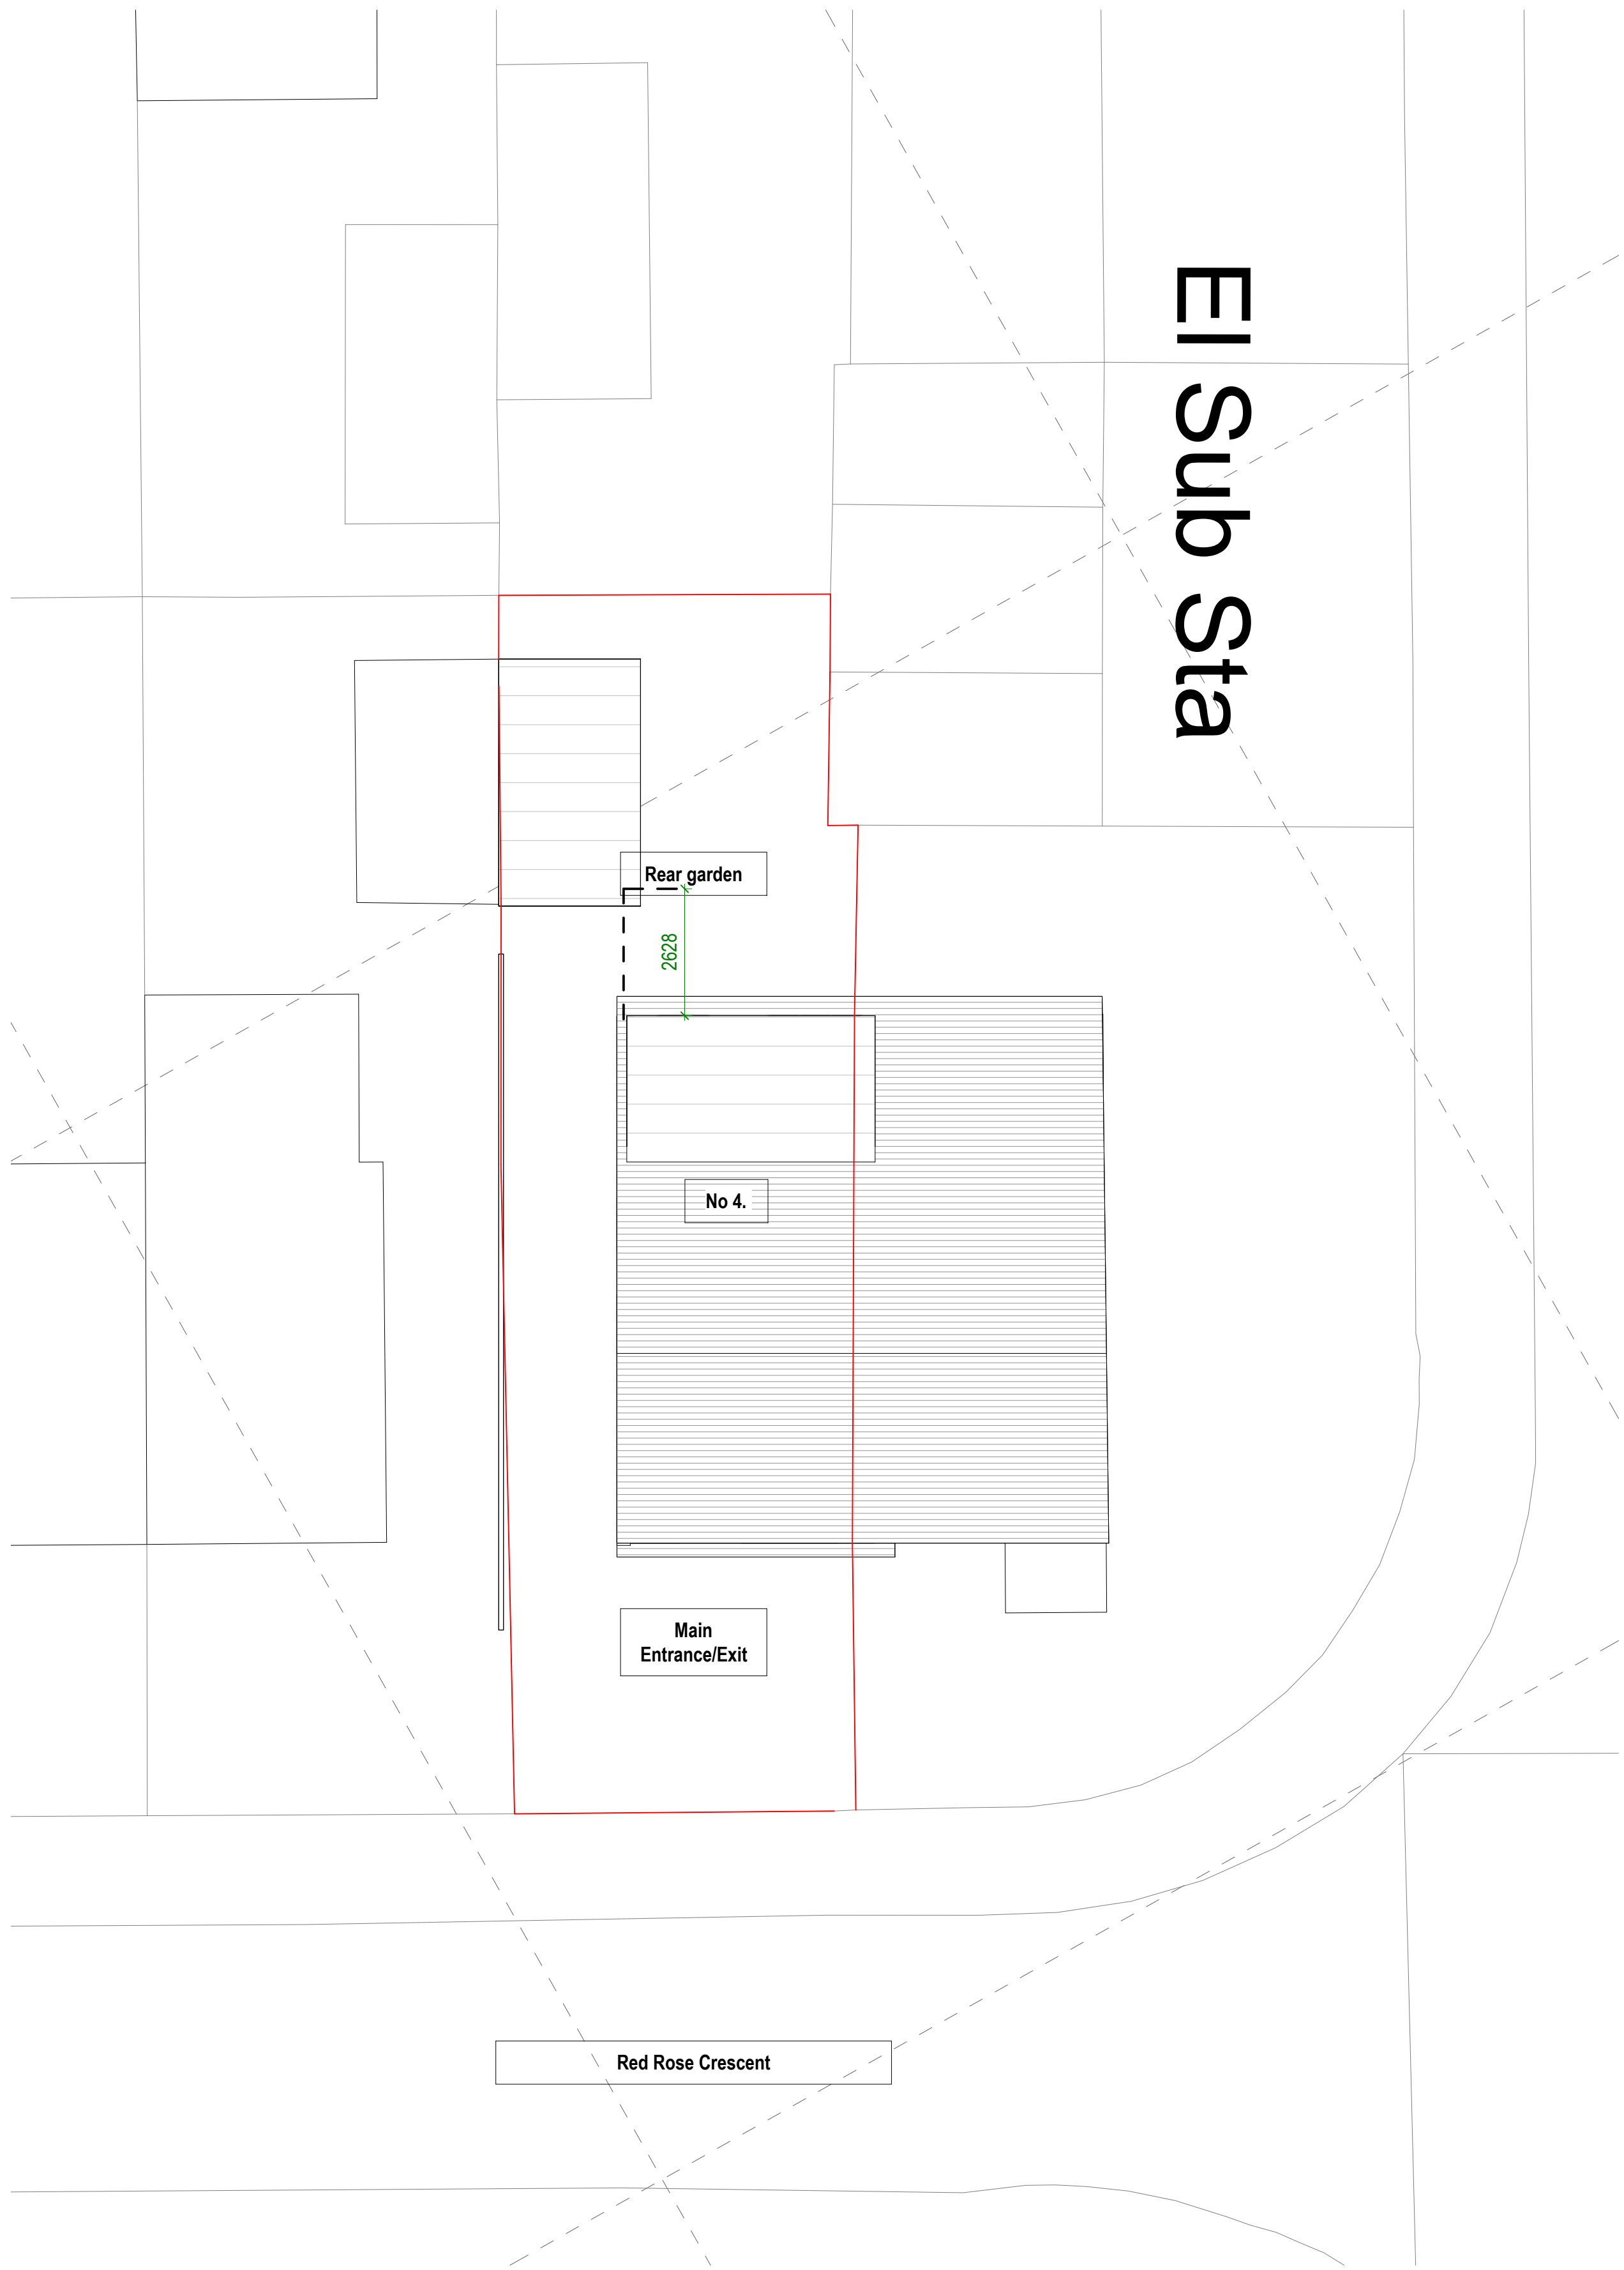


1 Existing Site Plan
1 : 100

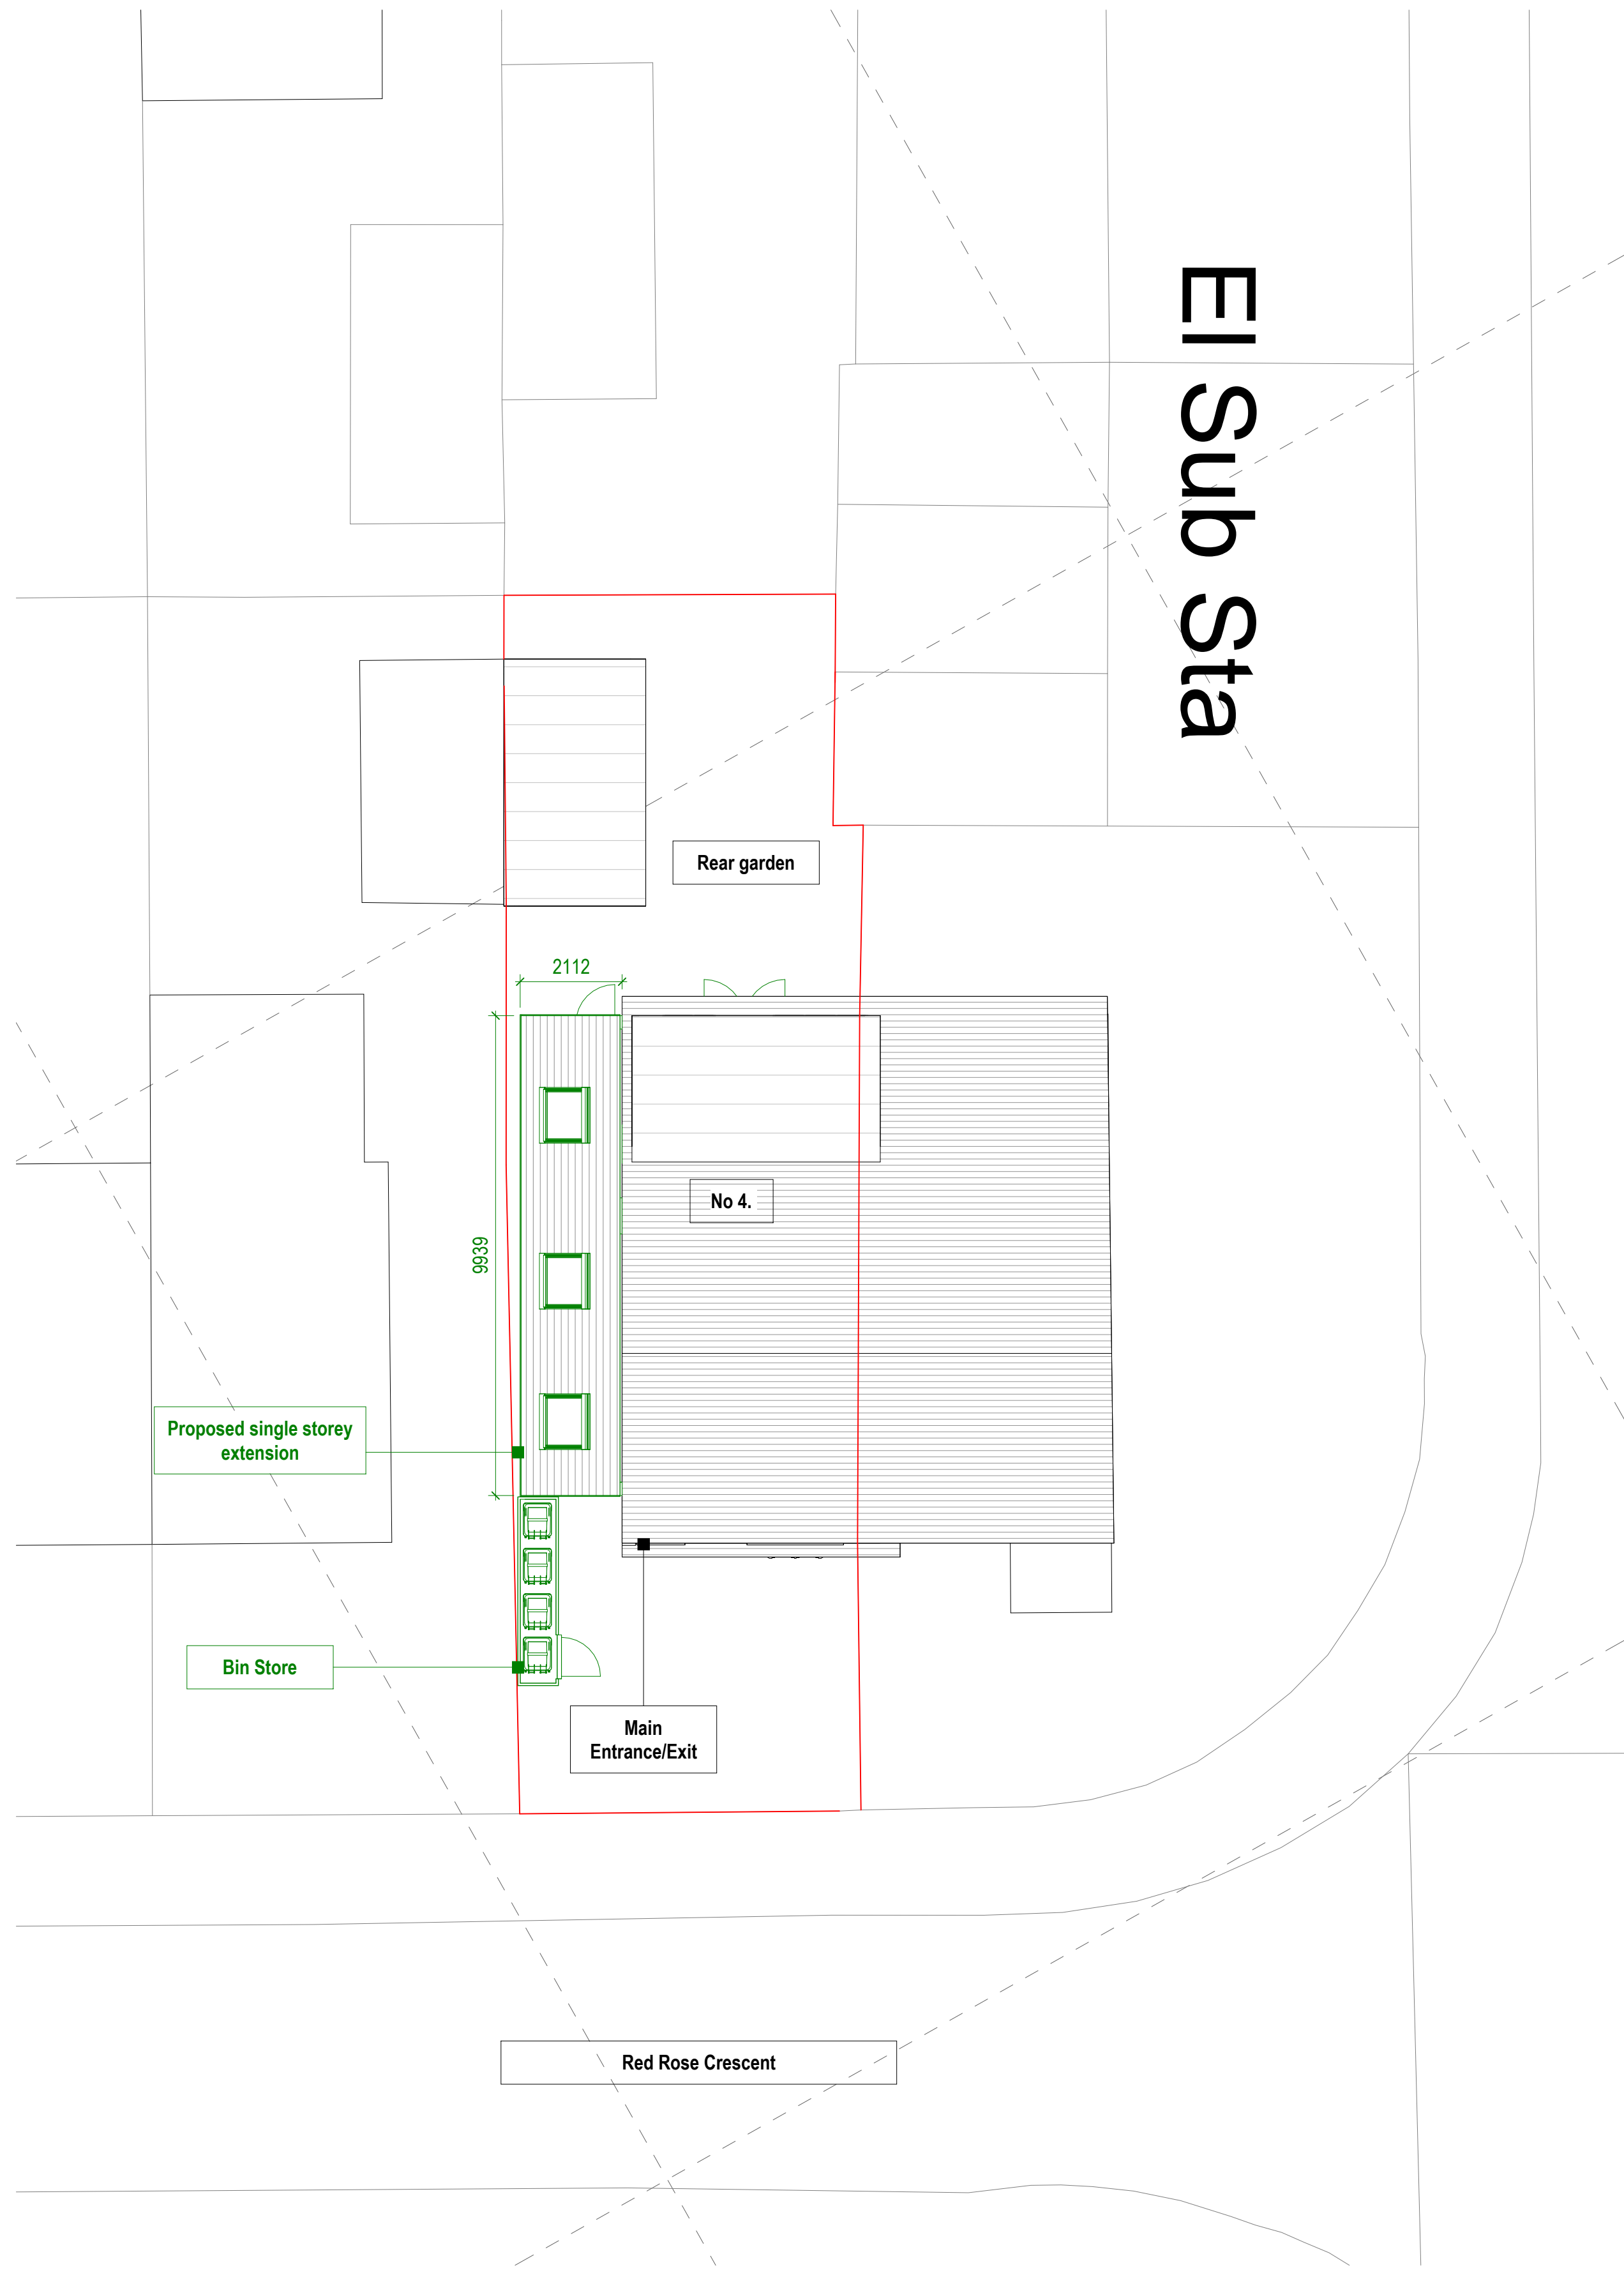

2 Proposed Site Plan
1 : 100

 

VISUAL SCALE 1:100 @ A1

 

M83	
Client: Duffell AG	
Project Title: 4 Red Rose Crescent, M83 DWT	
Drawing No: Existing and Proposed Site Plan A1	
Drawing No:	Rev:
01	1
Created By: Rachel Meehan	Drawn By:
Check By: Rachel Meehan	Rev:
This drawing and the project design are the property of the client and are not to be used for any other purpose without the written consent of the client. The client warrants that the information provided to the client is true and correct.	