


Key Plan



Scale 1:10 000

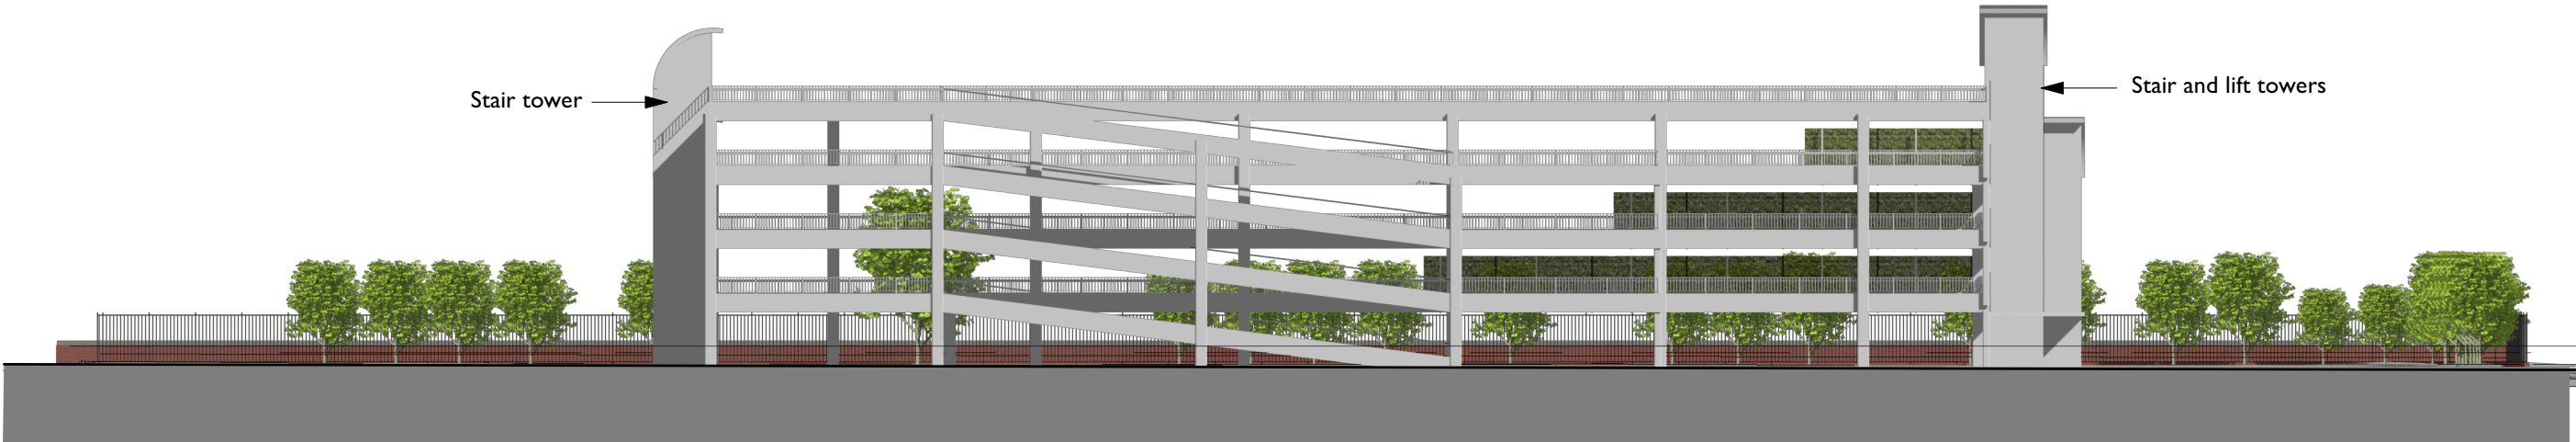


1 **Proposed West Elevation**
Scale: 1:300


Materials:

Stair and lift towers:
Walls: coloured render finish
Roofs: grey Sika Decathane

Carpark perimeter:
Polyester powder coated guarding over concrete panels
Wall Planter green wall with powder coated trough and mesh plant support and intergrated irrigation system
Monocrystaline silicon PV panels on g.s. mounting frame

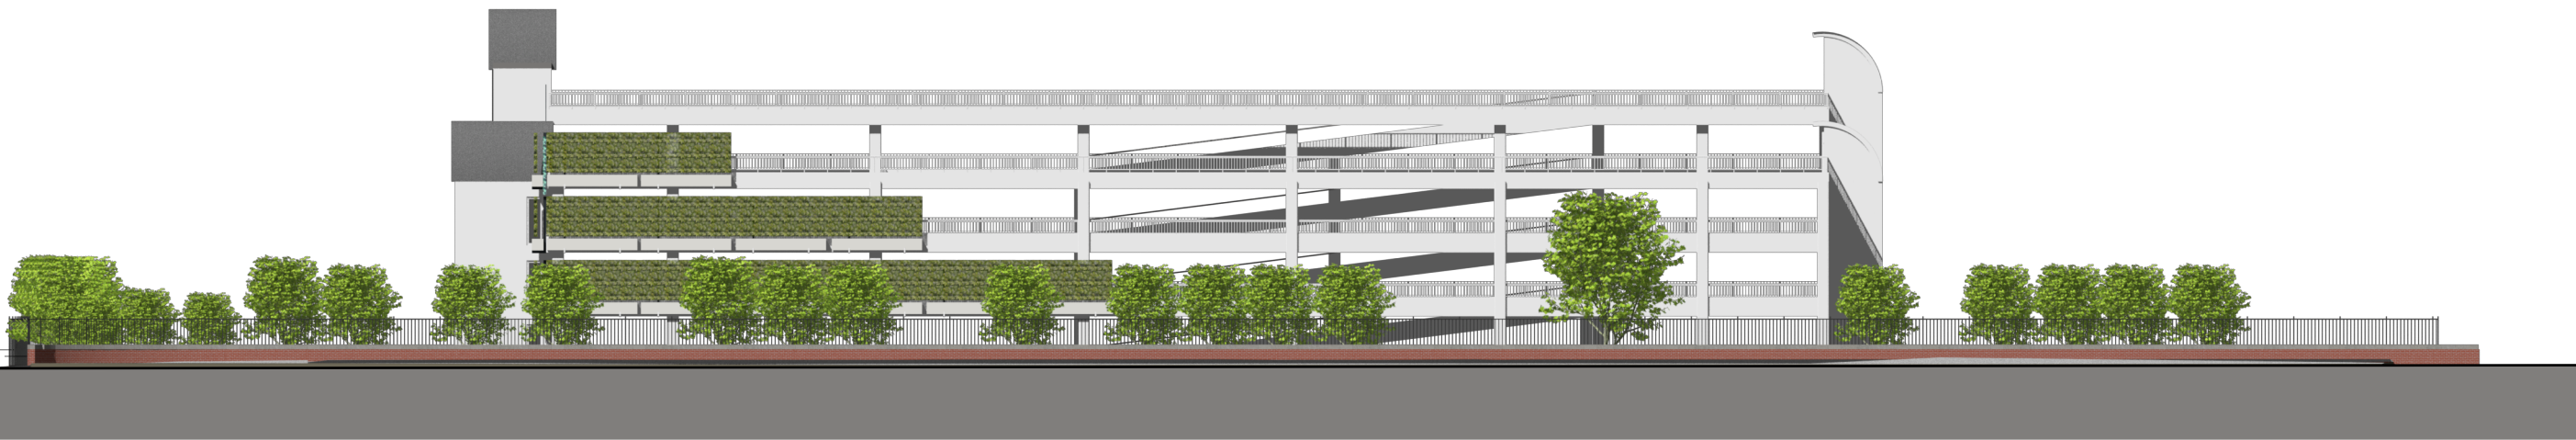

2 **Proposed East Elevation**
Scale: 1:300

 

Rev Note DRN CHK

Wythenshawe Bus Garage and Car Park

Proposed Car Park
Elevations I

scheme	I950
drwg no.	P2(200)
revision	

scale	1:300 @ A3
date first drawn	Aug 22
drawn	PL

SK sketch E existing P proposed T tender C construction FI final issue

www.ateliermb.co.uk
t 0161 236 0051
e architect@ateliermb.co.uk