
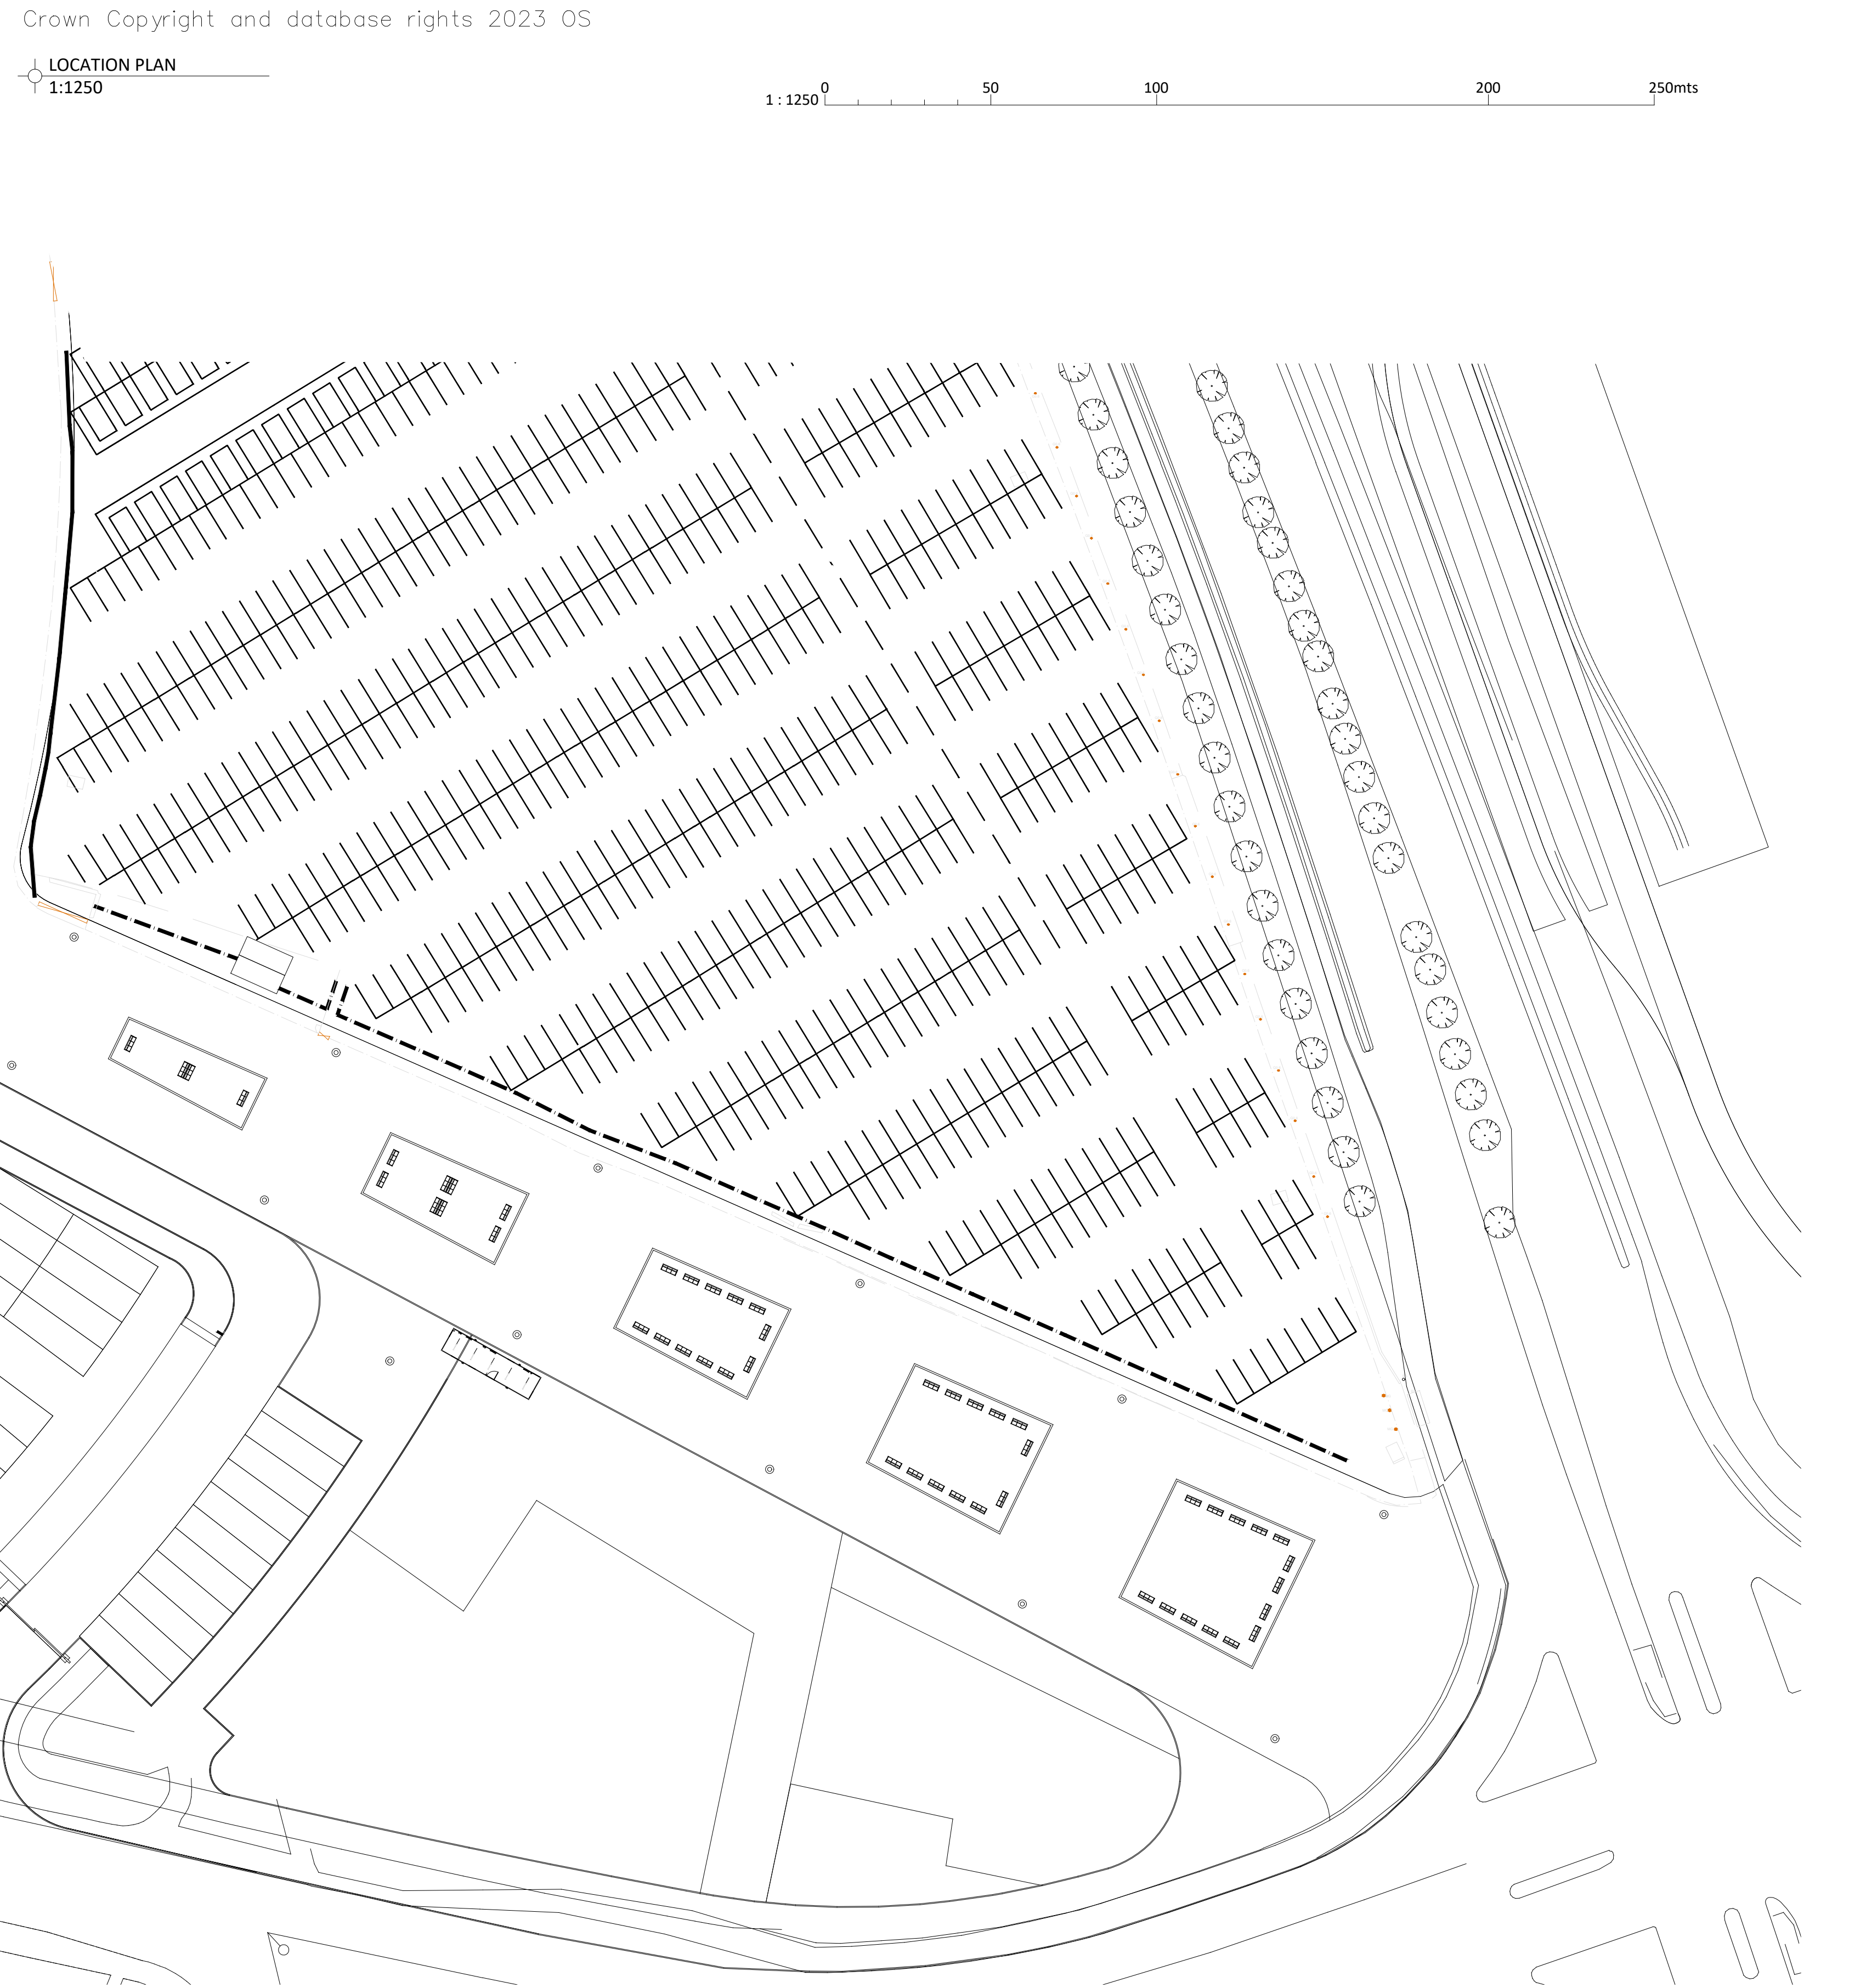
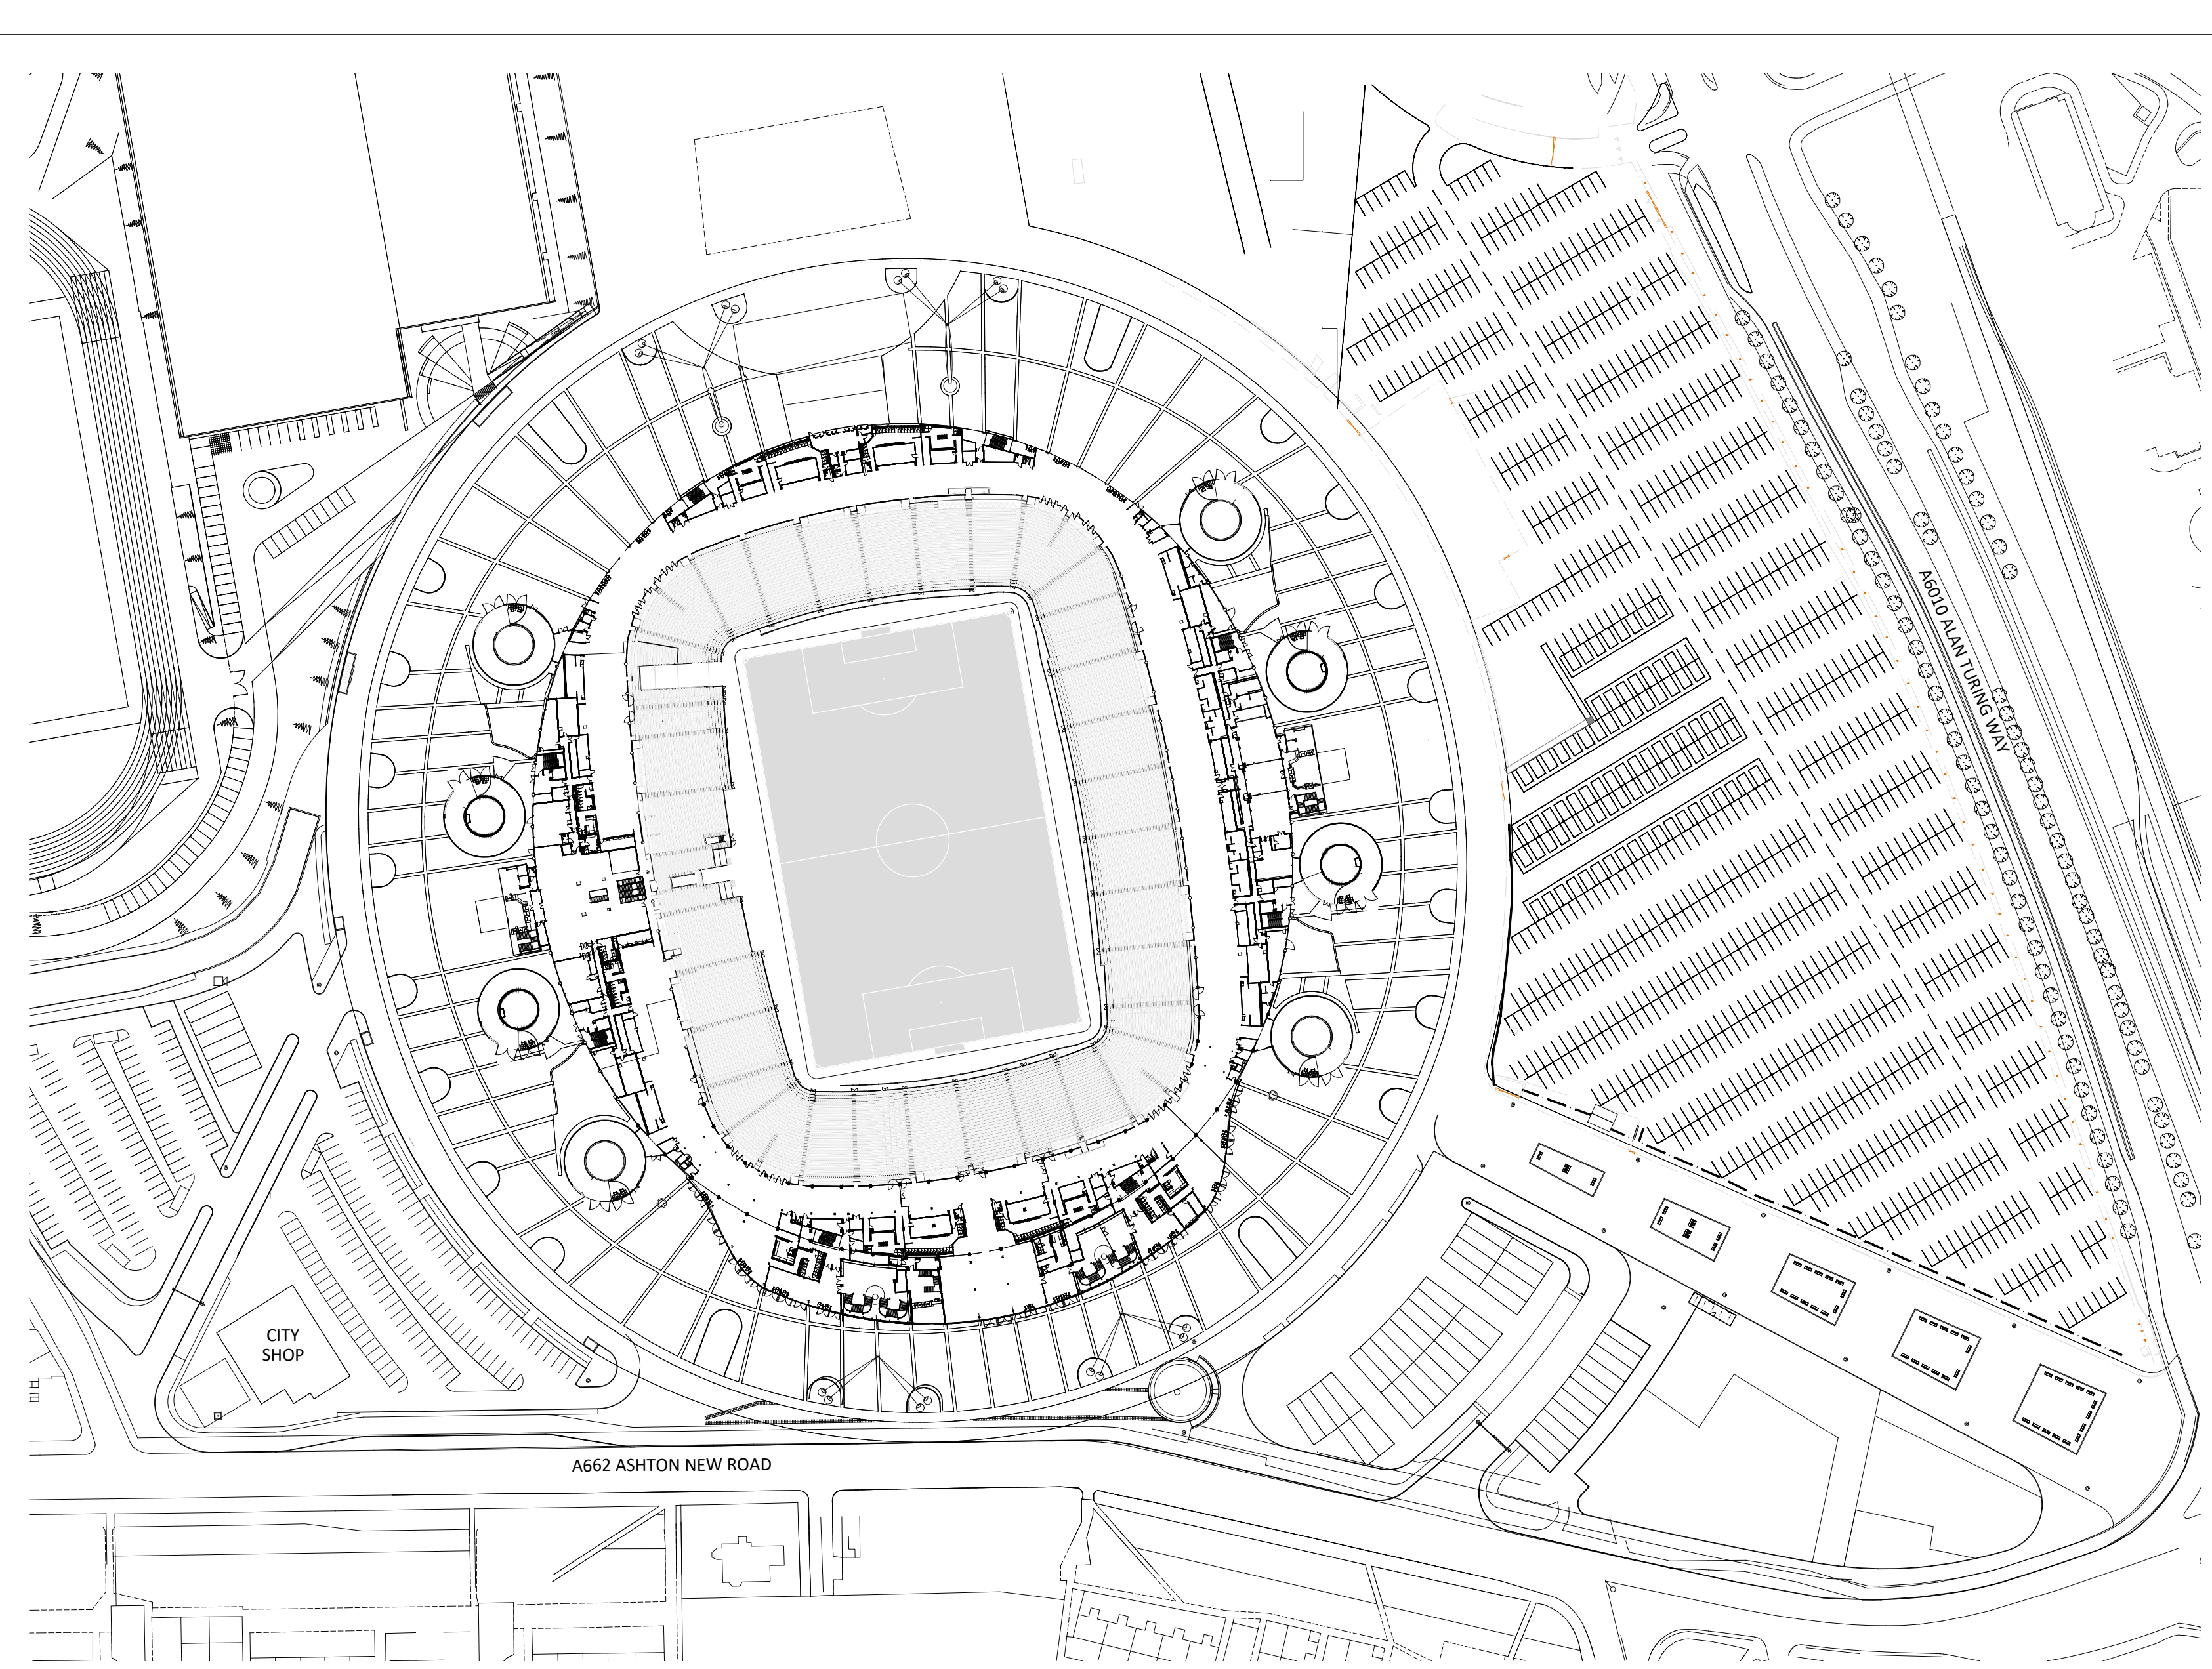


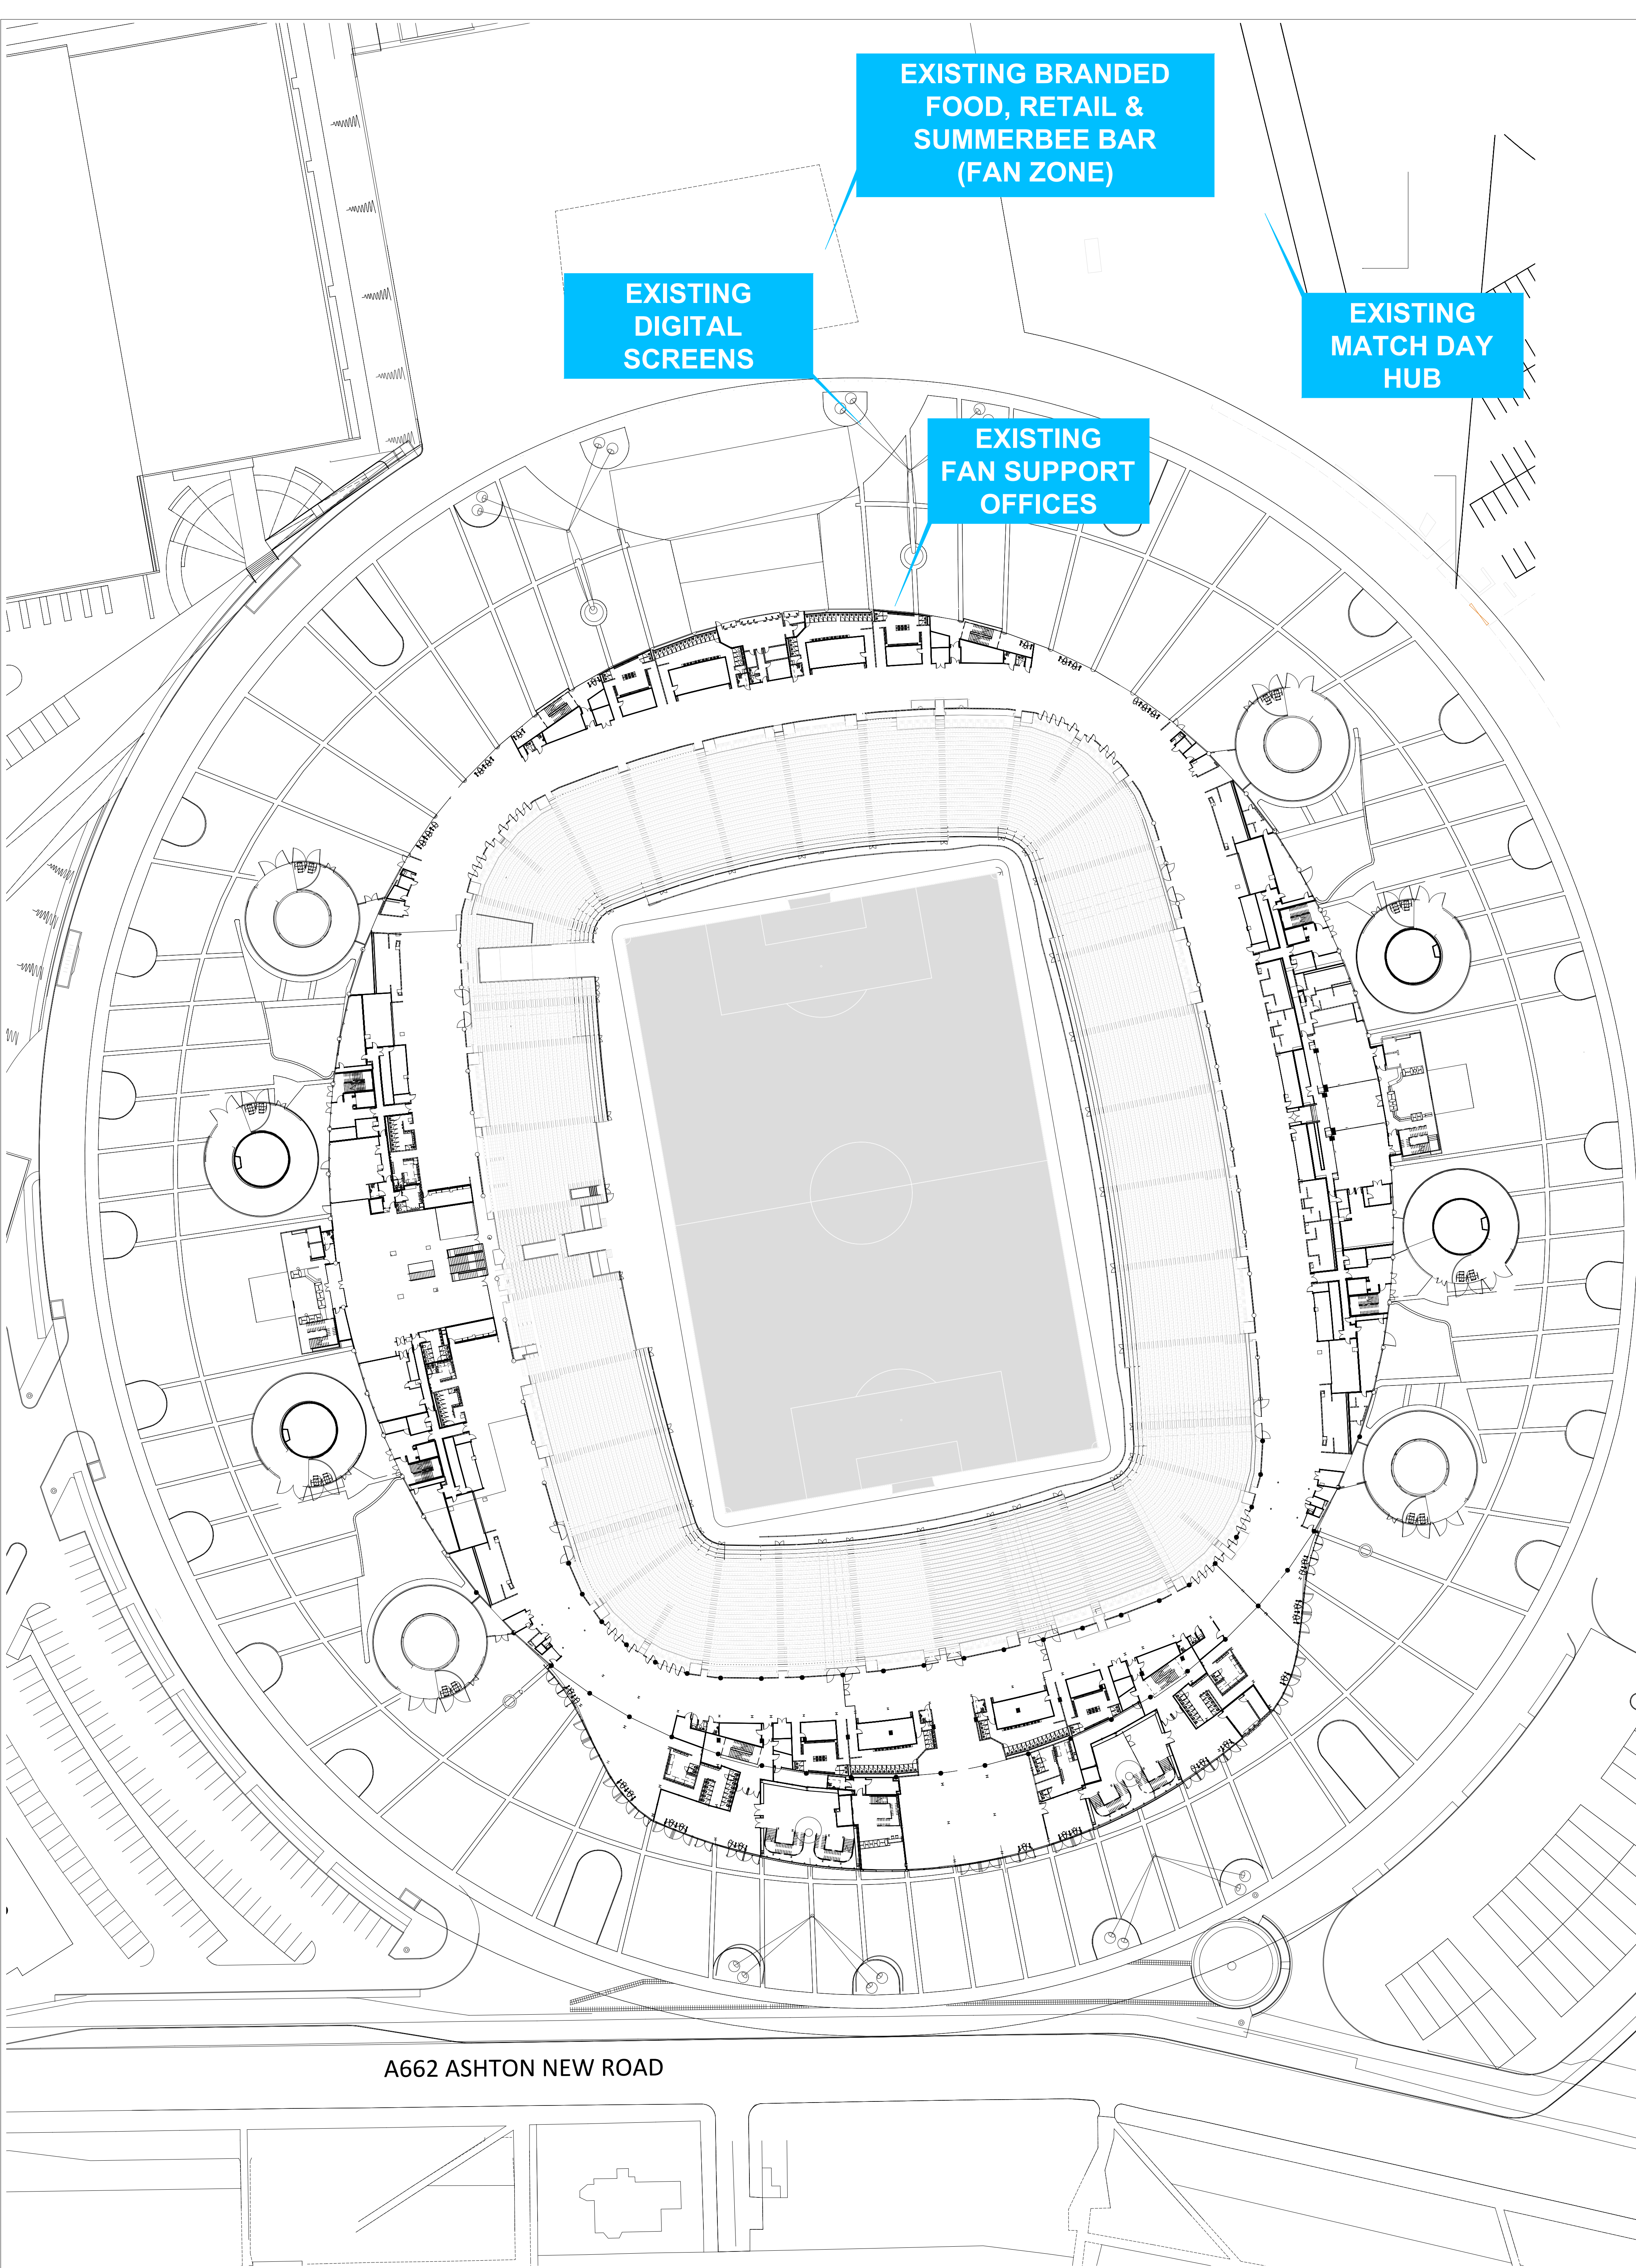

Copyright of this drawing is vested in the architect and it must not be copied or reproduced without consent. Figured dimensions only are to be taken from the drawing. All contractors must visit the site and be responsible for checking all dimensions relative to their work. Space Invader Design are to be advised of any variation between drawings and site conditions. Do not scale off this drawing

FOR PLANNING

Client Logo: 

Rev:	Details:	By:	Date:

Client: MFC
Project: NORTH STAND RELOCATIONS
Drawing Title: LOCATION AND EXISTING SITE PLANS
Project Number: 18020004-101
Scale: see drawing
Drawing Number: 18020004-101
Revision: 1
Issue: 1
Drawn By: IS

SPACE INVADER
Email: info@spaceinvaderdesign.co.uk
Web: www.spaceinvaderdesign.co.uk