

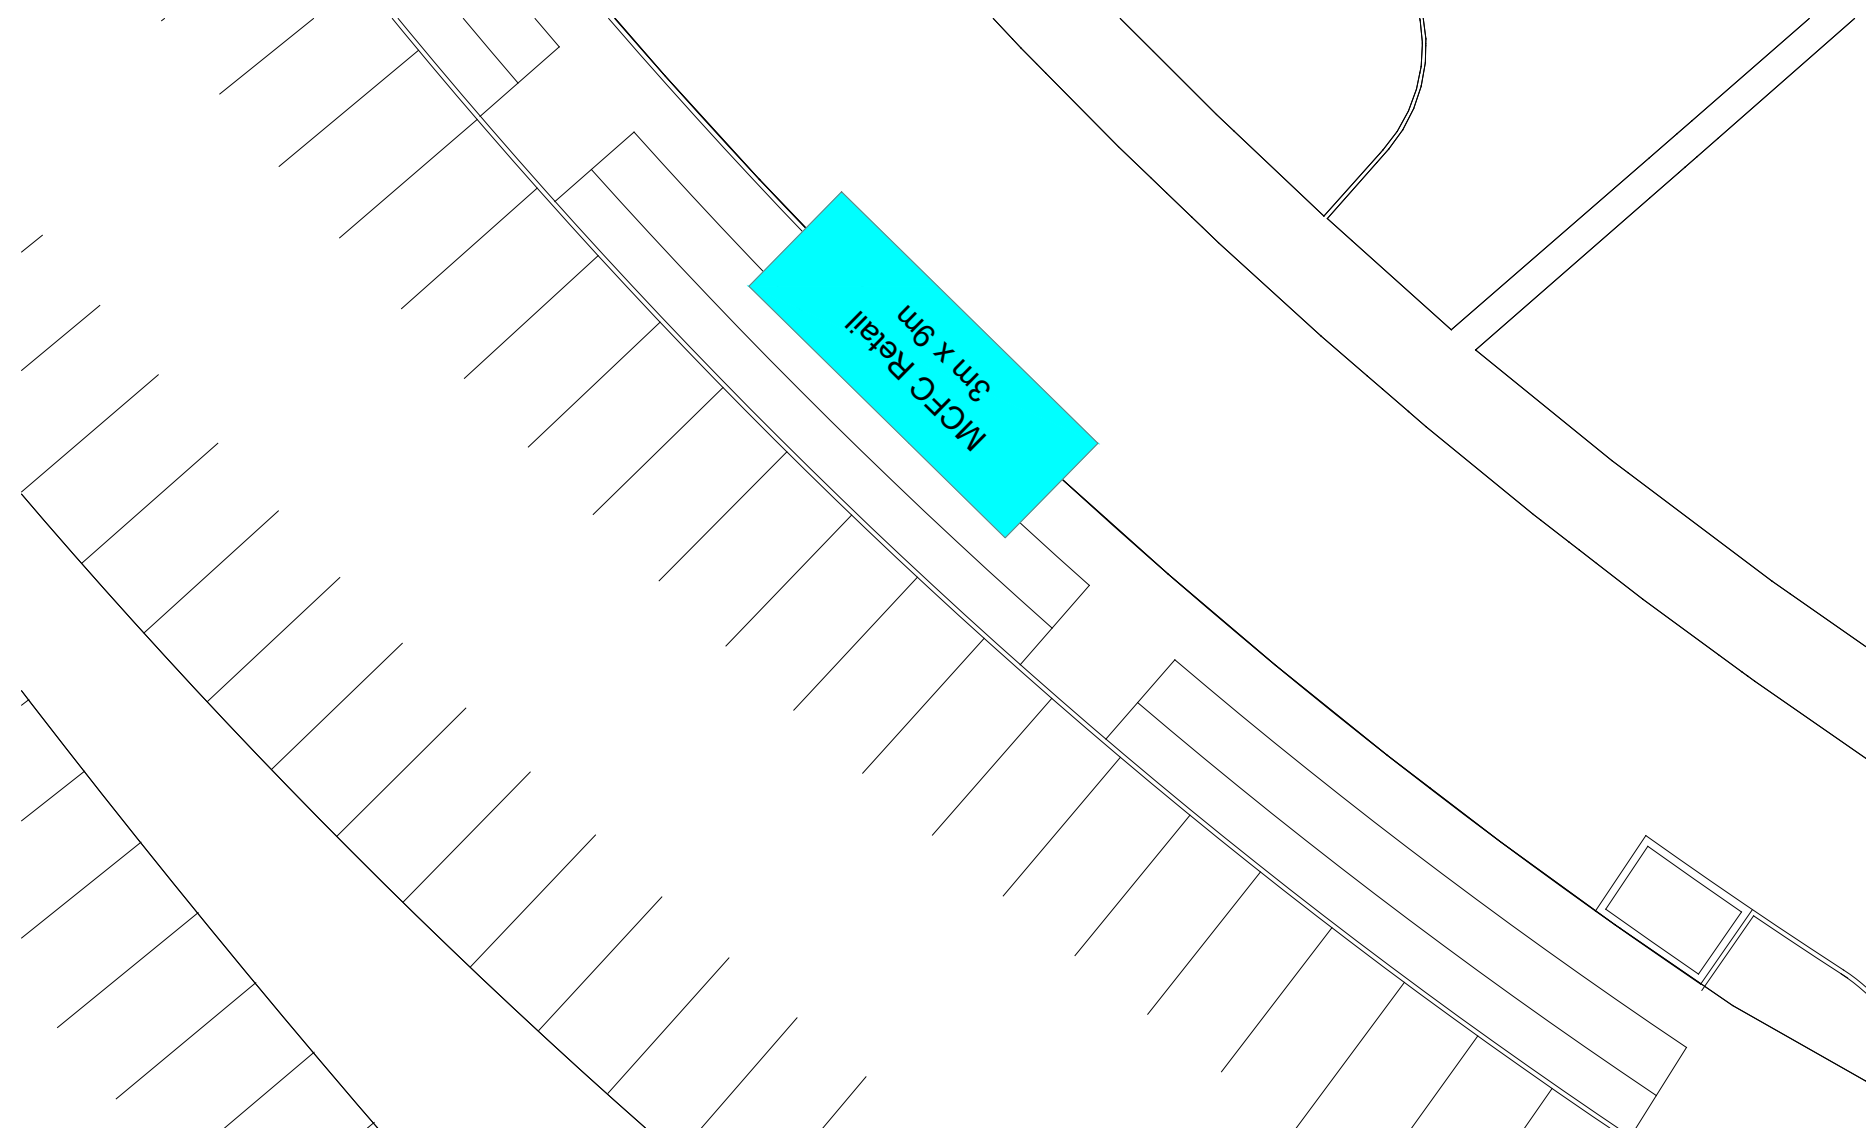


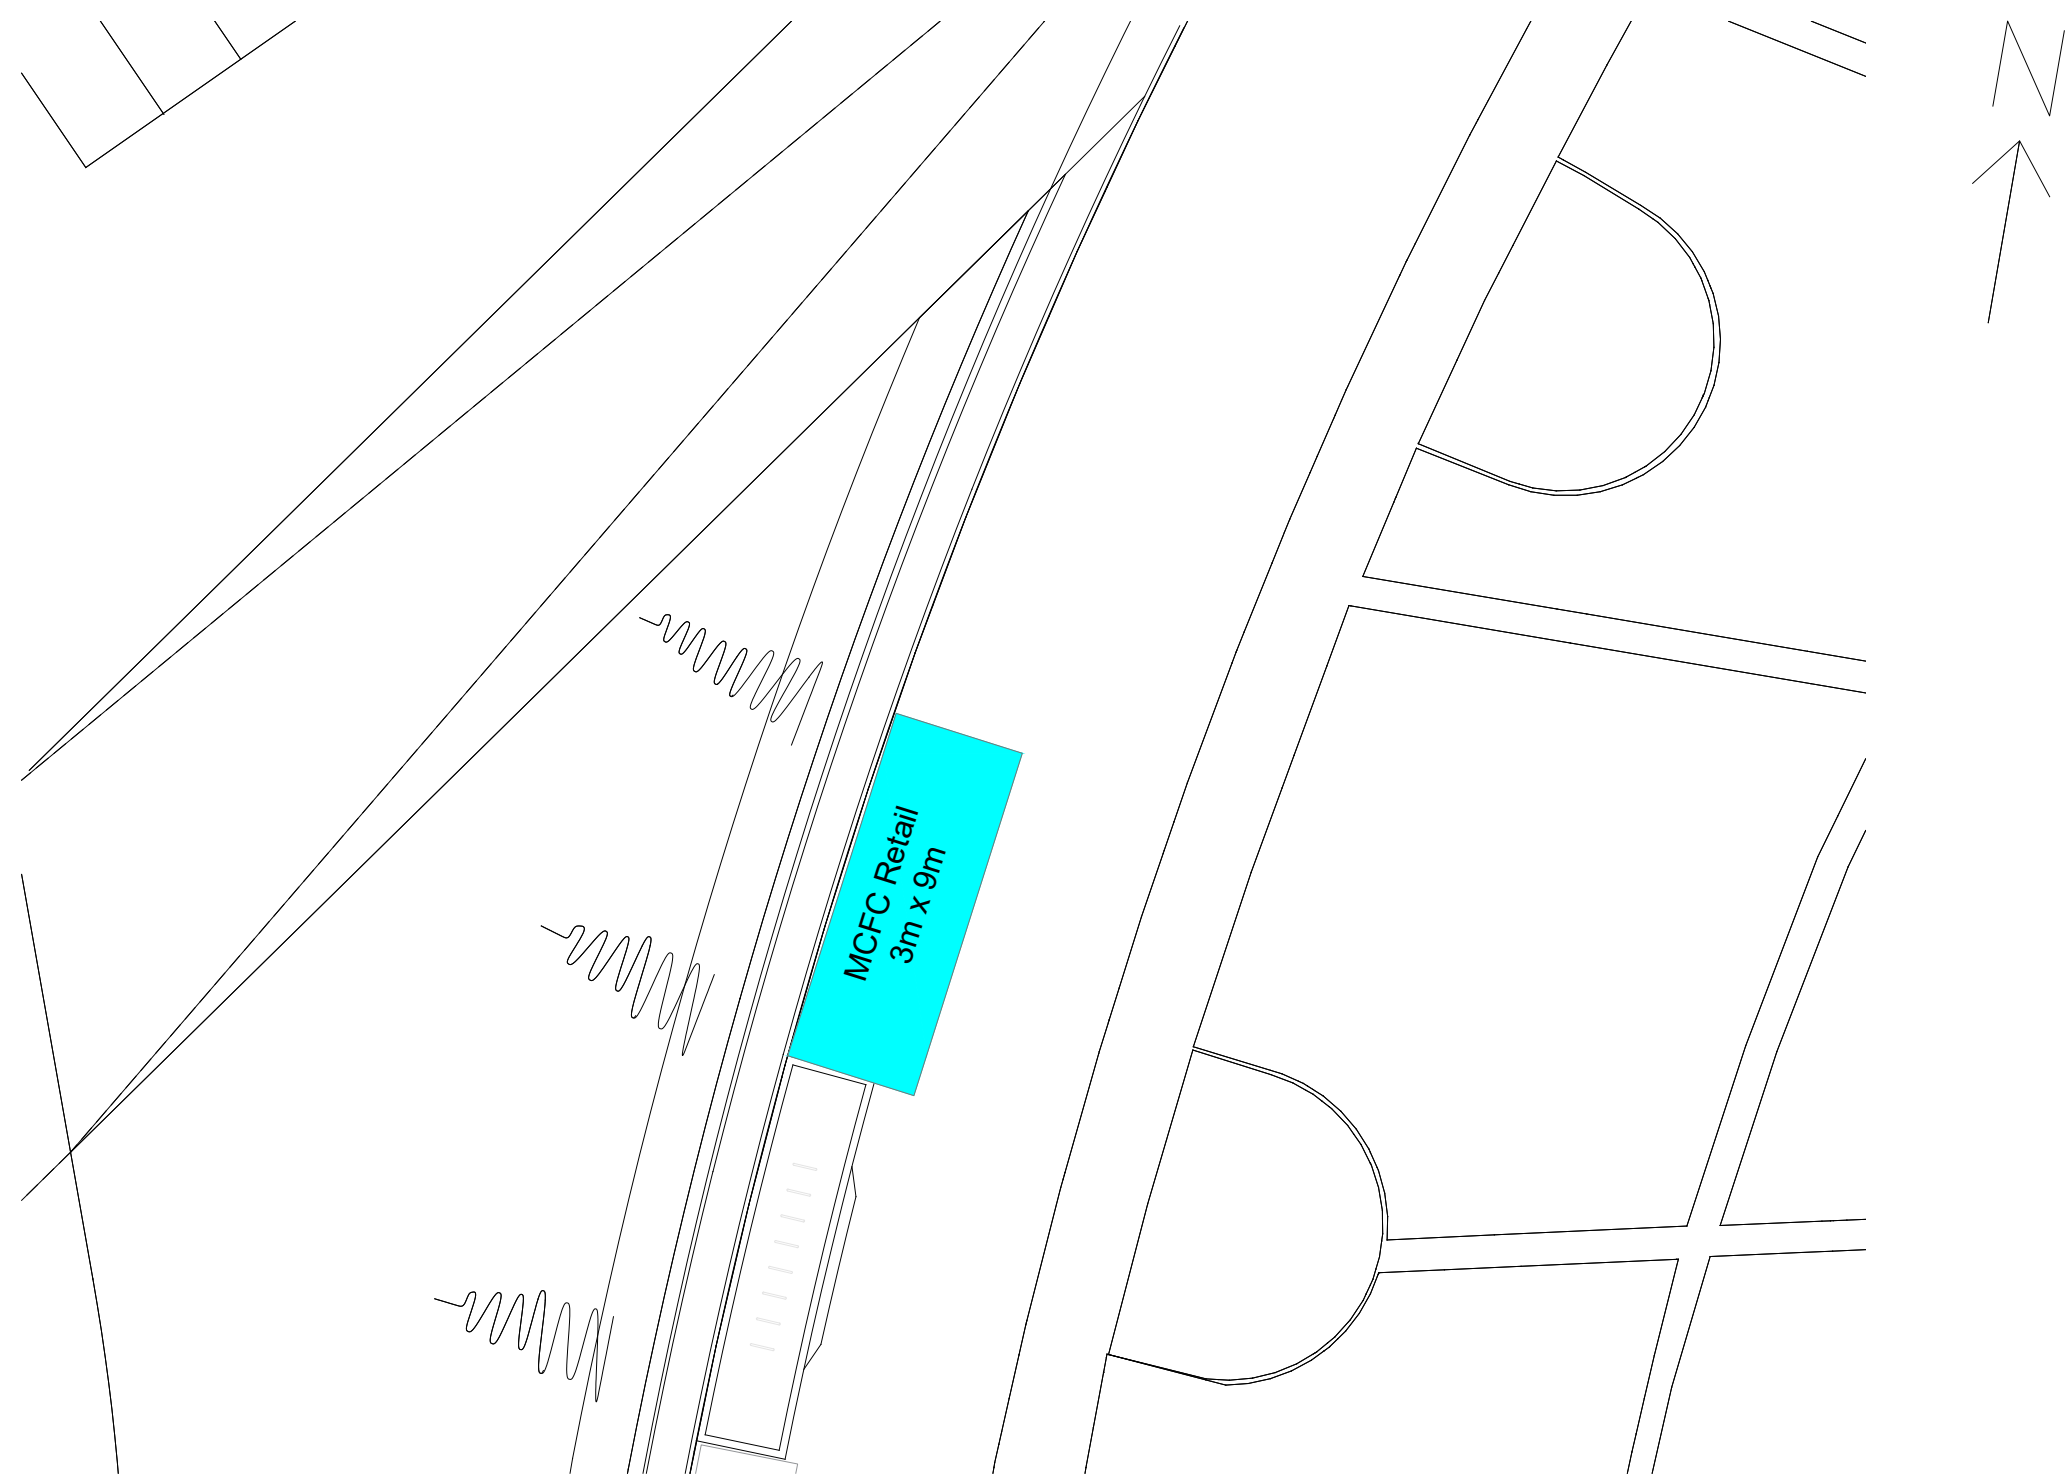


PROPOSED MCFC RETAIL UNIT LOCATIONS
1:200

1:200 0 5 10 20 30 40mts

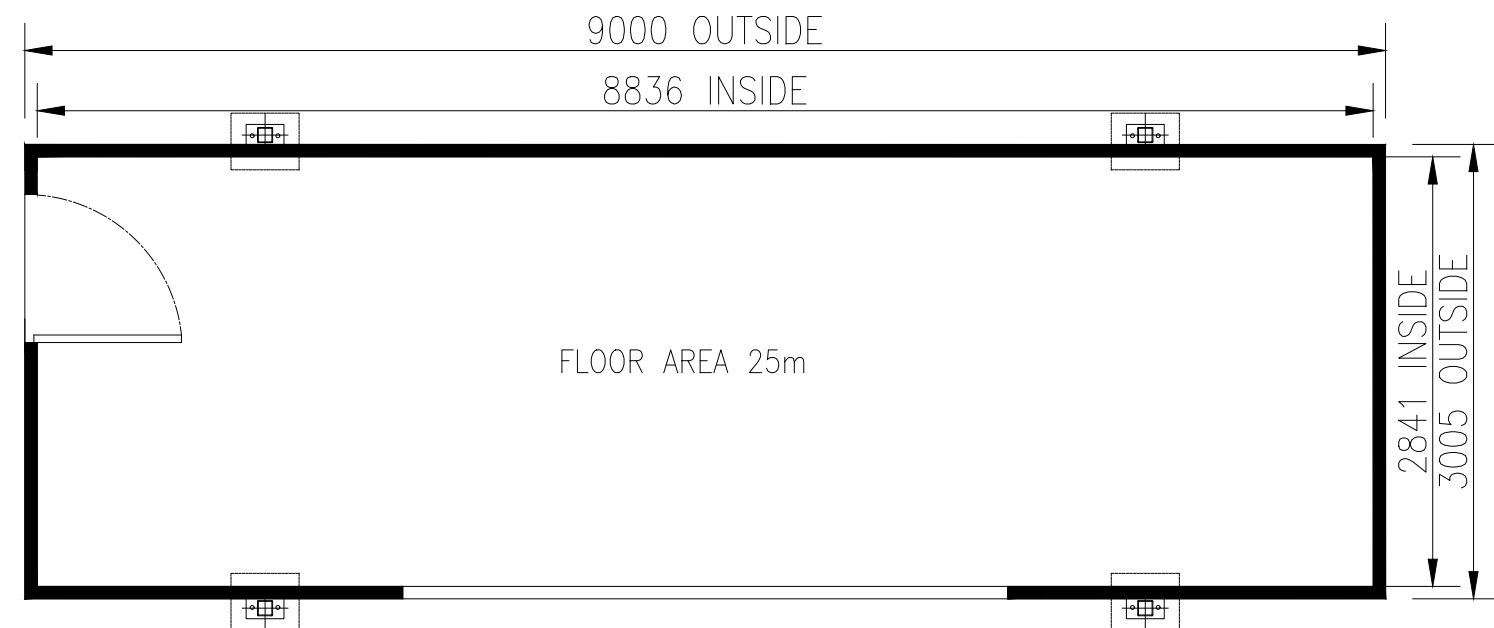


PROPOSED GA LAYOUT
1:50

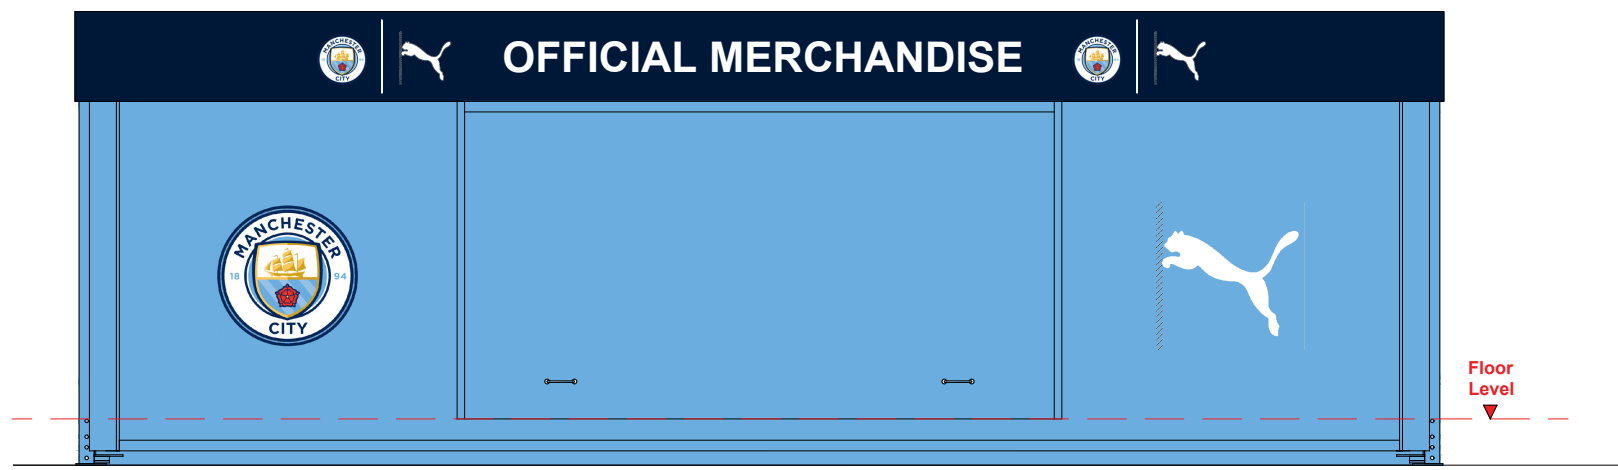

PROPOSED FRONT ELEVATION
1:50



PROPOSED SIDE ELEVATION
1:50

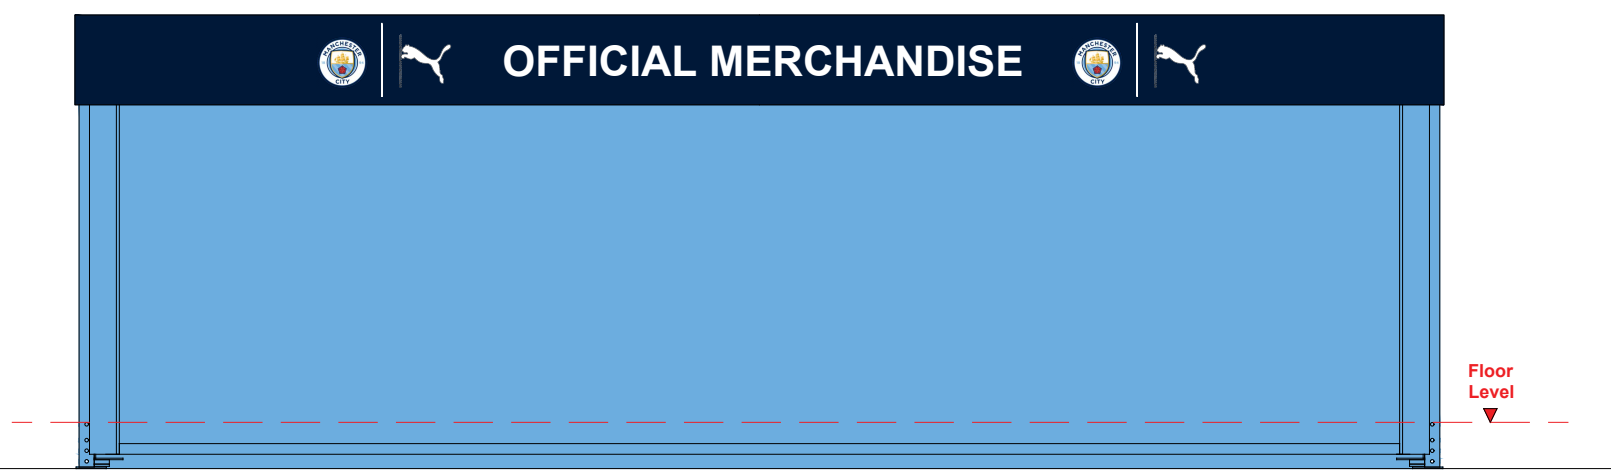

PROPOSED REAR ELEVATION
1:50



PROPOSED SIDE ELEVATION
1:50



EXISTING MCFC RETAIL UNIT LOCATIONS
NTS



FOR PLANNING

Client Logo:



Rev:	Details:	By:	Date:

Client: MCFC
Project: NORTH STAND RELOCATIONS
Drawing Title: SECTION D - MCFC RETAIL UNITS
Project Number: 23056-00
Drawing Number: 01
Scale: 1:50
Drawn By: IS
Issue: 01

SPACE INVADER

Email: info@spaceinvaderdesign.co.uk
Web: www.spaceinvaderdesign.co.uk

1:50 0 1 2 3 4 5 10mts