

P	Planning Submission	14.04.2020	001	
Issue	Description	Date	Drawn	Checked
DRAWING STATUS				
P-PLANNING	P-TENDER	C-CONSTRUCTION	R-RECORD	
PLANNING				



59 Kensington Road // Chorlton // Manchester // M21 9WU //
T: 07788 512 888 // E: info@ibelin.co.uk // W: www.ibelin.co.uk

Client: Mr. J. & Mrs. A. Jhoo

Job: 55 Chrismworth Avenue,

Chorlton,

Manchester. M16 0EB.



Title: Front Elevation - Existing

Scale: 1:50 @ A3

Job Number	Drawing Number	Issue
2301	005	P

- GENERAL NOTES
1. Dimensions must not be scaled from this drawing. Any discrepancies are to be discussed with Ibelin Architecture.
 2. Ibelin Architecture is to be notified of any discrepancies in writing.
 3. All dimensions are to reference unless otherwise stated.
 4. All dimensions are to be taken from the face of the work.
 5. Copyright is reserved the property of Ibelin Architecture in accordance with the Copyright, Designs and Patents Act 1988.

Material List

Roo: Redland Renown Interlocking Tiles in Brown finish


External Walls: Red Blend Brickwork in textured & smooth finishes

Soffits and Facias: Timber Soffits and Timber Facias in Black paint finish

Windows: White uPVC

External Doors: White uPVC

Rainwater Goods: Black uPVC

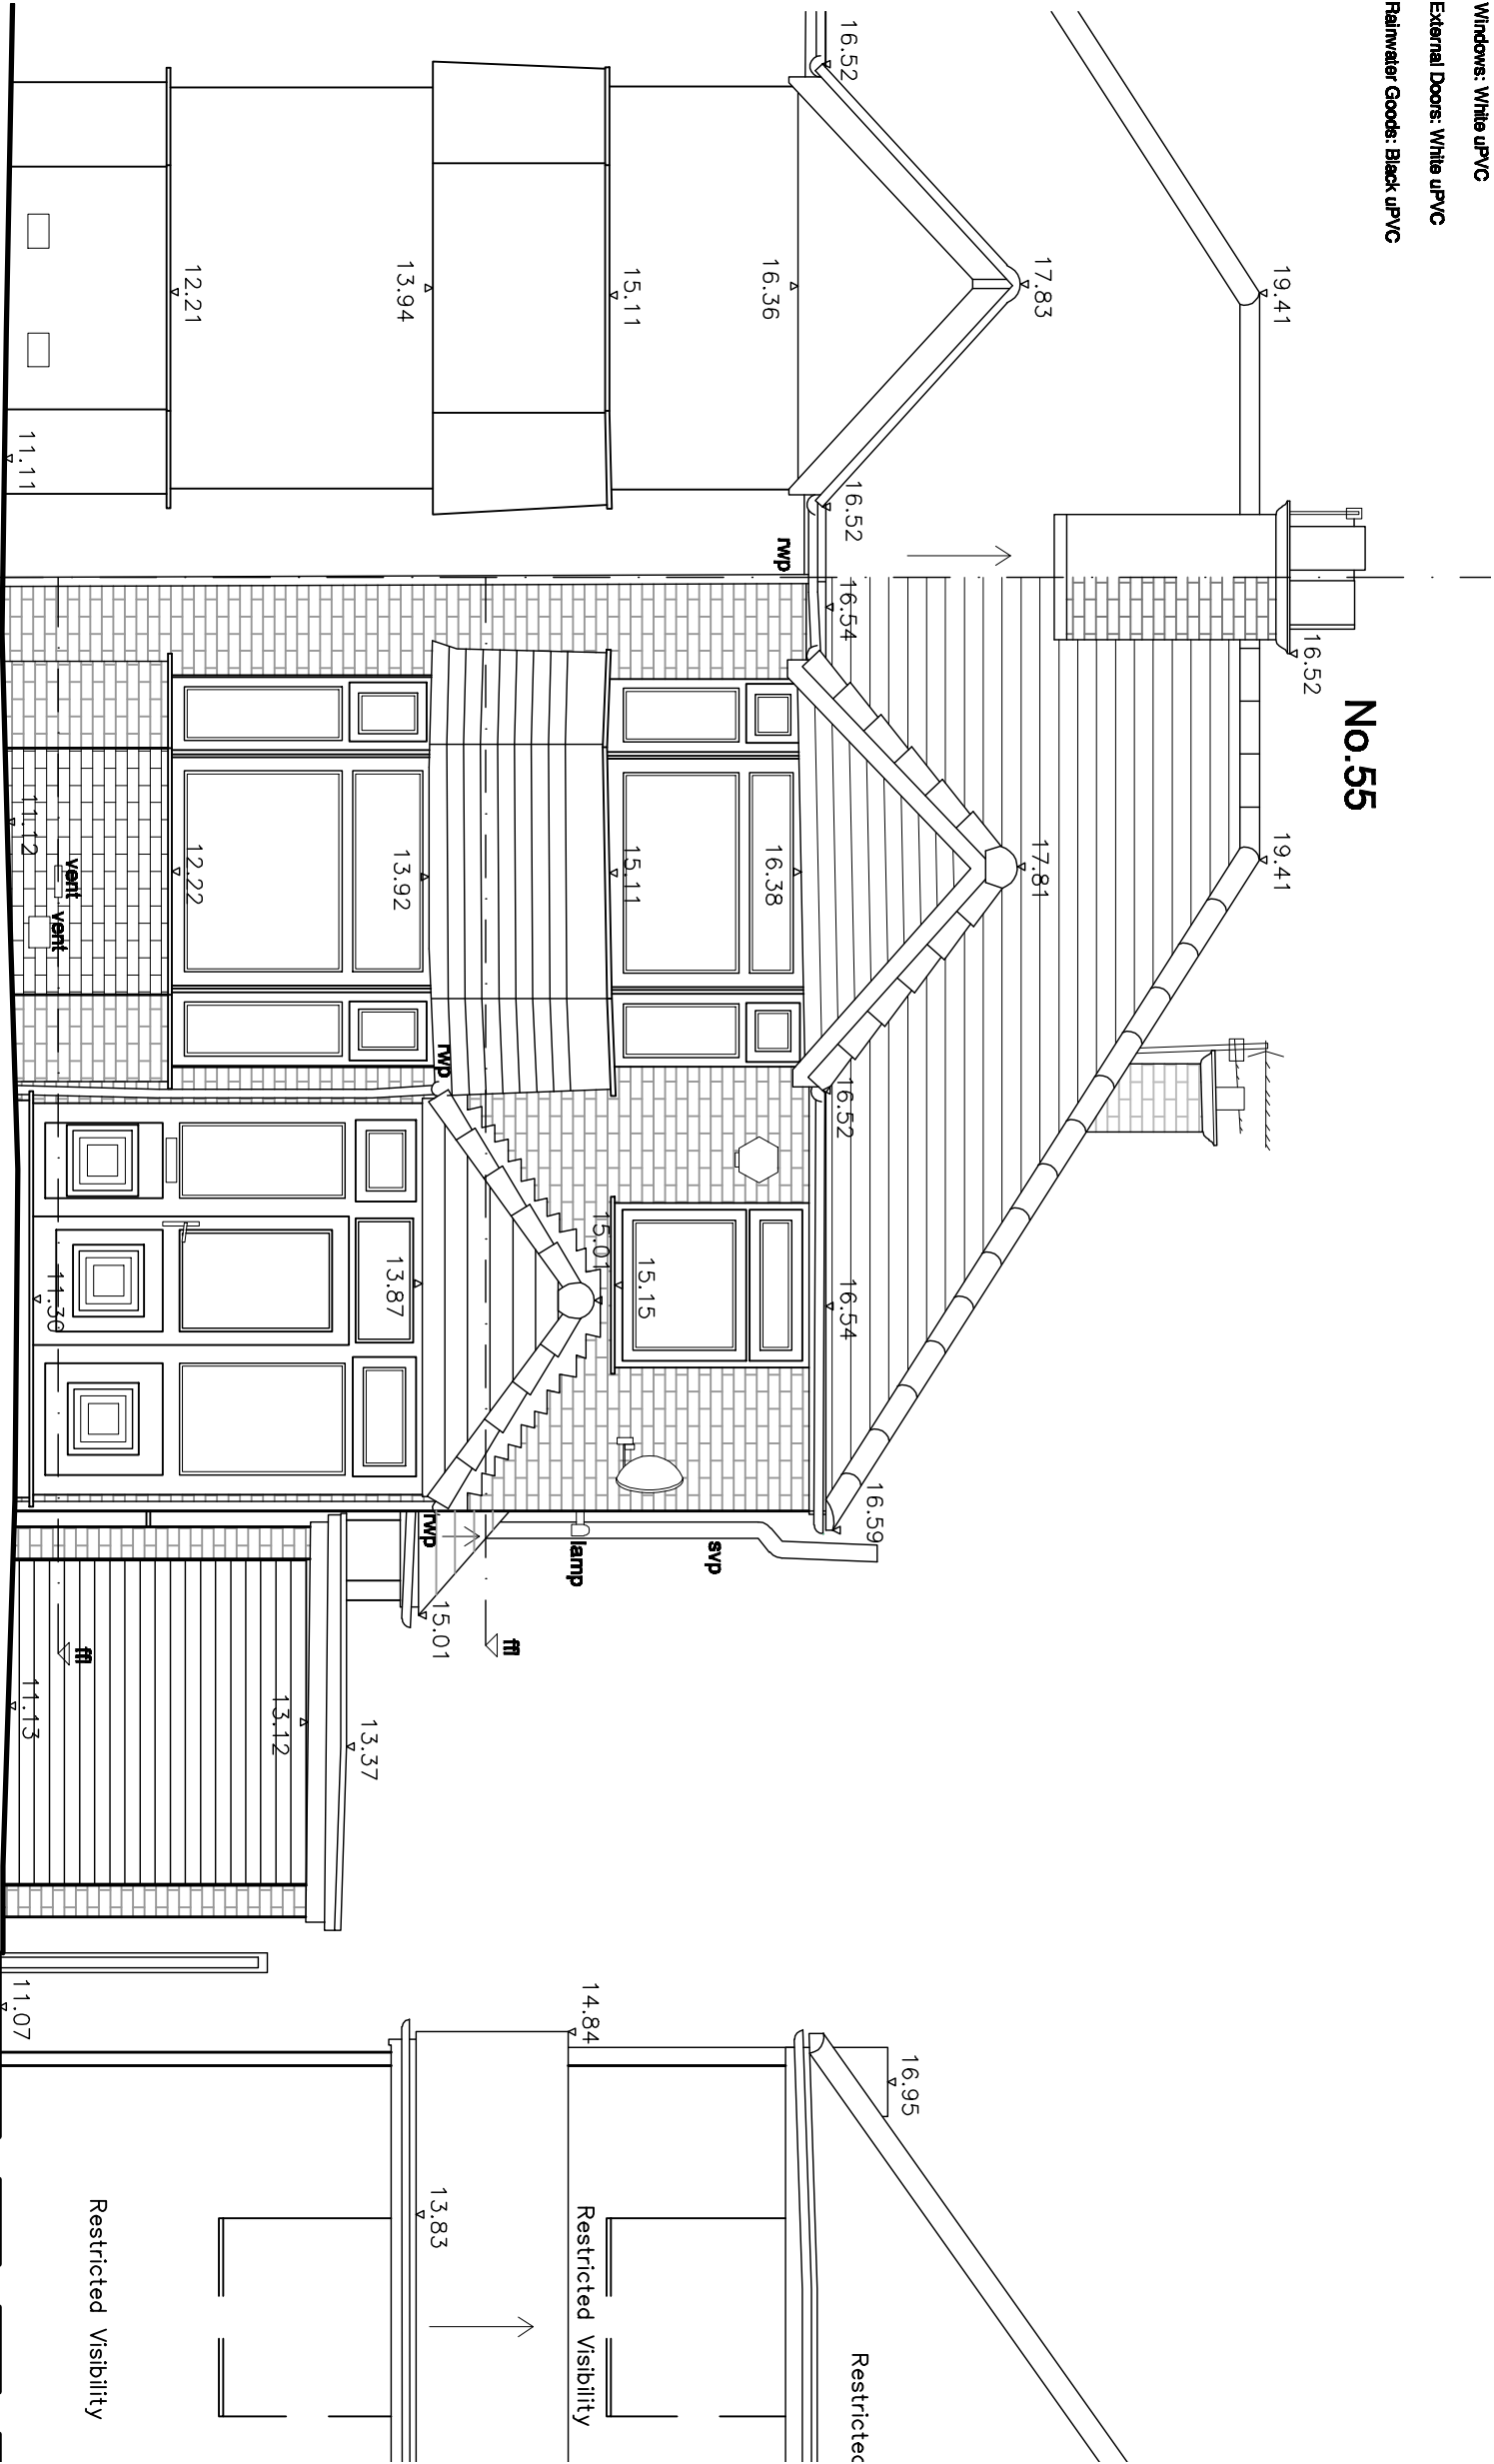

Metres



SCALE 1:50

Front Elevation - Existing scale 1:50 @ A3