




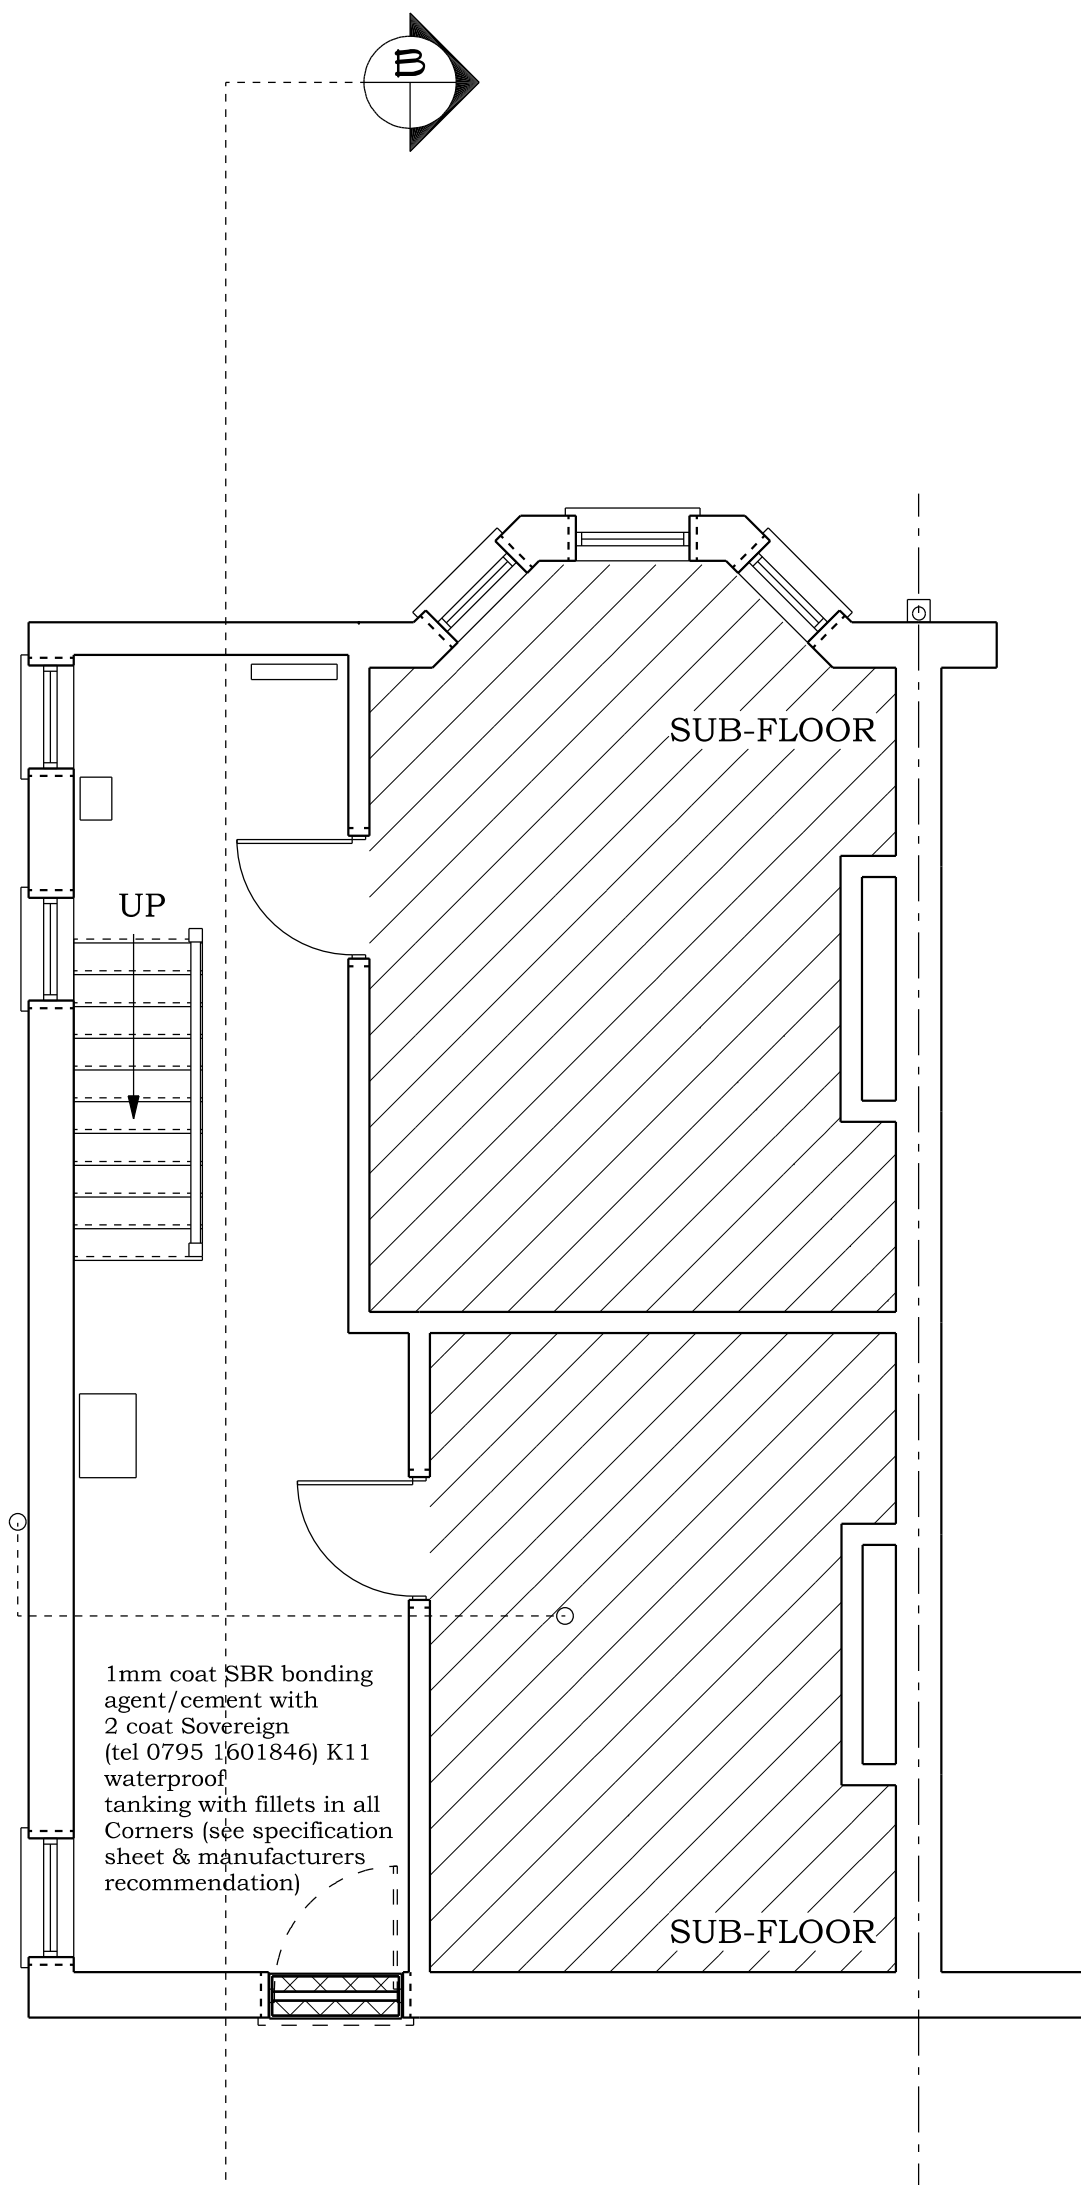


PROPOSED BASEMENT FLOOR PLAN

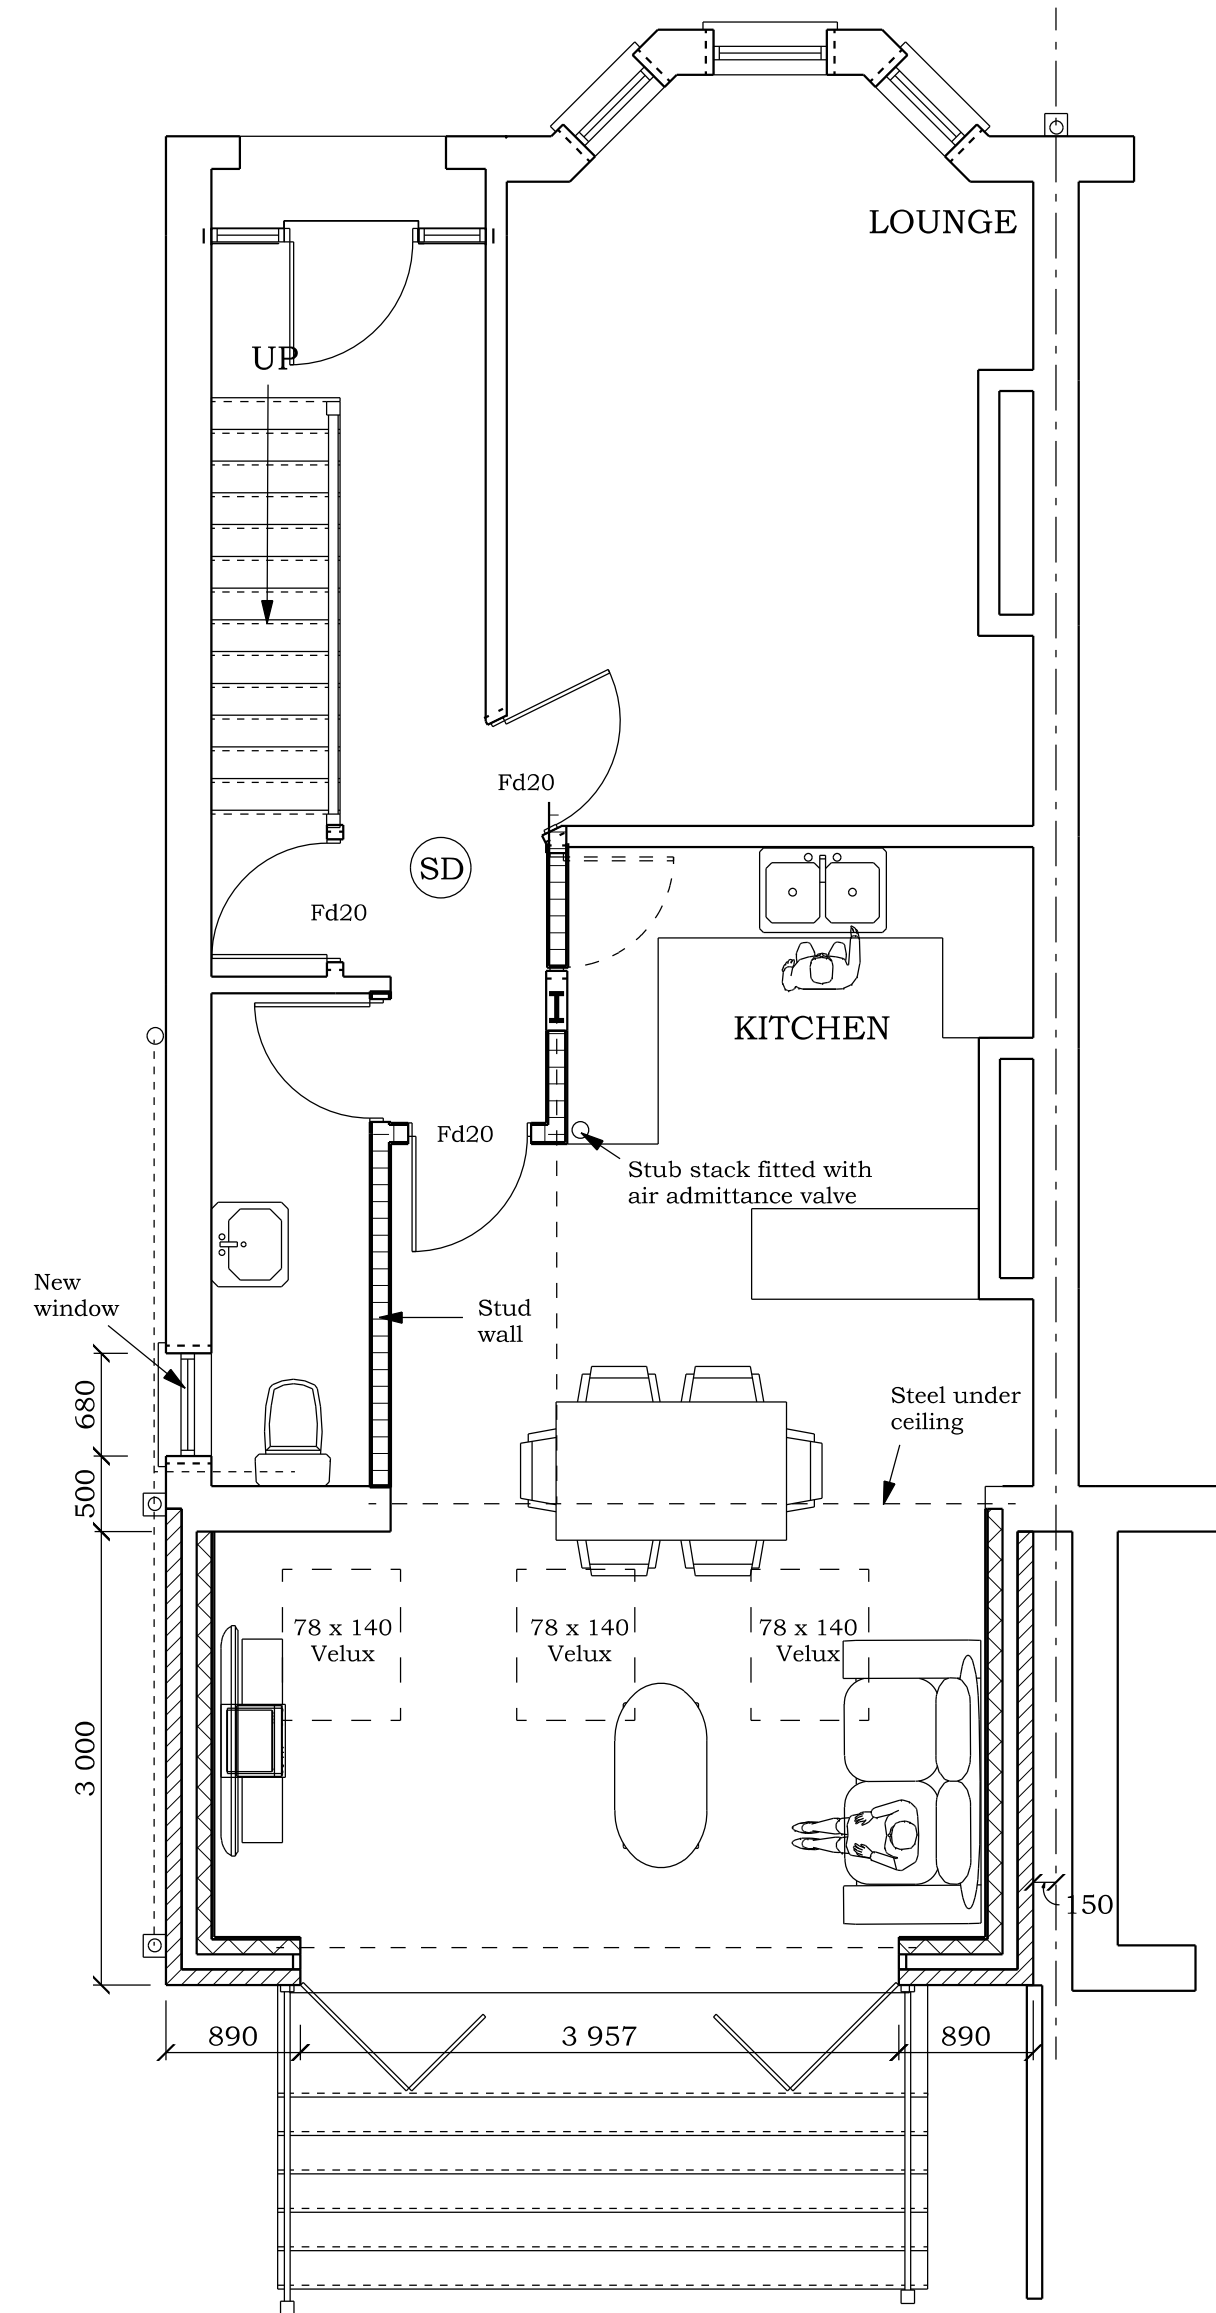

PROPOSED GROUND FLOOR PLAN

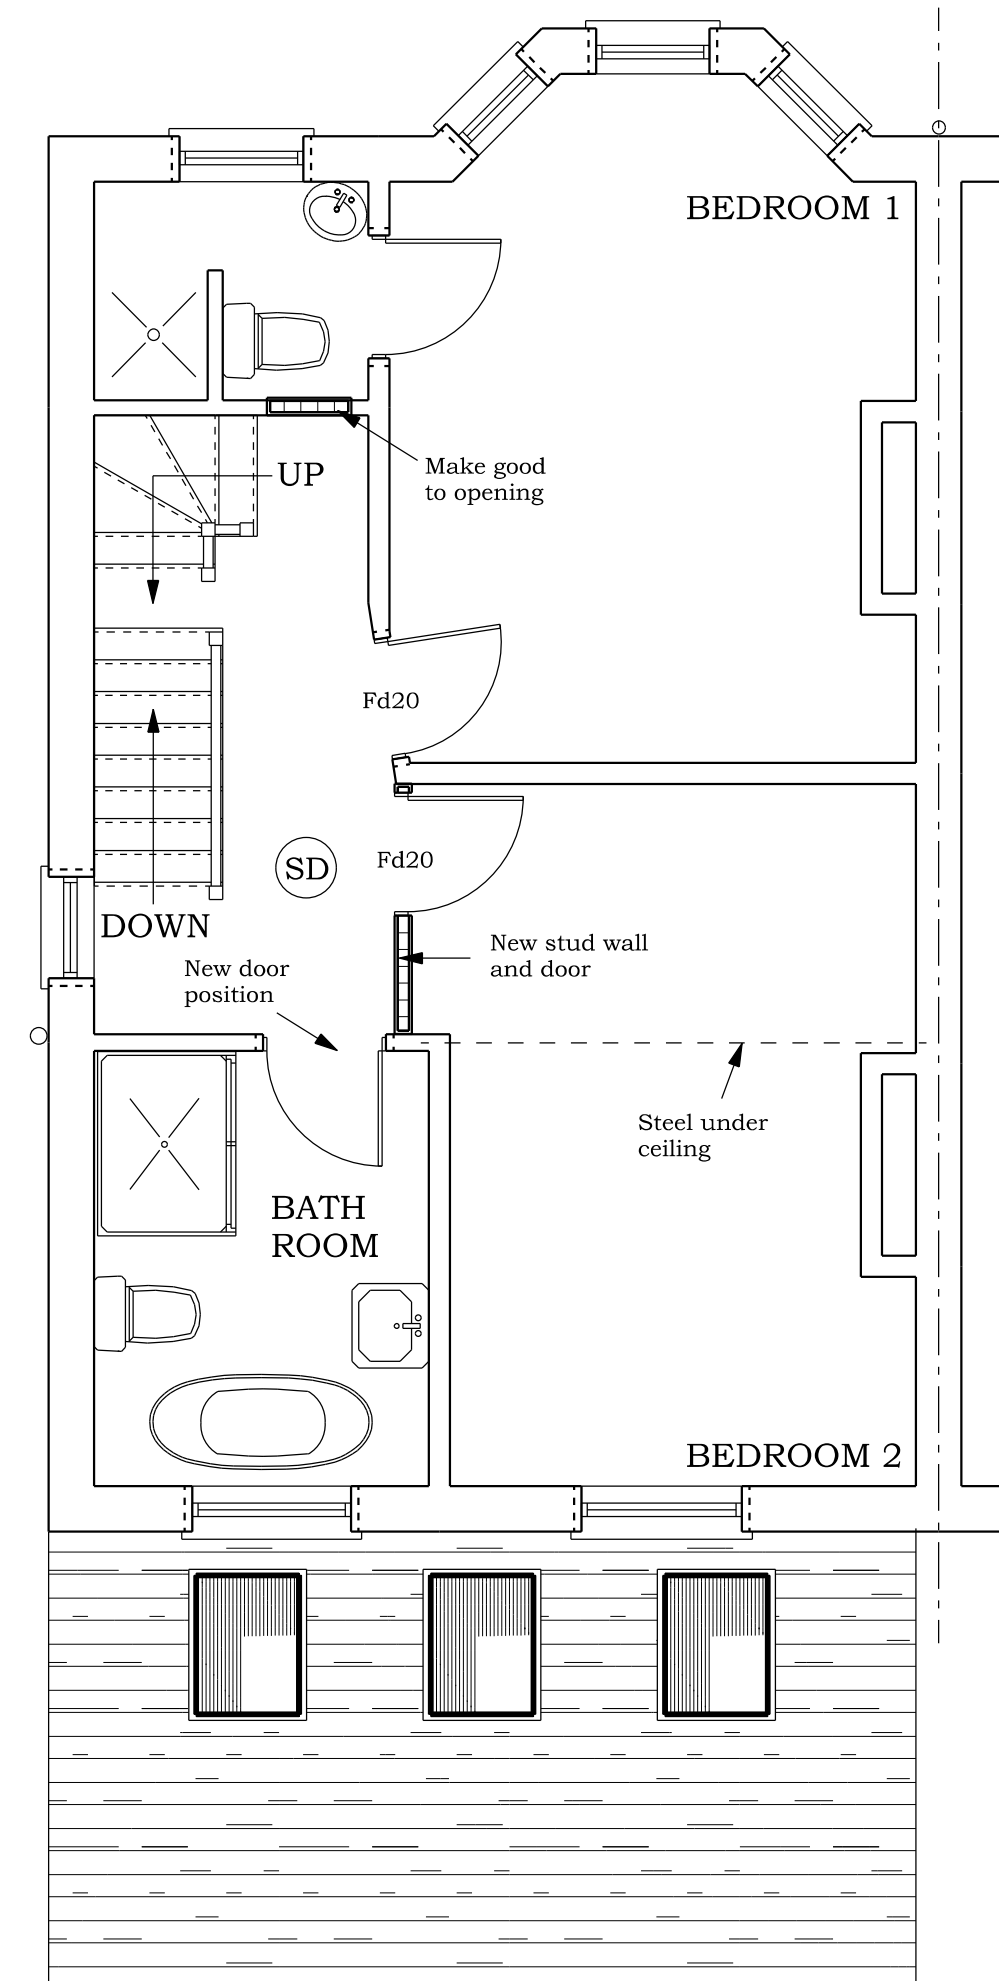


PROPOSED FIRST FLOOR PLAN

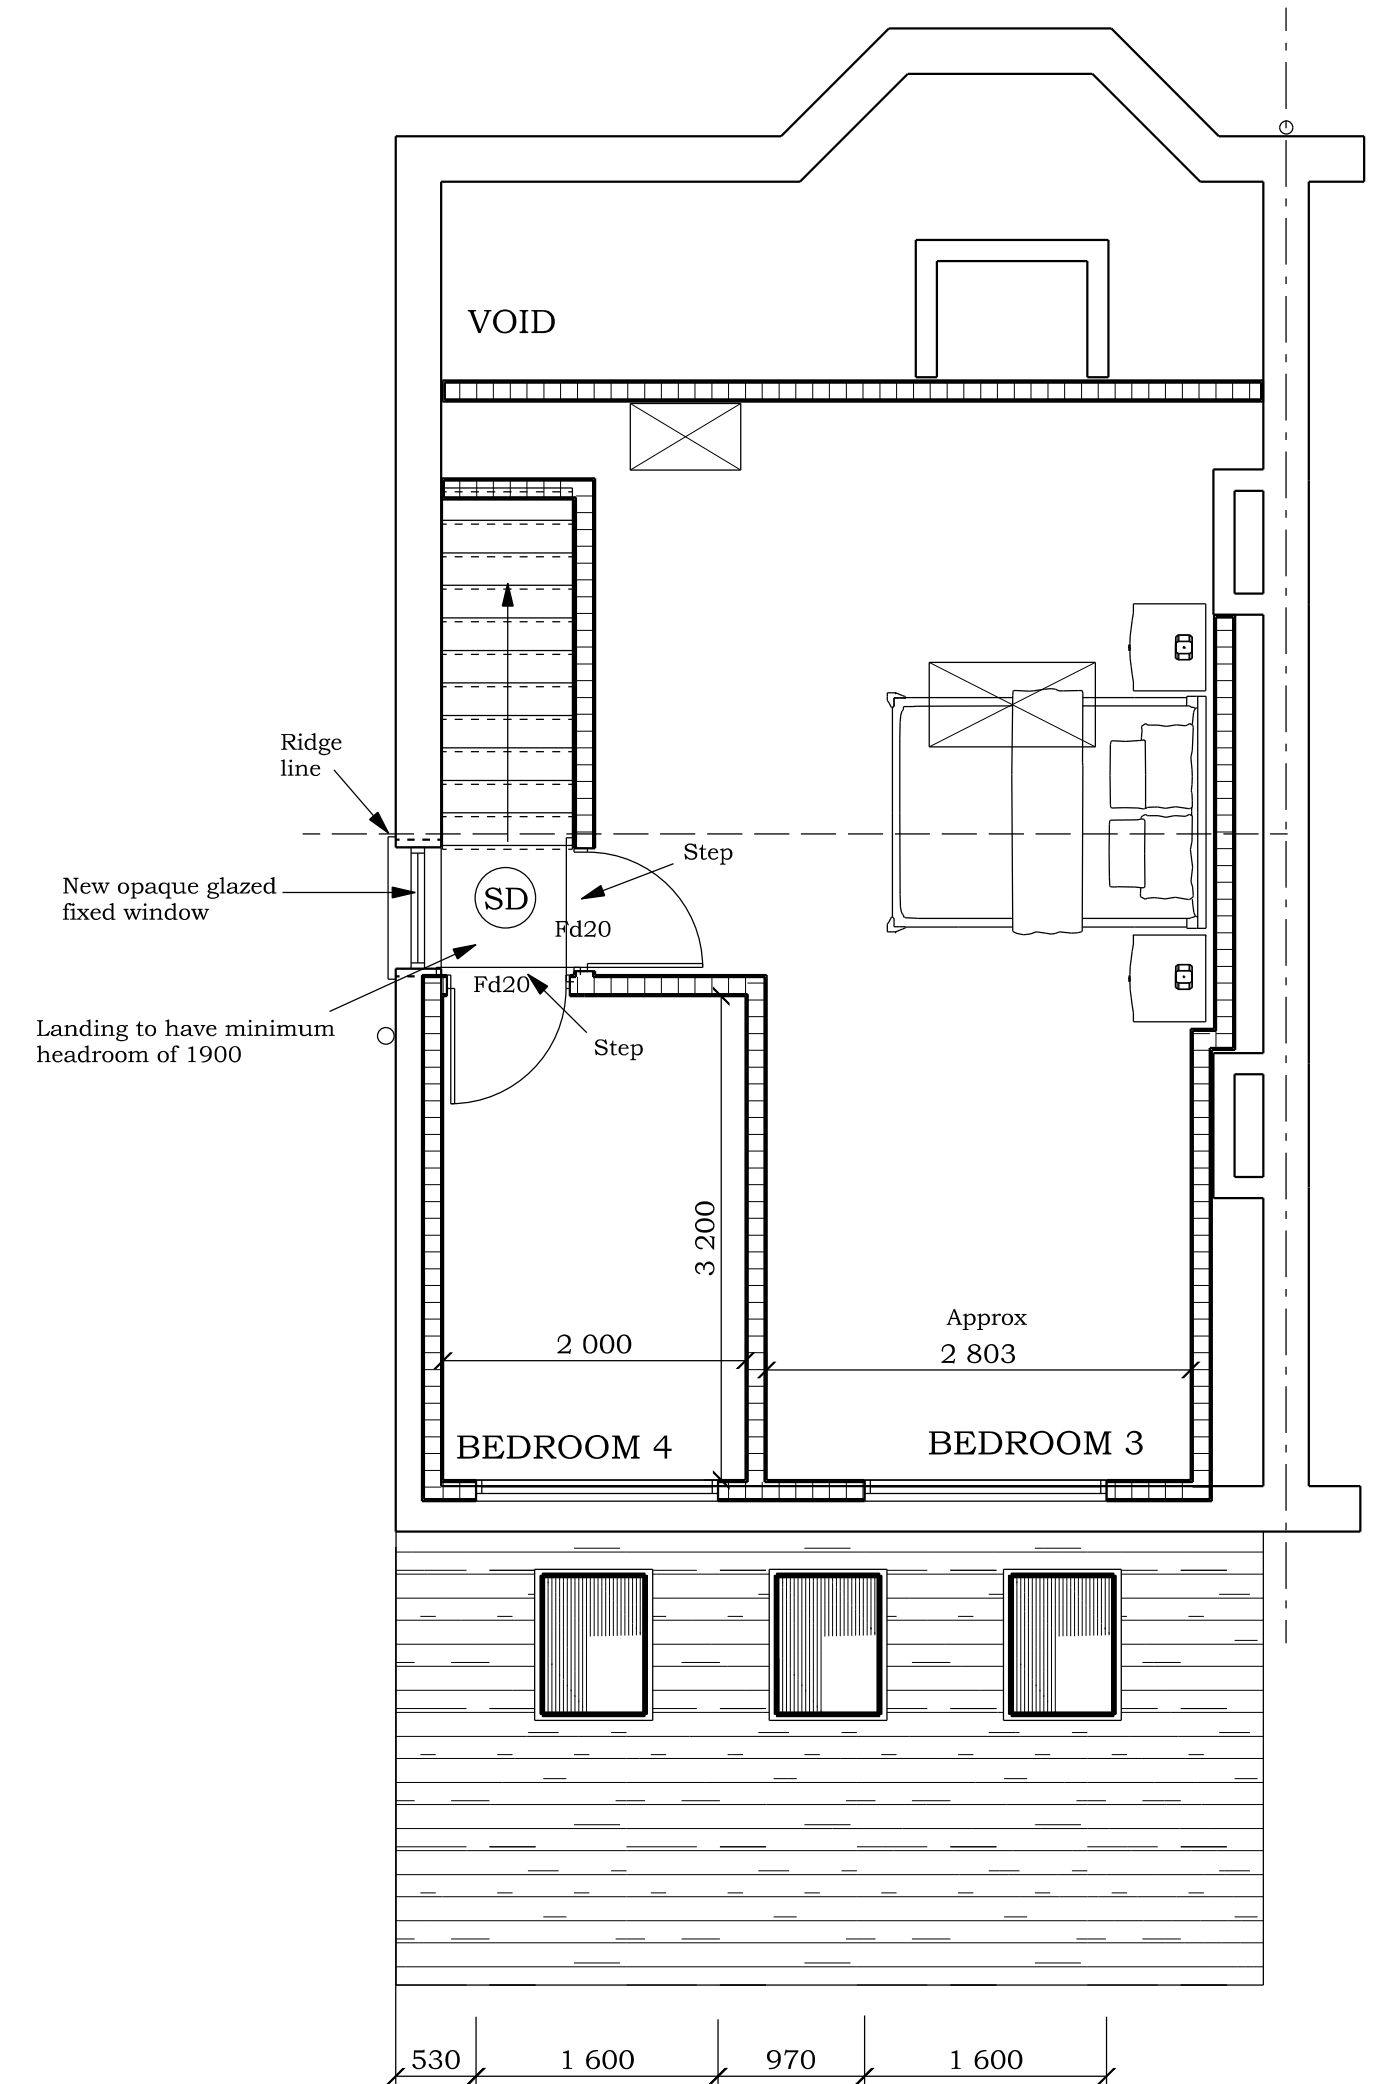

PROPOSED SECOND FLOOR PLAN

BRADLEY BUILDING DESIGN LTD.
KEEPERS COTTAGE,
LYME PARK,
DISLEY,
STOCKPORT.
SK12 2NS.
01625 858244
Mob 07989 326039
bradleybuildingdesign@btopenworld.com

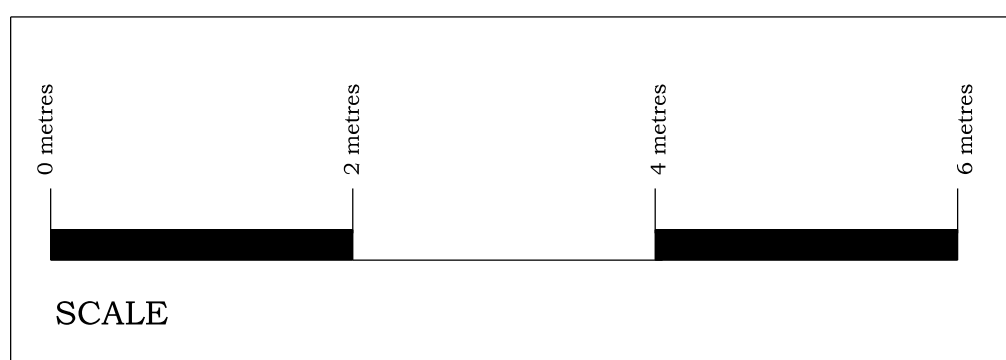

FIRE ISSUES KEY

(SD) Smoke detection (mains connected) to BS 5839 L1

All electrical installations to be in
Accordance with BS7671

PROPOSED FLOOR PLANS
SINGLE STOREY REAR EXTENSION & LOFT CONVERSION

for
Mr. & Mrs M. EARLS,
at
17, ASHWOOD AVENUE,
DIDSBURY,
M20 2YB

Scale 1:50 @ A1

Date JULY 2023

Drawing Number 2167/4/A