


The Contractor is responsible for checking dimensions and any discrepancy to be verified with the Architects before proceeding. Figured dimensions to be worked to only. Subject to all Local Authority and Statutory approvals.

DO NOT SCALE

PLANNING

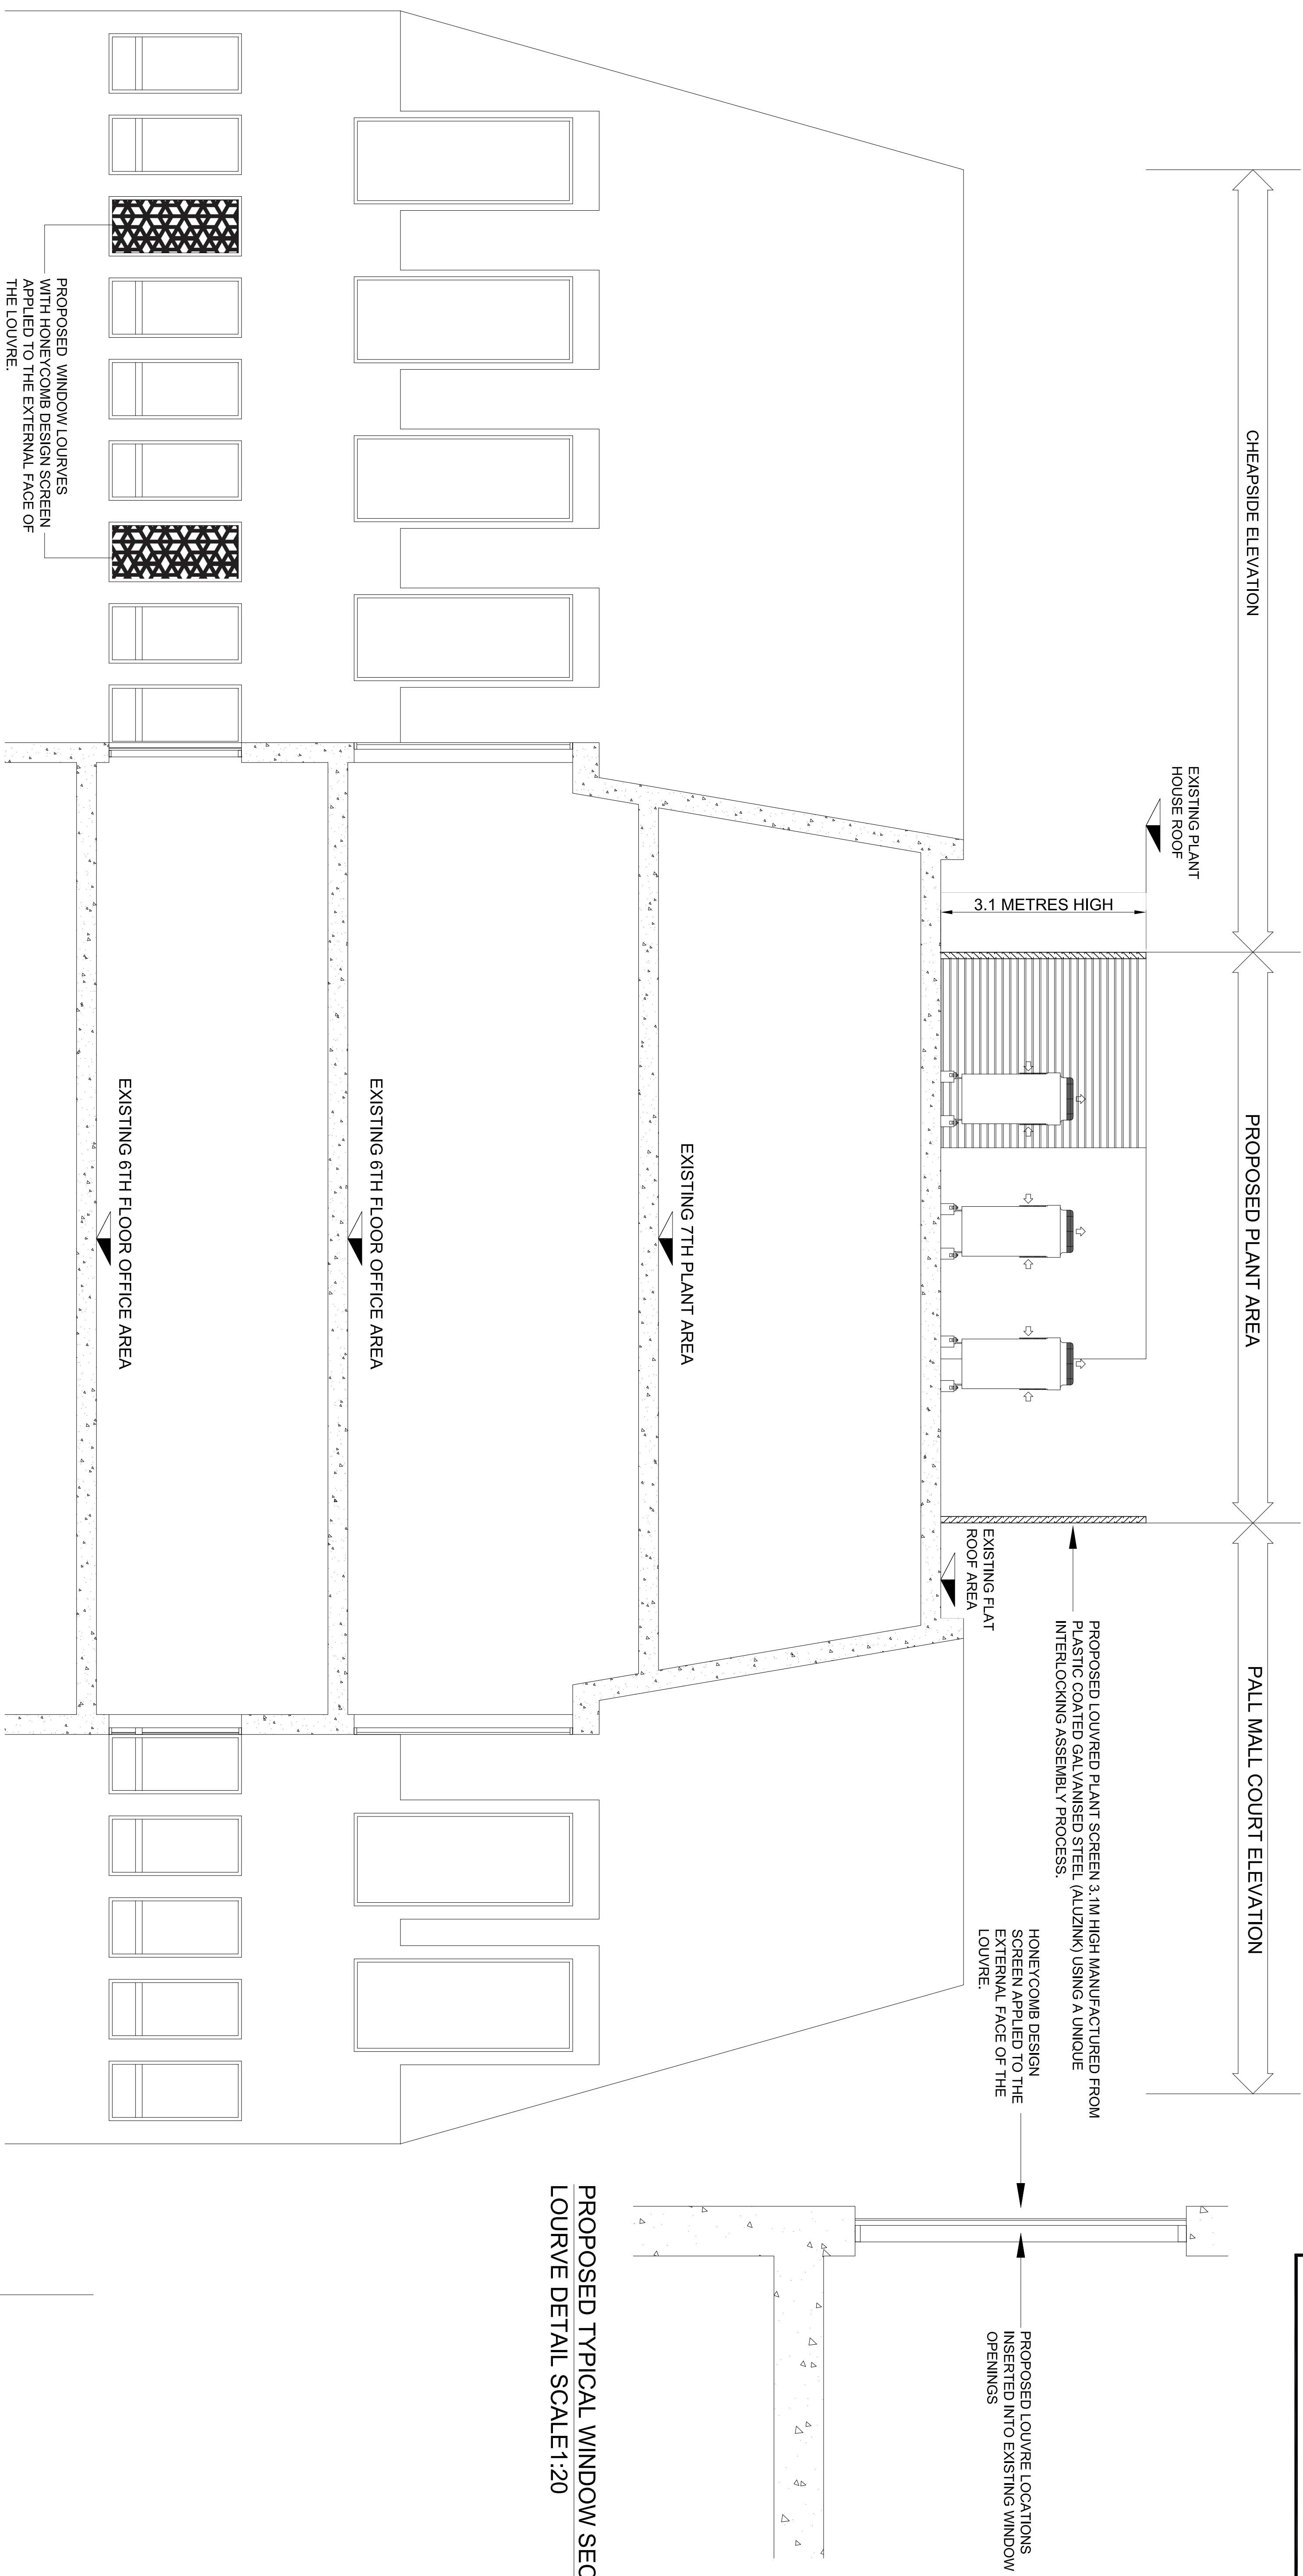

PROPOSED TYPICAL WINDOW SECTION
COURVE DETAIL SCALE:1:20

PROPOSED SECTION THRU ROOF PLANT SOUTH ELEVATION
SCALE:1:50

A	LOUVRE DETAIL UPDATED	24.07.23
REV	DESCRIPTION	DATE

EMERSON HOUSE, HEYES LANE,
ALDERLEY EDGE,
CHESHIRE SK9 7LF
Tel: (01625) 588400. Fax: (01625) 588276

Orbit
Developments

55 KING STREET
MANCHESTER

title
PROPOSED SECTION THRU ROOF
PLANT SOUTH ELEVATION

scale	ref	checked	date
AS SHOWN @ A1	L.P.S.		01.06.23

55-PL-2026A