




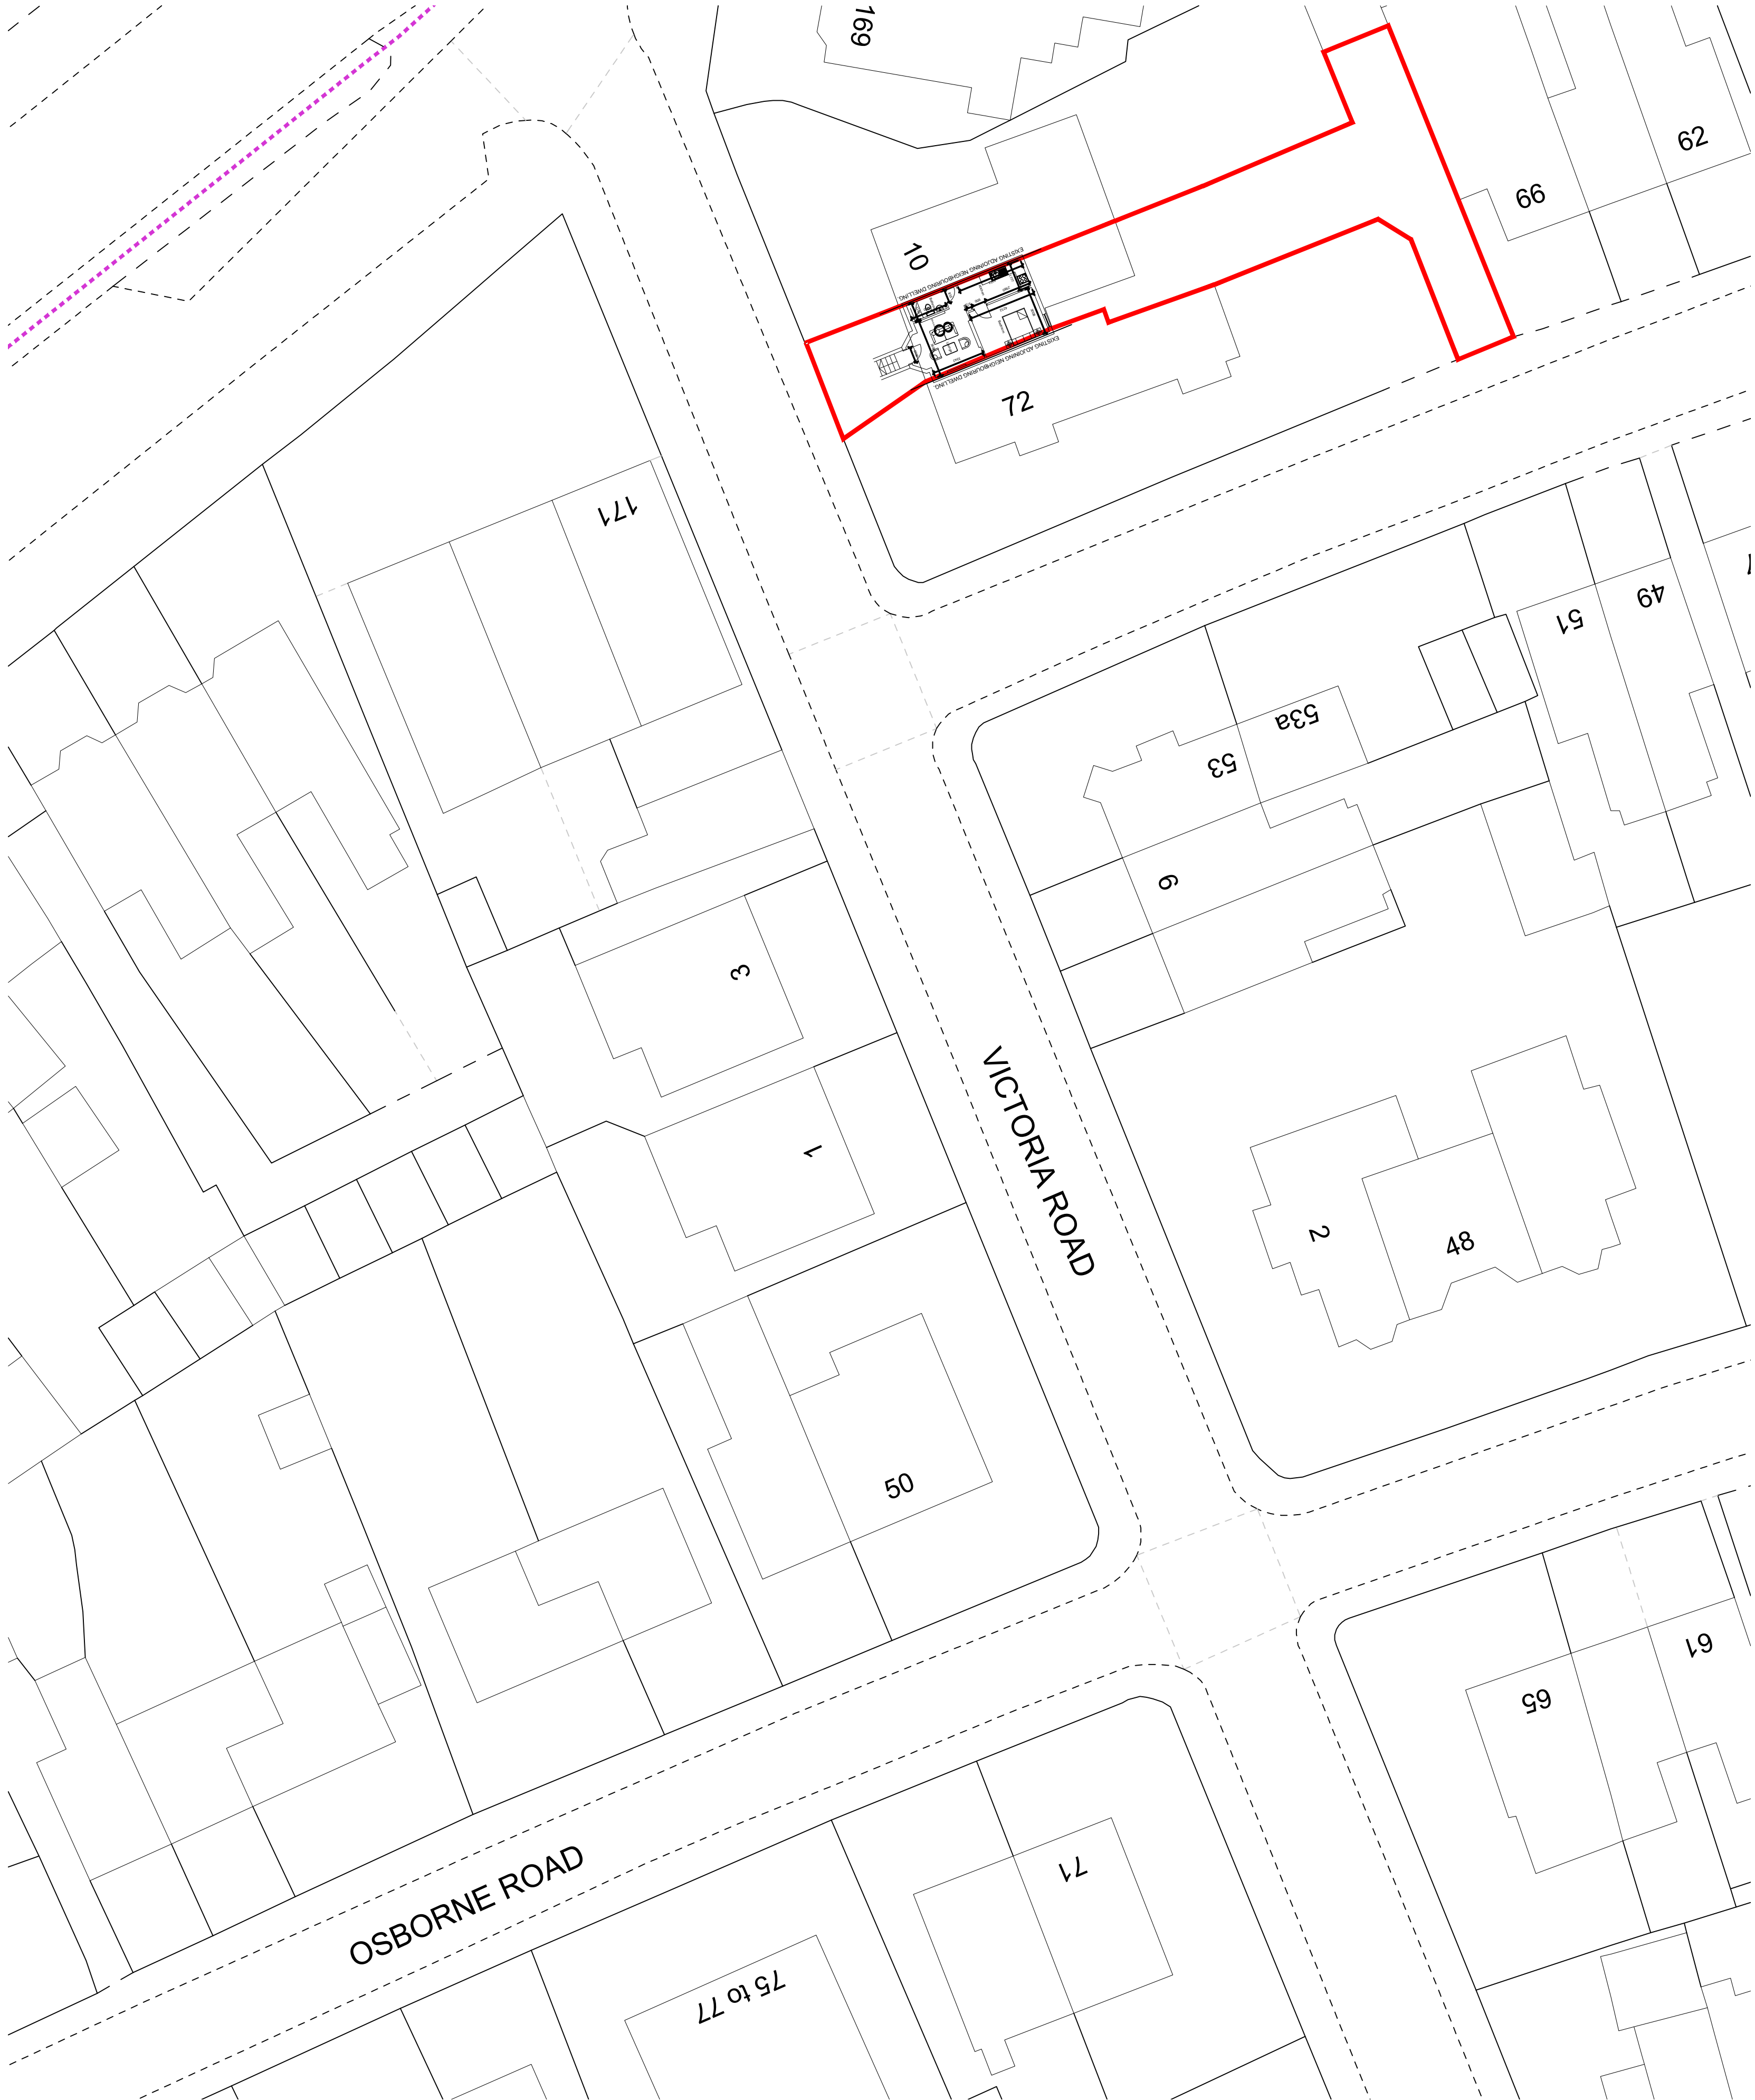

Location Plan
Scale 1:1250

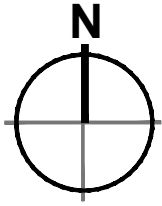

Proposed Site Plan Scale
1:250

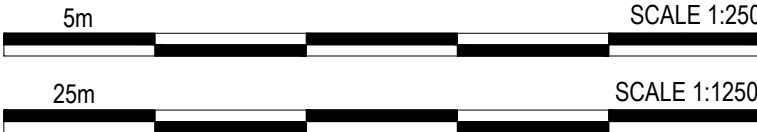

GENERAL NOTES.

1. This drawing is the property of Architectural Aesthetics and copyright is reserved by them, and this drawing is not to be copied or disclosed by or to any unauthorised persons without prior written consent of Architectural Aesthetics.
2. All dimensions are approximate only and are to be checked on site by contractor and any discrepancies to be reported prior to commencement of work.
3. Do not scale from this drawing, only work to written dimensions.
4. All new drains to be laid, jointed and tested to the entire satisfaction of the Local Authority.
5. All work to comply with current Building Regulations and subsequent revisions.
6. Foundations not to encroach over boundaries.

A Initial Issue ## ## ## ## ##

AMENDMENTS	DATE
Architectural Aesthetics 2 Virgil Street, Manchester, M15 4EE Tel: 07483 218306 E-Mail: design@archi-a.com	
DRAWN/CHECKED: AP REVISION: B	DATE: 1/06/2023 SCALE: As Shown
PROJECT: 8 VICTORIA ROAD	
CLIENT: MRS FARZANA	
JOB TITLE: Existed and Proposed Floor Plan	
JOB No: P000_8VIC_00	

PLANNING