



Former
Plant
Room

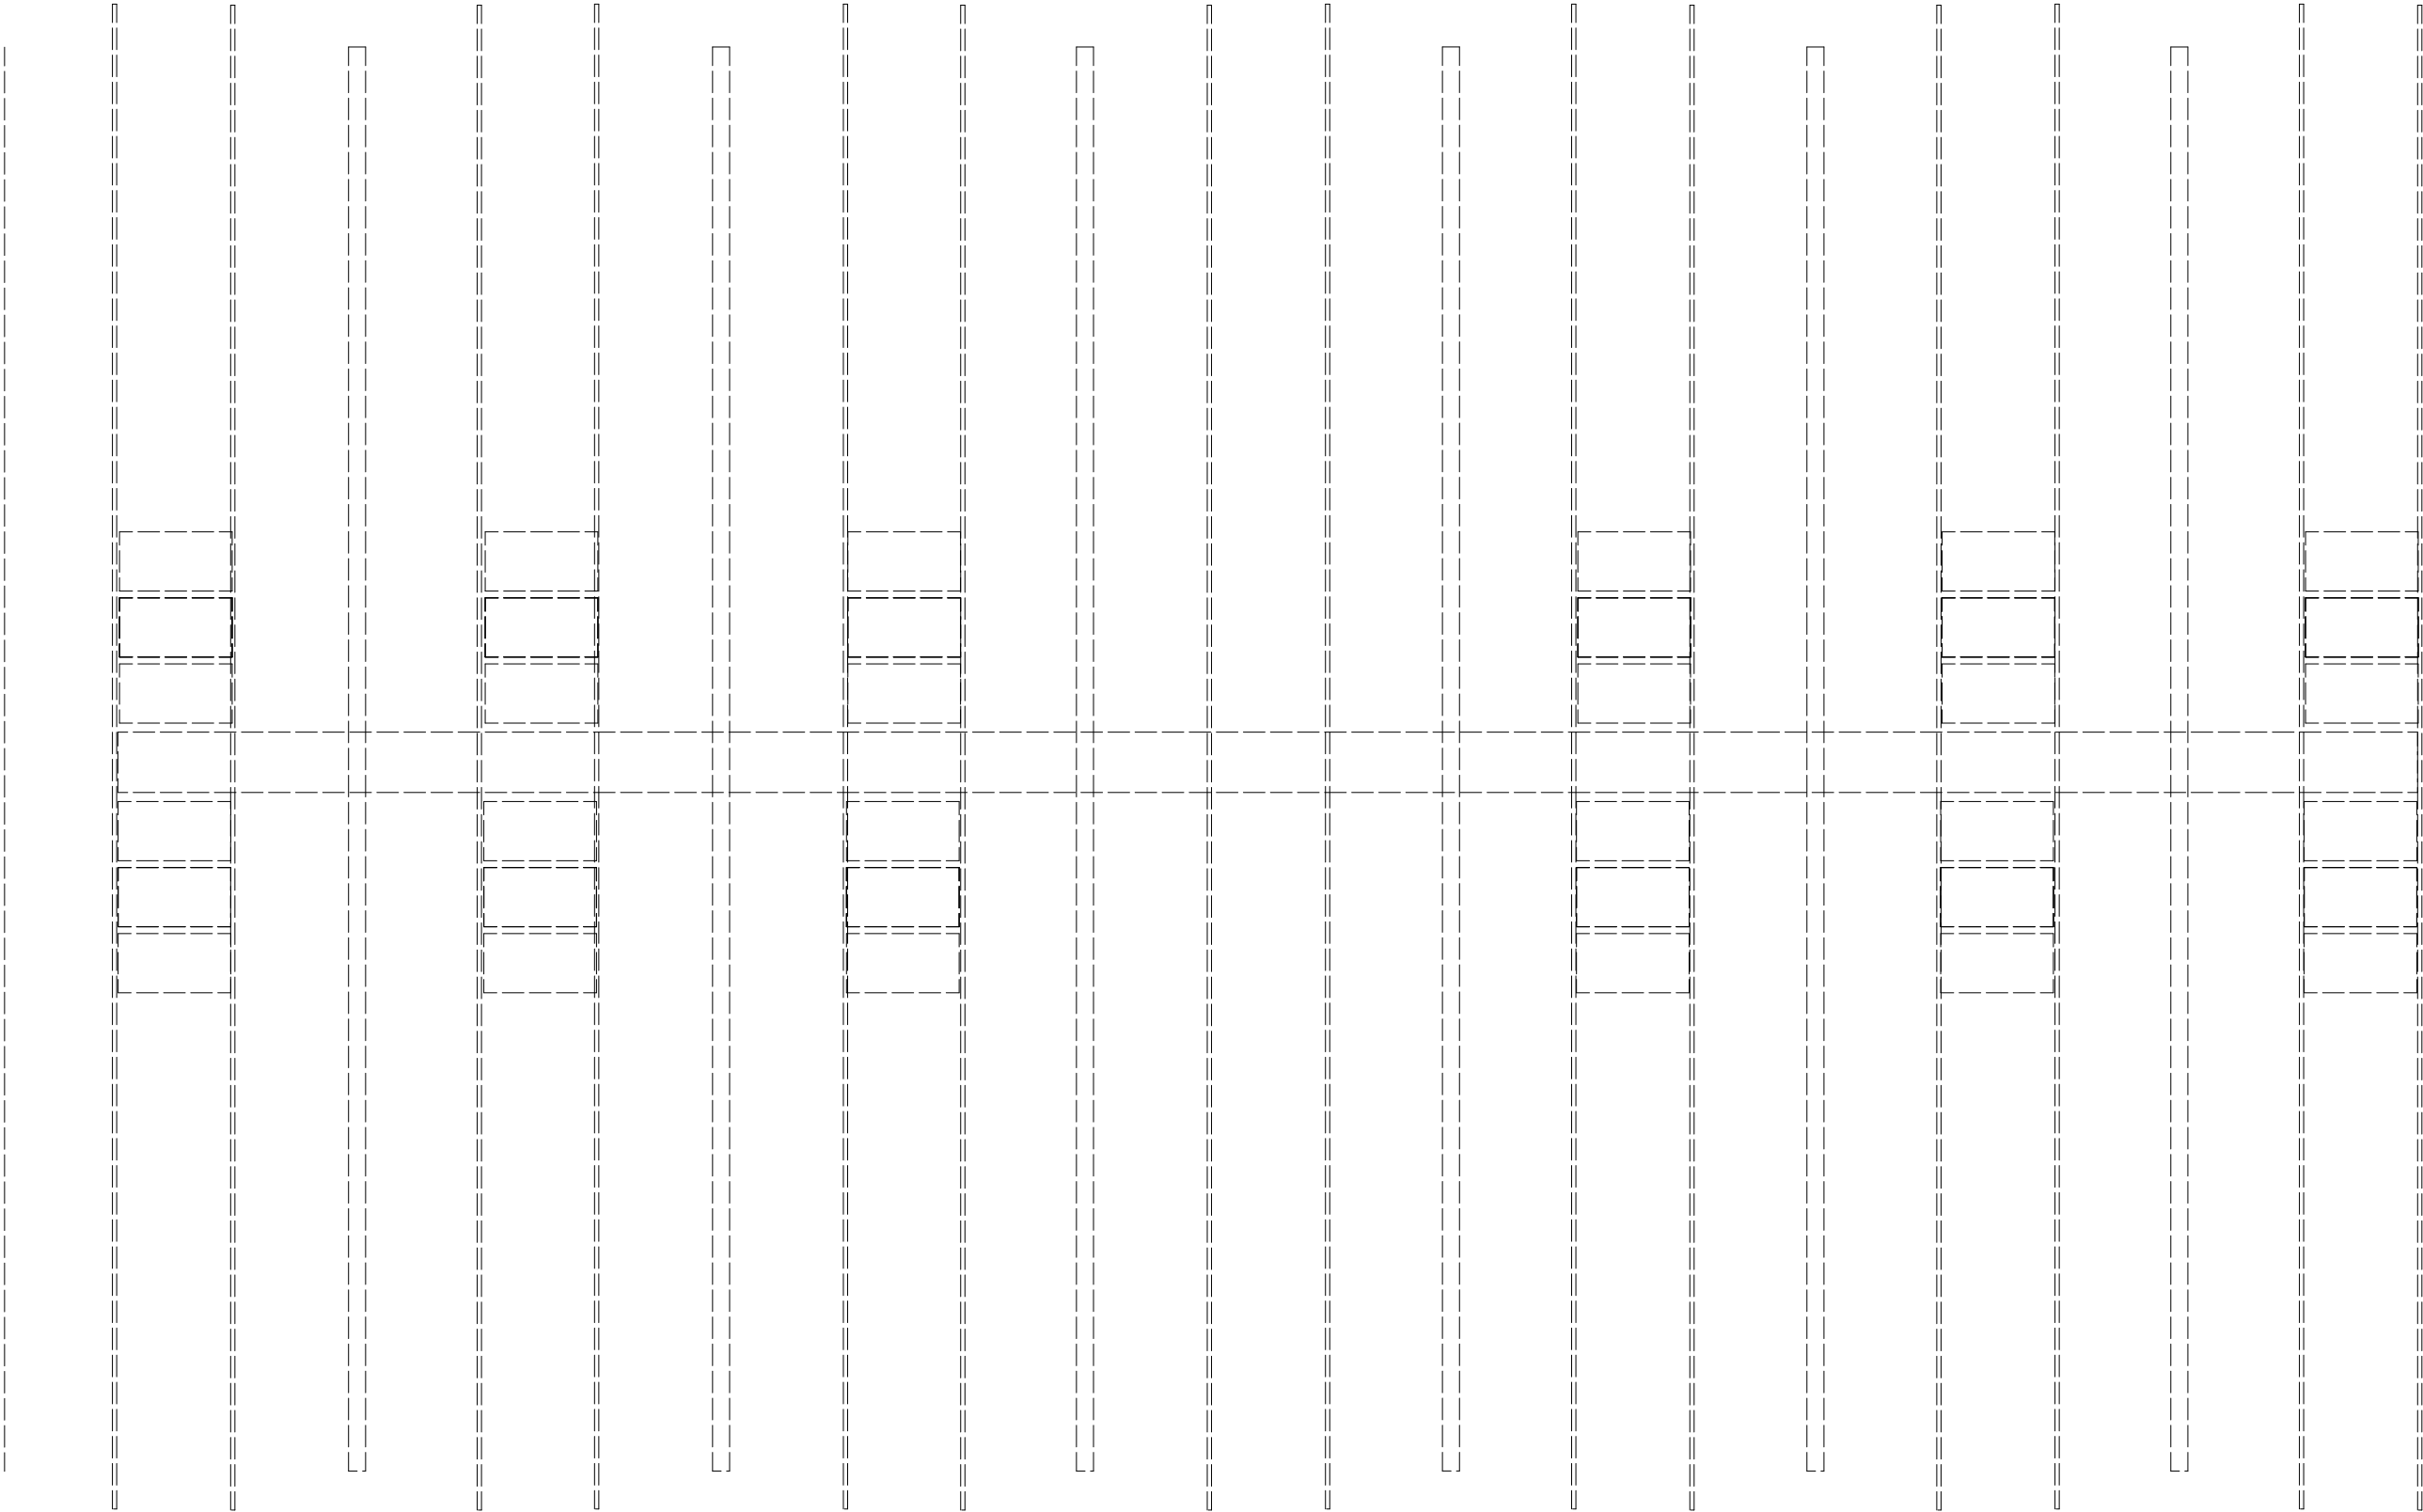


Existing High Level Floor Plan
Scale: 1:250



COPYRIGHT OF ATELIER MB LTD
DO NOT SCALE FROM THIS DRAWING
DIMENSIONS TO BE CHECKED ON SITE

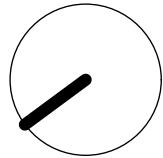

Key Plan

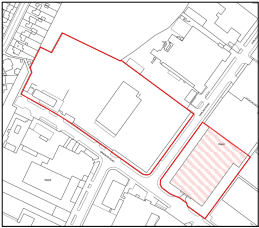

Scale 1:10 000

Rev	Note	DRN	CHK
-----	------	-----	-----

Wythenshawe Bus Garage and Car Park

Existing Bus Garage High Level Plan

scheme	1950
dwg no.	E(110)
revision	

scale	1:250 @ A3
date first drawn	Aug 22
drawn	PL

SK sketch E existing P proposed T tender C construction FI final issue

www.ateliermb.co.uk
t 0161 236 0051
e architect@ateliermb.co.uk