


- All dimensions and levels are to be checked on site.
- Any discrepancies are to be reported to the architect before any work commences
- This drawing shall not be scaled to ascertain any dimensions. Work to figured dimensions only.
- This drawing shall not be reproduced without express written permission from AEW.
- Title overlay drawings and ownership boundaries are produced using all reasonable endeavors. AEW cannot be responsible for the accuracy or scale discrepancy of base plans supplied to them.
- All works are to be undertaken in accordance with Building Regulations and the latest British Standards.
- All proprietary materials and products are to be used strictly in accordance with the manufacturers recommendations.

CDM 2015

Client notified of duties: 061021

Principal Designer: TBC

Unless noted below, all known hazards have been highlighted on the drawing.

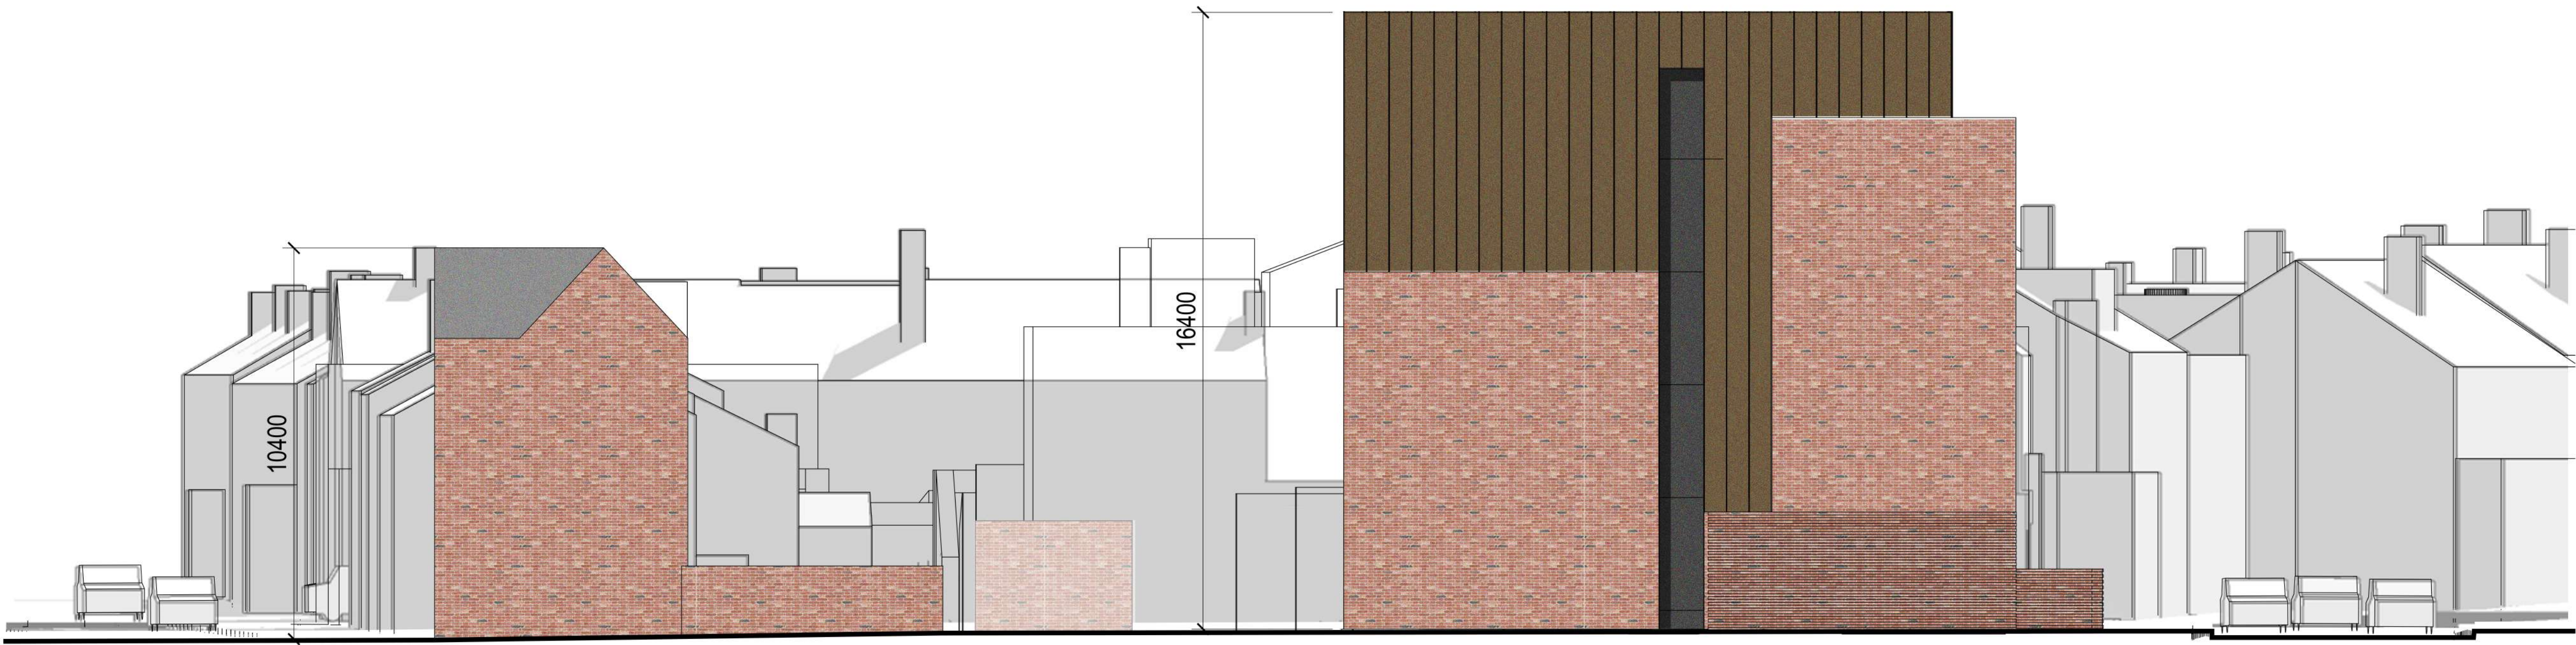


ALLANSON ROAD

PROJECT DEMISE

PALATINE ROAD

Proposed Elevation

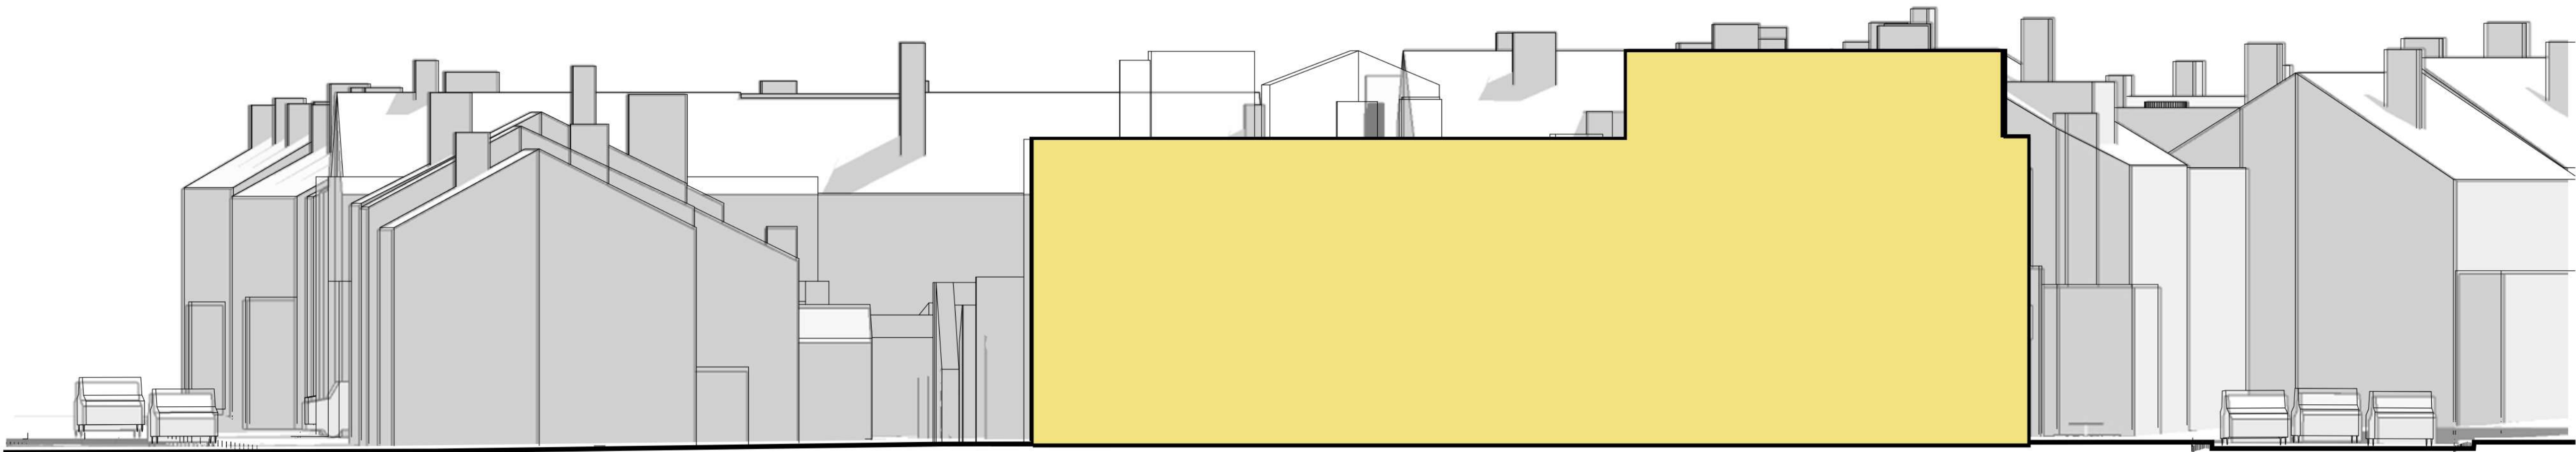

ALLANSON ROAD

PROJECT DEMISE

PALATINE ROAD

Existing Elevation

P01	05/10/23	RB	BR
Initial Issue			
REV	Date	Drawn by: -	Checked by: -
S2		For Information	
drawing stage			
Planning			
client			
Express Solicitors			
project			
Palatine Road Northenden			
drawing title			
Existing and proposed elevations North elevation			
date	05/10/23	drawn	RB
scale@A1	1:100	checked	BR

Rev

P01

Job No

12165-AEW-01-ZZ-DR-A-0560

aew architects
0161 214 4370
www.aewarchitects.com

Aew