

PROPOSED ELEVATIONS

SEE BLOCK PLAN FOR PROPOSED HOUSE POSITION




Proposed Rear Elevation

1:100 / A3

PROPOSED MATERIAL LEGEND:


- | | |
|---|--------------------------------|
| 1. Red Brick | 11. Roof Light |
| 2. Render Wall (To be Reapplied) | 12. Timber Cladding |
| 3. Slate or Concrete Tile Roof | 13. Cork Cladding |
| 4. Aluminum Fascia & Bargeboard | 14. Aluminum Coping |
| 5. Aluminum Drain Pipe, Gutter & Hopper | 15. Solar Panels |
| 6. Aluminum Framed Doors & Windows* | 16. Timber Garage Door |
| 7. Painted Blockwork | 17. Bins (Within Timber Store) |
| 8. Party Wall | 18. Wooden Fences & Gates |
| 9. Adjacent Property | 19. Timber Decking |
| 10. Secret Gutter | 20. Soldier Course |

*Window colour to be confirmed

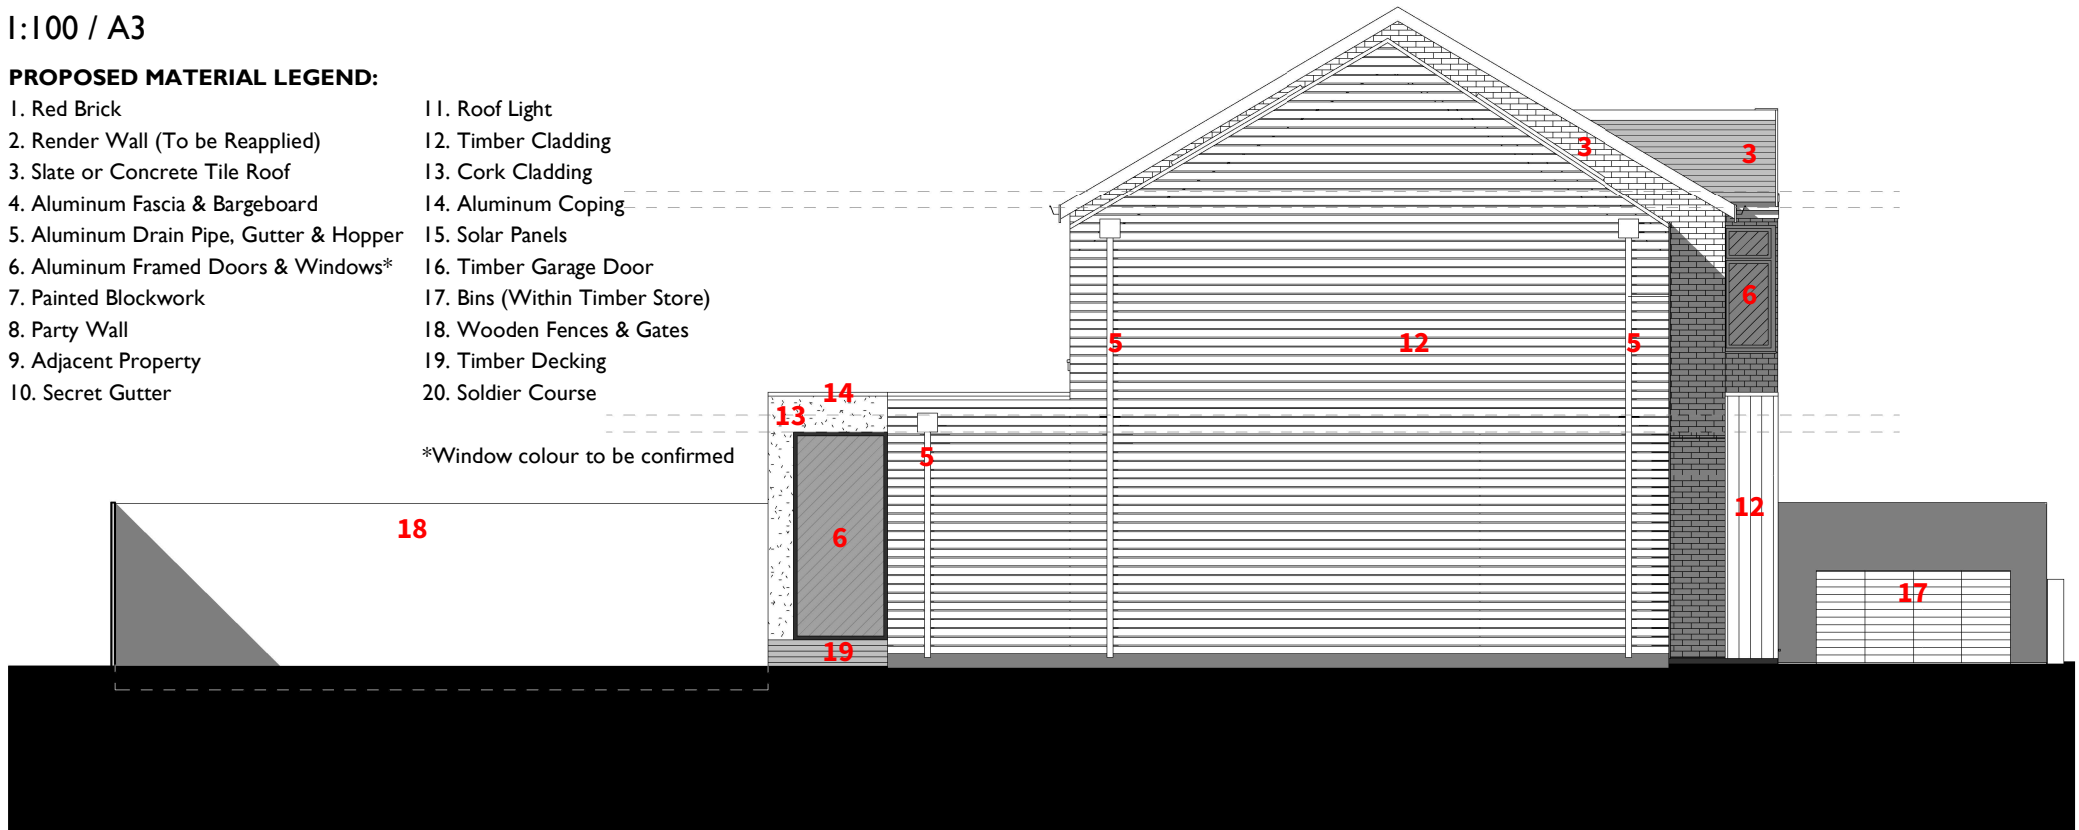

Proposed Side B Elevation

1:100 / A3

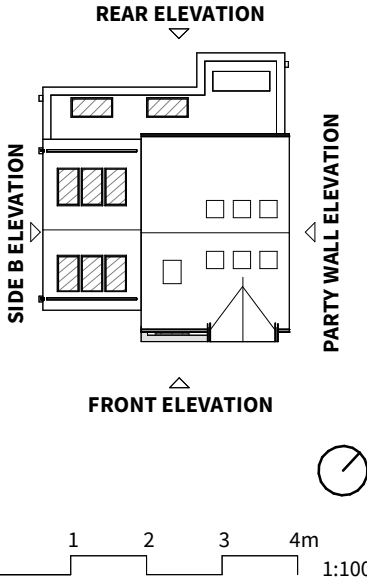

PLANNING

IMPORTANT NOTES:

This drawing is intended solely for the use of Material Studio Architects (Company No. 12071638) for information and presentation purposes only and may contain confidential and commercially sensitive information.

Any review, re-transmission, disclosure, copying or modification of it is strictly forbidden. All trademarks, branding and copyright© can not be used by anyone without the express written permission of the company. Use of this or any other drawing signifies consent to any interception we might lawfully carry out to prevent abuse of these facilities. This drawing with or without terms are considered subject to contract and is sent without prejudice.

To be read in conjunction with any relevant Structural Engineer's drawings. For highway design and easements refer to highway consultant's information.

DO NOT SCALE from drawing, work to figured dimensions only. All dimensions to be checked by Contractor/Fabricator prior to construction, report all discrepancies to the Design Team.

Any existing dimensions noted on the drawing are to be checked by the Contractor prior to commencement of the works.

A	Roof updated. Cork removed from front elevation. Solar panels added to front elevation.	27/06/23
REV	DESCRIPTION	DATE
CLIENT	Mr & Mrs Wastell	
PROJECT	The Dropdown House	
ADDRESS	34 Reeves Rd, Chorlton, M21 8BT	
DRAWING TITLE	Proposed Rear_Side B Elevations	
SCALE @ A3	As indicated	DATE 19/08/22
DRAWING NO.	LP2126-3-301	REV A

material studio architects

Tel: 0161 531 6203 / Web: www.materialstudio.co.uk / Address: M1 2WQ