


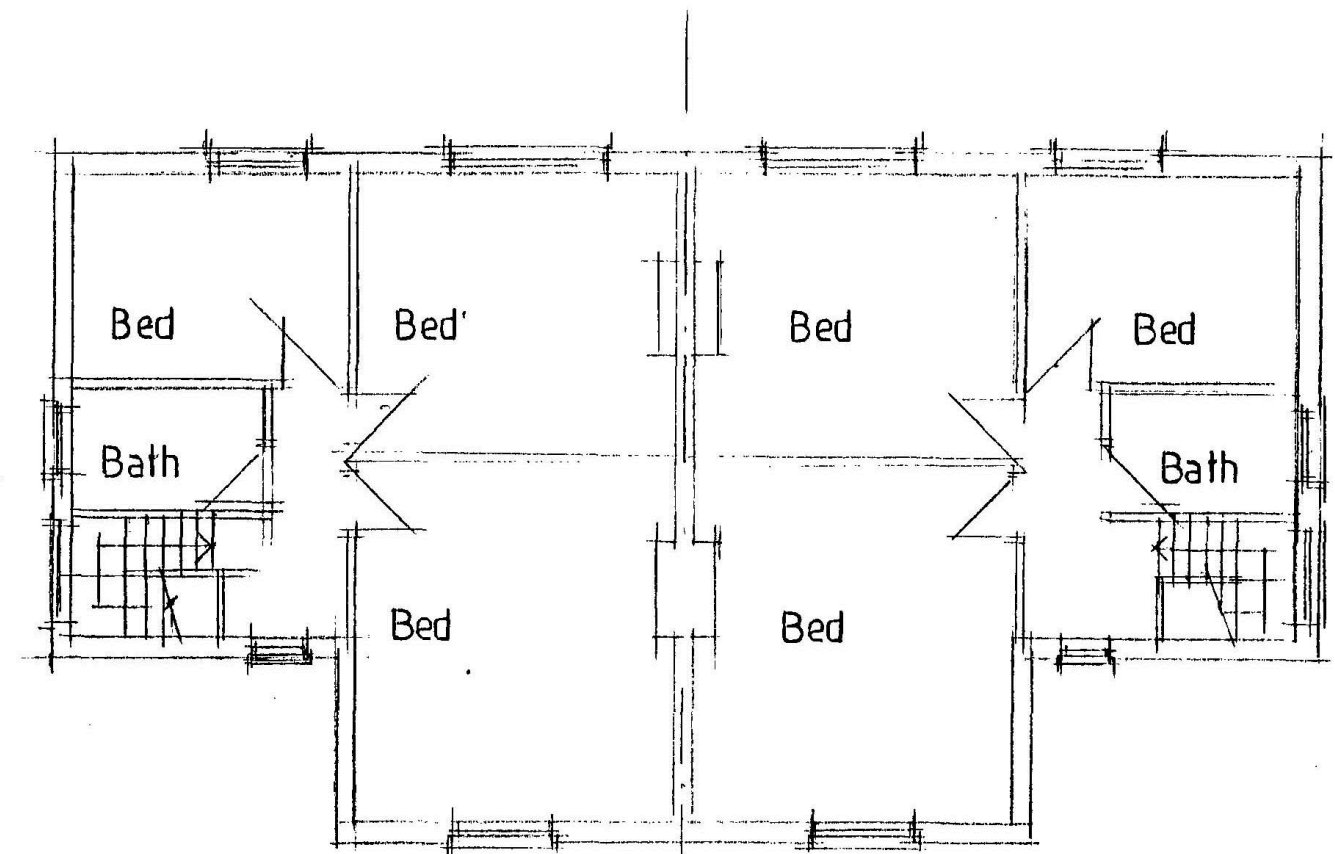


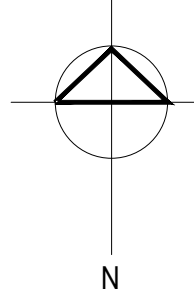

EXISTING GROUND FLOOR PLAN

 

EXISTING FIRST FLOOR PLAN

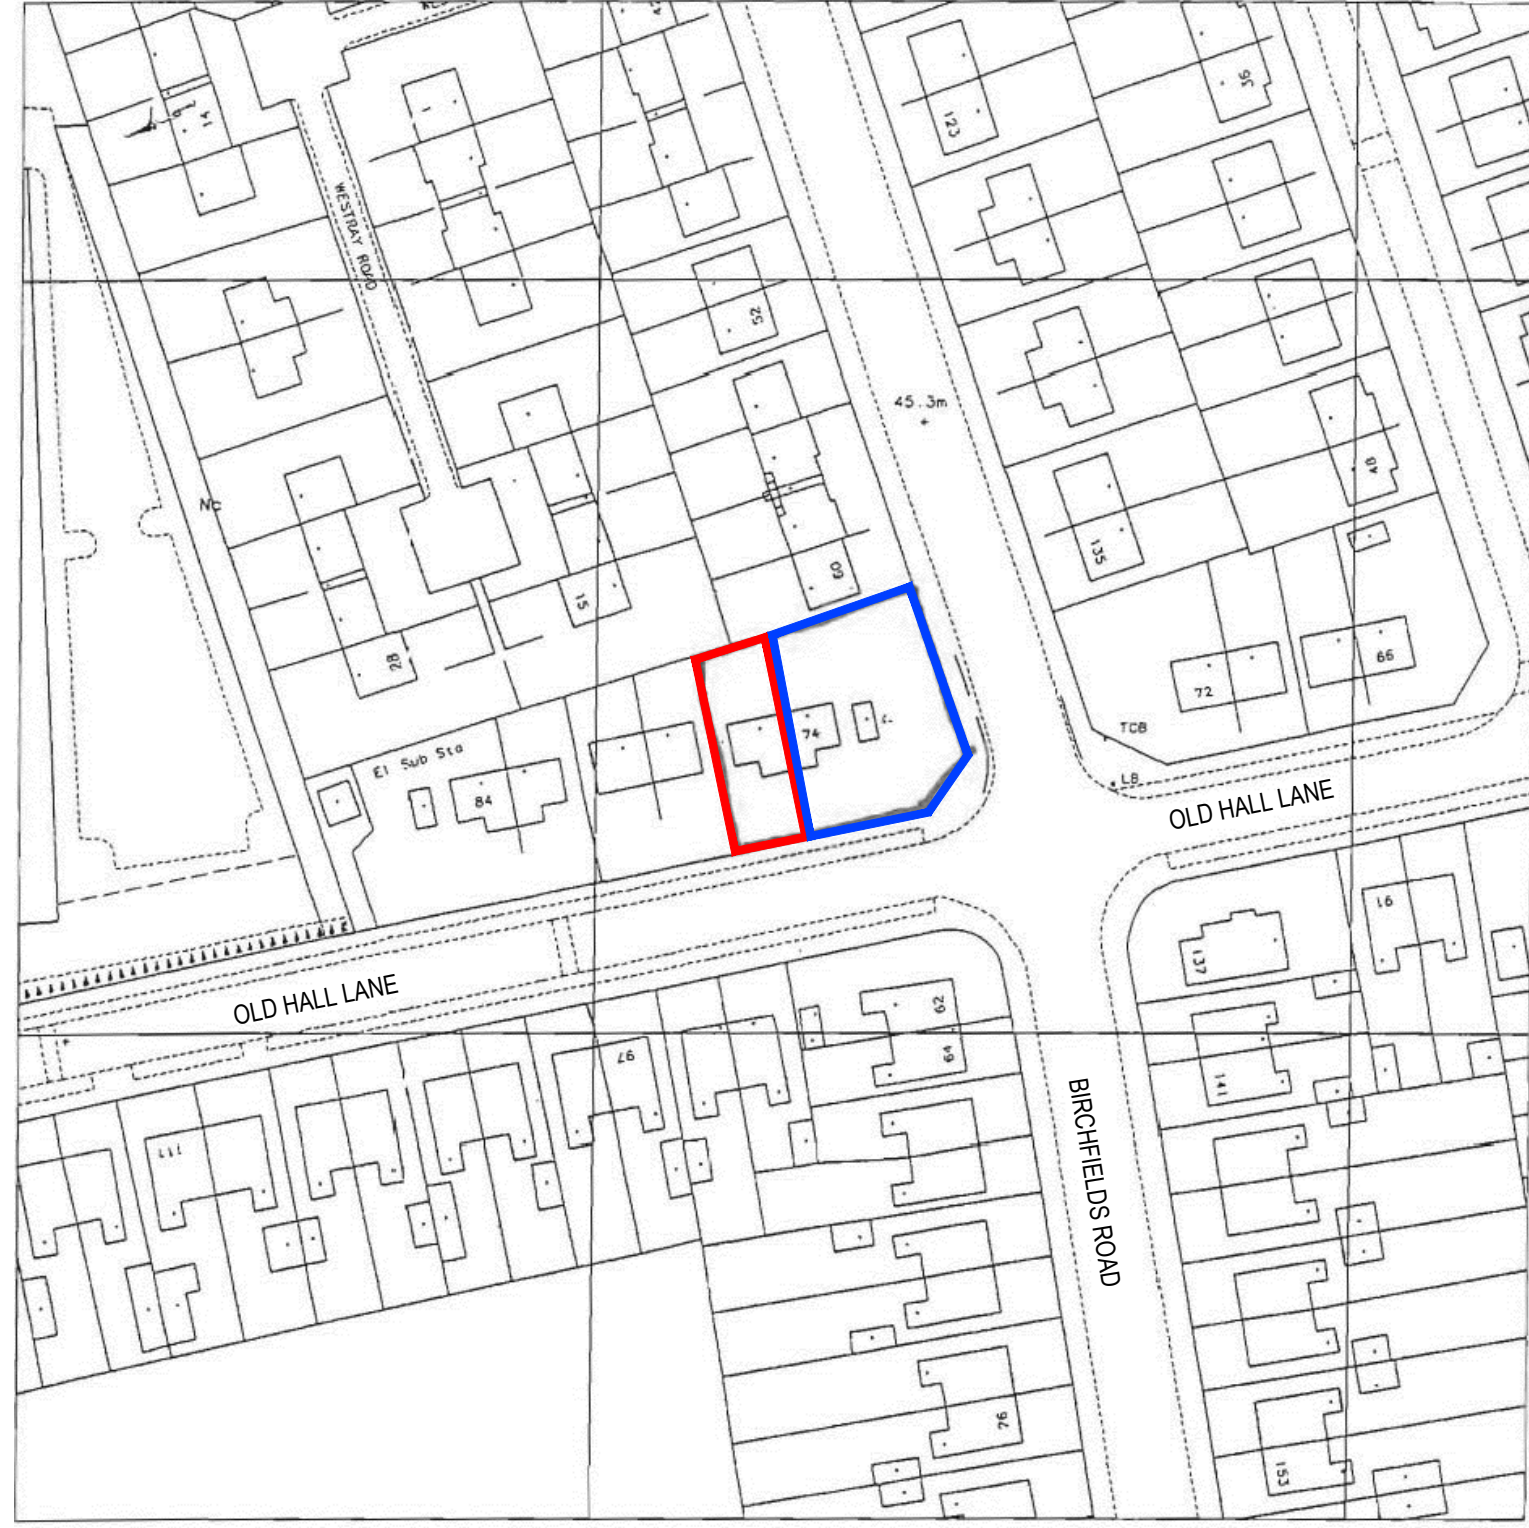

LOCATION PLAN 1:1250

Rev	Date	Description
A		
B		
C		
D		

archirama Architecture & project management 3 Park Gate Ave, Wilington, Manchester M20 3BZ Tel: 01795 171 009 email: mail@archirama.co.uk	
Client	M J HUSSAIN
Project / Site	76 Old Hall Lane Fallowfield, Manchester
Drawing Title	Plans as existing
Drawn by	FR
Checked by	01/04/23
Scale	1 : 100@A1
Drawing No	PL01
Revised	-