


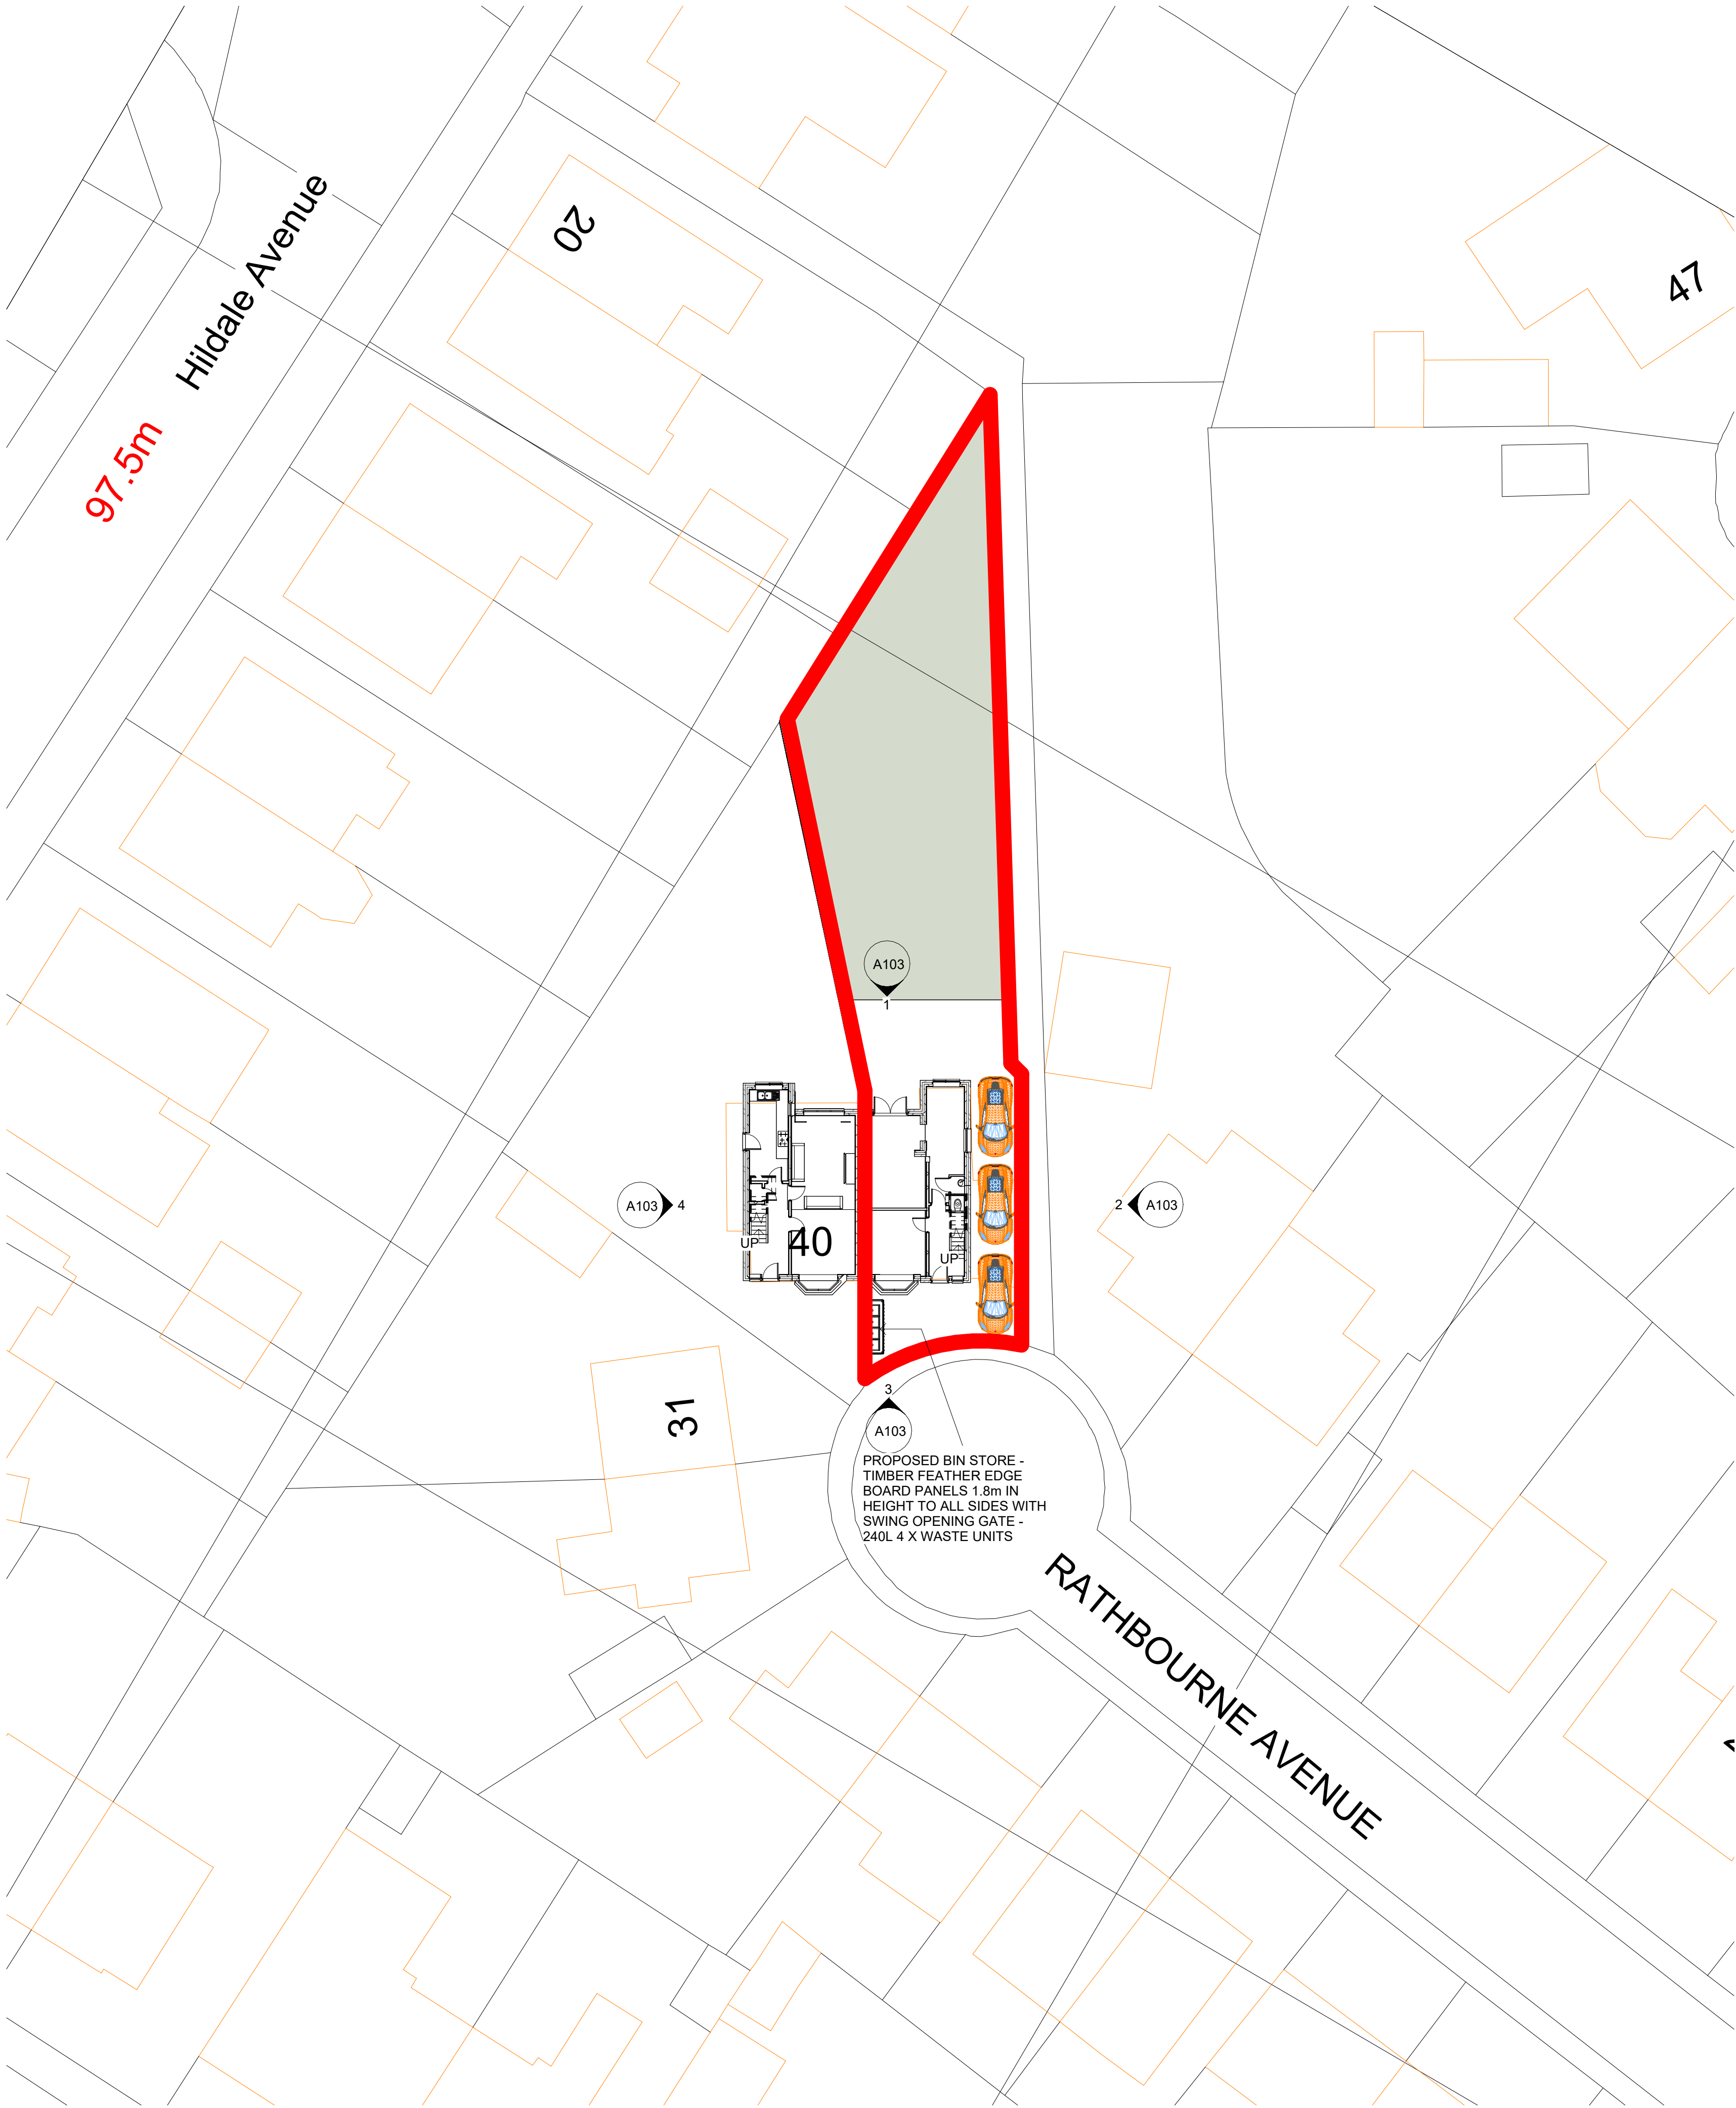

1 LOCATION PLAN
1 : 1250

RED LINE INDICATING SITE BOUNDARY
38 RATHBOURNE, MANCHESTER, M9
6PN

Rev	Description	Date	Dr by	App by
original by		date created		
NK		12/04/23		NK



0161 816 4727

www.NKARCHITECTURAL.co.uk

19 HEXAGON CLOSE, MANCHESTER, M9 8PN

client name
OWNER - 38 RATHBOURNE, MANCHESTER, M9
6PN

project
- REAR AND SIDE SINGLE STOREY AND
DOUBLE SIDE STOREY EXTENSION

drawing
SITE AND LOCATION PLAN

computer file
C:\Users\nk\OneDrive\Dropbox\NK\038_rathbourne\38
RATHBOURNE.rvt

plot date

project number
2021.0042.2247

scale
As Indicated @A1

drawing number
A105

rev
A

issue status

This drawing is to be read in conjunction with all related drawings. All dimensions must be checked and verified on site before commencing any work or producing shop drawings. The originator should be notified immediately of any discrepancy. This drawing is copyright and remains the property of NK Architectural.

2 SITE PLAN
1 : 200