
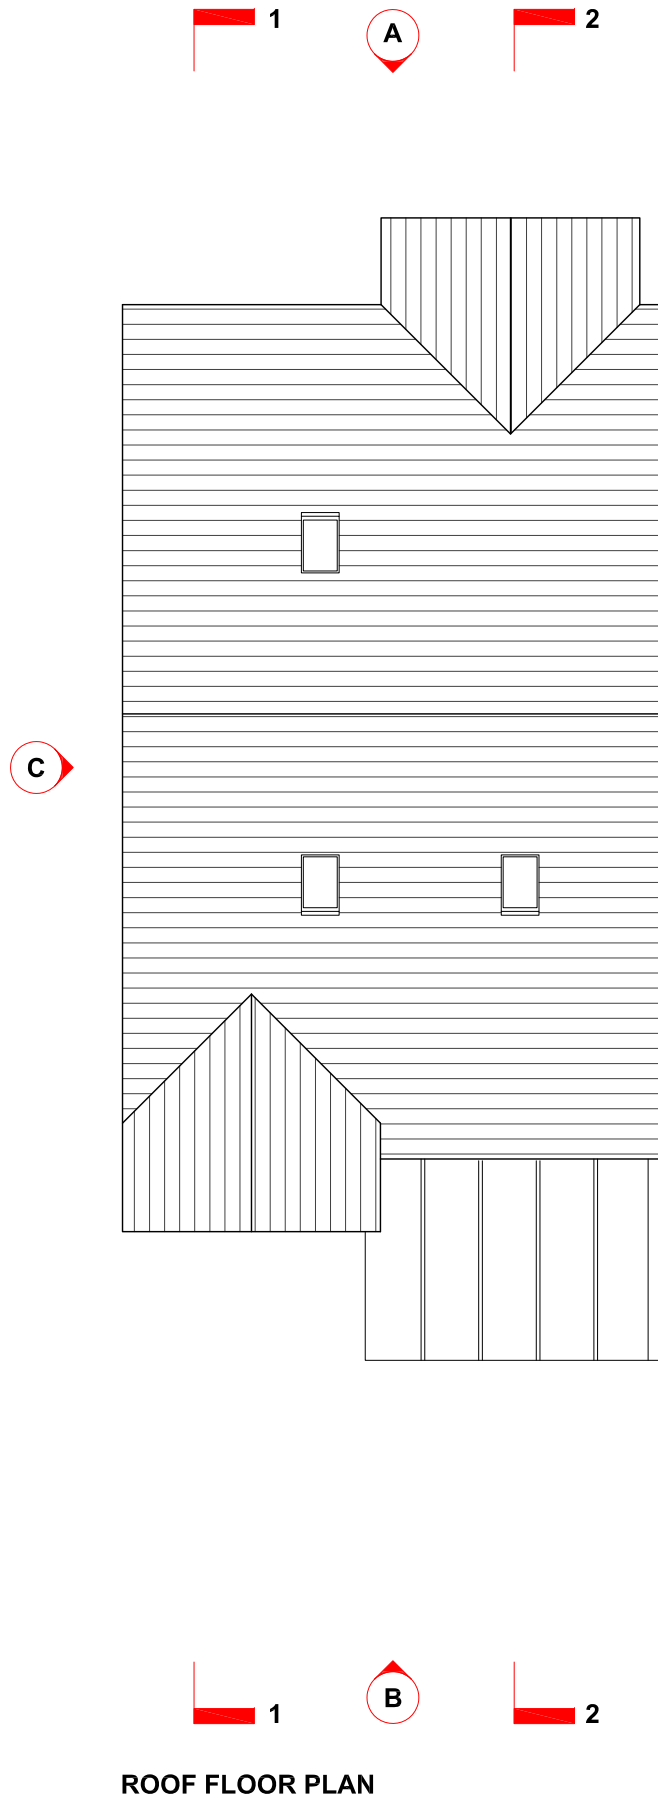
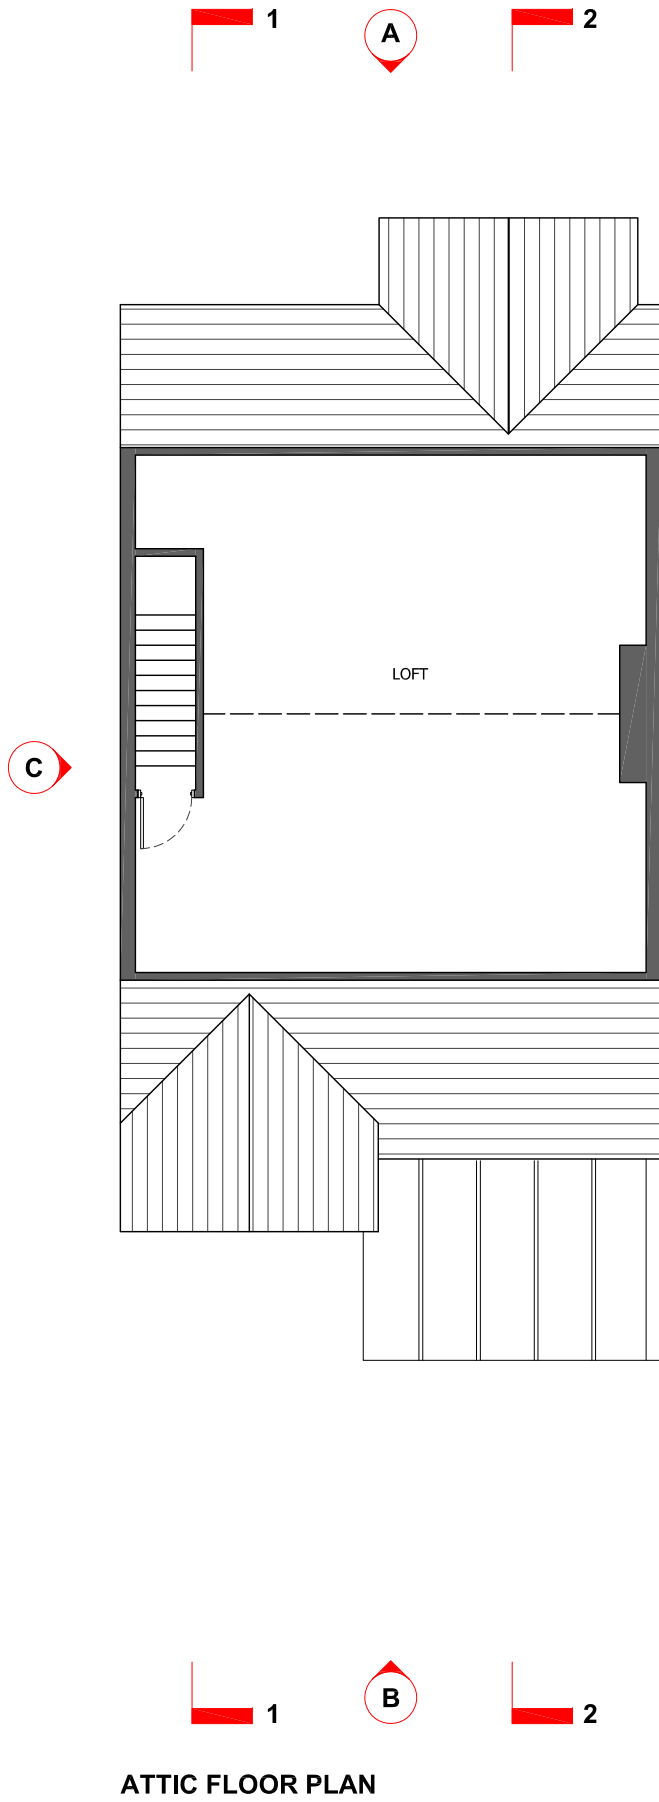
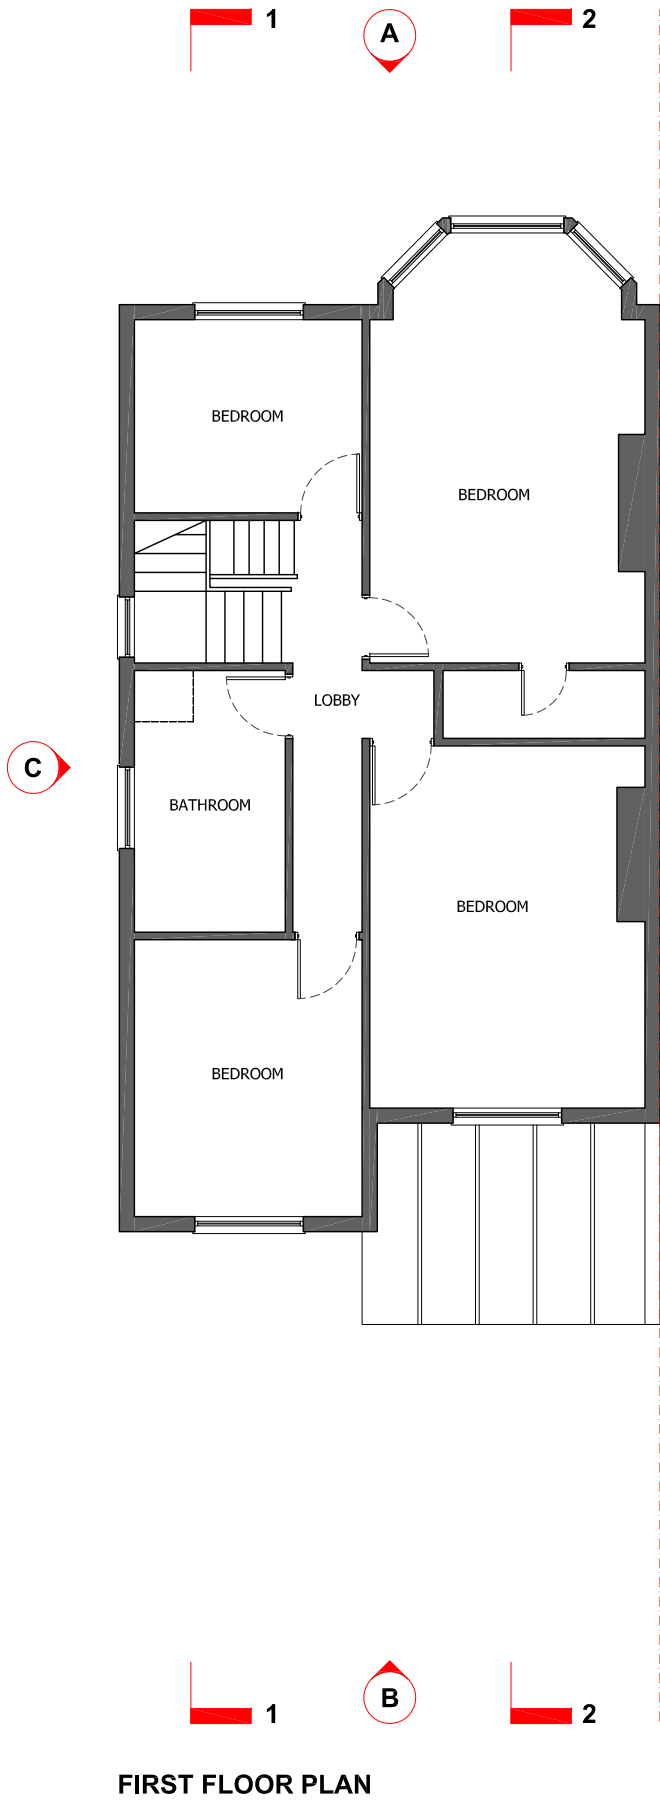


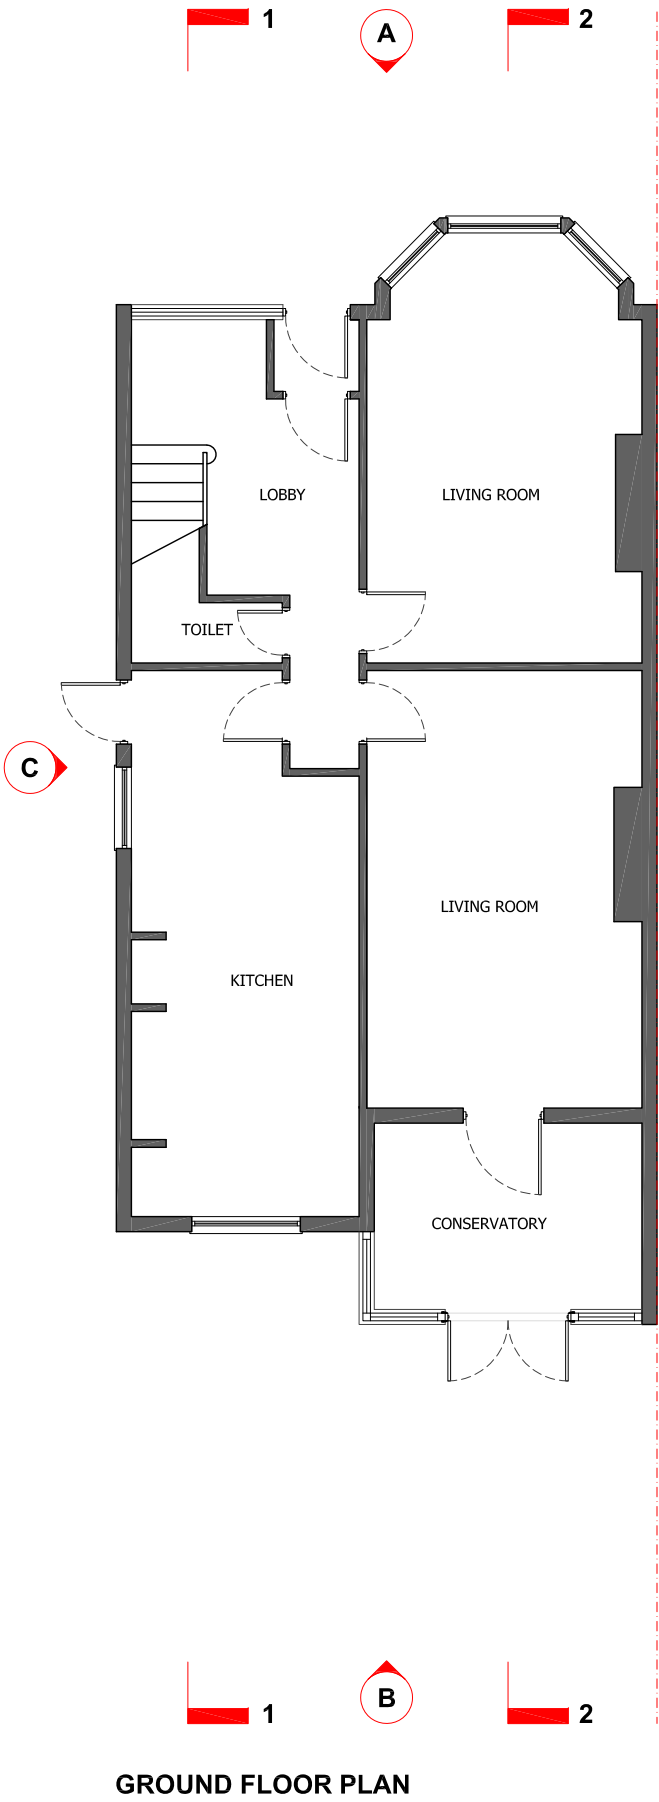

EXISTING FLOOR PLANS				
7 Manley Road, Manchester, M16 8PN Residential Extension	Job No.	Drawing number	Revision	Drawn
	458	A-101	00	FA
PLANNING	Scale	0m 1m 2m 3m 4m		
	1-100 @ A3			
Do not scale from drawings unless by agreement with architect. Use figured dimensions only. Check all dimensions on site prior to commencing the works. Drawing to be read in conjunction with other relevant consultant information.				