



Front Elevation.

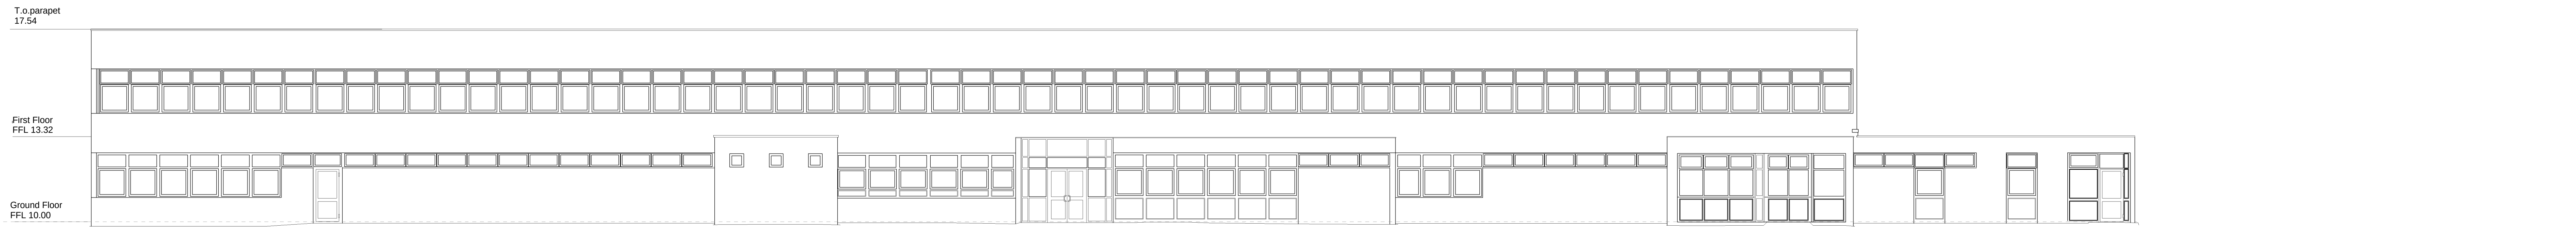


Rear Elevation.



Side Elevation A.

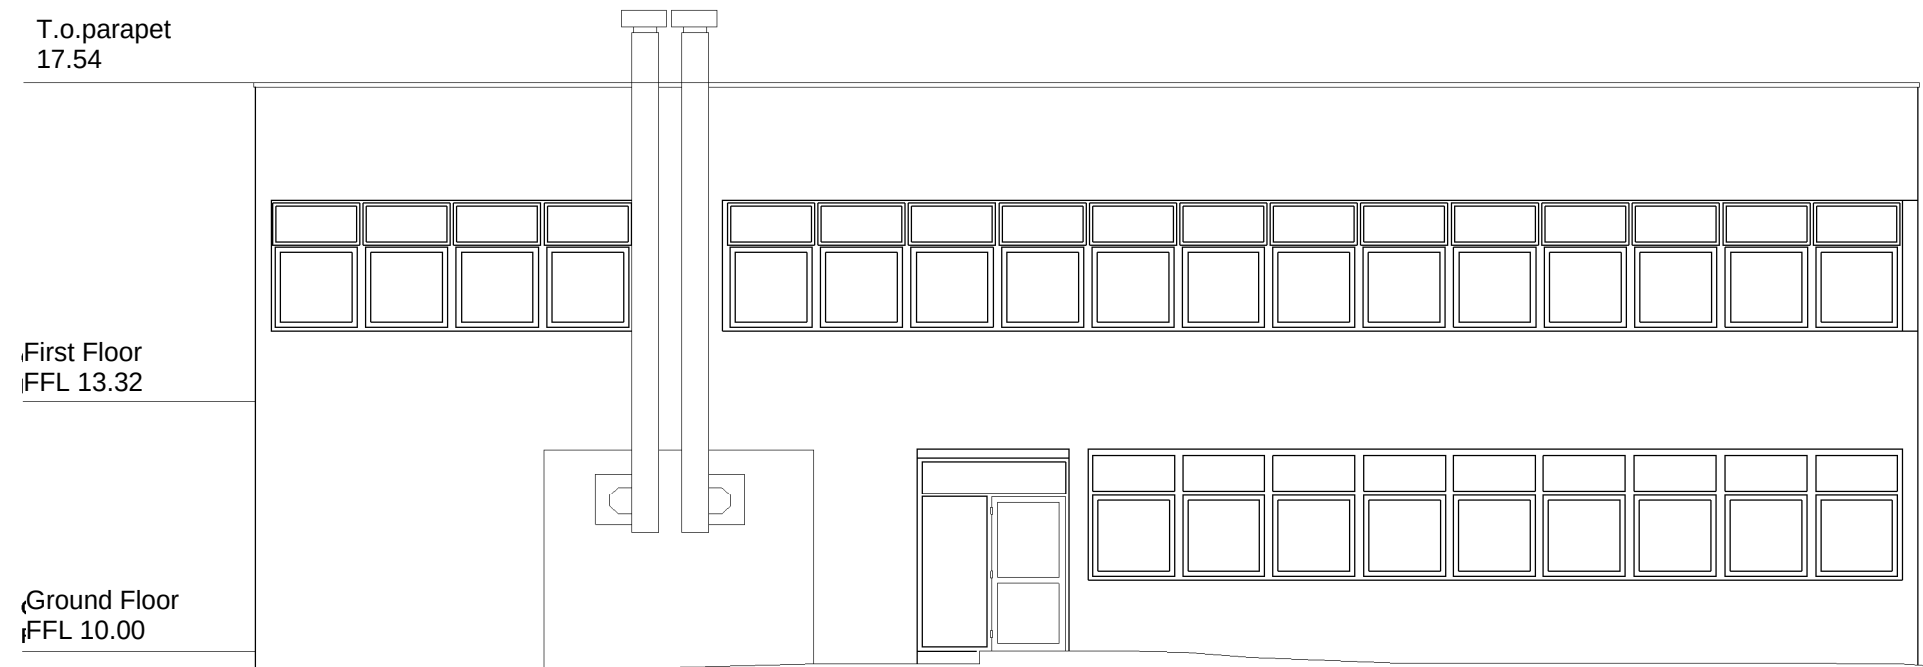


Side Elevation B.

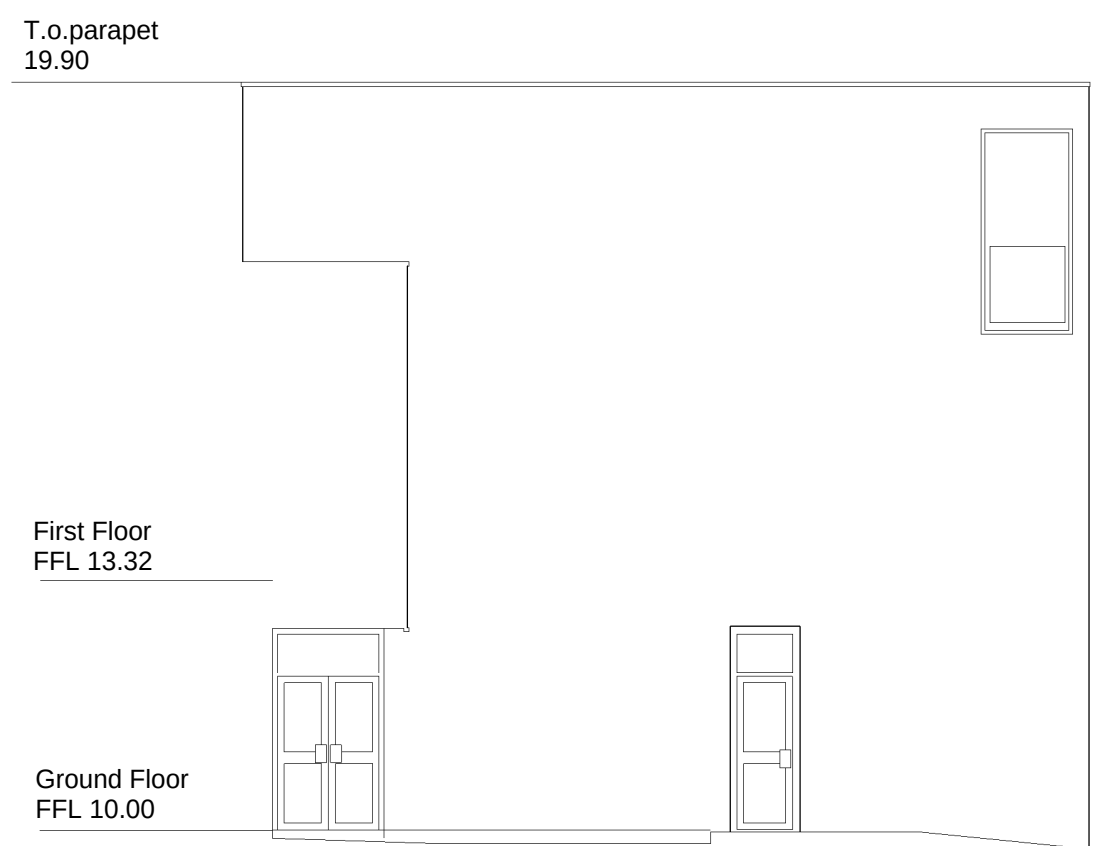

Side Elevation C.



Side Elevation D.

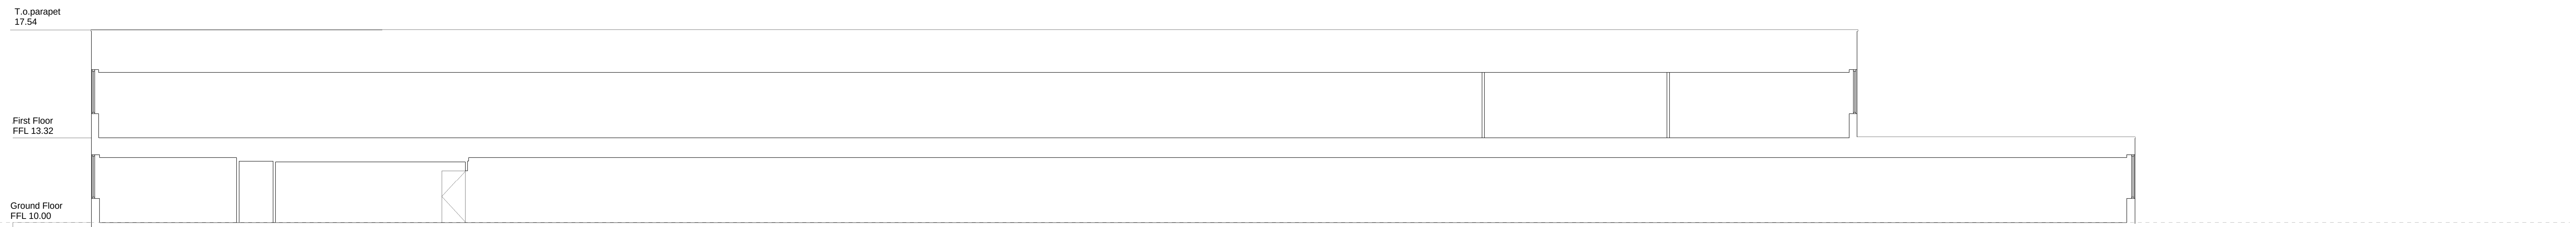

Section A.

Information

Copyright of ttsp Ltd ©

All discrepancies to be reported to ttsp.

N

0m2m4m6m8m10m

VISUAL SCALE 1:100 @ A0

GENERAL NOTE:
Existing drawings based on information by
ACAD Design and Surveys,
Topo Survey by JLP Surveying Consultants

P03	22.06.2023	Issued for Planning	DM	IM
P02	02.06.2023	Issued for review	DM	IM
P01	12.05.2023	Issued for information to design team	DM	IM
Rev	Date	Description	By	Ch'd
Drawing Status				
FOR PLANNING				
Project Title				
KEYSOURCE - TELEDATA MAN2				
Drawing Title				
Existing Elevations and Sections				
Sheet	Scale	Date	Drawn	Ch'd
A0	As indicated	25.04.2023	DM	IM
Project No.				
3447				
Drawing No.			Rev	
3447-TSP-ZZ-00-DR-A-04-700			P03	
ttsp				
TTSP Unit 2.3, The Loom, 14 Gower's Walk, London, E1 8PY +44 (0)20 7490 8899 RSP.com				