


A1

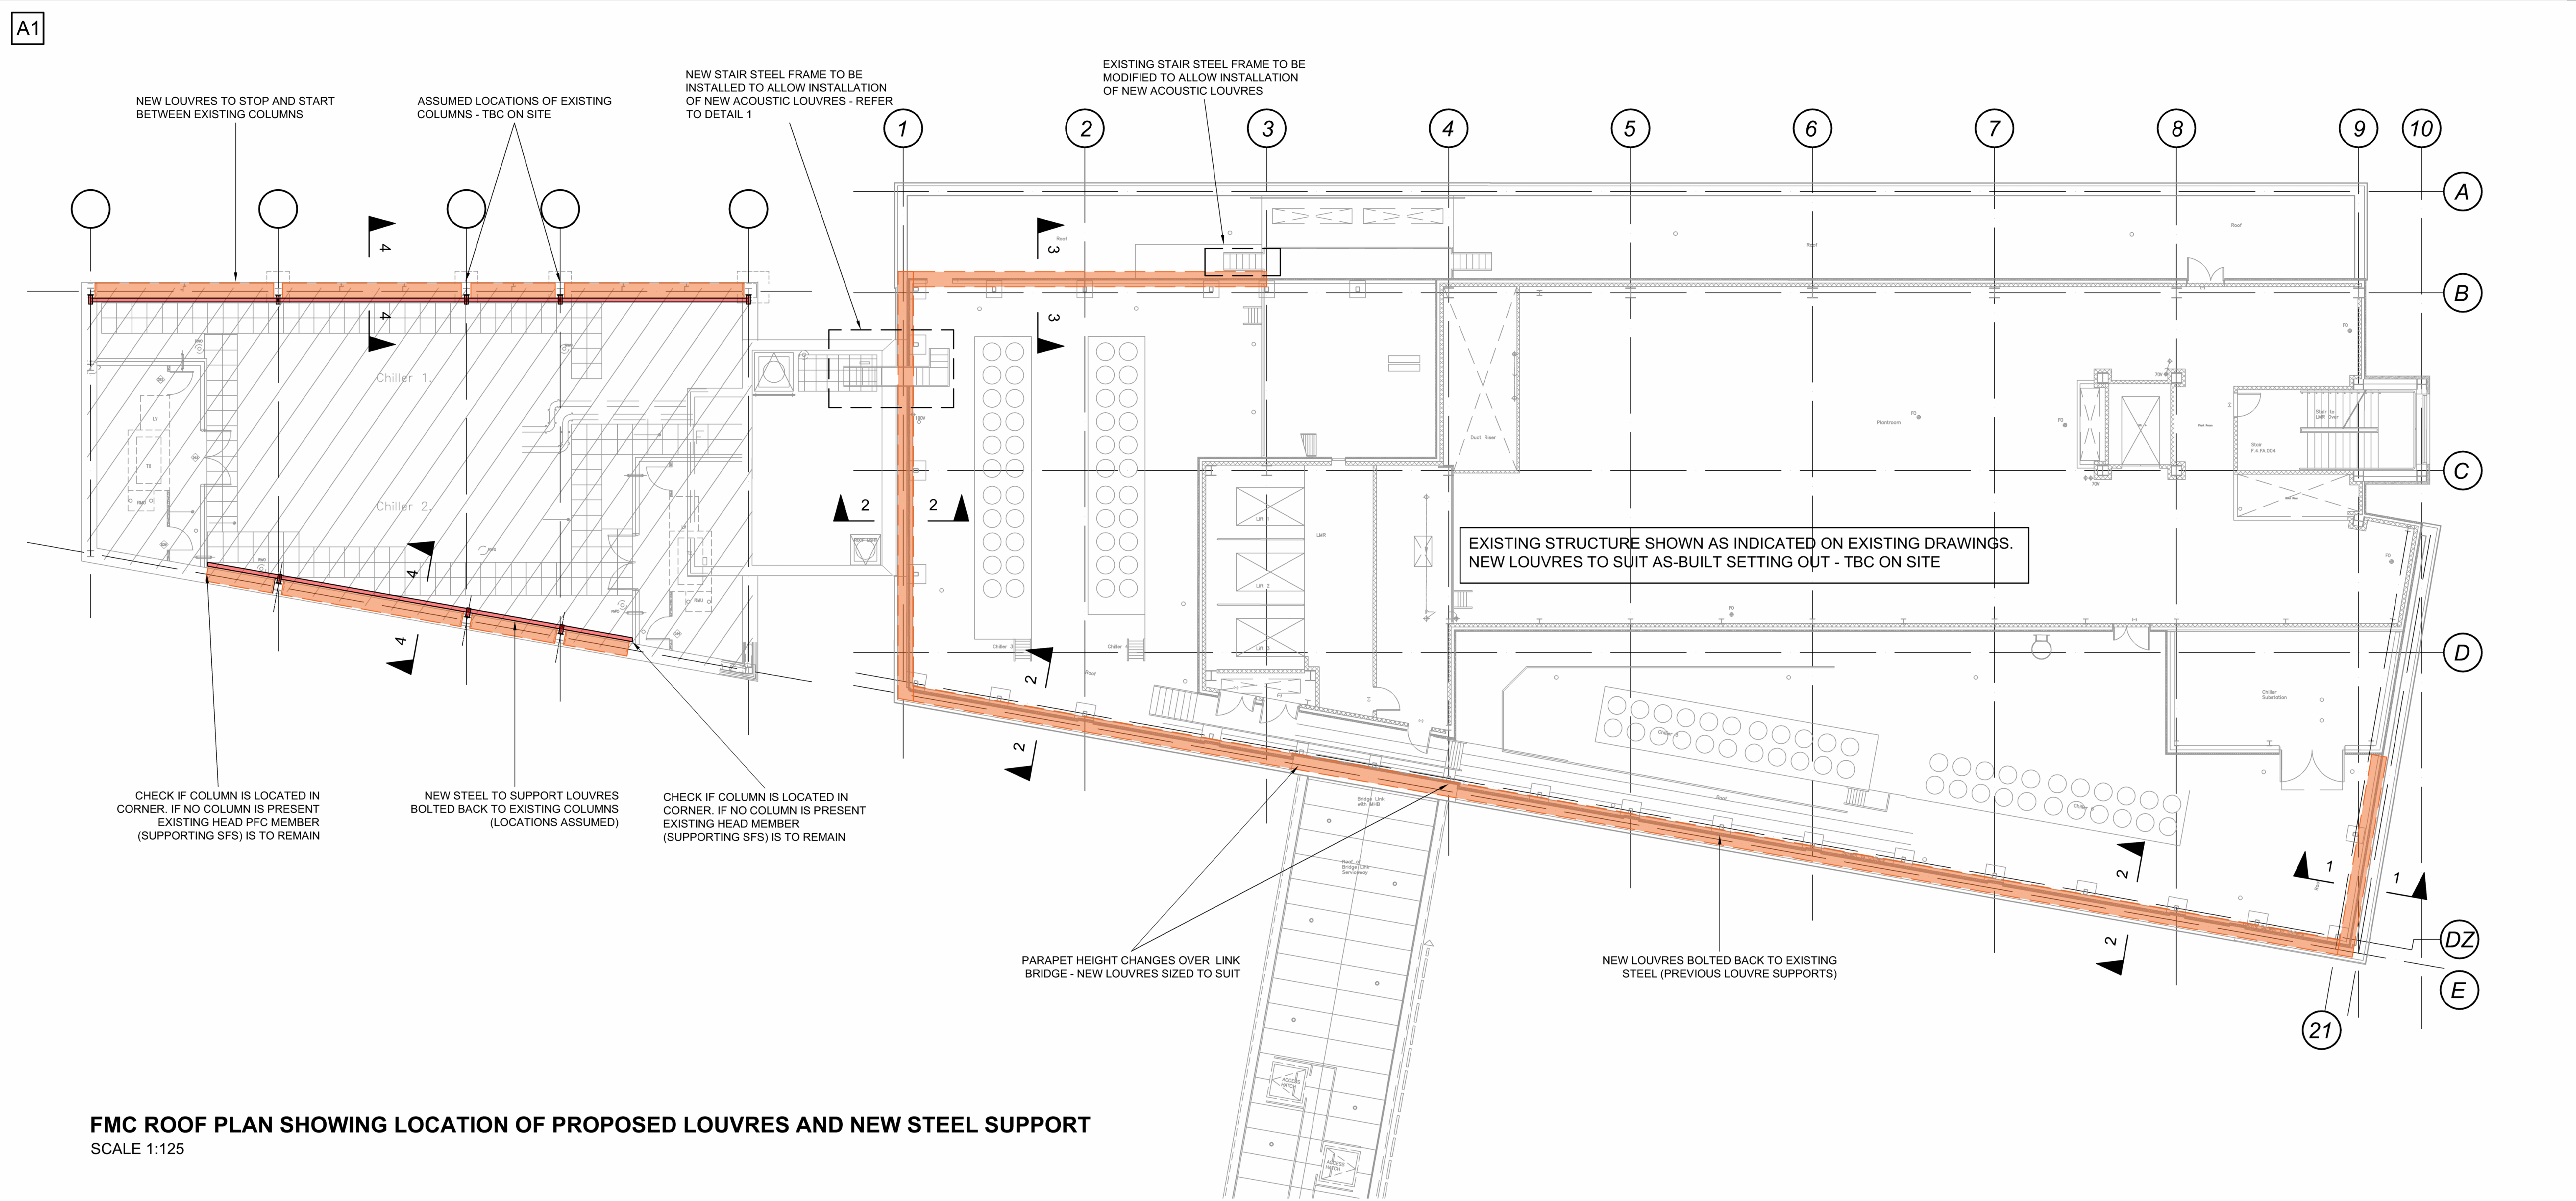

FMC ROOF PLAN SHOWING LOCATION OF PROPOSED LOUVRES AND NEW STEEL SUPPORT
SCALE 1:125

KEY:

- 600 WIDE ATTENUATED LOUVRES
- NEW STEEL REQUIRED TO SUPPORT LOUVRES
(SITE MEASURE PRIOR TO FABRICATION)

REFER TO DRAWINGS:
0114-MaG-Z3-RF-D4-S-11-301~ SERIES FOR SECTIONS
0114-MaG-Z3-RF-D4-S-11-501~ SERIES FOR DETAILS

P1	ISSUED FOR INFORMATION					PJK	18.08.23	PK
Rev	Description					By	Date	Chkd
<div><div></div><div><div>Marston & Grundy LLP</div><div>Consulting Engineers</div><div>Priory House, Ellesmere Ave Marple, Stockport, Cheshire, SK6 7AN Telephone: 0161 427 7231 Email: mail@marstonandgrundy.com</div></div></div>								
Client								
EQUANS BUILDINGS LTD.								
Project								
ATTENUATED LOUVRES, MANCHESTER ROYAL INFIRMARY								
Drawing								
PROPOSED LOUVRES GENERAL ARRANGEMENT						Status		
Purpose of Issue						S1		
PRELIMINARY								
Project No.		Scale @ A1		Date		Drawing	Checked	
13820		1:125		Jul '23		PJK	AMT	
Drawing Identifier								
project		origin	zone	level	file type	role	number	Rev
0114-MaG-Z3-RF-D4-S-11-101								P1

<p style="text-align: center;">SAFETY, HEALTH AND ENVIRONMENTAL INFORMATION</p> <p>IN ADDITION TO THE HAZARDS/RISKS NORMALLY ASSOCIATED WITH THE TYPES OF WORK DETAILLED ON THIS DRAWING, NOTE THE FOLLOWING:</p> <p>CONSTRUCTION</p> <p>NO ABNORMAL RESIDUAL RISKS.</p> <p>MAINTENANCE / CLEANING</p> <p>NO ABNORMAL RESIDUAL RISKS.</p> <p>DECOMMISSIONING / DEMOLITION</p> <p>NO ABNORMAL RESIDUAL RISKS.</p> <p>IT IS ASSUMED THAT ALL WORKS WILL BE CARRIED OUT BY A COMPETENT CONTRACTOR WORKING, WHERE APPROPRIATE, TO AN APPROVED METHOD STATEMENT</p>
--