
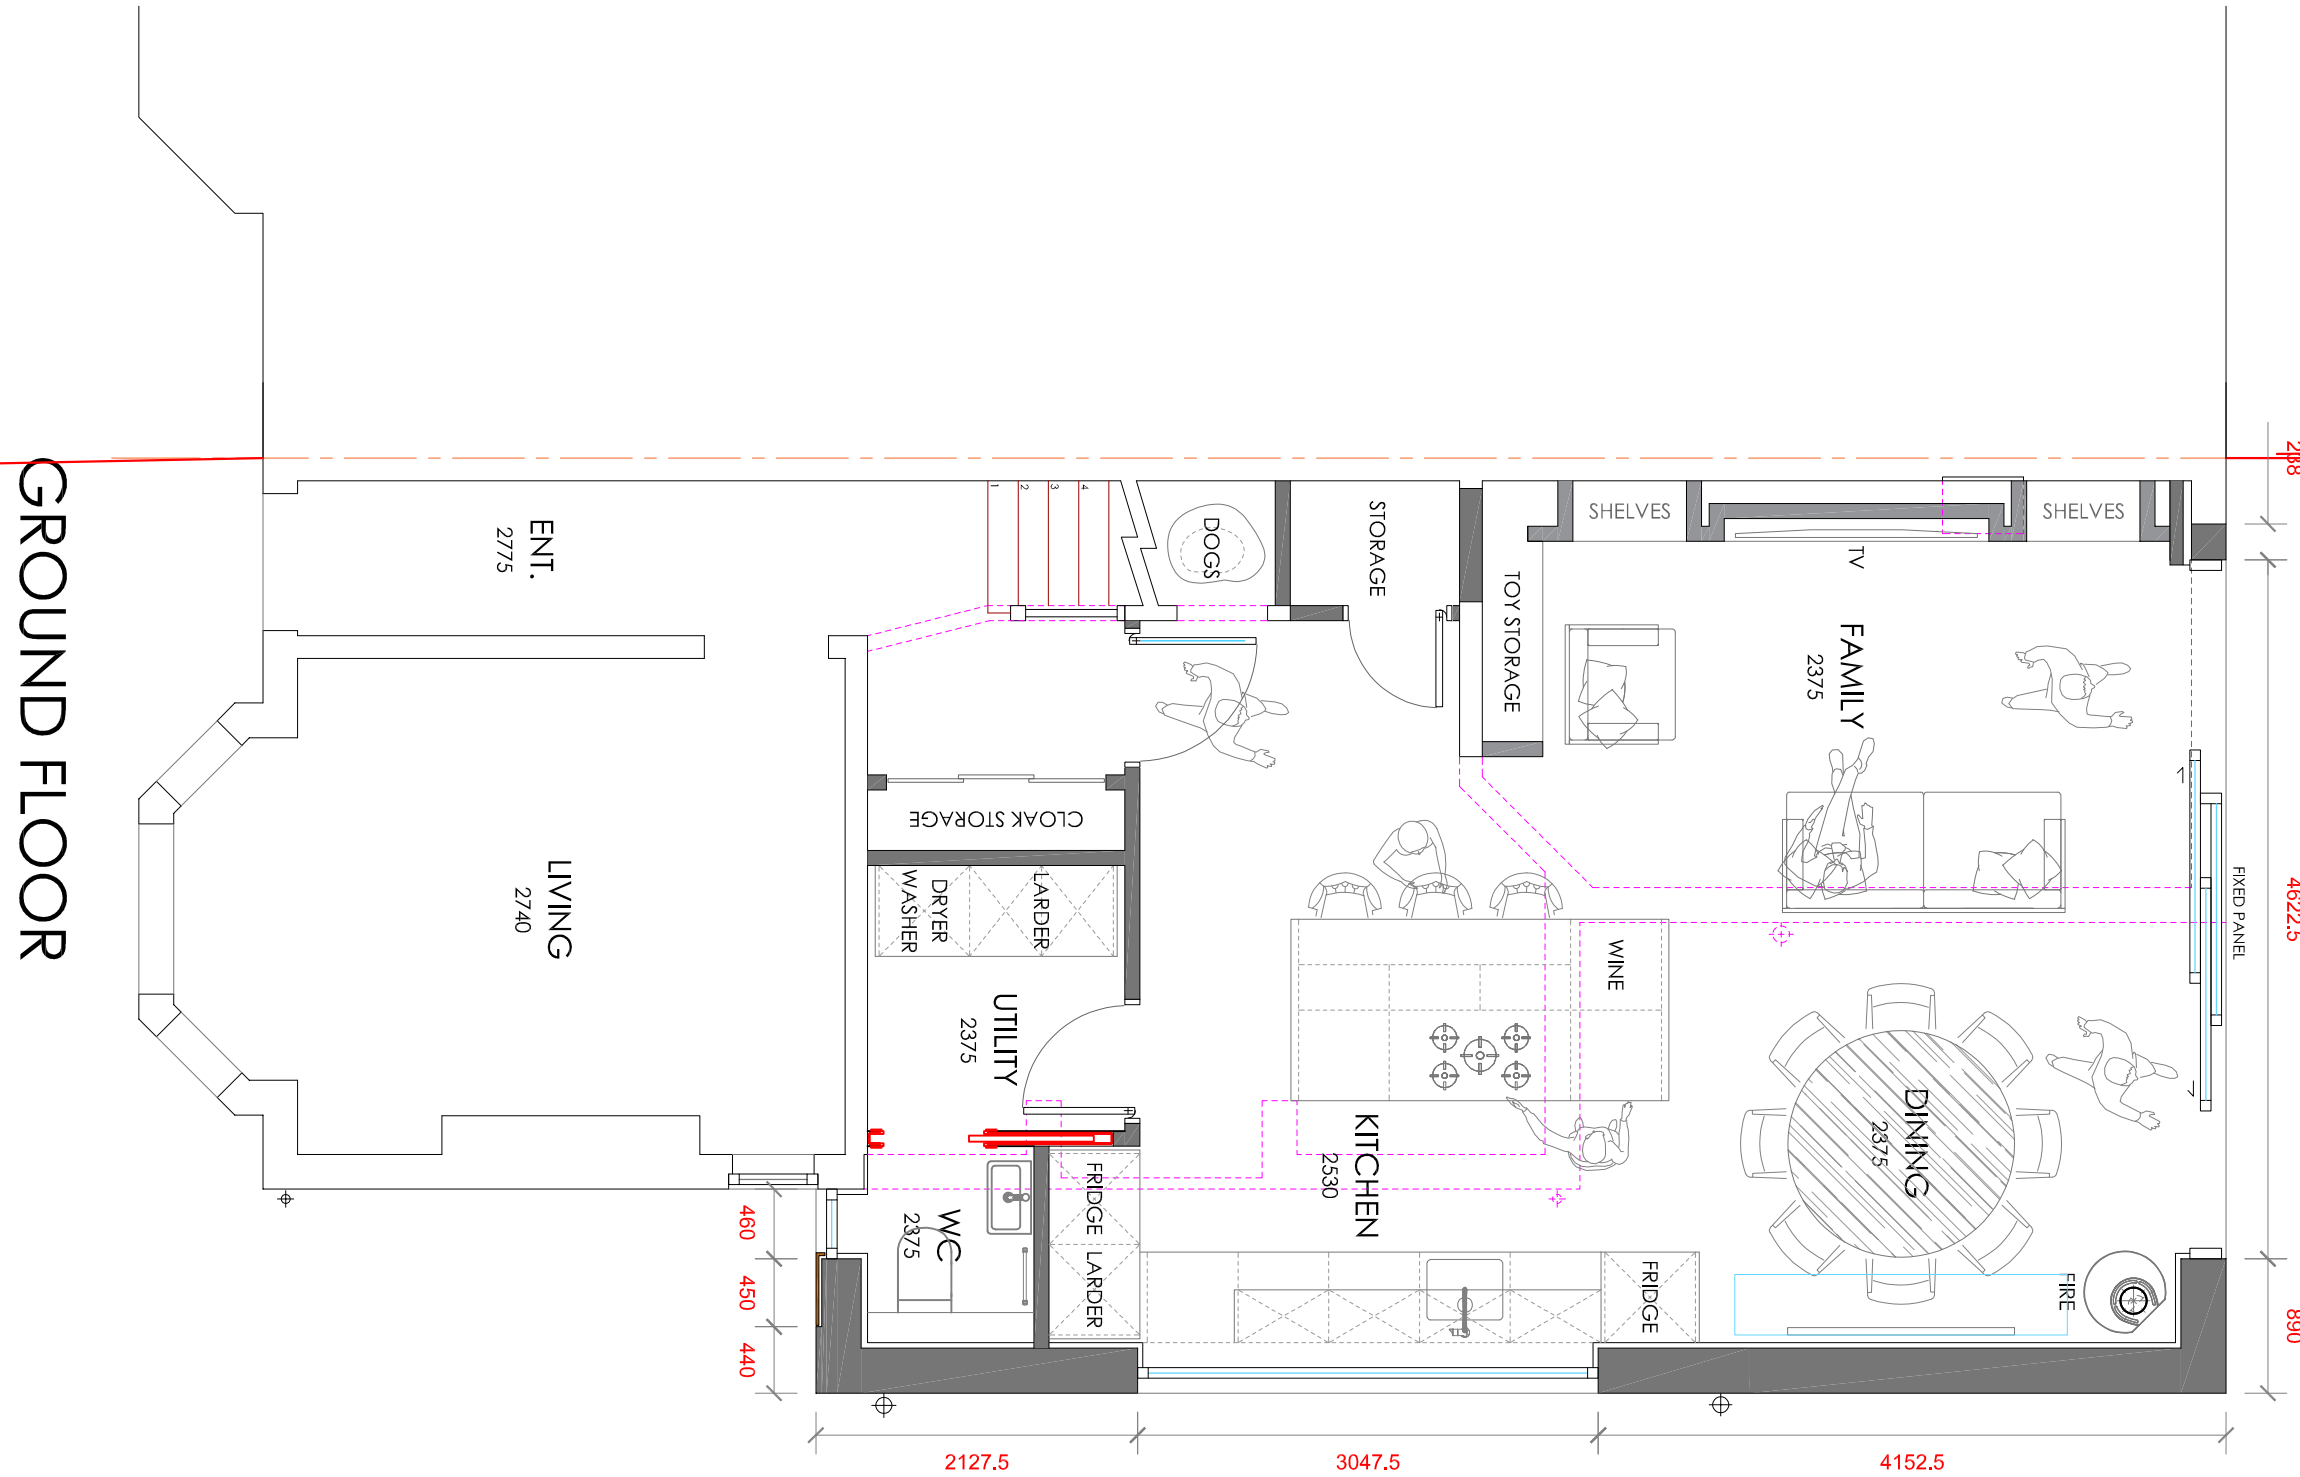
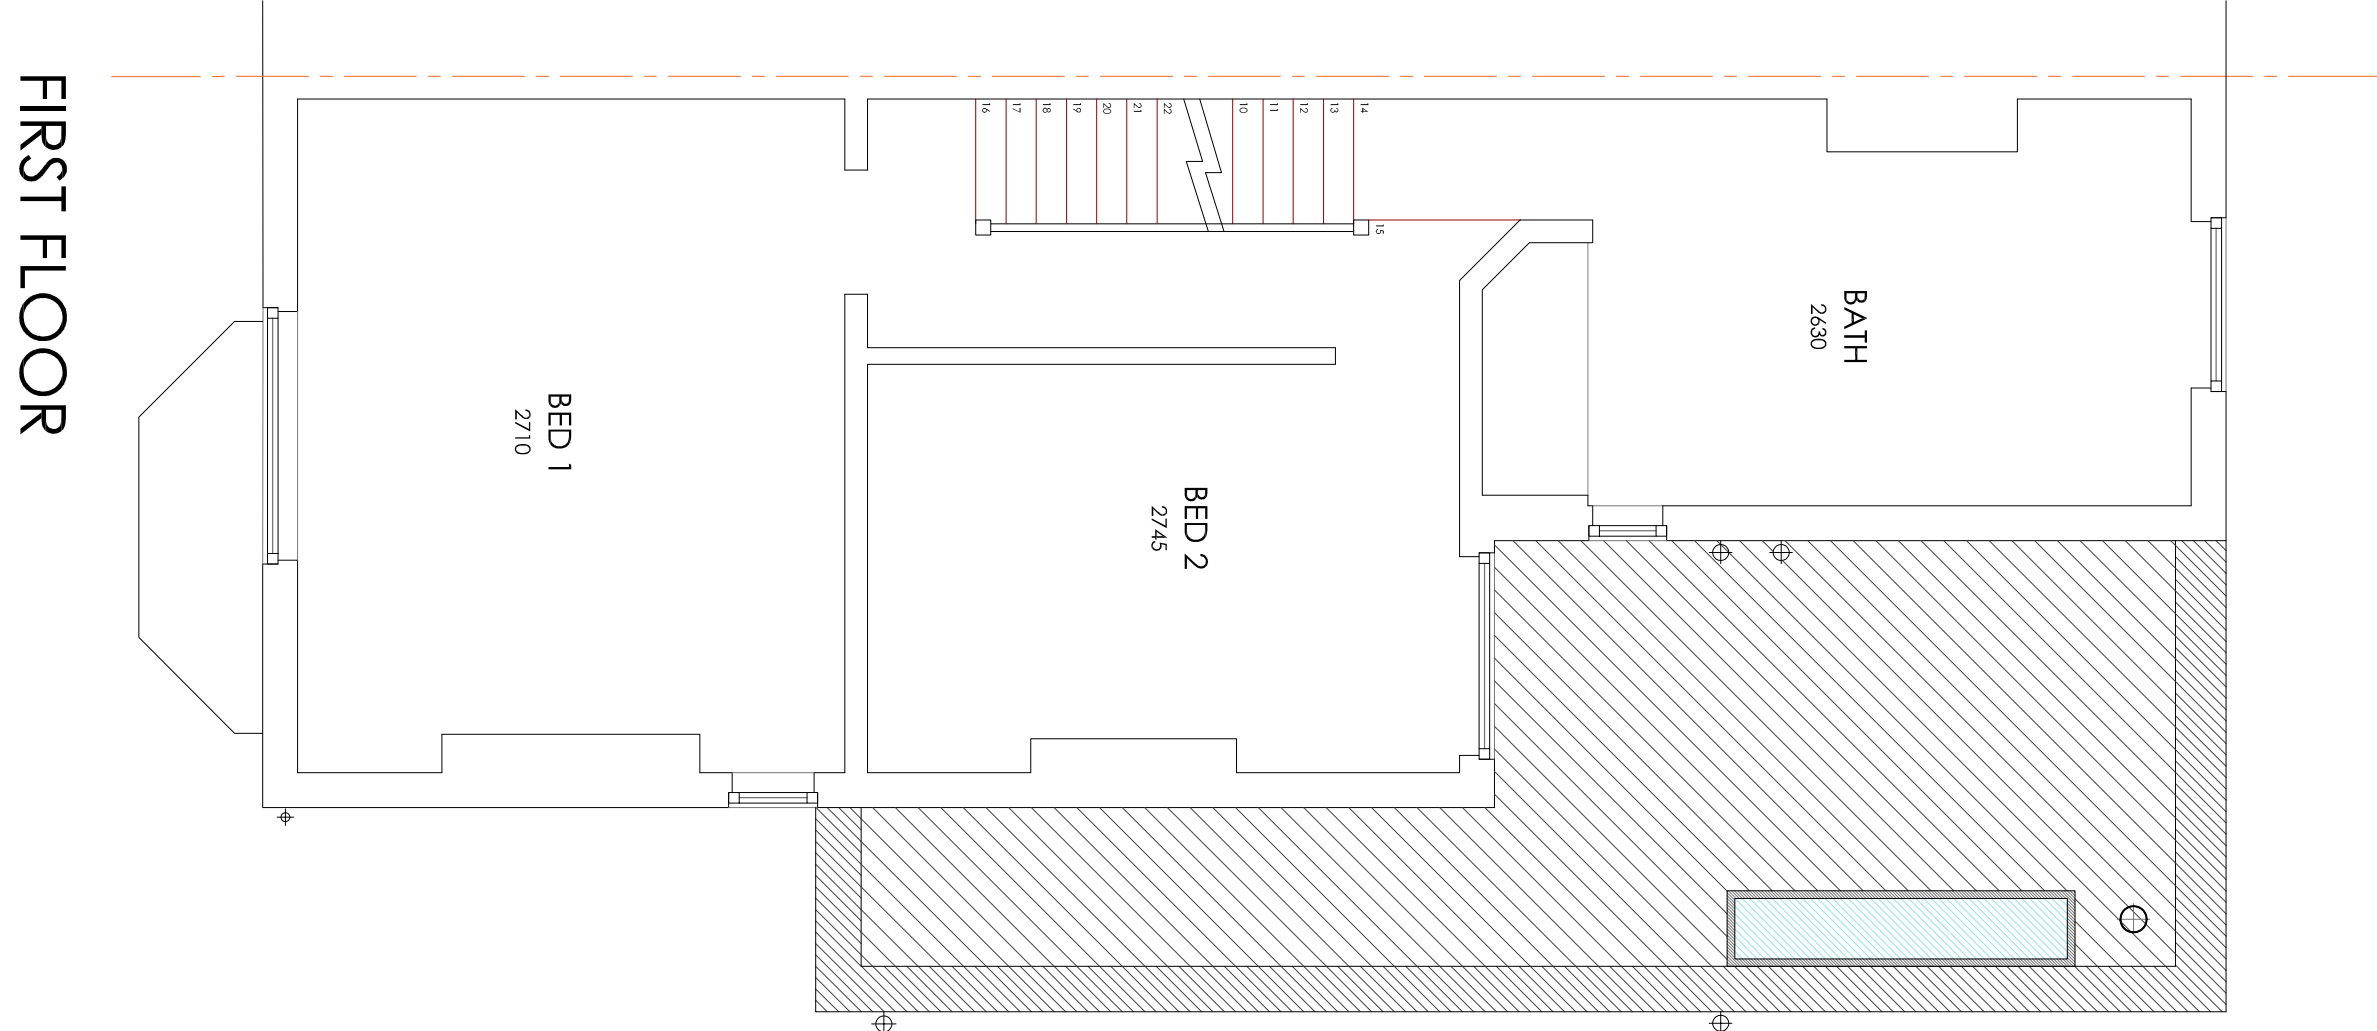


PROJECT REF 23026
DRAWING REF 201
SCALE 1:50 @ A1
DATE MAY '23
CLIENT MR & MRS KOTRIE
91 BEECH ROAD
CHORLTON
MANCHESTER
M21 9FD

PROJECT SINGLE STOREY SIDE EXTENSION
INTERNAL REMODELLING

DRAWING TITLE
PROPOSED FLOOR PLANS
PLANNING

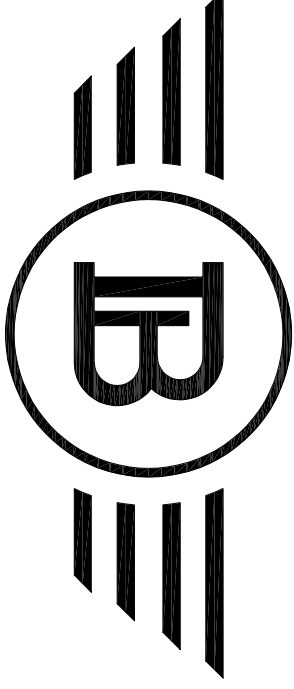

BLUECHIP ARCHITECTURE

07999 294 675
DESIGN@BLUECHIP-ARCHITECTURE.CO.UK
WWW.BLUECHIP-ARCHITECTURE.CO.UK
18 BOTANAY ROAD | WORSLEY | MANCHESTER | M30 8JS

ISSUED FOR PLANNING APPROVAL 10.08.23
COPYRIGHT PROTECTED & ISSUED UNDER LICENCE TO THE CLIENT NAMED ABOVE. ALL INFORMATION CONTAINED HEREIN IS NOT TO BE REPRODUCED OR TRANSMITTED IN ANY FORM OR BY ANY MEANS, ELECTRONIC OR MECHANICAL, INCLUDING PHOTOCOPYING, RECORDING, OR BY ANY INFORMATION STORAGE AND RETRIEVAL SYSTEM.