



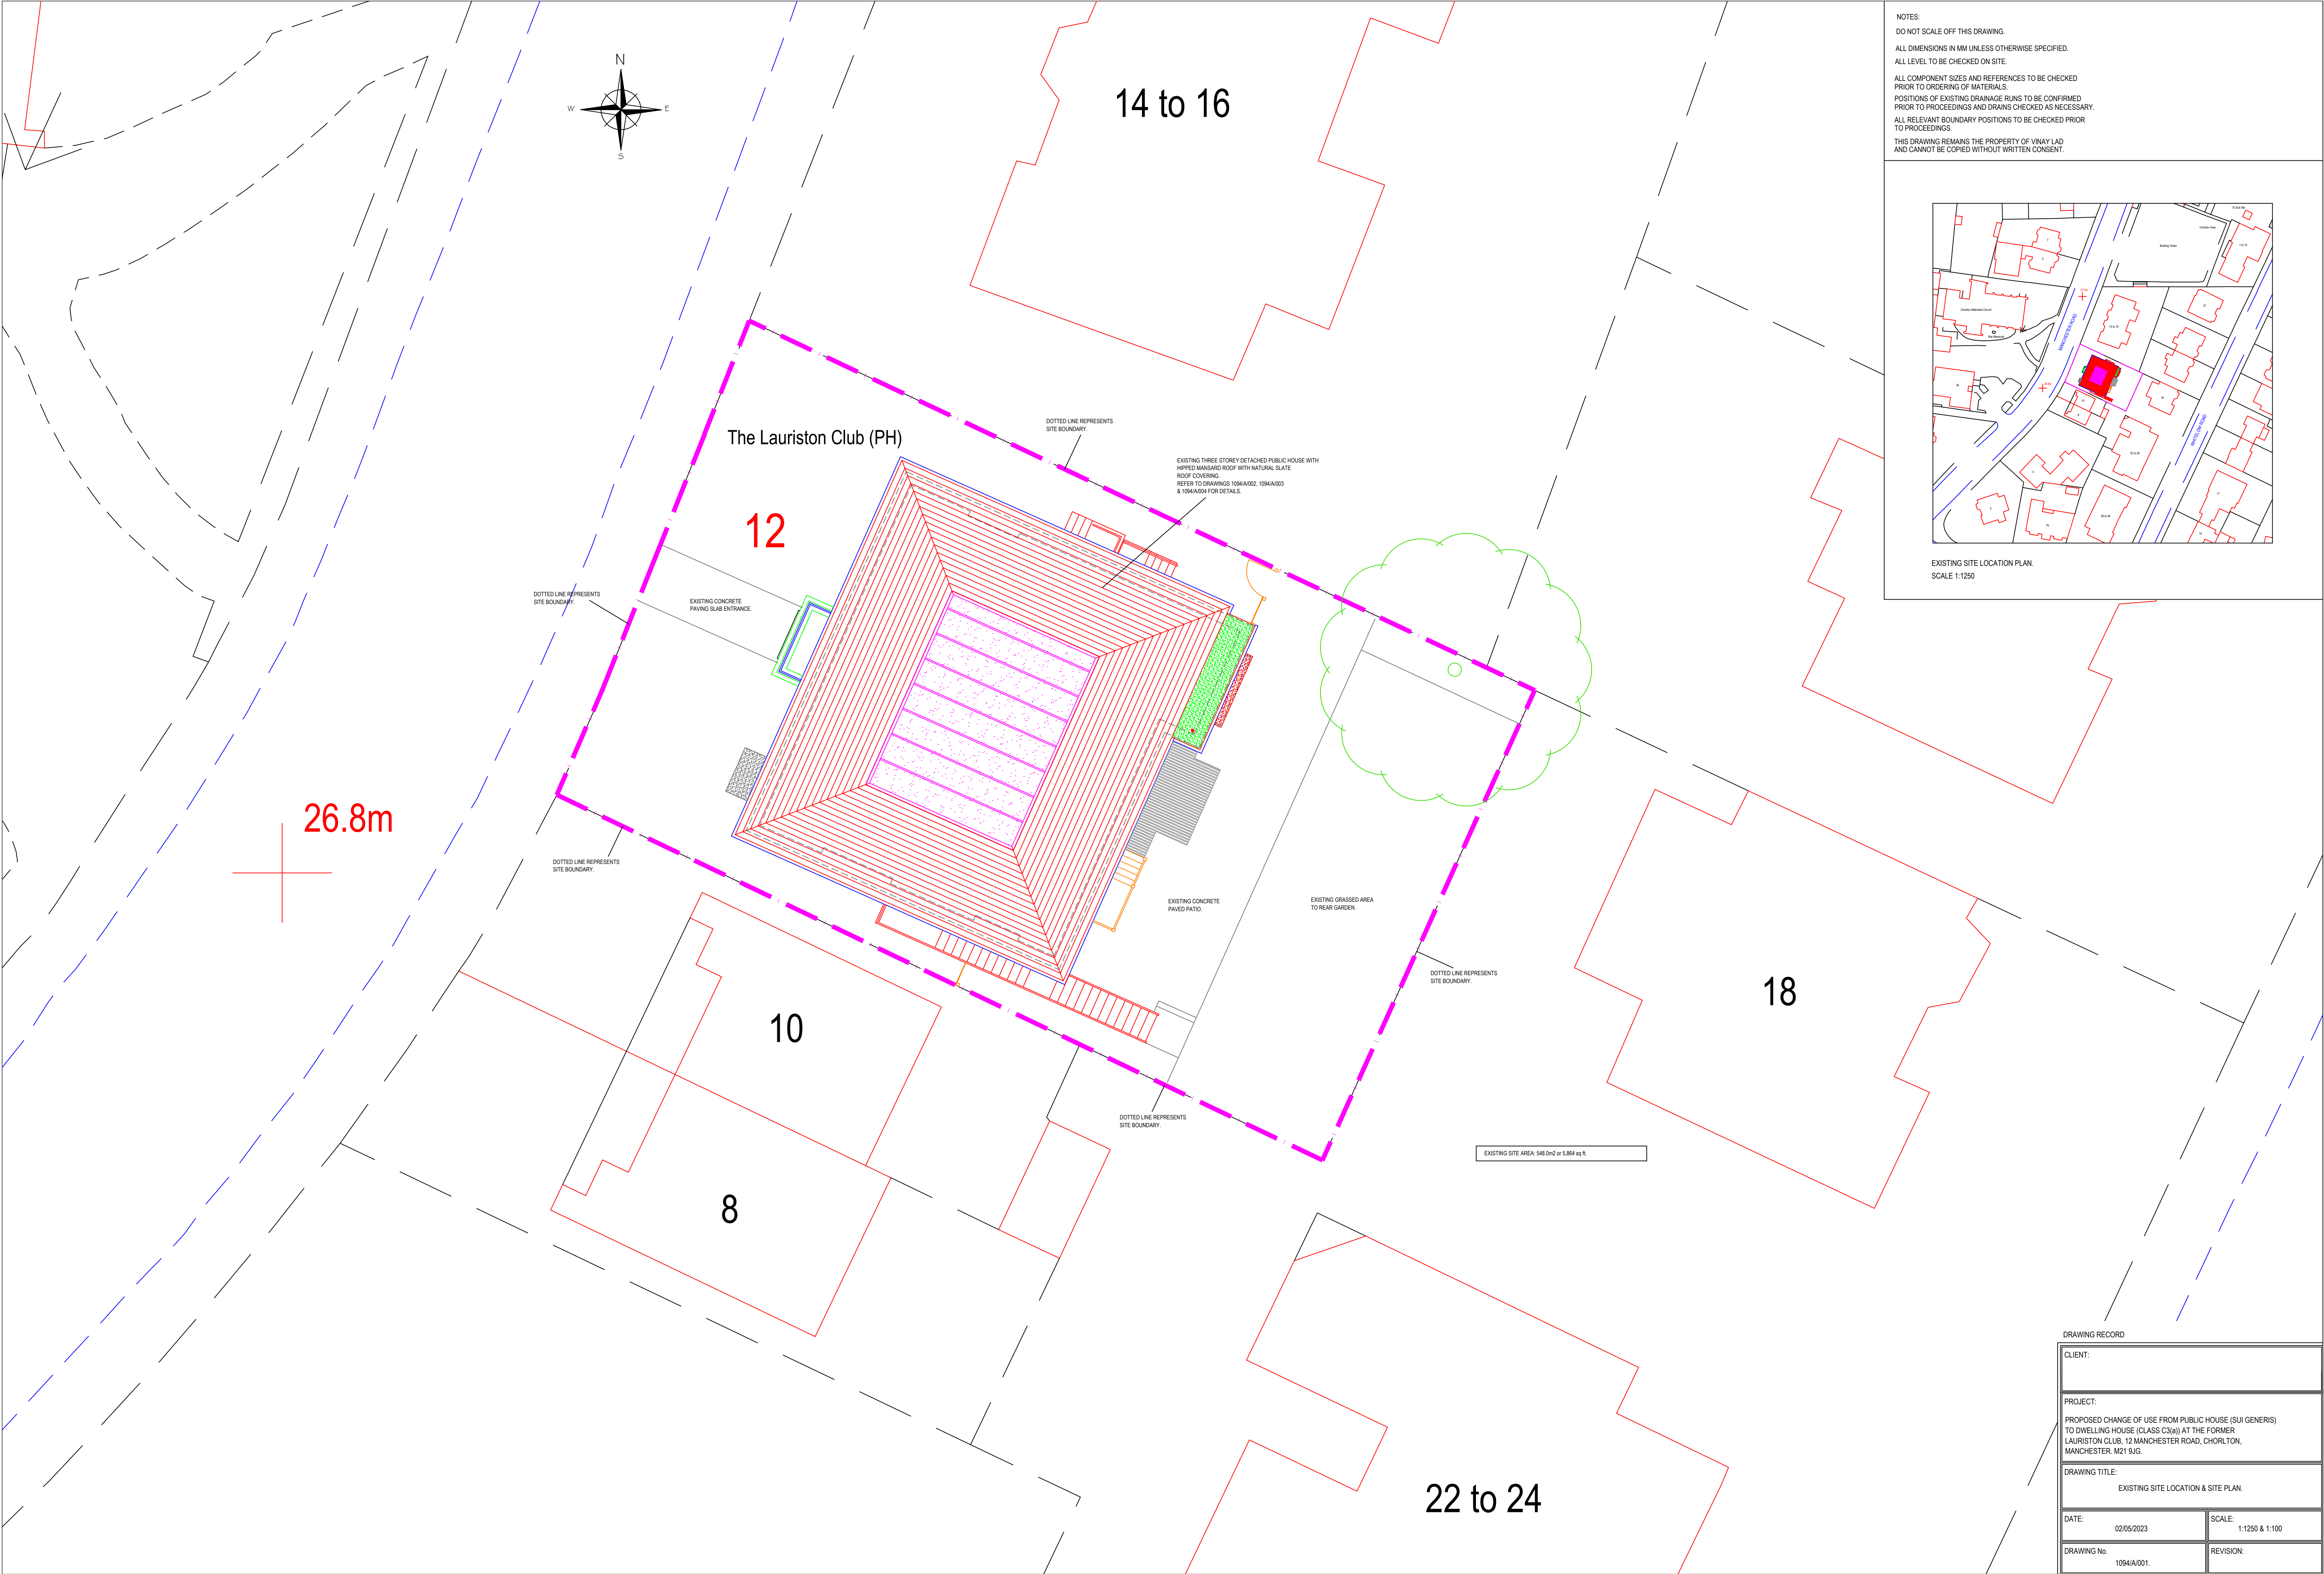

NOTES:
DO NOT SCALE OFF THIS DRAWING.
ALL DIMENSIONS IN MM UNLESS OTHERWISE SPECIFIED.
ALL LEVEL TO BE CHECKED ON SITE.
ALL COMPONENT SIZES AND REFERENCES TO BE CHECKED
PRIOR TO ORDERING OF MATERIALS.
POSITIONS OF EXISTING DRAINAGE RUNS TO BE CONFIRMED
PRIOR TO PROCEEDINGS AND DRAINS CHECKED AS NECESSARY.
ALL RELEVANT BOUNDARY POSITIONS TO BE CHECKED PRIOR
TO PROCEEDINGS.
THIS DRAWING REMAINS THE PROPERTY OF VINAY LAD
AND CANNOT BE COPIED WITHOUT WRITTEN CONSENT.

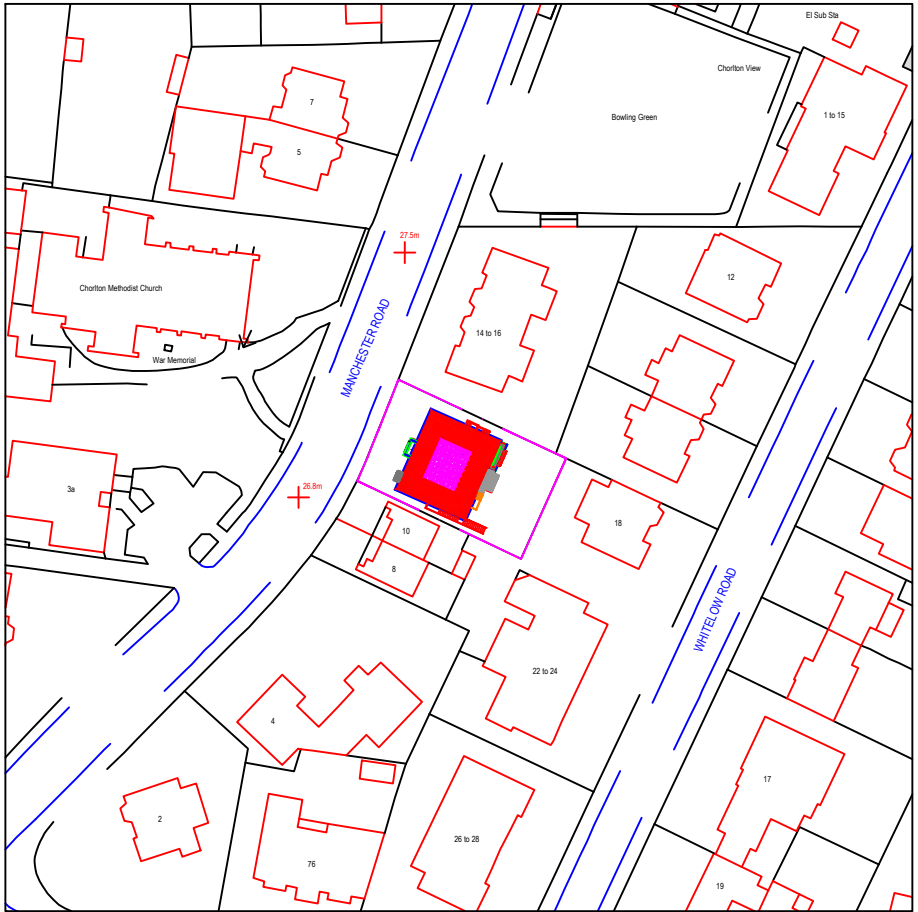

EXISTING SITE LOCATION PLAN.
SCALE 1:1250

DRAWING RECORD

CLIENT:	
PROJECT: PROPOSED CHANGE OF USE FROM PUBLIC HOUSE (SUI GENERIS) TO DWELLING HOUSE (CLASS C3(a)) AT THE FORMER LAURISTON CLUB, 12 MANCHESTER ROAD, CHORLTON, MANCHESTER, M21 9JG.	
DRAWING TITLE: EXISTING SITE LOCATION & SITE PLAN.	
DATE: 02/05/2023	SCALE: 1:1250 & 1:100
DRAWING No. 1094/A/001.	REVISION: