


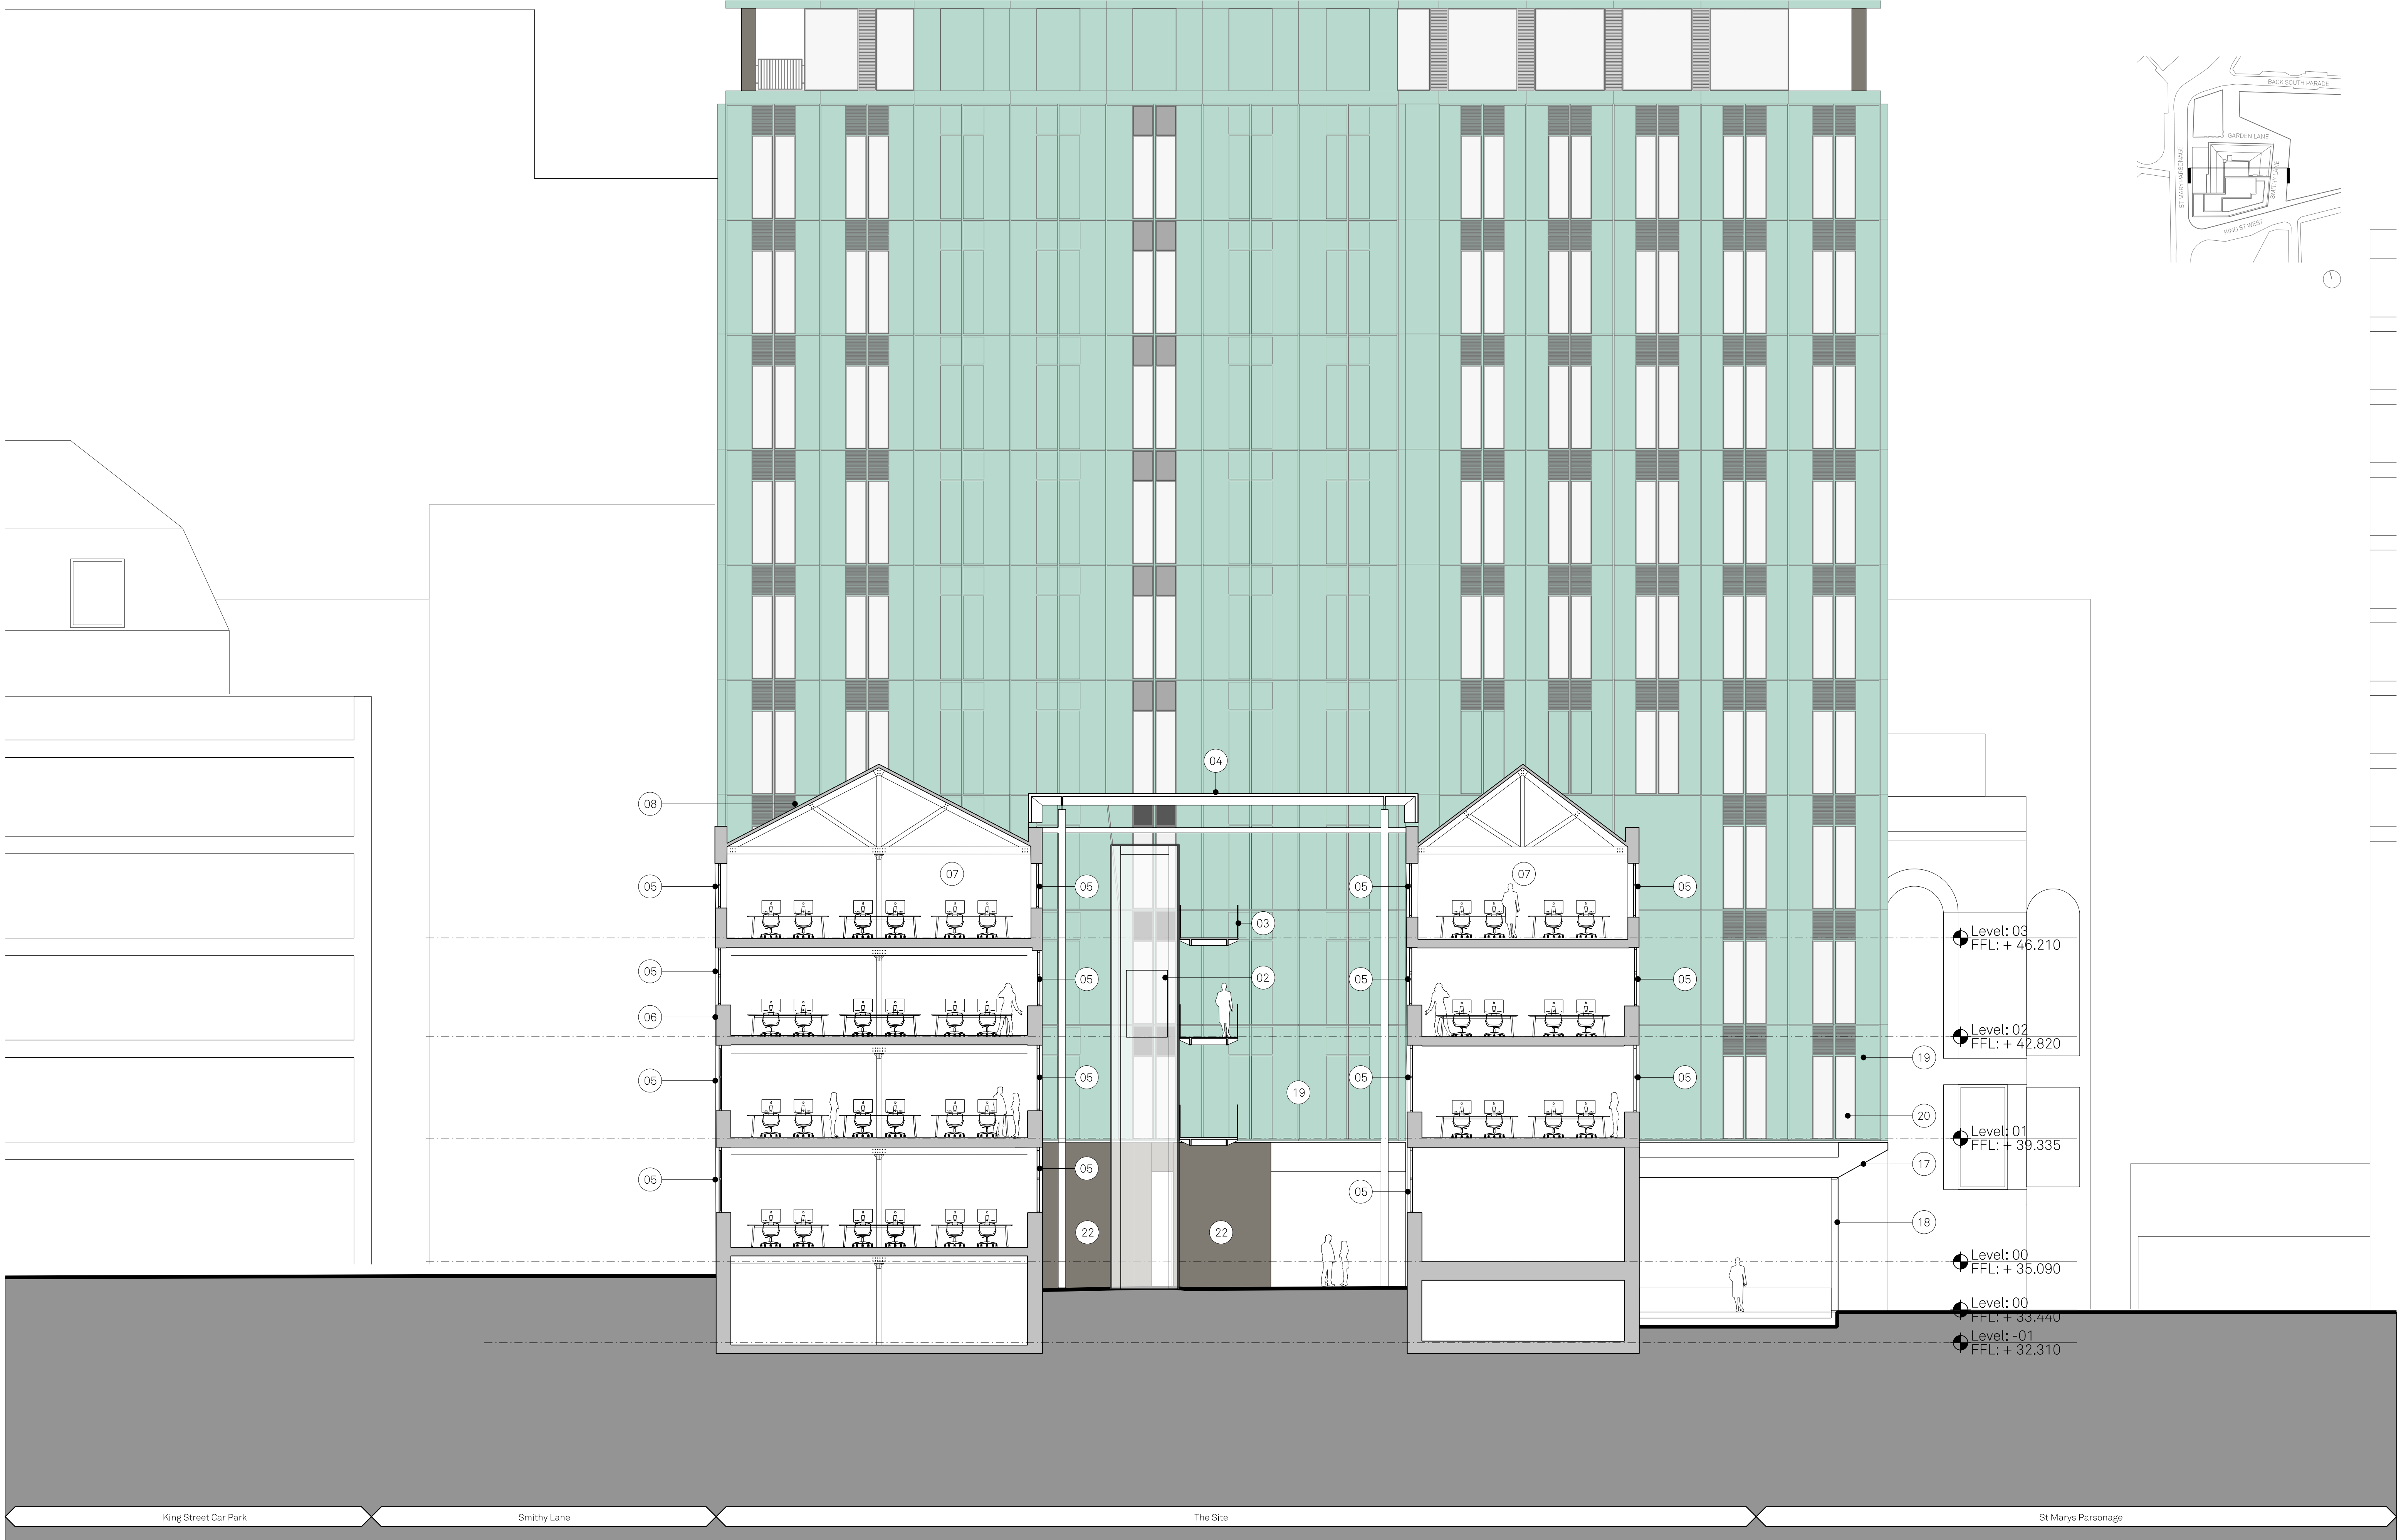

Notes: ELEVATION KEY:

- 01

Carriage Works Entrance
- 02

Feature Glazed Lift to Courtyard
- 03

Feature Glazed Bridge Link
- 04

Feature Glazed Roof Light
- 05

Heritage windows to be retained where possible and replaced where necessary
- 06

Existing Brickwork Repointed Where Necessary
- 07

Commercial Floorplate
- 08

Roof slates repaired to match where needed
- 09

Rainwater pipes repaired and repainted
- 10

Existing bridge link removed, Window & brick infill to match existing
- 11

Anodised Metal Door
- 12

Existing Opening, Reinstated, Anodised Aluminium Microrib Louvre
- 13

Lift to Cycle Store
- 14

Existing Opening Infilled With Like-For-Like Stone
- 15

Existing stonework repaired and cleaned
- 16

Existing door repaired to match original condition
- 17

Pigmented precast concrete lintel with earthy tone
- 18

SG Curtain Wall System
- 19

Anodised Aluminium Cladding with Feature Blade
- 20

Unitised SG Glazing System
- 21

Anodised Aluminium Microrib Louvre
- 22

Anodised Metal Wall Lining

★ All drawings to be read in conjunction with the 'Condition Report and Repair Schedule'

Project Name:
27-31 King St
West & The
Carriage Works

Drawn: IB
Checked: FM

Details:

Title:
Proposed Courtyard
South Elevation

Status:
Planning

Scale:
1:100@A1

Project:
107

Drawing No:
B1_04_2204

Rev:
B

Jon Matthews Architects

Union, 2-10 Albert Square, Manchester, M2 6LW

0161 974 3690

Copyright of this drawing is vested in Jon Matthews Architects and must not be copied or reproduced without written consent. Figured dimensions only are to be taken from this drawing. Do not scale from this drawing. For full company disclosure please visit www.jonmatthewsarchitects.com