


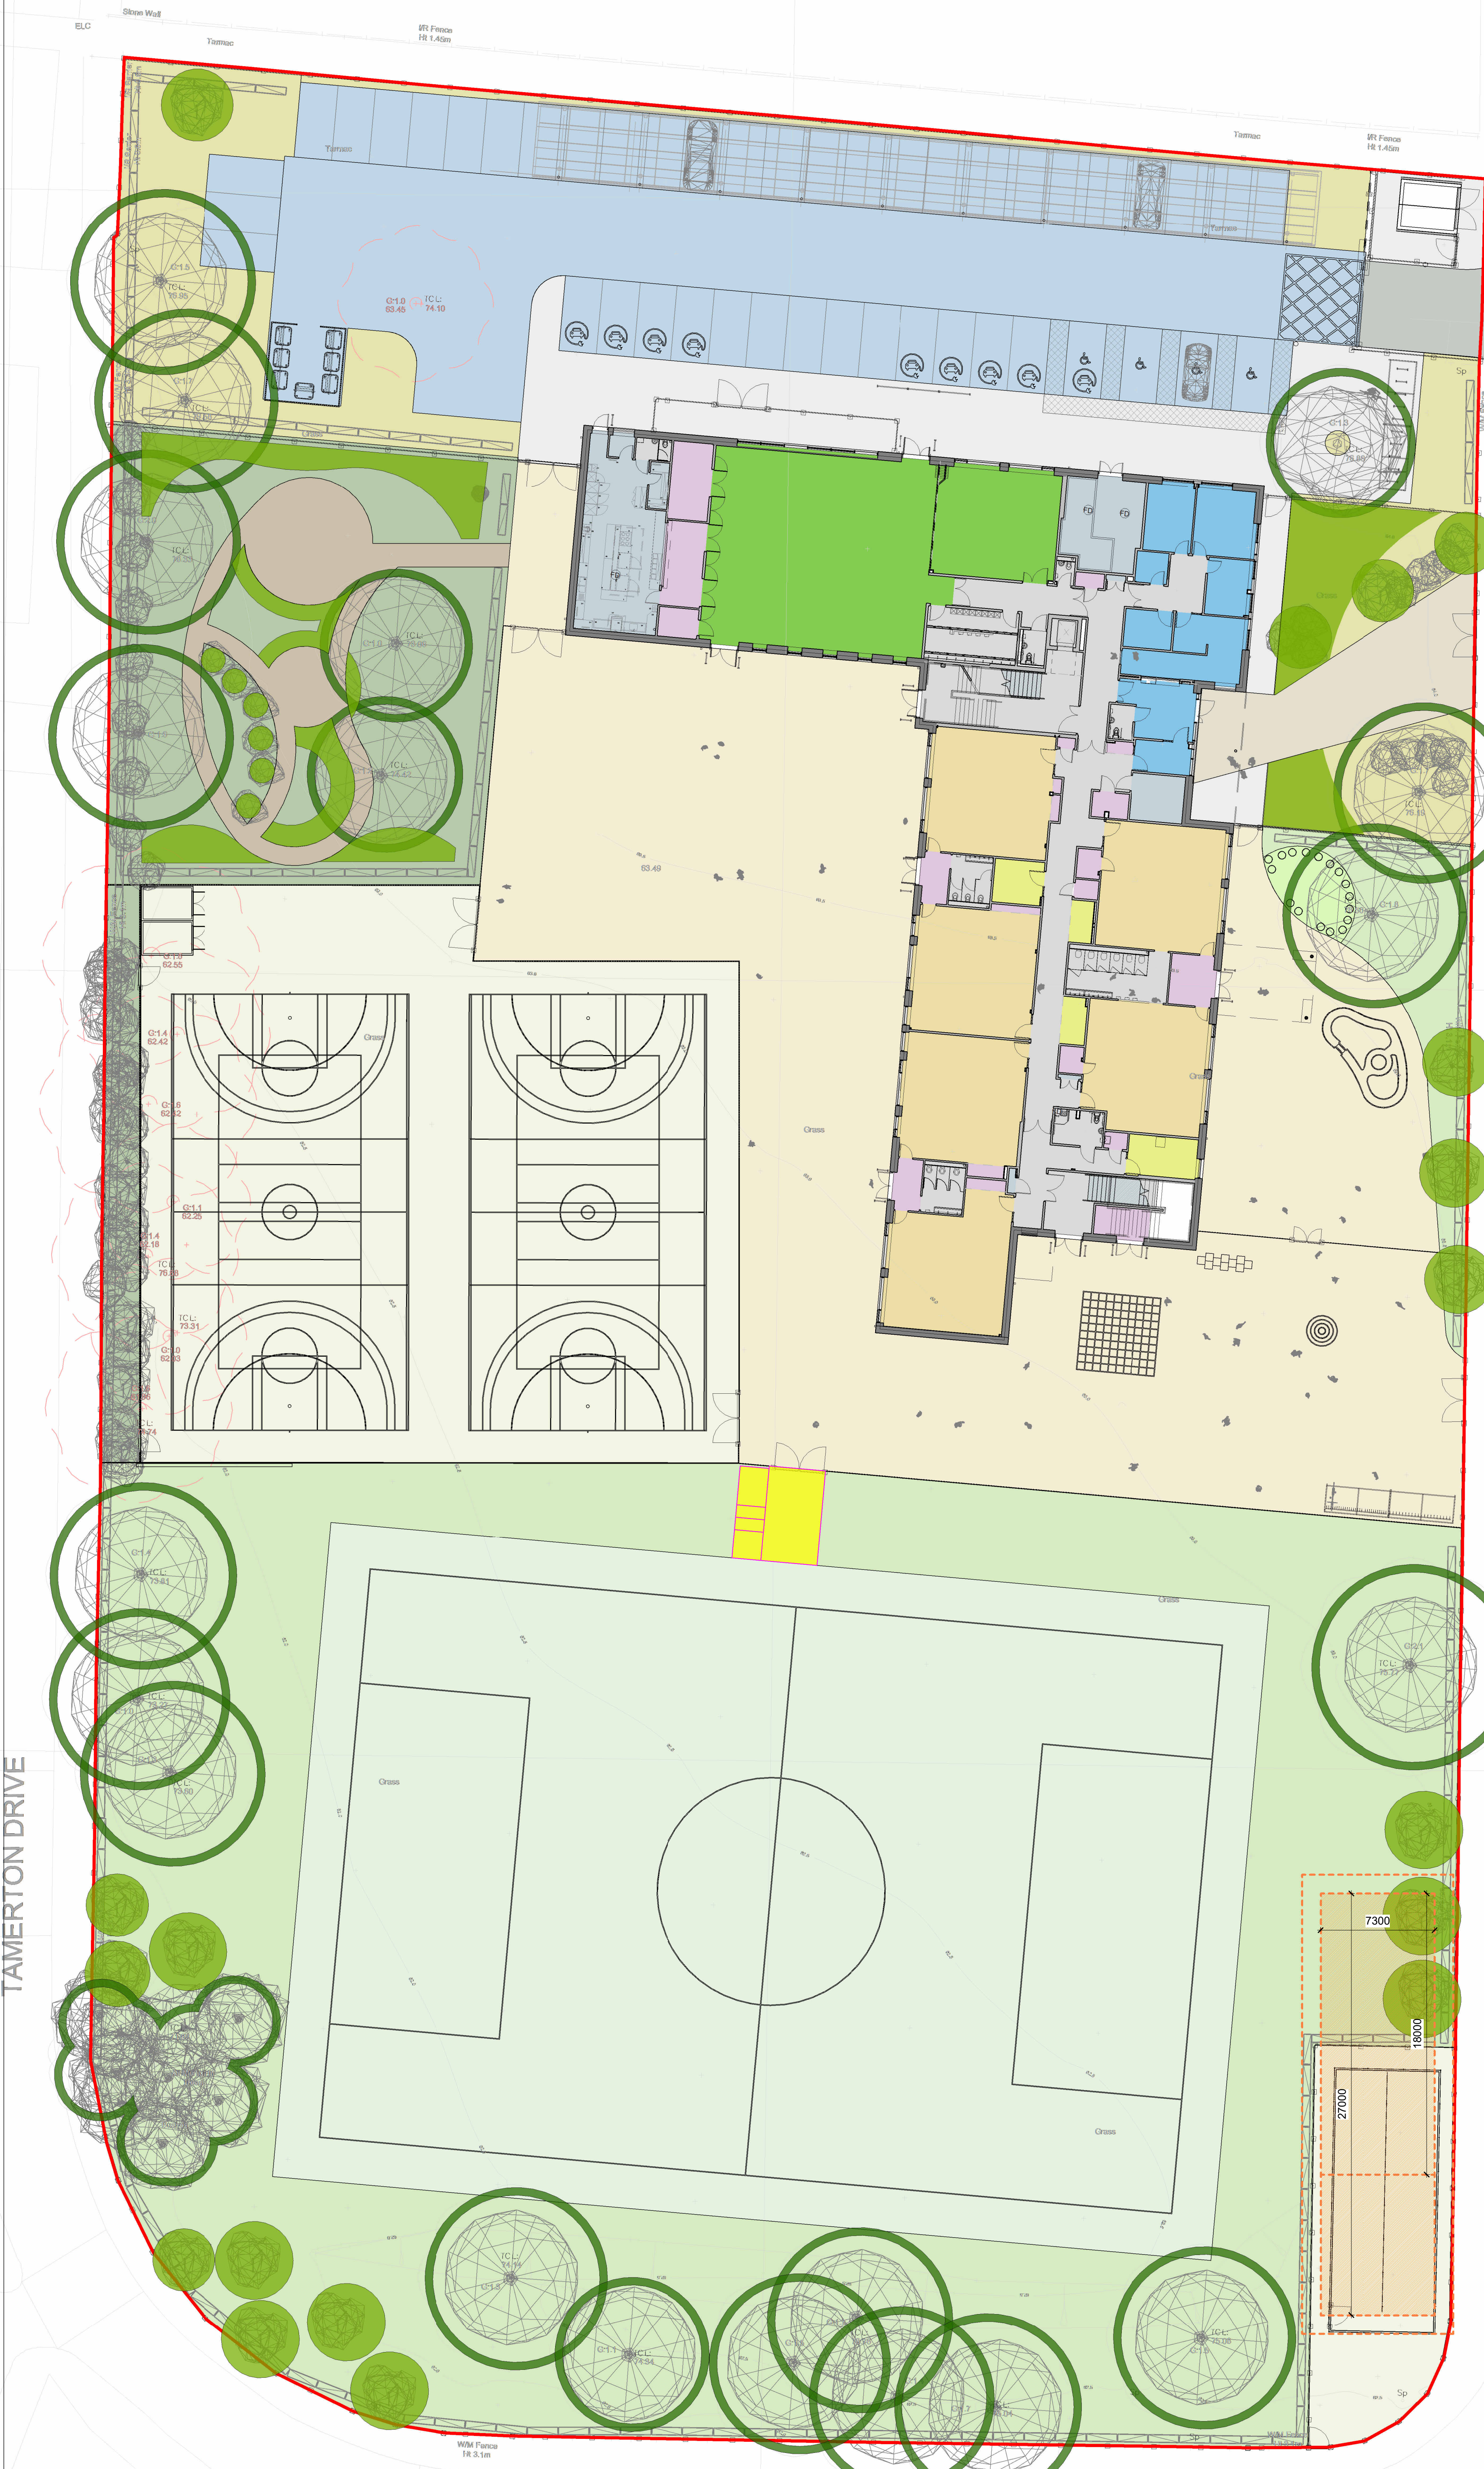

© Bowker Sadler Partnership Limited

■ This drawing is the subject of copyright which vests in Bowker Sadler Partnership Limited. It is an infringement of copyright to reproduce this drawing, by whatever means, including electronic, without the express written consent of Bowker Sadler Partnership Limited which reserves all its rights.

Bowker Sadler Partnership Limited asserts its rights to be identified as the author of this design

■ Drawing not to be scaled

■ Report Errors and Omissions to the Architect.

■ Check all dimensions on site

■ Drawing to be read in conjunction with the Health and Safety Plan and all relevant Risk Assessments

1:50
1:100

1m
2m
3m
4m
5m
6m

LB

TAMERTON DRIVE

HEYWOOD STREET

Rev.	Date	Dm.	Chkd.

BOWKER SADLER ARCHITECTURE

Hatherlow House | Hatherlow | Romiley | Stockport | SK6 3DY
0161 406 7333 | office@bowker-sadler.co.uk | www.bowker-sadler.co.uk

Project
**Olive Primary School,
Manchester**

Client
Conlon Construction Limited

Drawing
**Proposed Site Plan - Sports
England ECB overlay**

Scale	Sheet Size	Drawn	Checked	Date
1 : 200	@ A1	SW	AC	31.03.23

Project No.	Originator	Zone	Level	Form	Discipline	Number	Revision
FS0766	-BSA	-XX	-XX	-D	-A	0916	

Status

Sketch / Discussion

00 Proposed Site Plan_ Overlay sketch ECB
1 : 200