


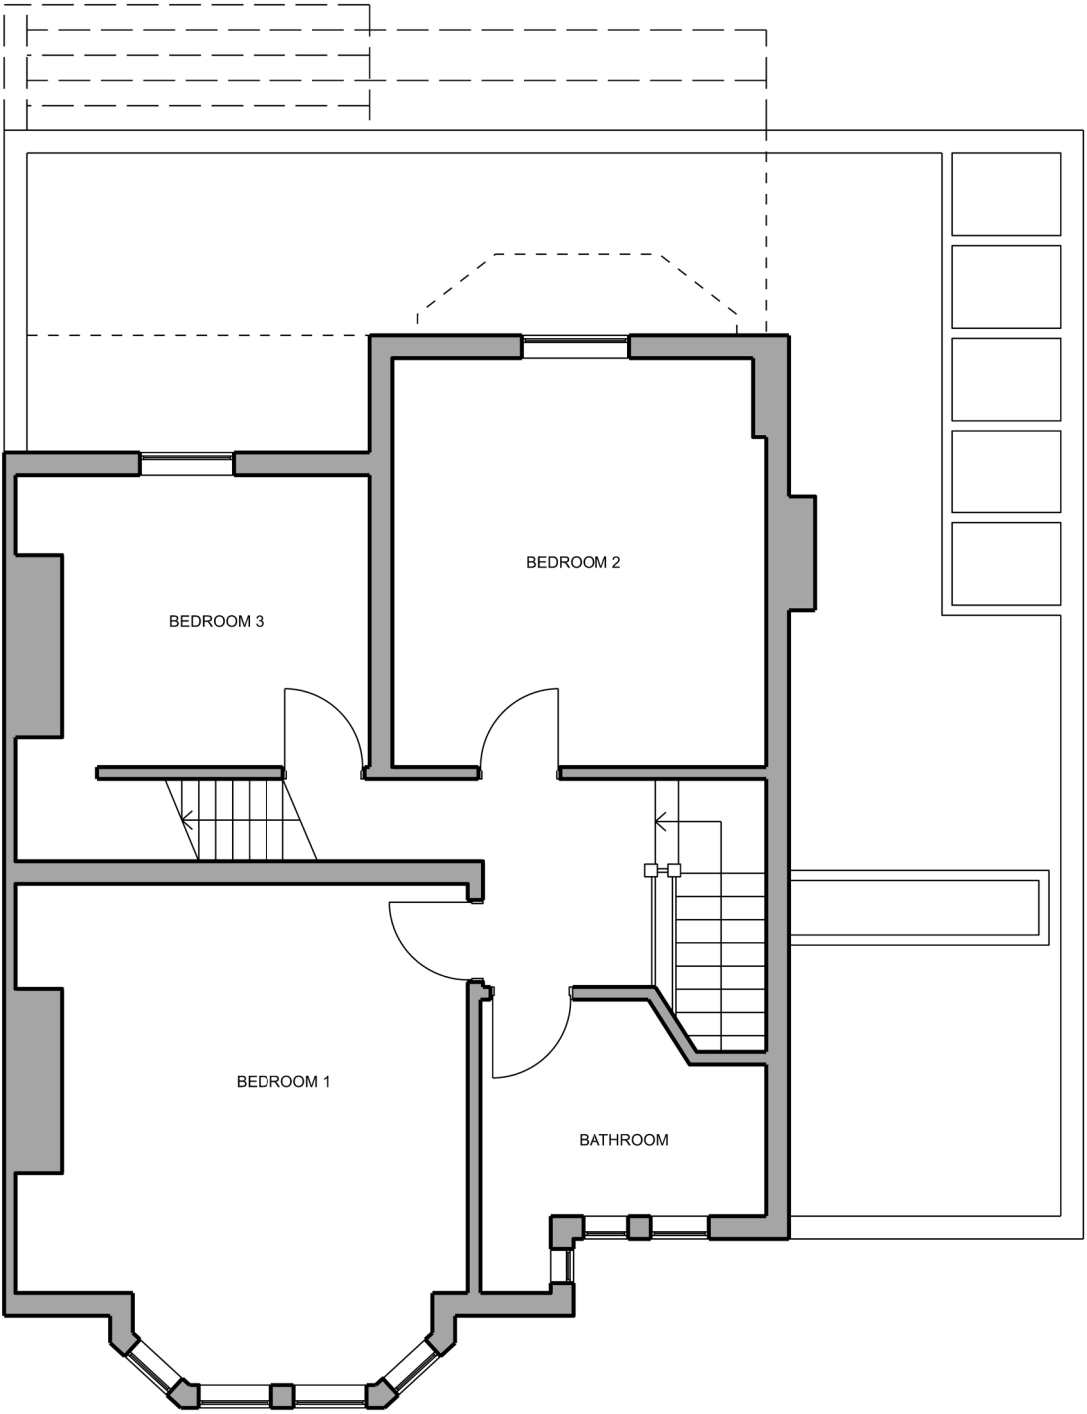

edmunds architects ltd  
www.edmundsarchitects.com

Do not scale from this drawing

This drawing is the copyright of edmunds architect ltd

All dimensions to be checked on site by contractor  
Contractor to report any dimensional discrepancies,  
errors or omissions prior to works commencing on site

Notes

- Existing building
- Existing walls/structure to be removed
- Proposed new walls

| Rev. | Date       | Drawn | Description         |
|------|------------|-------|---------------------|
| P1   | 06.09.2023 | AE    | Issued for Planning |

Project  
11 OAK AVENUE  
Client  
MRS L WISE & MR B CRANGLE  
Scale  
1:75 @ A3  
Status  
FOR PLANNING  
Drawing no. / Title  
0083\_al(05)022\_P1

edmunds architects

PROPOSED FIRST FLOOR PLAN