



Do not scale from this drawing. All information should be checked by the contractor on site before commencing work. Any discrepancies should be reported to Archirama immediately. All rights are reserved and are not transferable. Unauthorised reproductions of this drawing are not permitted.

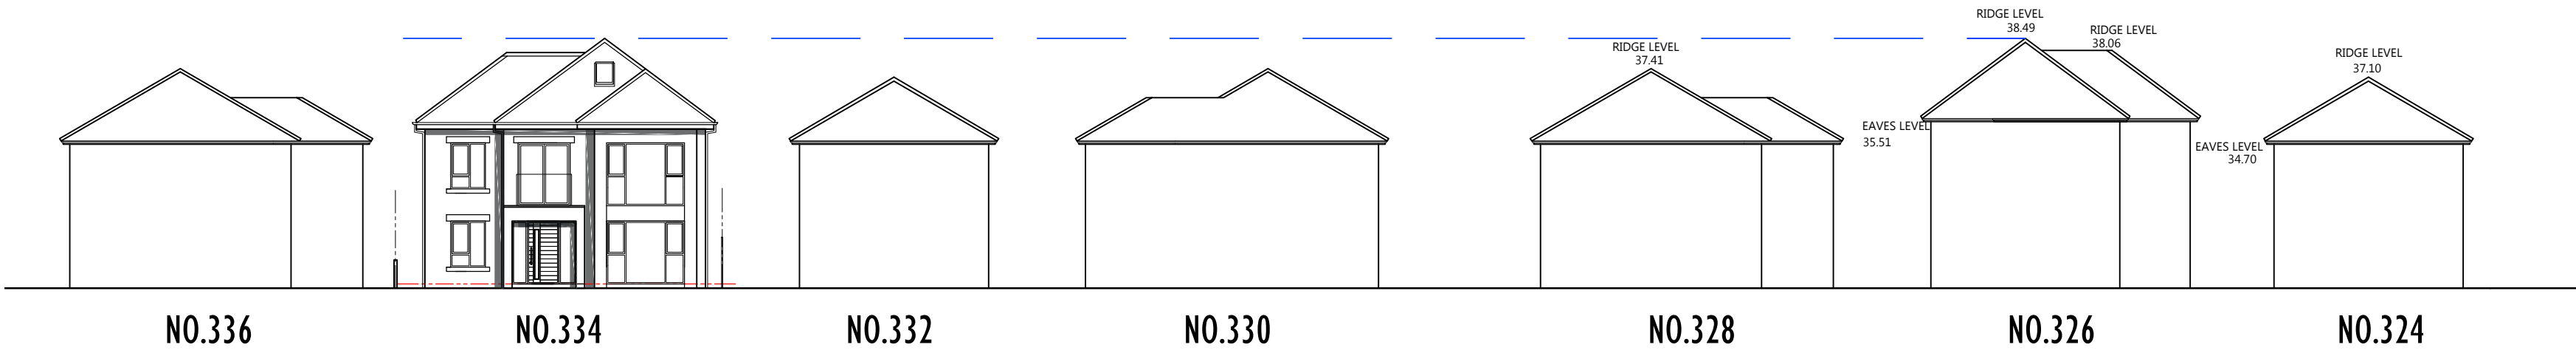

PROPOSED STREET SCENE 1:200

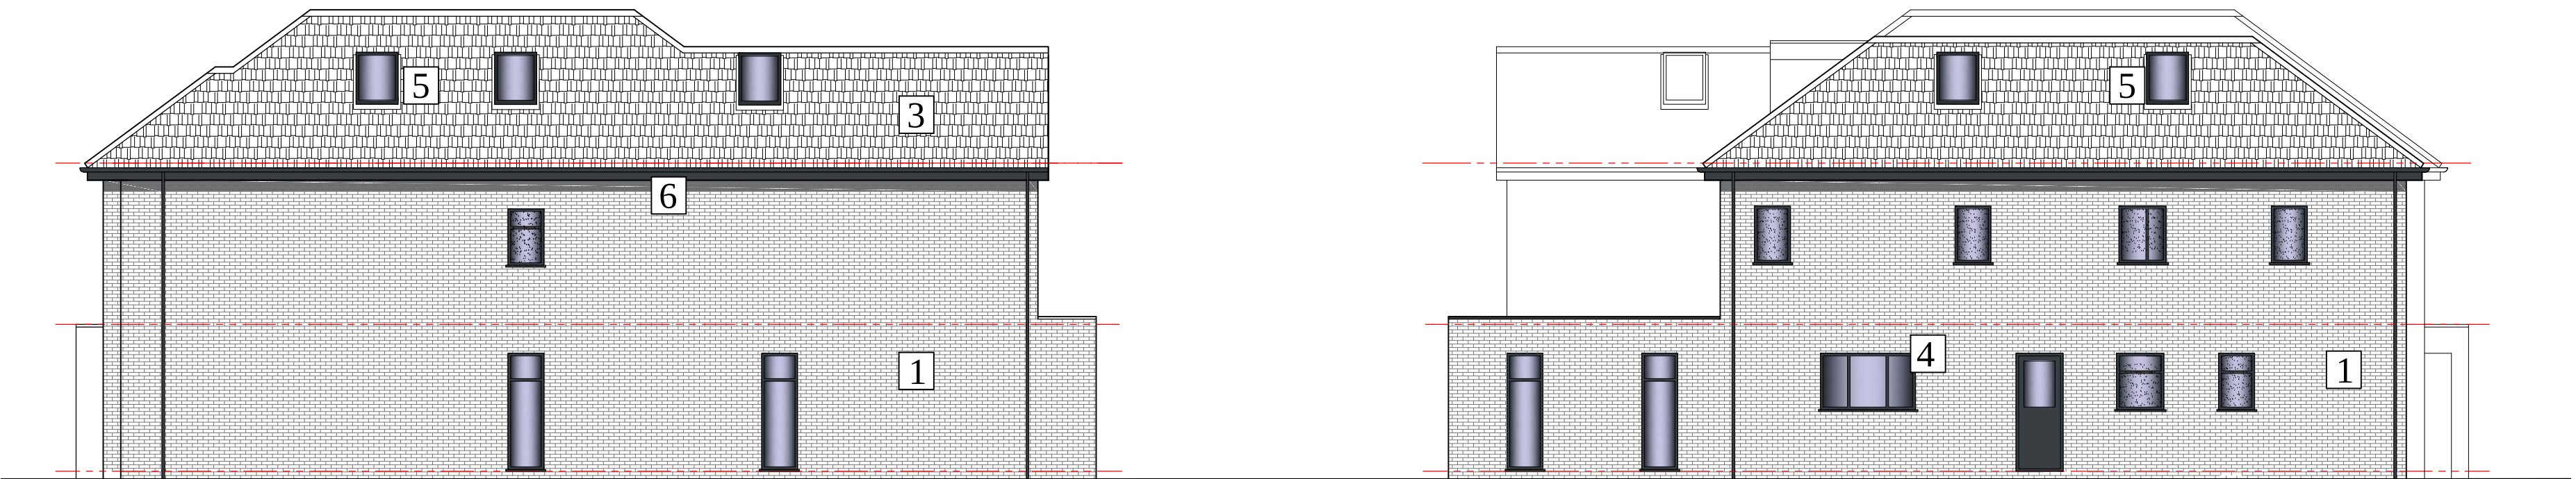


PROPOSED SIDE / EAST ELEVATION


PROPOSED SIDE / WEST ELEVATION

LEGEND


- 1 RED / BROWN FACING BRICKS TO BE AGREED
- 2 NATURAL STONE
- 3 BLACK CONC SLATE
- 4 BLACK / DARK GREY WINDOWS AND DOORS
- 5 ROOF LIGHTS
- 6 BLACK UPVC FASCIAS & RAINWATER GOODS

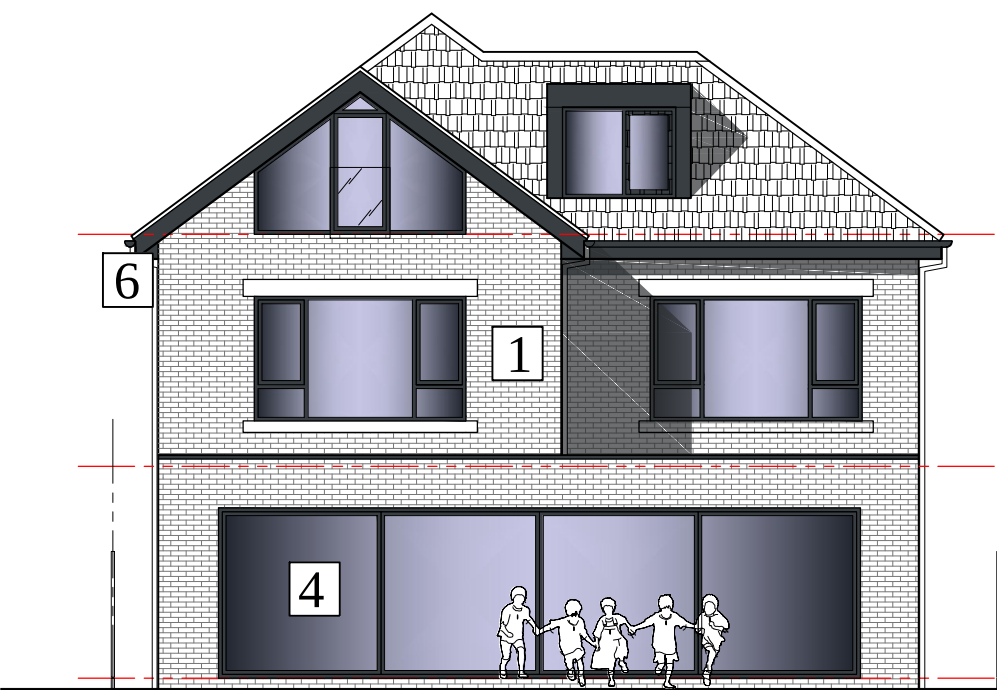



PROPOSED REAR ELEVATION

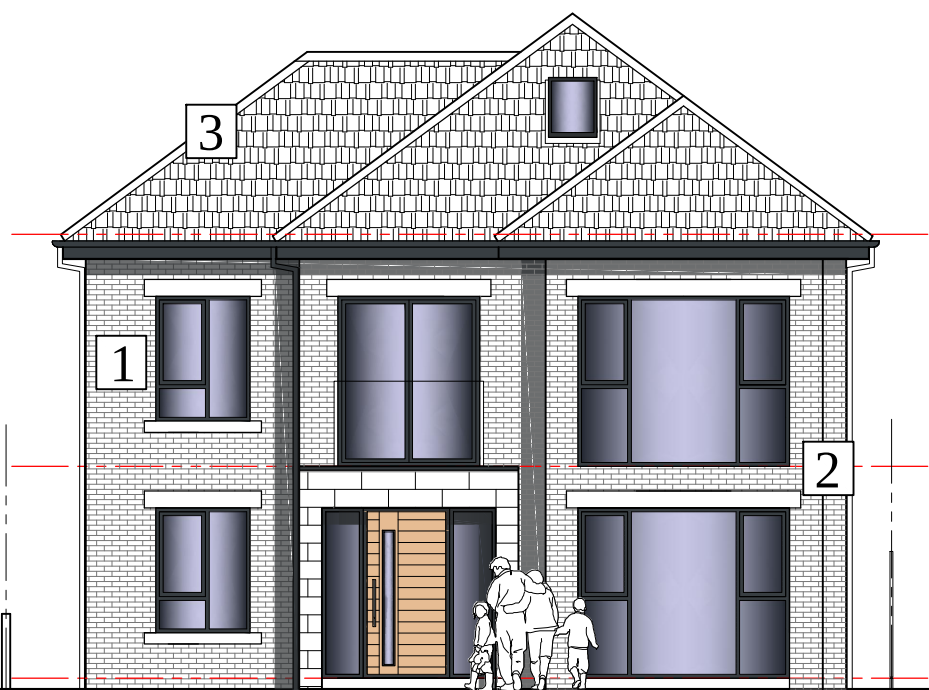


PROPOSED FRONT ELEVATION

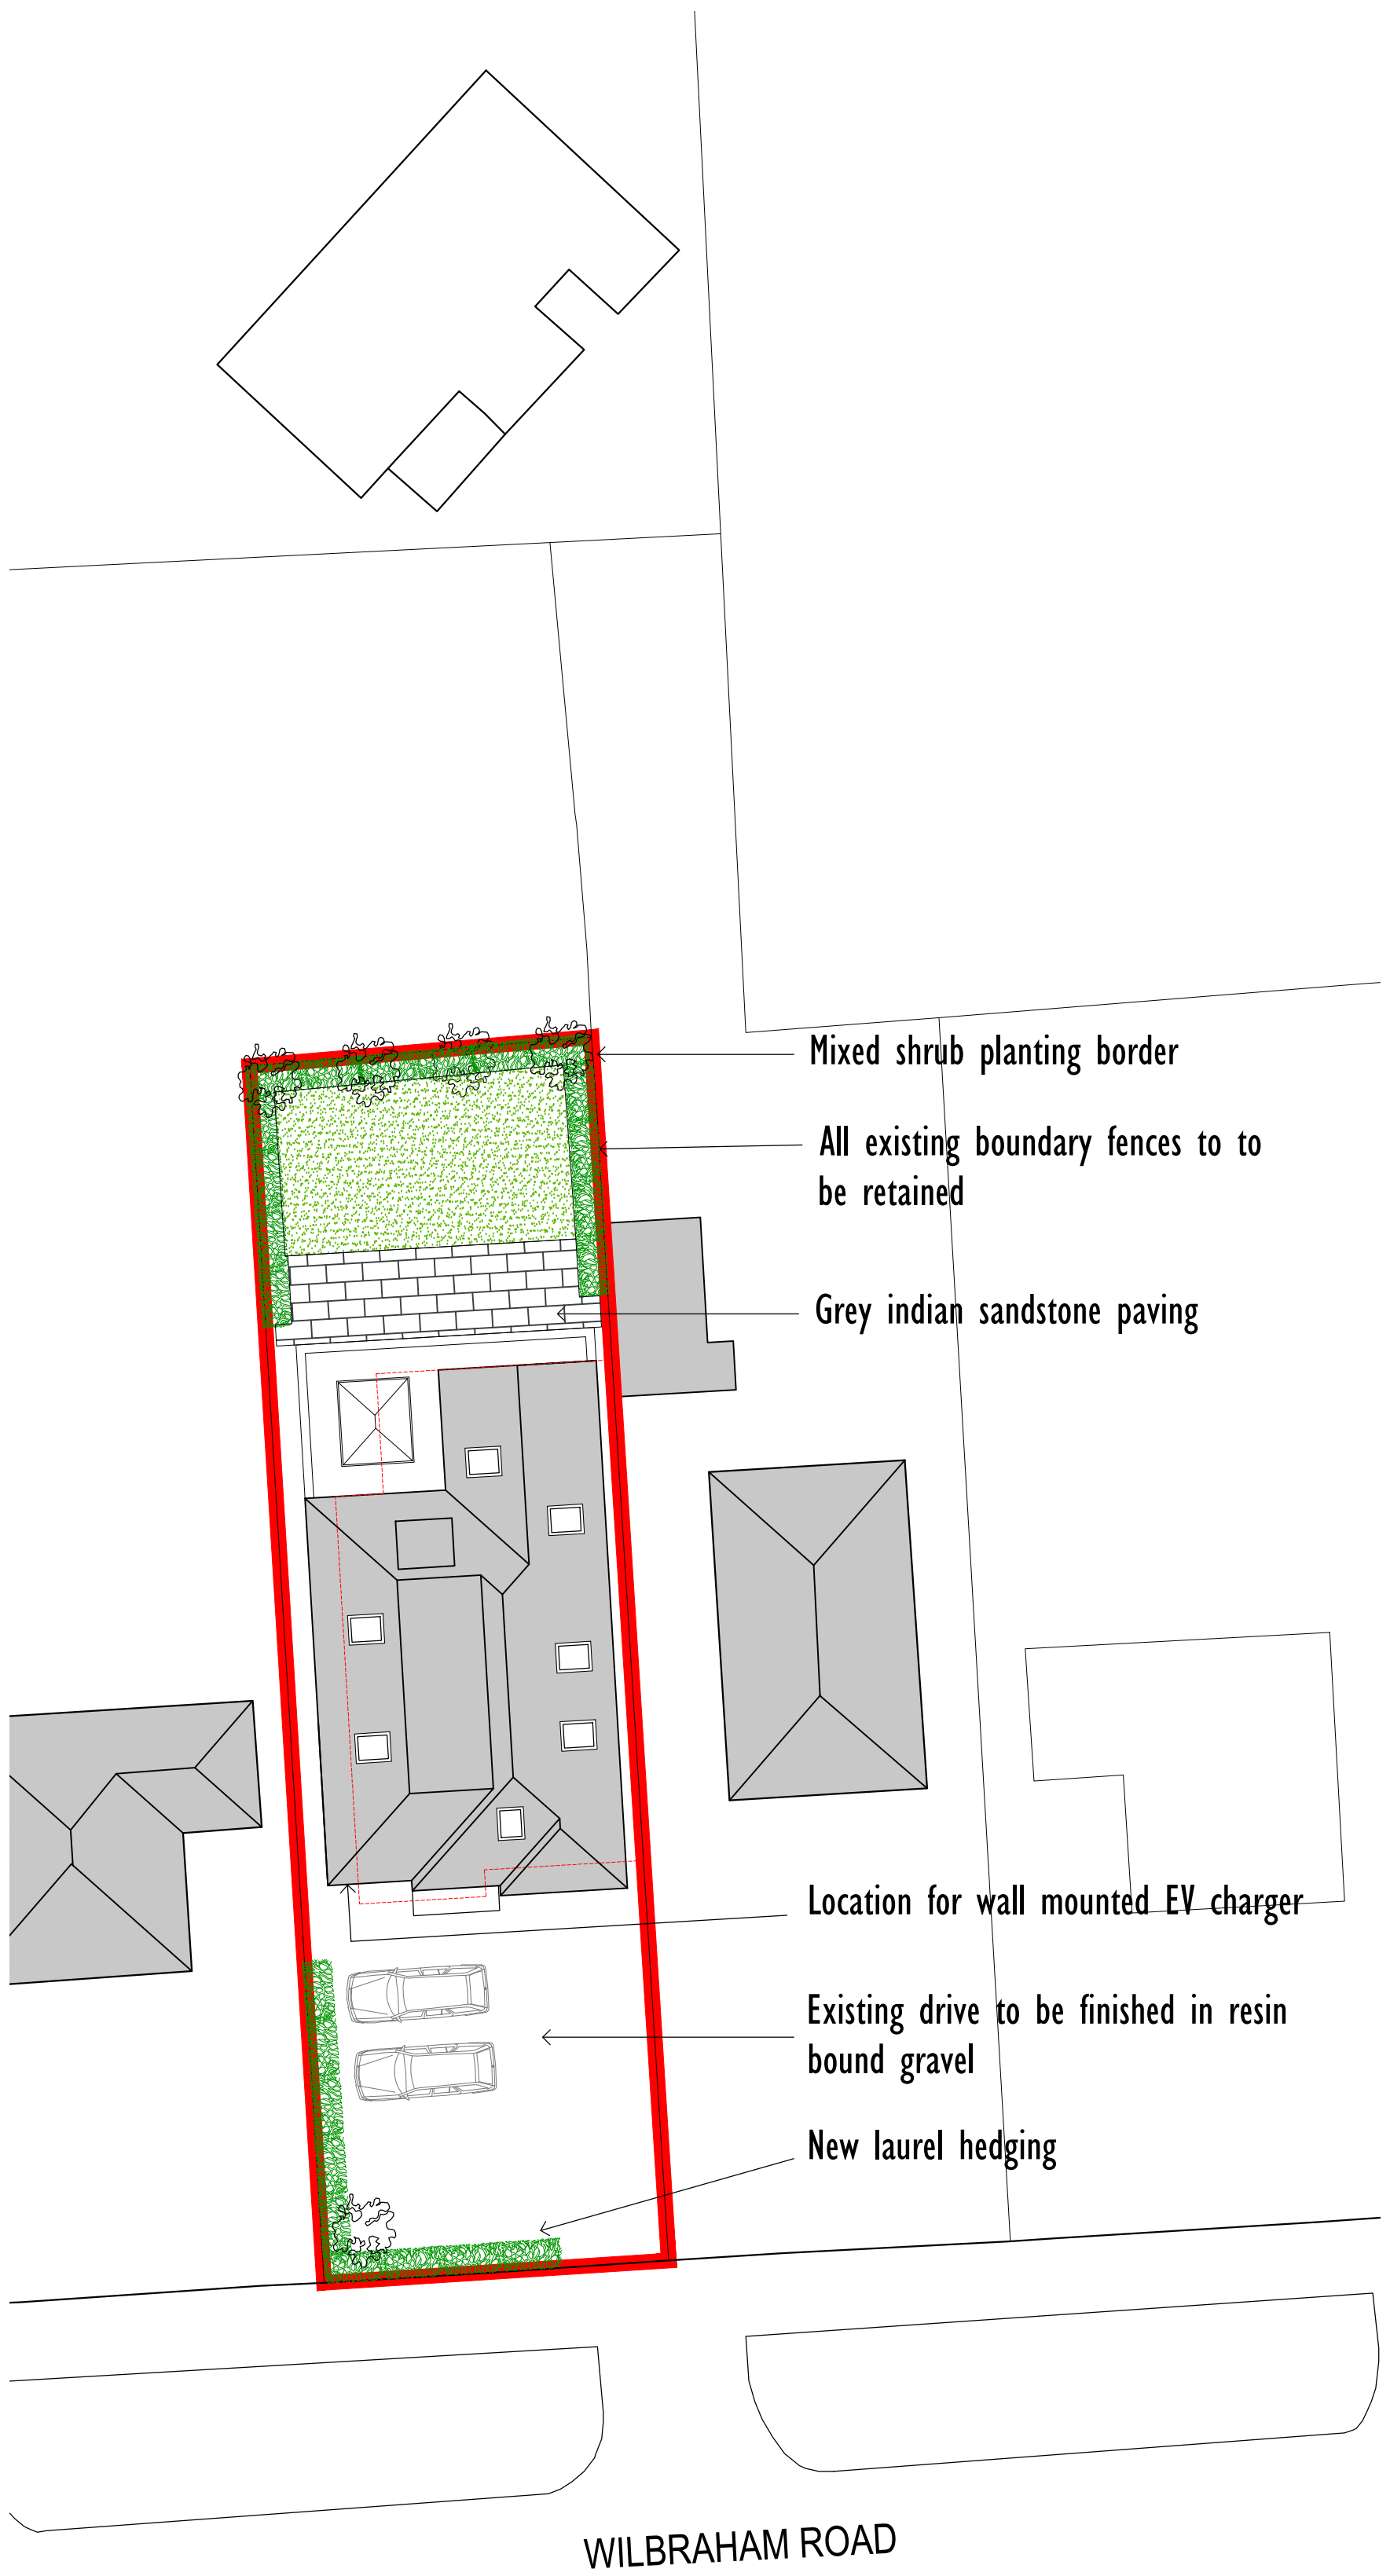


PROPOSED SITE PLAN 1:200

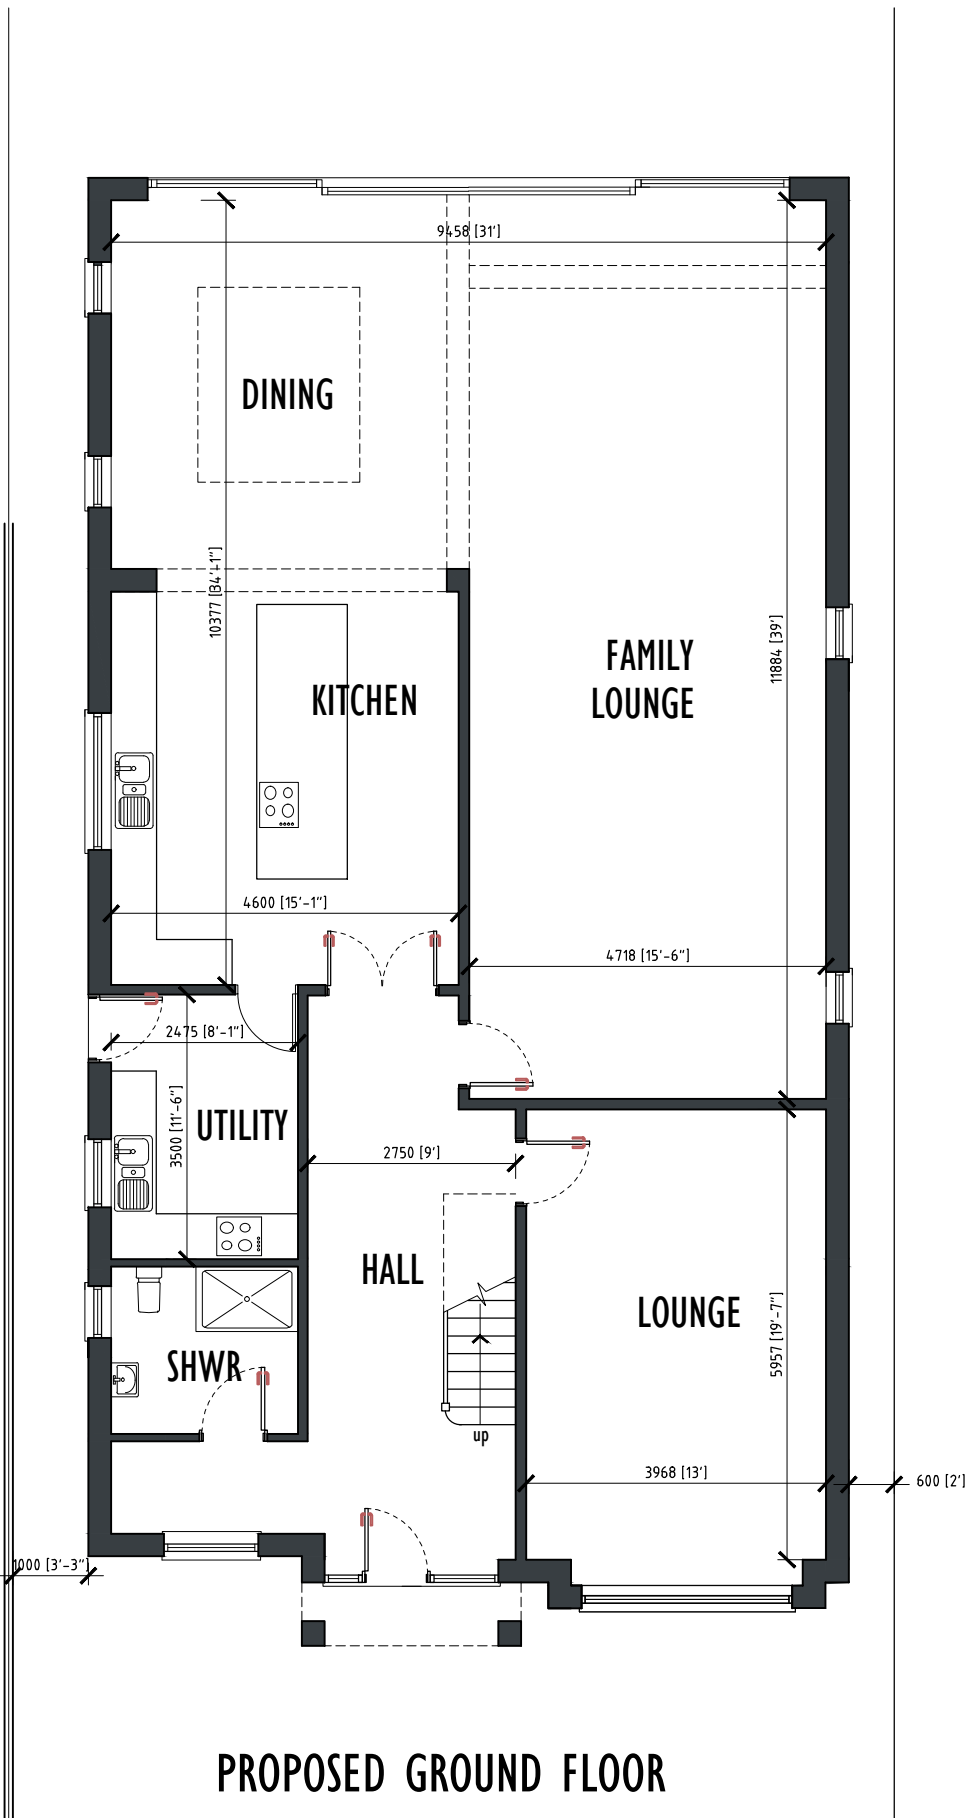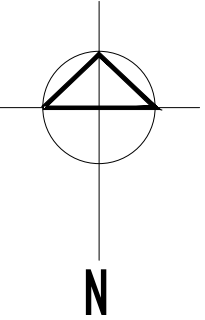

PROPOSED GROUND FLOOR

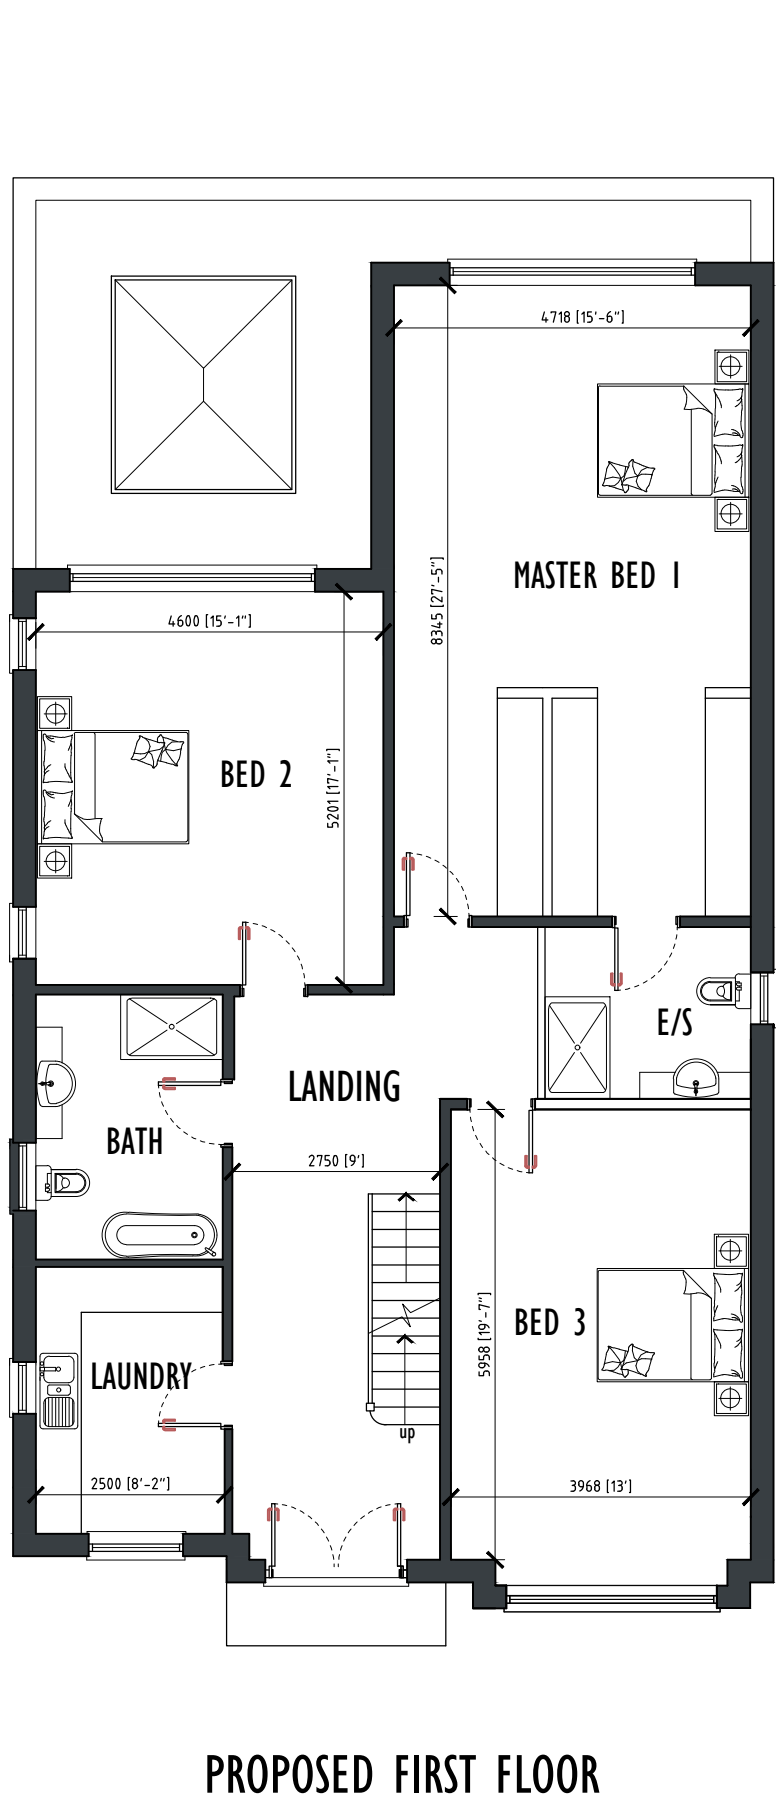

PROPOSED FIRST FLOOR

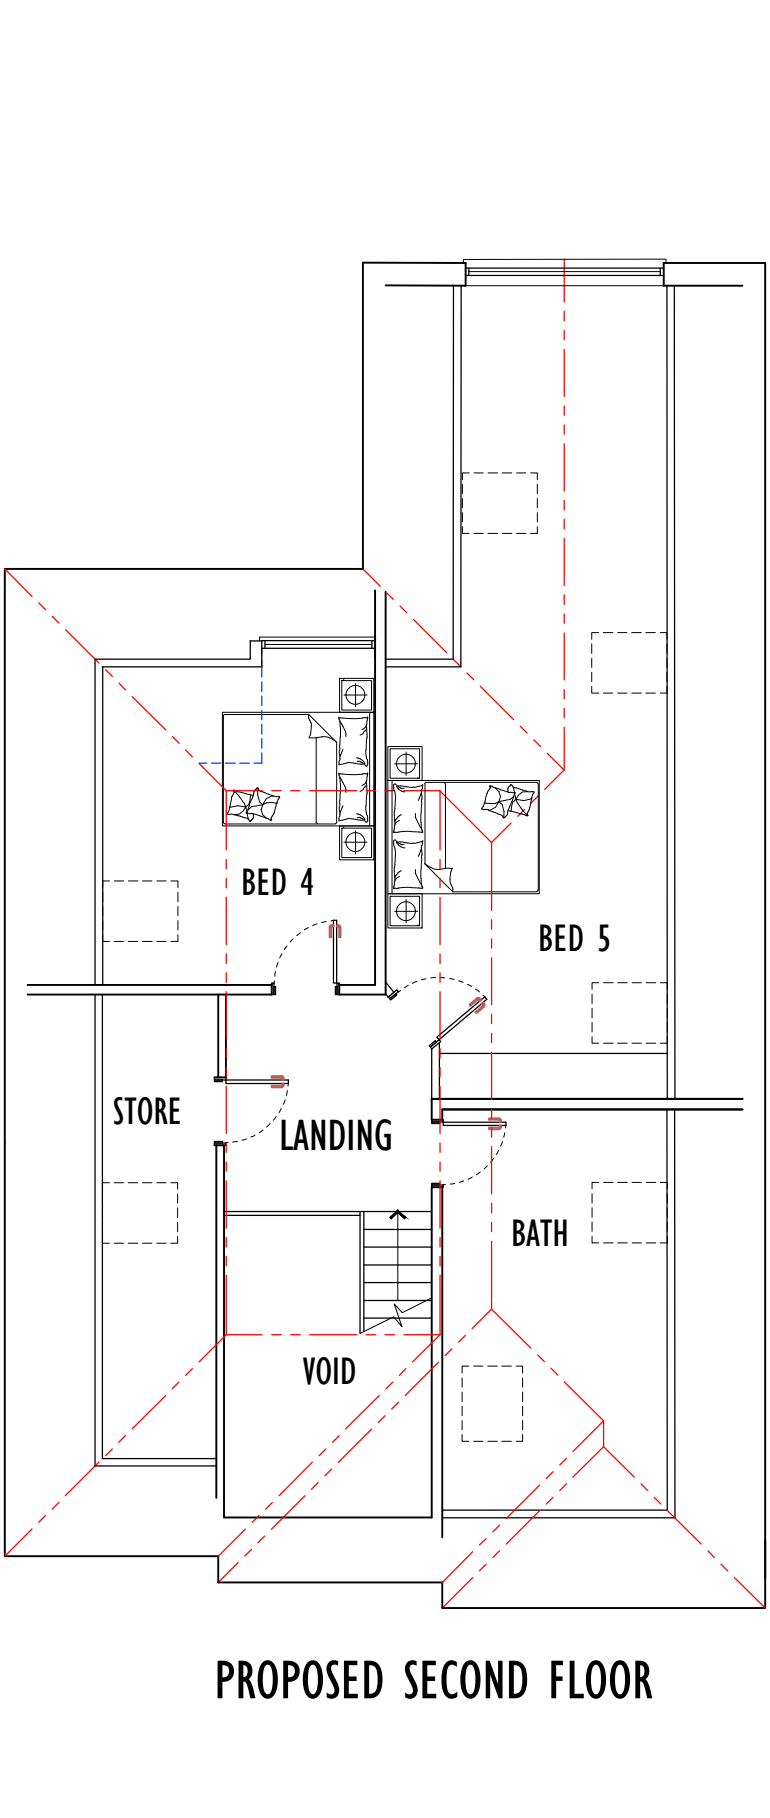

PROPOSED SECOND FLOOR

| Rev. | Date     | Description                                                                       |
|------|----------|-----------------------------------------------------------------------------------|
| A    | 03.08.23 | Reductions / revisions to front elevation and main roof to suit planners comments |
| B    | 23.09.23 | Revisions to front elevation and main roof to suit planners comments              |
| C    |          |                                                                                   |
| D    |          |                                                                                   |
| E    |          |                                                                                   |

archirama

Architecture & project management

Archirama Ltd  
3 Park Gate Ave, Wilbraham, Manchester M20 3BZ  
Tel: 07976 171 006 email: mail@archirama.co.uk

|                |                                                                                                |          |       |            |
|----------------|------------------------------------------------------------------------------------------------|----------|-------|------------|
| Client         | Mr A Salim                                                                                     |          |       |            |
| Project / Site | 334 Wilbraham Road<br>Chorlton, Manchester M21 0UX                                             |          |       |            |
| Drawing Title  | Erection of a replacement two and half storey detached dwelling with associated external works |          |       |            |
| Drawn By       | FR                                                                                             | 01/05/23 | Stage | Planning   |
| Checked by     |                                                                                                |          | Scale | 1 : 100@A1 |
| Drawing No     | PL02                                                                                           | Revision | B     |            |