


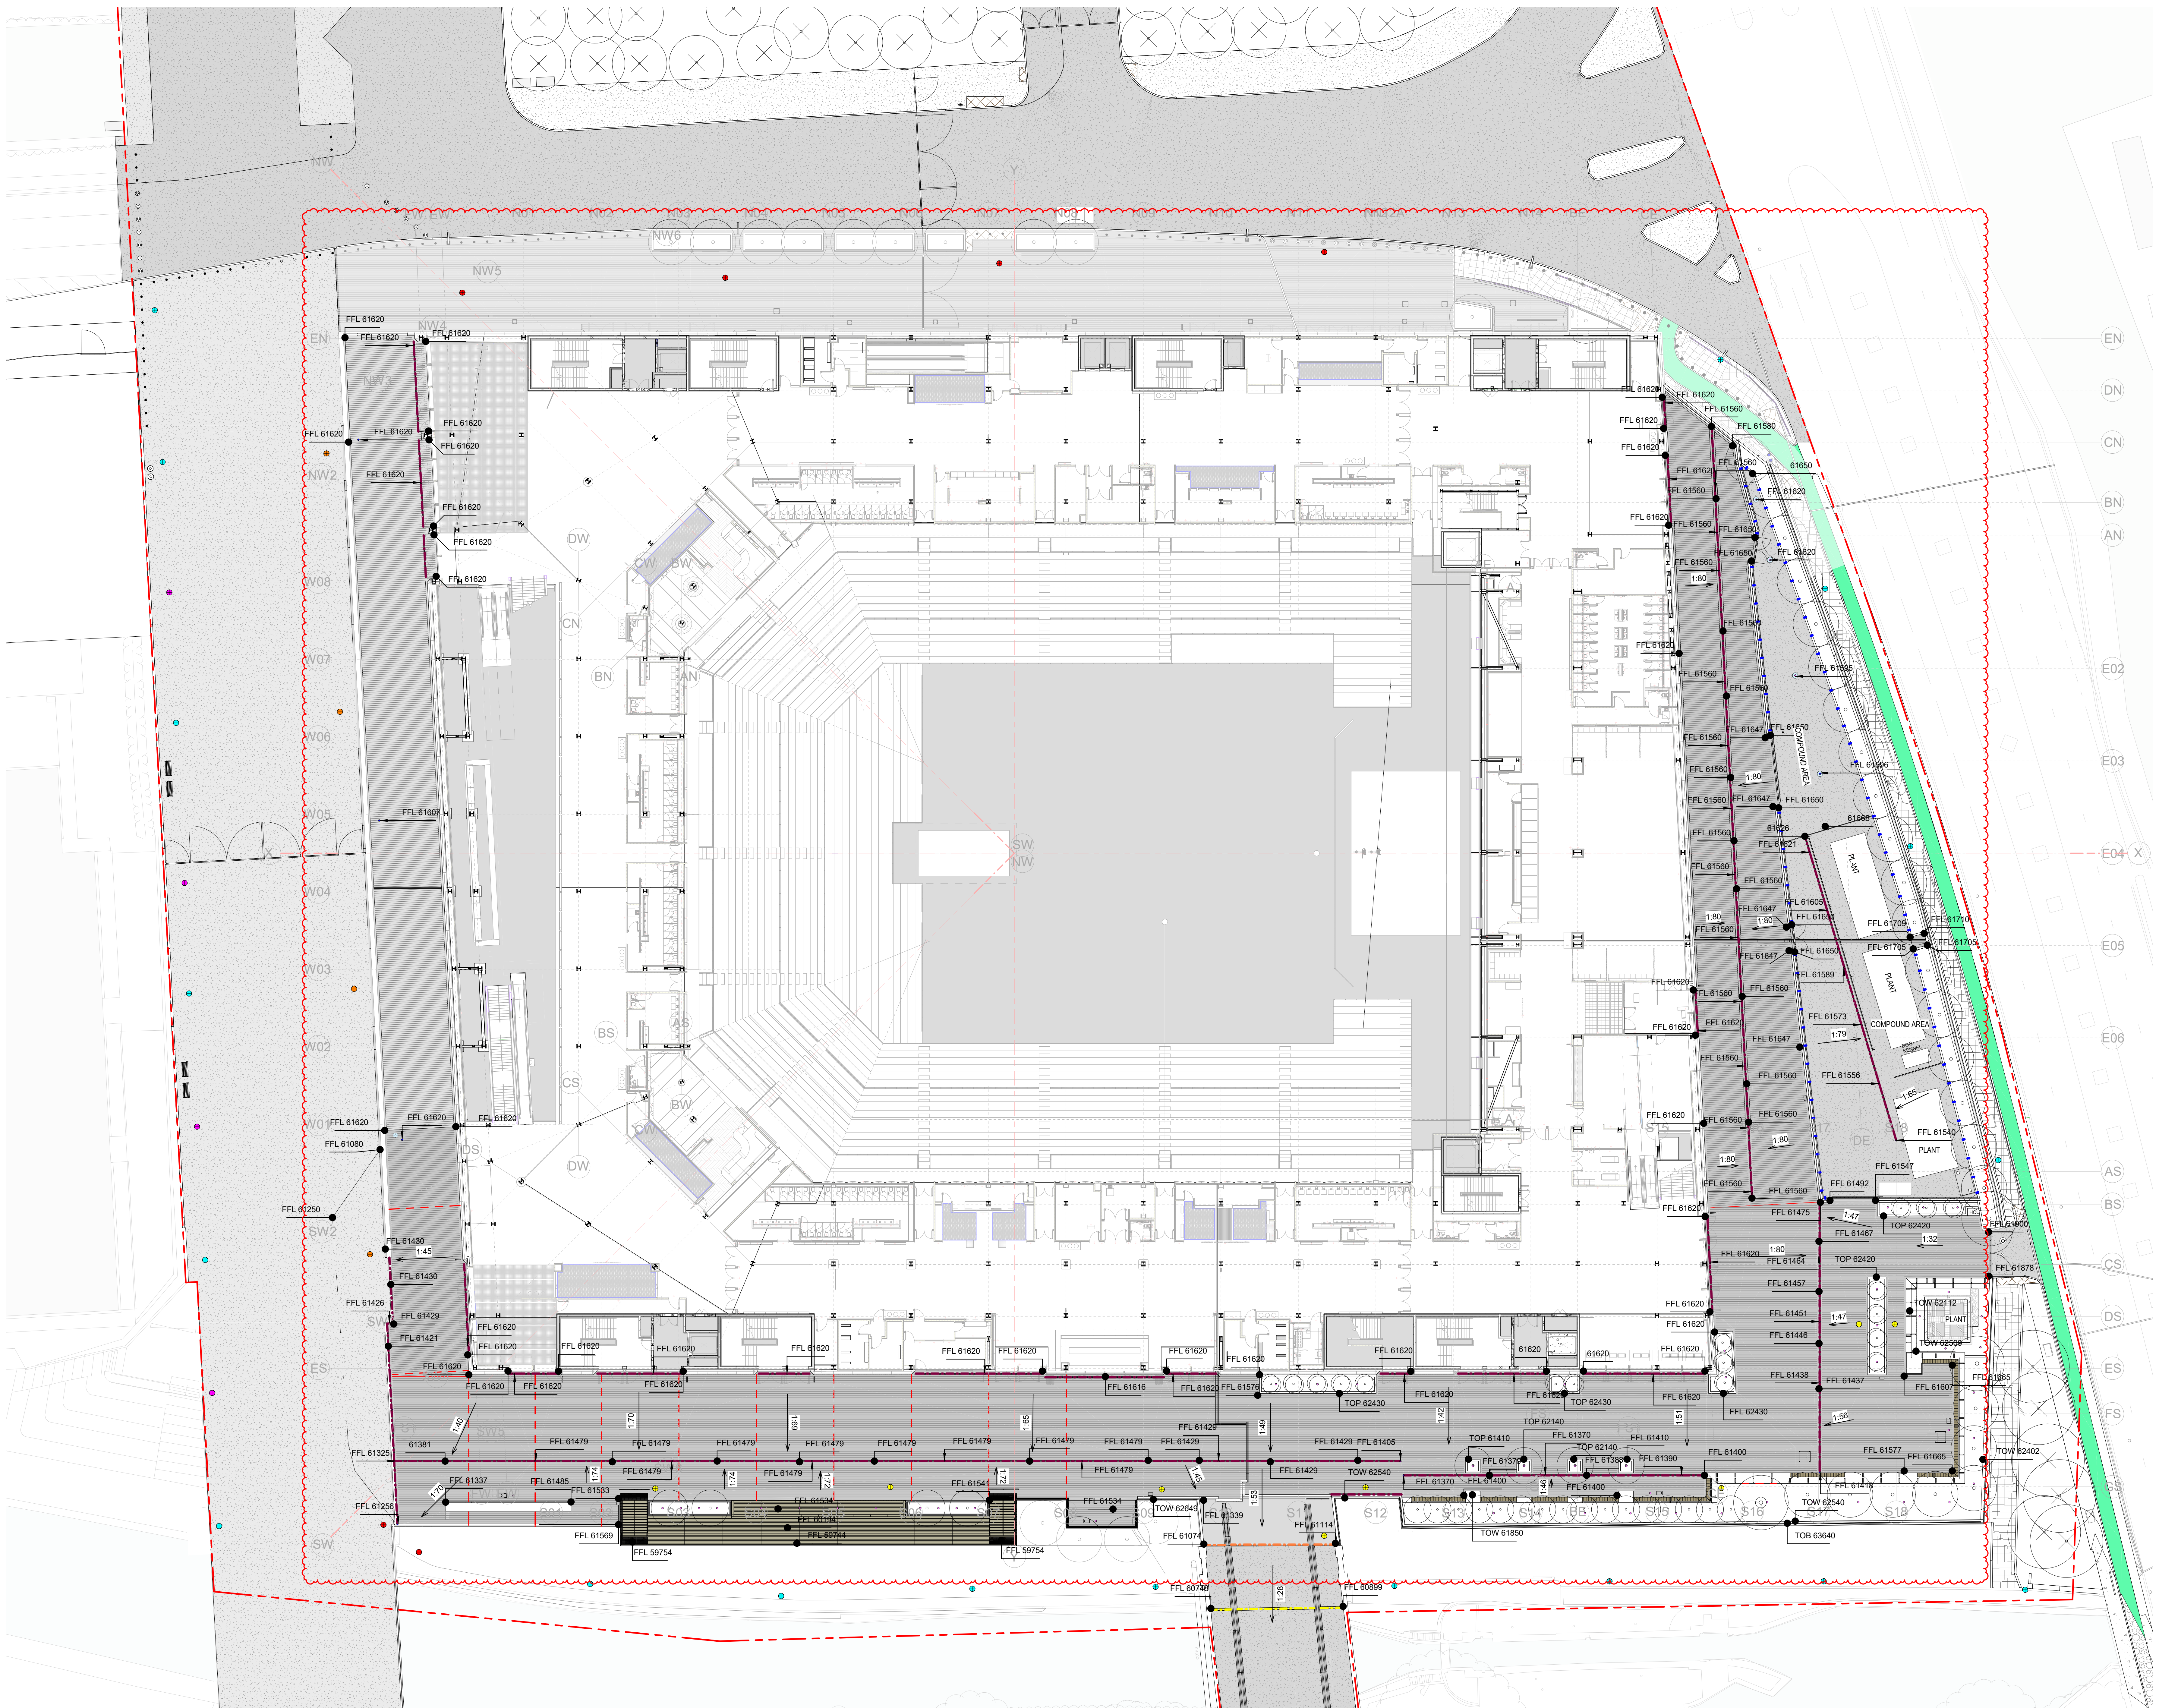

Stability Code (as defined in ISO 19650-2:2018)

Work in Progress (WIP)

S0 - Initial Status

Shared (Non-Contractual)

S1 - Suitable for co-ordination

S2 - Suitable for information

S3 - Suitable for review & comment

S4 - Suitable for final approval

S5 - Withdrawn

S6 - Suitable for final authorisation

S7 - Suitable for final authorisation

Published (Contractual)

A1, A2, A3, etc. - Authorised and accepted

B1, B2, B3, etc. - Partial sign-off (with comments)

Published (AIM Acceptance)

CR - As constructed record document

KEY PLAN



KEY

PROJECT BOUNDARY

EXT-801 SLOT DRAIN TYPE 1

EXT-803 SLOT DRAIN TYPE 3

EXT-815 SLOT DRAIN TYPE 4

EXT-817 SLOT DRAIN TYPE 5

EXT-811 FLOOR GULLY

FFL XXXX FINISH FLOOR LEVEL

TOW XXXX TOP OF BALUSTRADE

TOP XXXX TOP OF PLANTER

TOW XXXX TOP OF WALL

1:XX FALL

150MM DIAMETER SLAB PENETRATION DRAINAGE

200MM DIAMETER SLAB PENETRATION DRAINAGE

PLANTER DRAINAGE THROUGH PLANTER WALL

THIS DRAWING IS ONLY TO SCALE IF IT IS

REPRODUCED AT THE CORRECT PAPER SIZE

1:250@A0

ALL INTERNAL LAYOUTS AND USES ARE SHOWN

FOR ILLUSTRATIVE PURPOSES ONLY AND ARE

NOT FOR DETERMINATION

Safety, Health and Environmental Information

In addition to the hazards / risks normally associated with the types of work

defined on this drawing, note the following risks and information:

Construction See risk register

No abnormal risks identified with this package of work.

For information relating to Live, Cleaning and Maintenance see the Health

and Safety File. It is assumed that all works will be carried out by a

competent contractor working, where appropriate, to an approved method

statement.

drawn



© COPYRIGHT. ALL RIGHTS RESERVED.

THIS WORK IS COPYRIGHT AND CANNOT BE REPRODUCED OR COPIED IN ANY FORM OR BY

ANY MEANS WITHOUT THE WRITTEN PERMISSION OF POPULOUS. ANY UNLAWFUL REPRODUCTION

OF THIS DOCUMENT OR ANY PART THEREOF IS PROHIBITED. THE USER OF THIS DOCUMENT

AT THE AGREEMENT OR IMPLIED AGREEMENT BETWEEN POPULOUS AND THE INSTRUCTING

PARTY.

USE FOR ALL DIMENSIONS IN PREFERENCE TO SCALES. CHECK ALL DIMENSIONS ON SITE

BEFORE FABRICATION OR SETTING OUT.

14 BLADES COURT | DEodar ROAD | LONDON | SW16 2NU | UNITED KINGDOM

TELEPHONE +44 (0)20 8874 7685 FACSIMILE +44 (0)20 8874 7470

ALL PRODUCTIONS & INTELLECTUAL PROPERTY RIGHTS RESERVED © POPULOUS 2019

REVISIONS

REV	DATE	DESCRIPTION
01	29.11.2019	DRAFT RIBA STAGE 3
02	14.04.2020	ISSUED FOR T1 DRAFT STAGE 4A
03	22.06.2020	ISSUED FOR T2 STAGE 4B
04	18.06.2021	STAGE 4B REVISSED TO INCORPORATE VE
05	10.12.2021	HARD LANDSCAPE PACKAGE FOR CONSTRUCTION
06	11.02.2022	LANDSCAPE UPDATES DCR R063 FOLLOWING RFI
07	07.06.2022	LANDSCAPE UPDATE FOLLOWING DCR R063 AND SI
08	13.07.2022	EAST PODIUM PLANTER AND MOVEMENT JOINT
09	23.12.2022	LEVEL 01 AMENDMENT FOLLOWING DCRs R068 &
10	16.06.2023	ADDITIONAL INFORMATION INCLUDED

project name

Co-op Live

the GRADING AND DRAINAGE PLAN

LEVEL 01

scale 1: 250 @ A0

drawn FP

checked TJ

project no. 4933

date 29/11/19

revision

BRA-POP-ZZ-01-DR-L-8115

revised

C06

stability

S4