


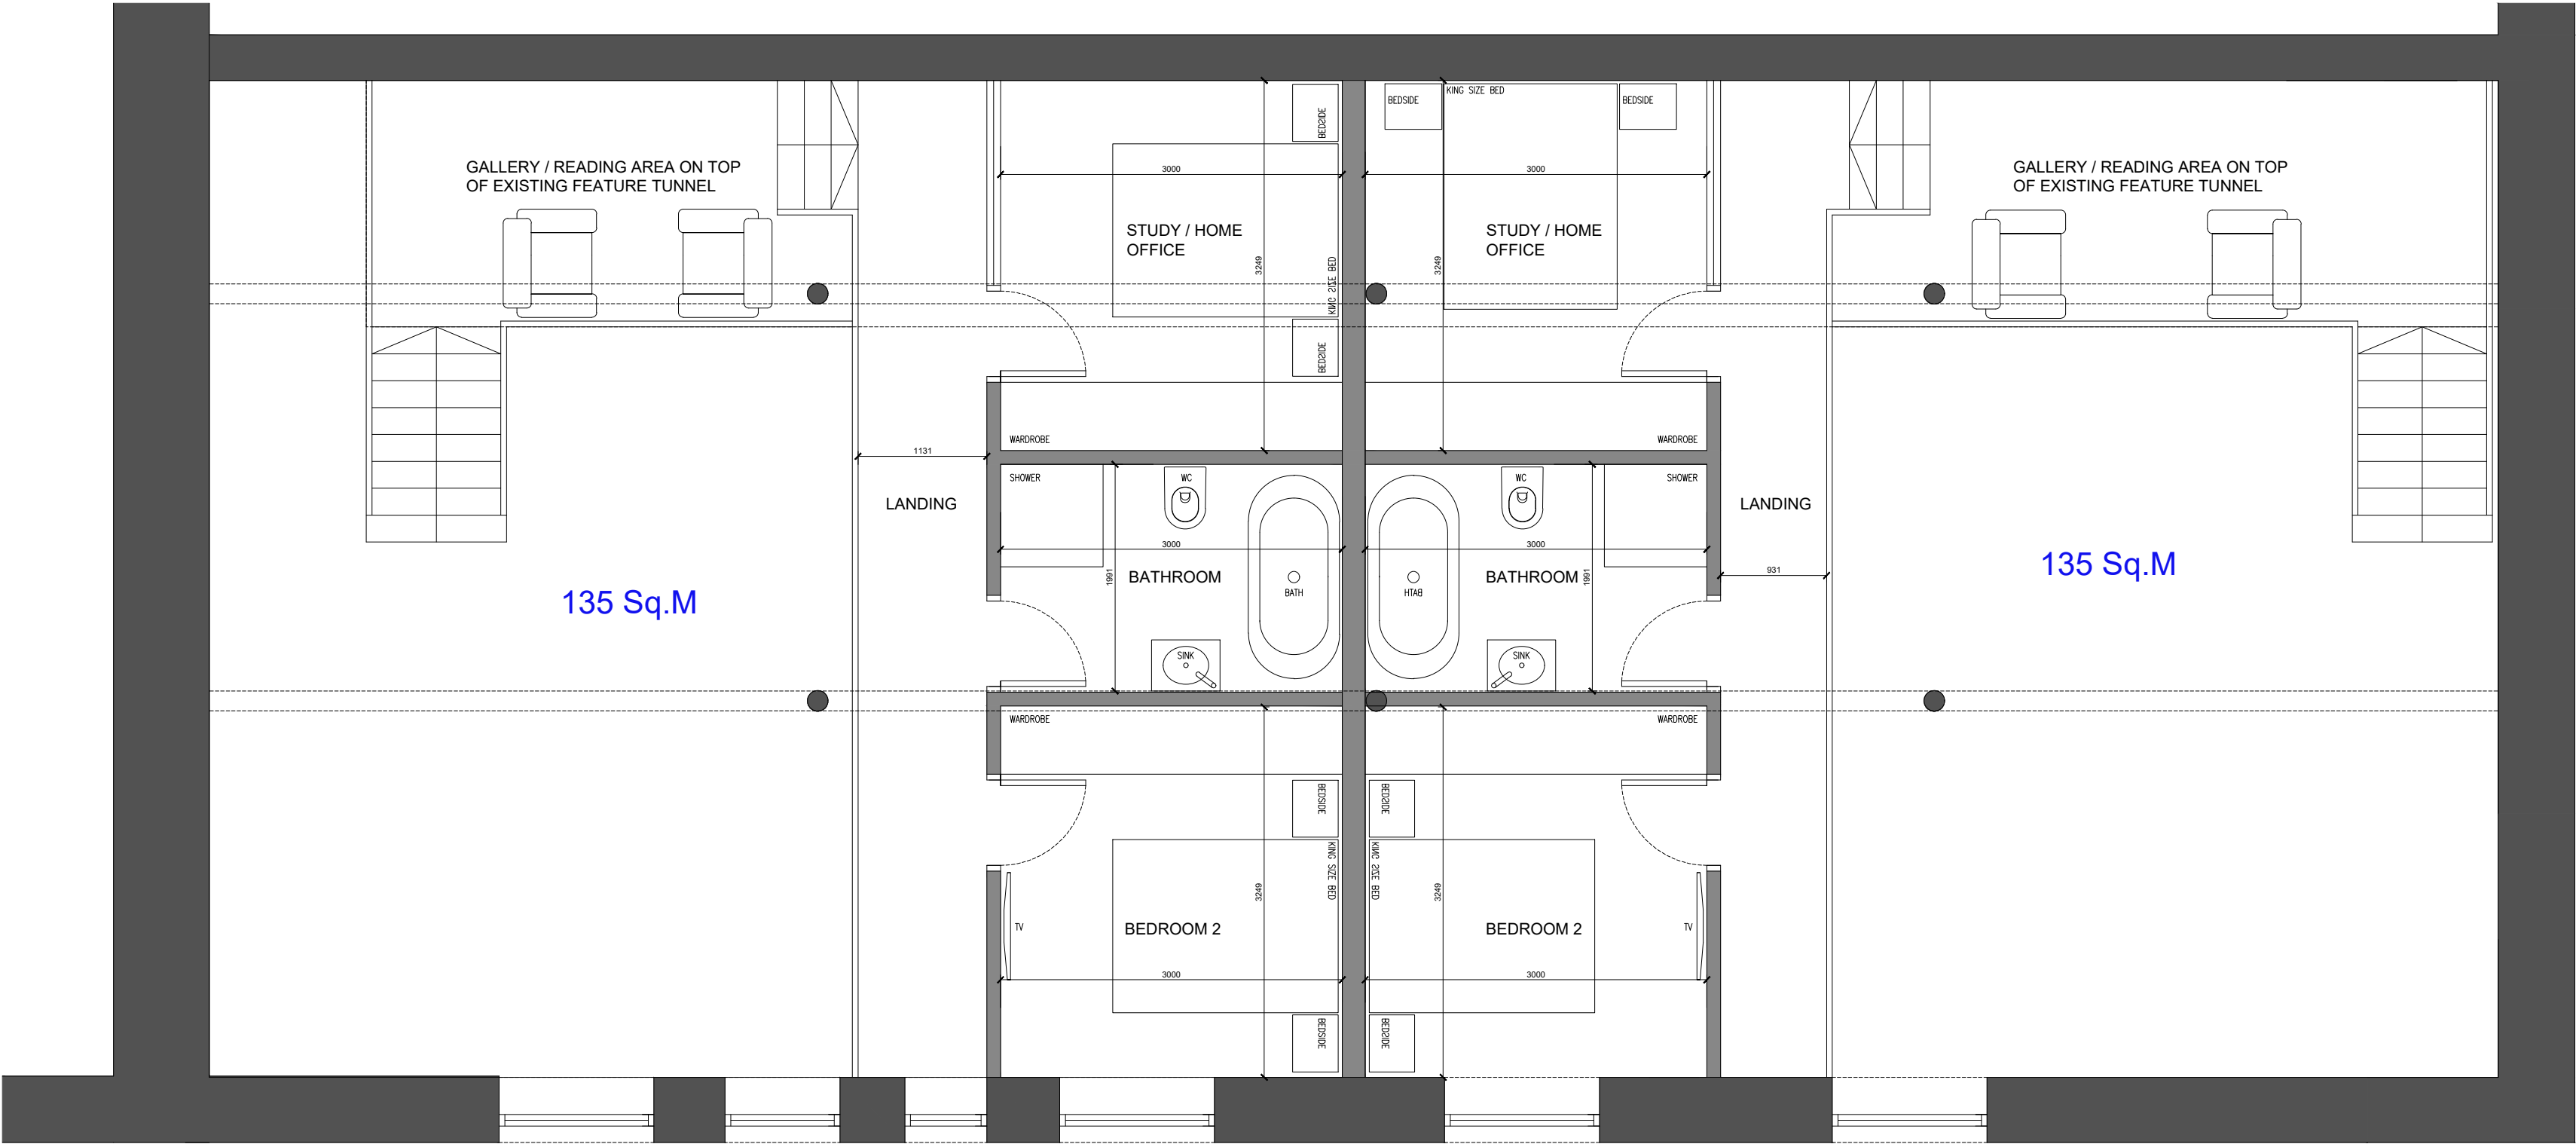

EXISTING SOUTHEAST ELEVATION

Client				
MR KAM LAI				
Project				
Albion Mill Boiler House Conversion				
Drawing Title				
Proposed First Floor Plan				
Drawn	Checked	Paper Size	Scale	Date
PL	PL	A2	1:50	SEPT 2022
Project No.		Drawing No.		Revision
22-717		01-03		B

