


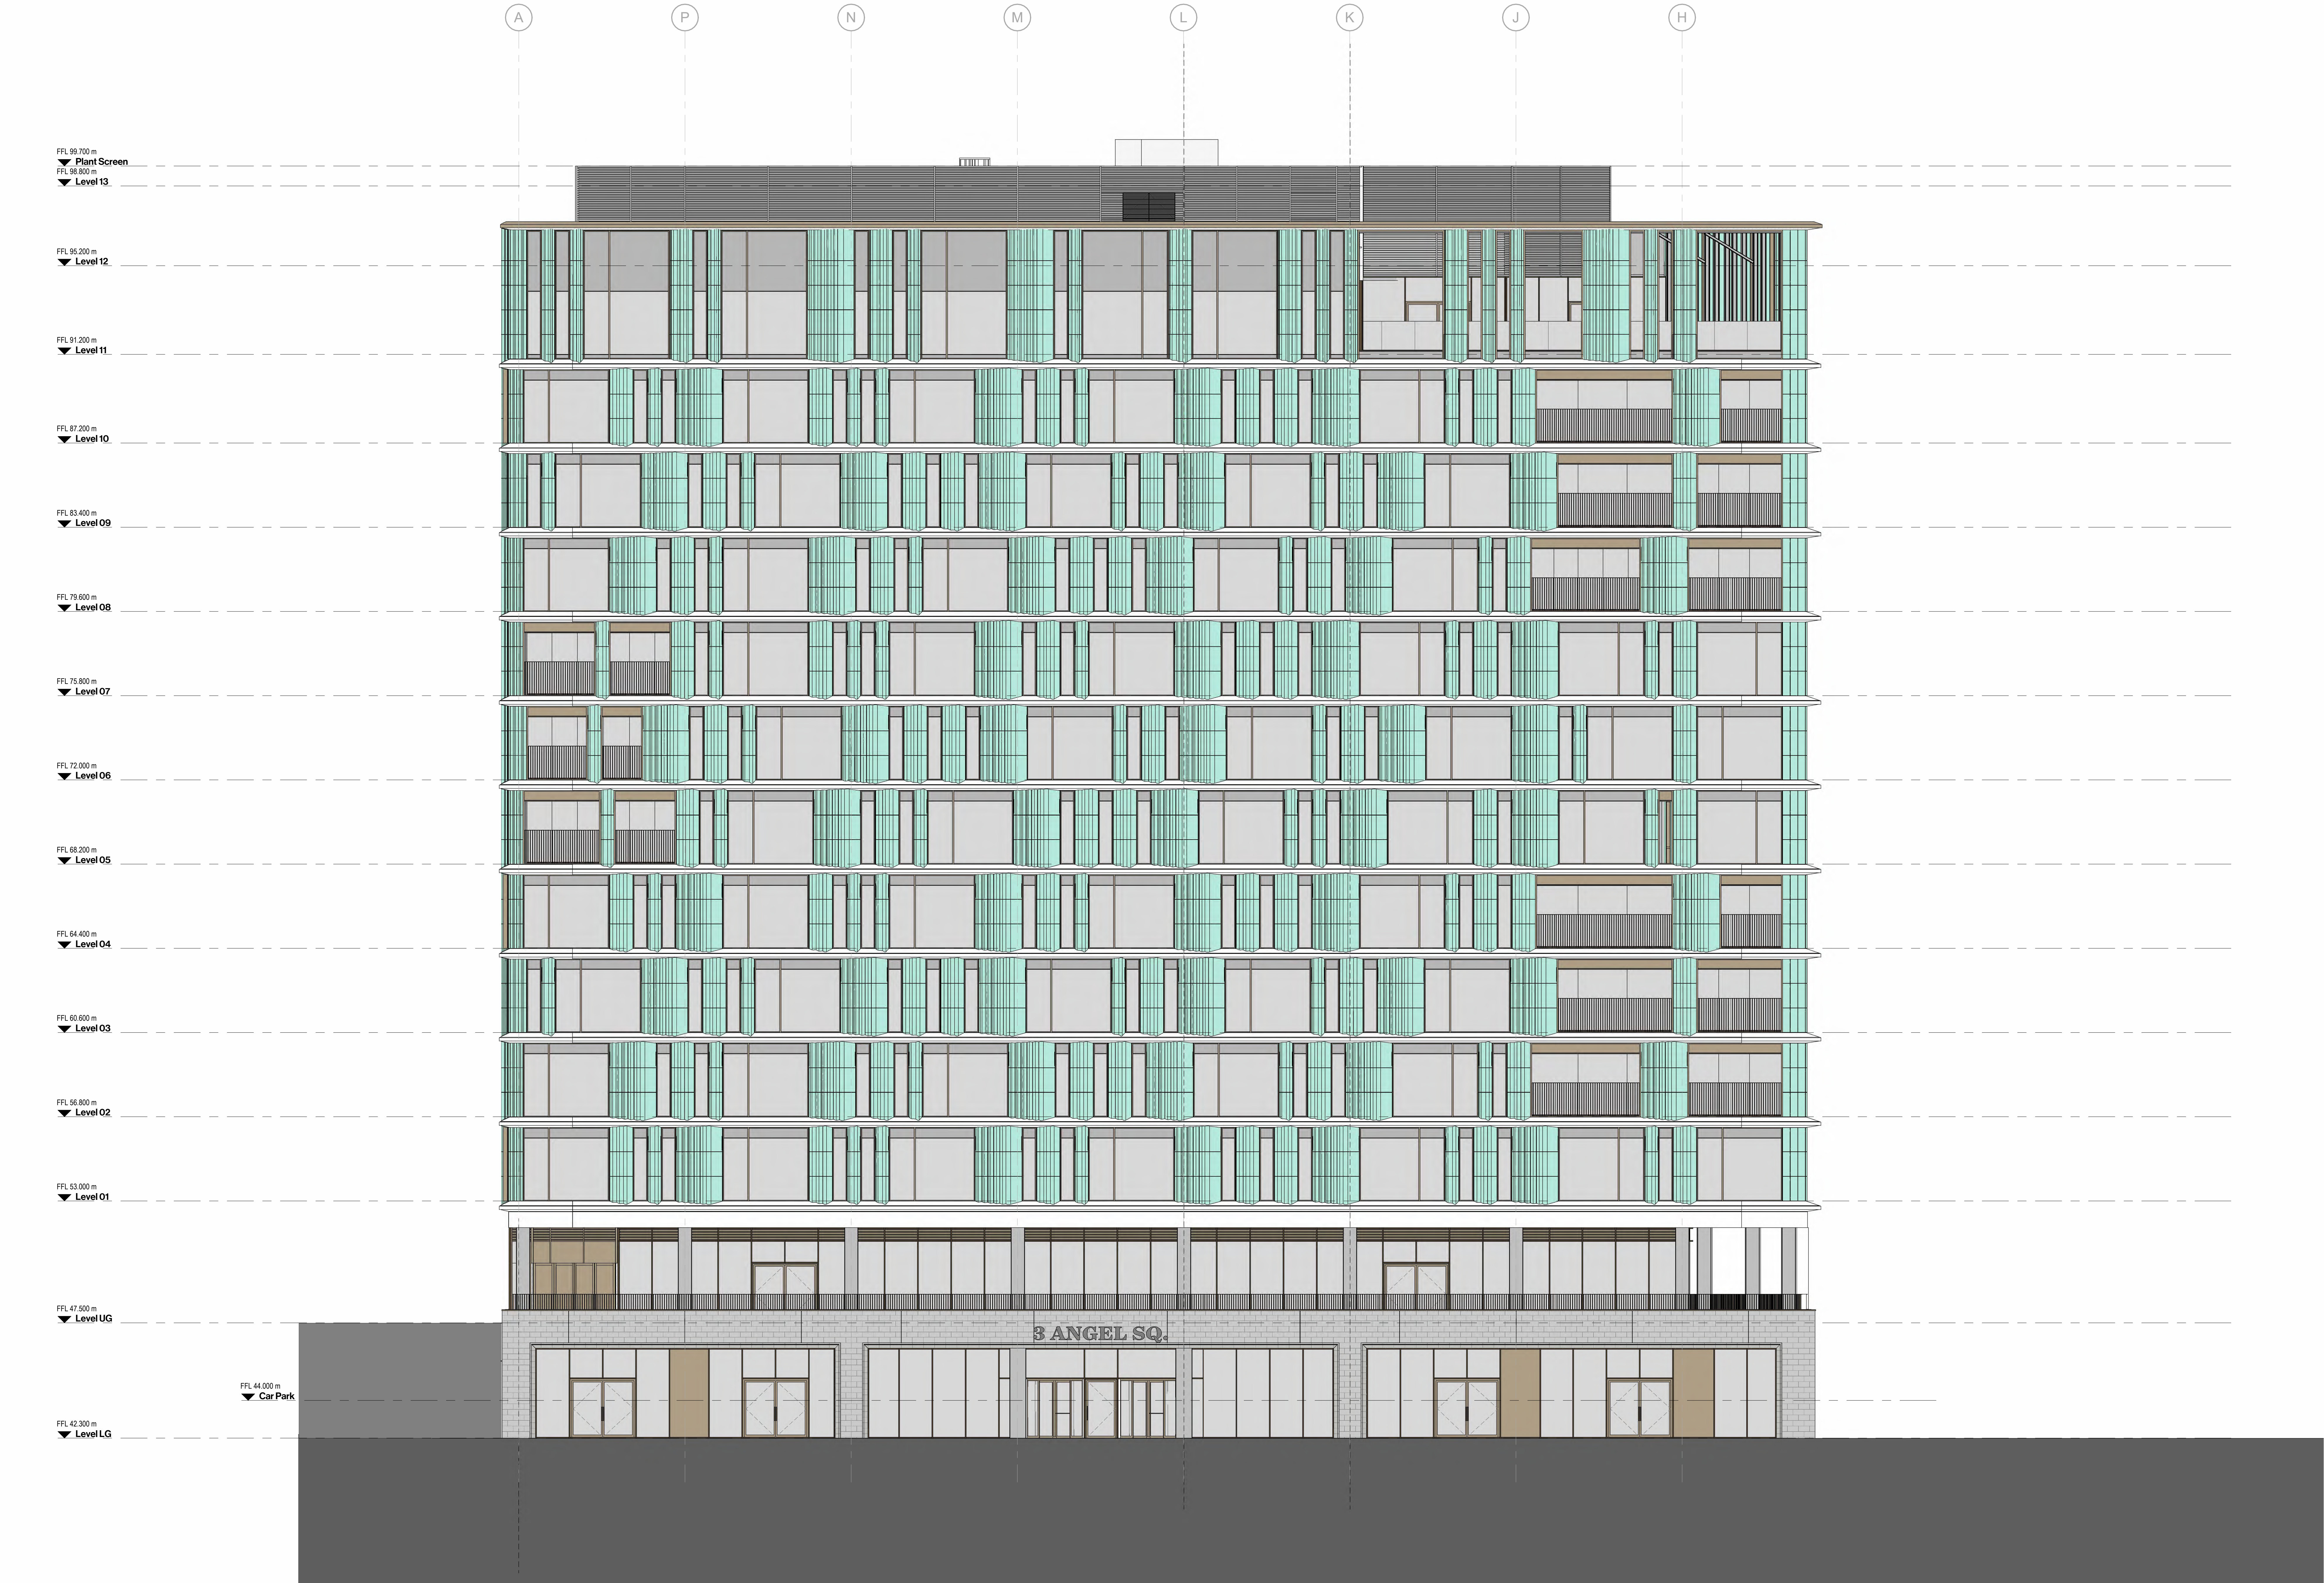

Drawing Original Size
A0

Notes
Unless indicated, this drawing is for information only and should not be used for construction. Do not scale, use figure dimensions only. All dimensions to be checked on site. This drawing should be printed and read at the original size, as stated. Cartwright Pickard Architects accept no responsibility for errors that occur as a result of following this drawing at any other size.

Cartwright Pickard Architects prepared this drawing using Revit 2023 and does not accept liability for any loss or degradation of that information held in the drawing resulting from the transition from the original file format to any other file format or from the recipient's reading of it in any other program or at any other version of the program referred to above. Cartwright Pickard Architects accept no liability for use of this drawing by parties other than the party for whom it was prepared or for purposes other than those for which it was prepared.

DWG Issues
When this drawing is issued in DWG format it is an uncontrolled version and is provided to enable the recipient to prepare its own documentation drawings for which it is solely responsible. It is based on background information current at the time of issue.

Cartwright Pickard Architects accept no liability for any alterations to, additions to or discrepancies arising out of changes to such background information which occur after it has been issued by Cartwright Pickard Architects.

MATERIAL KEY

- 1 Glazed Terracotta (Various Tones)
- 2 Anodic powder coating - ie: Interpon Super Durable Polyester TGIC Free
- 3 GRC
- 4 Yorkstone
- 5 Silver PPC louvers
- 6 Anodic Powder Coated - Louvre Panel
- 7 Exposed Concrete
- 8 Silver PPC aluminium flat panels
- 9 Opaque Glass Panel
- 10 Glazed panel

Drawing Revisions				
Date:	Rev	Note:		Check:
08.06.22	P01	Draft Planning Application		RO
21.06.22	P02	Planning Issue		RO
09.09.22	P03	Planning Issue		RO
01.09.23	P04	NMA Update Notes		RO
01.09.23	P05	NMA Update		RO

CARTWRIGHT
PICKARD

Client
MEPC

Project
AS| Angel Square Plots 2 & 3

Building Name
Plot 3

Drawing Title
Plot 3 - North West Elevation

Scale
As indicated @ A0

Drawing Created
June 2022

Revision
P05

Drawing No.
AS-CPA-P3-ZZ-DR-A-0600

London Office:
1 Carter Square
6-8 St. Pancras Way
London WC1A 1UG
Tel: 020 7558 5850

cartwrightpickard.com
© Cartwright Pickard Architects Ltd