
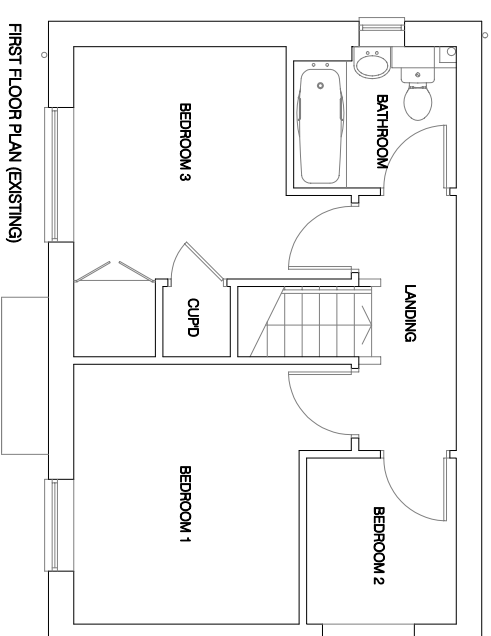
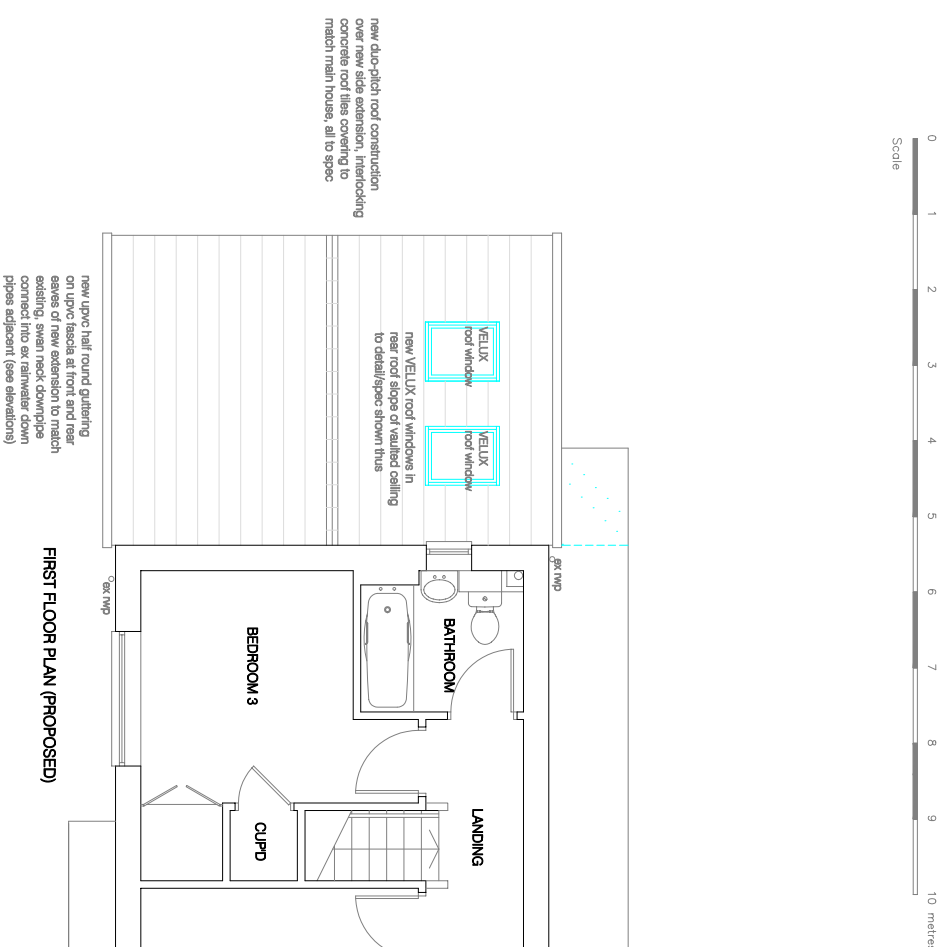
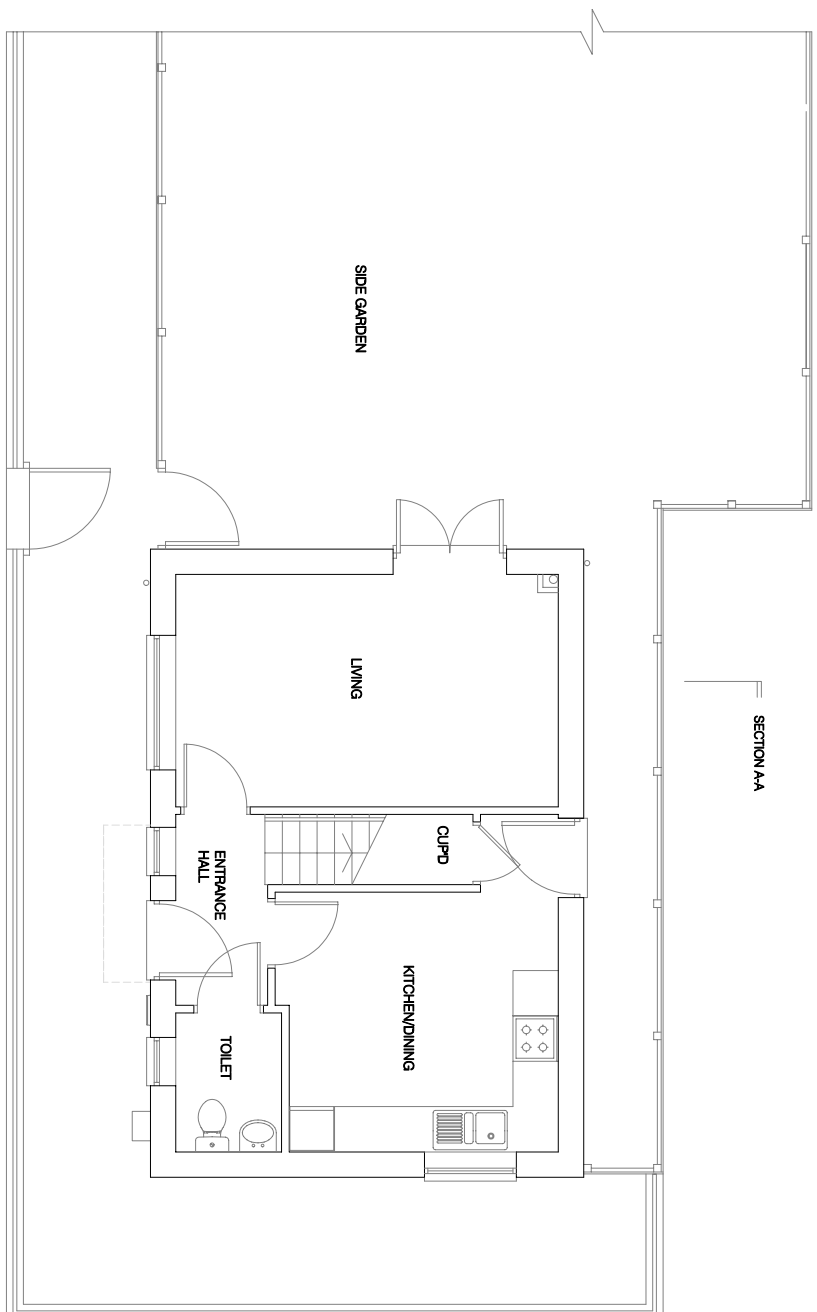


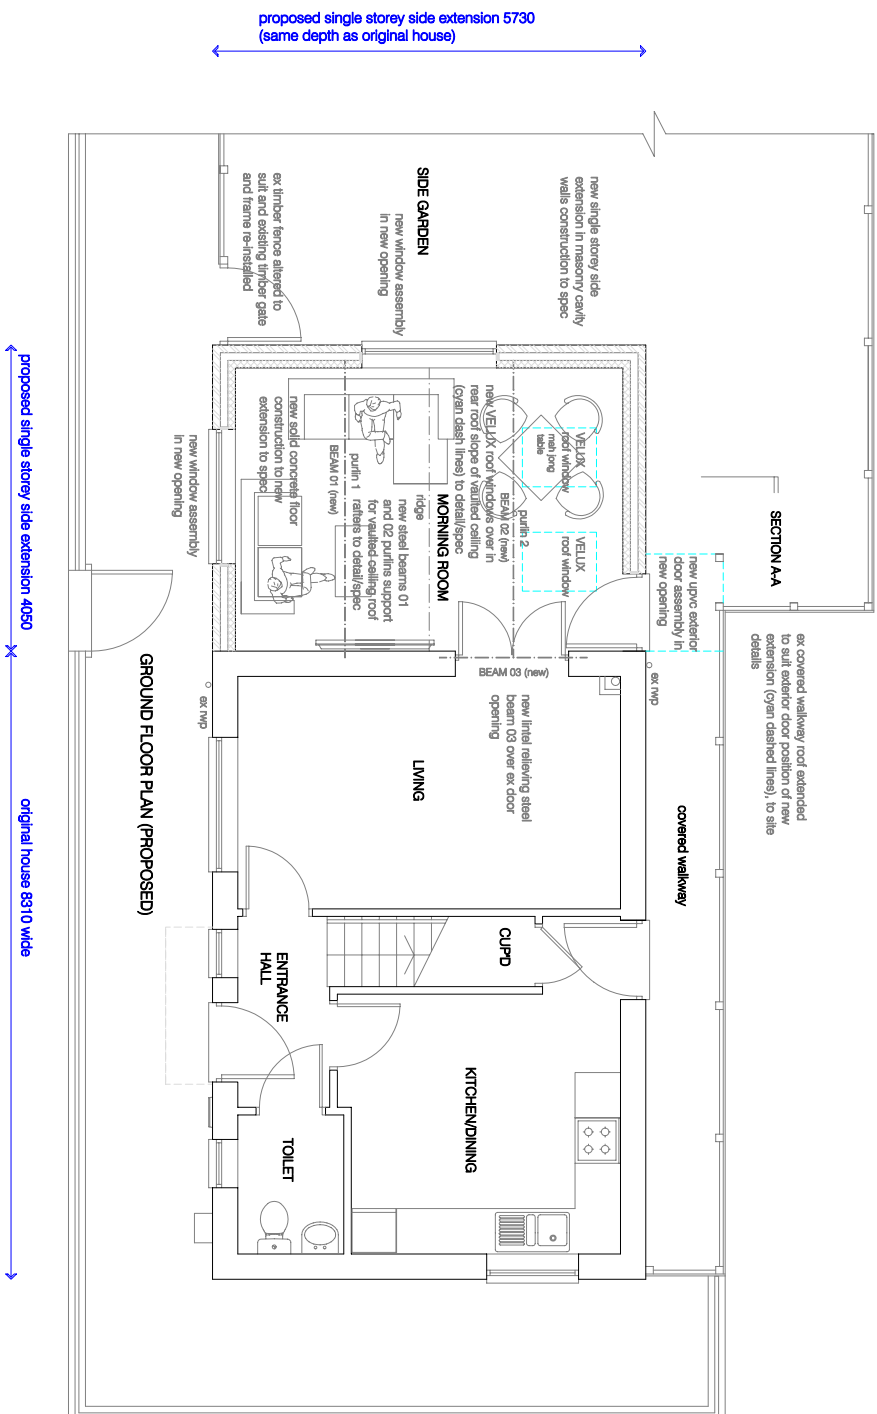

Client		
Mrs Daisy Ching, CHEUNG		
Project		
Proposed single storey extension at rear 53 LAWNWOOD ROAD MANCHESTER M12 5UB		
Drawing Title		
FLOOR PLANS AS EXISTING AND PROPOSED		
Scale	Date	Drawing No.
1:100 @ A3	July 2023	53LE01