






PROPOSED FRONT ELEVATION

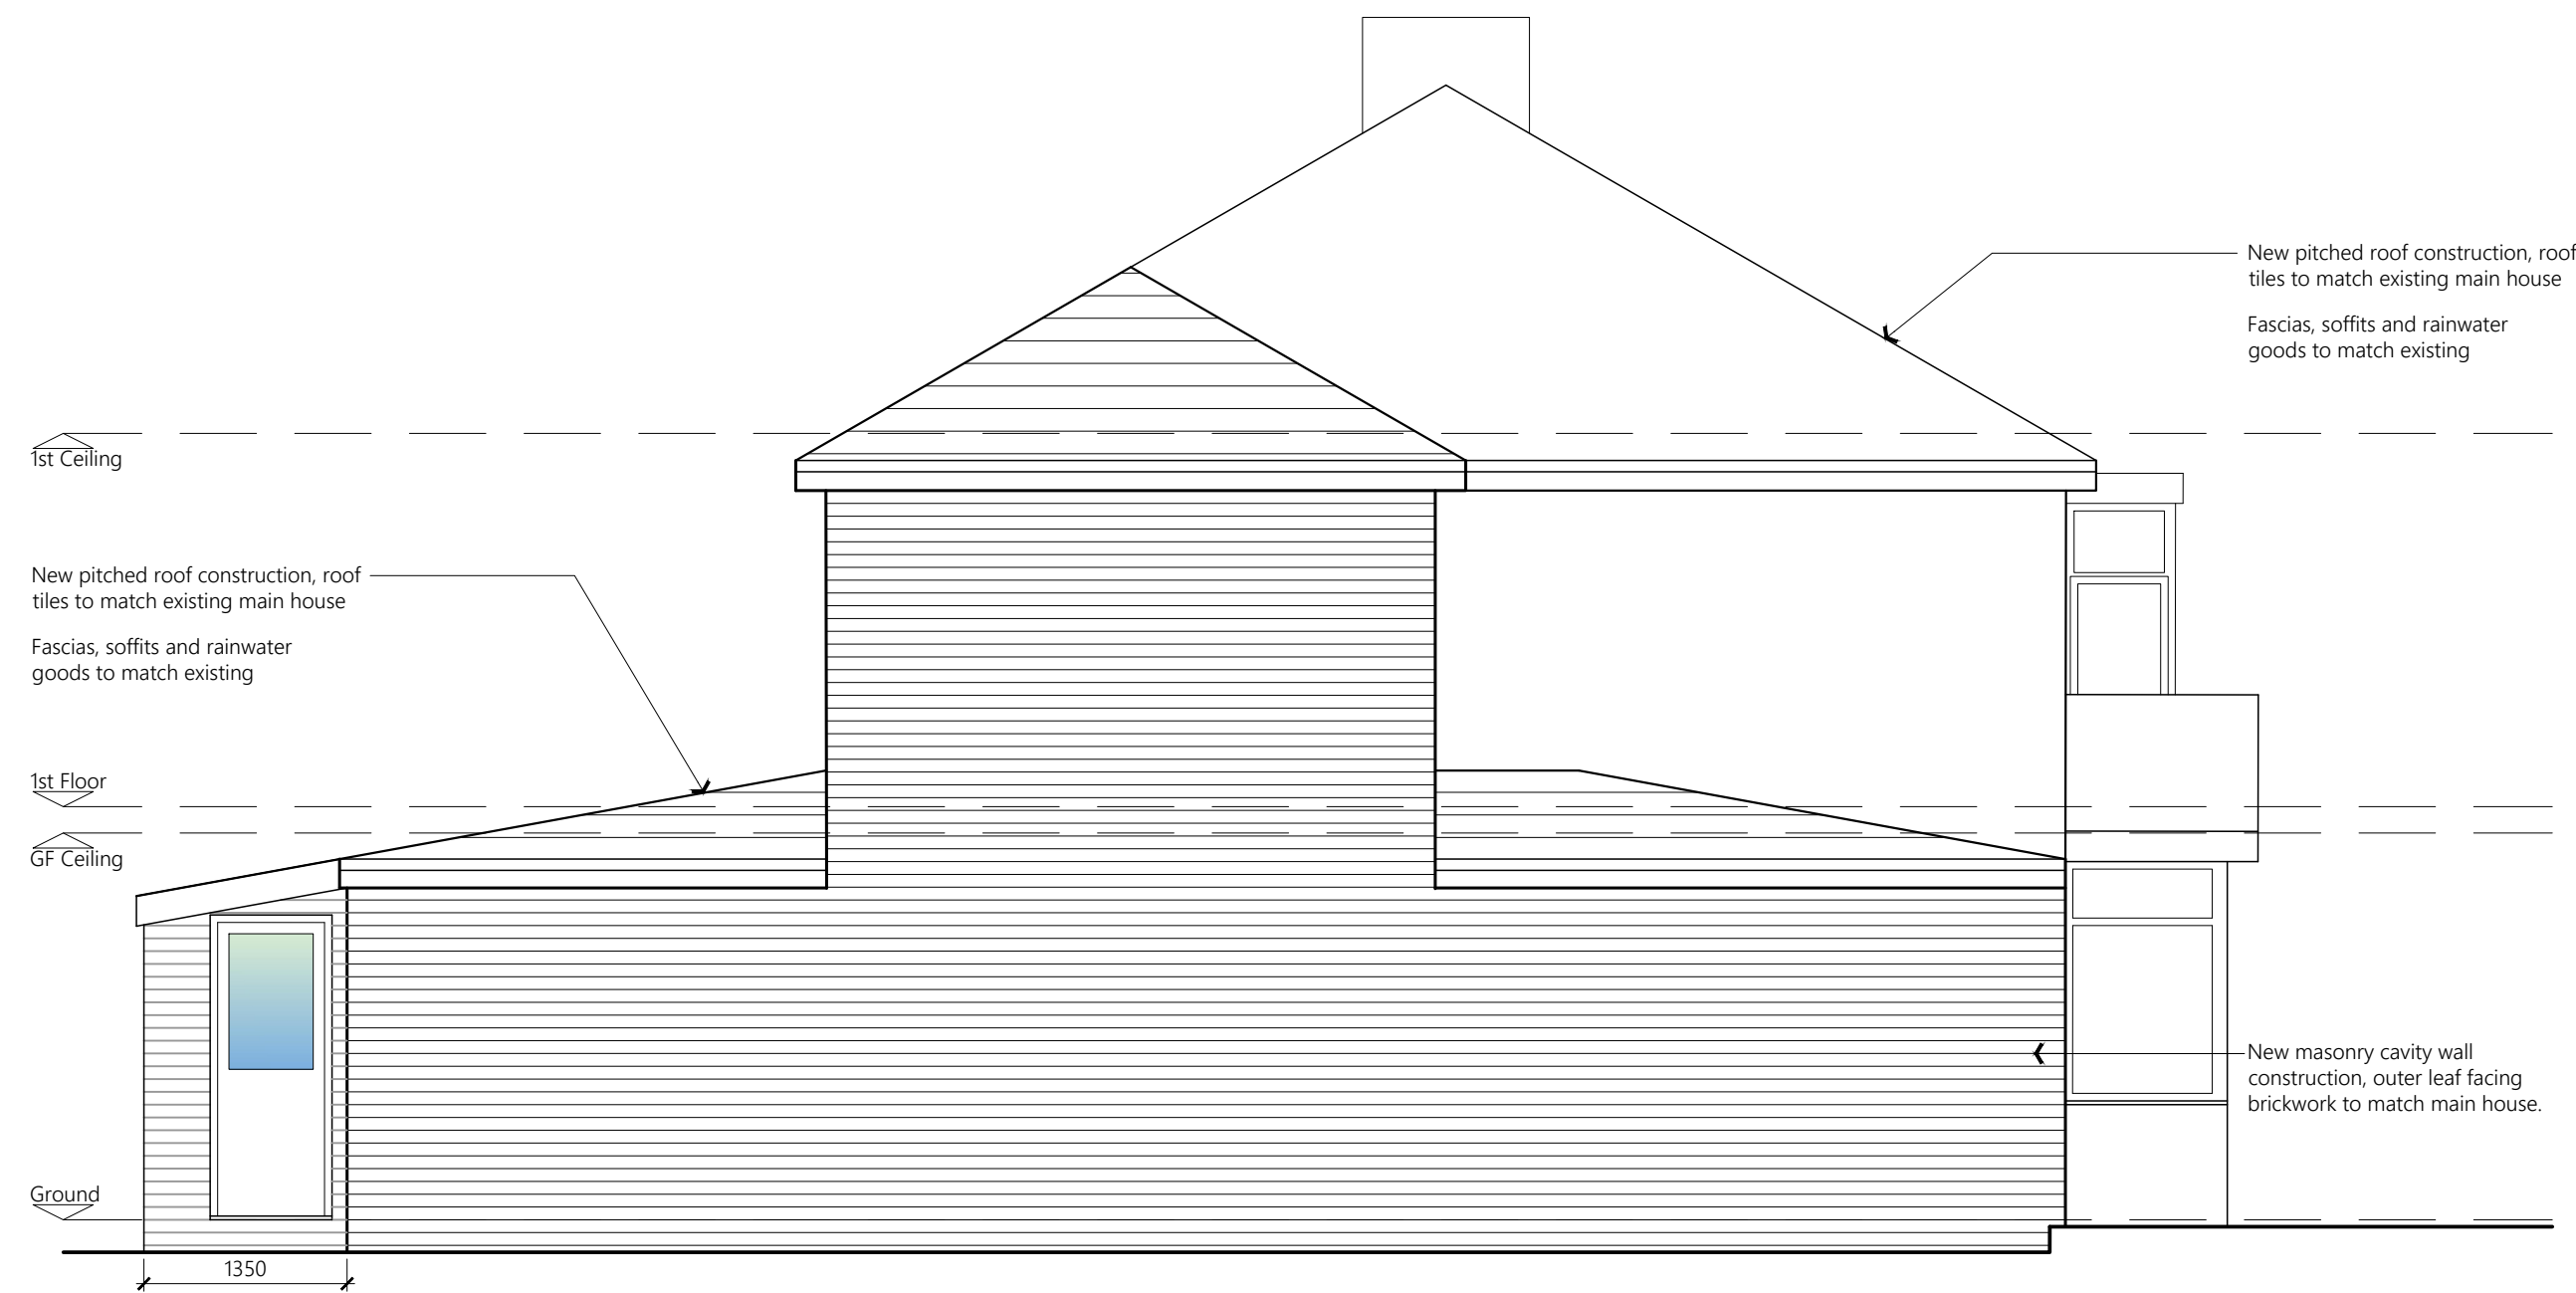


PROPOSED SIDE ELEVATION

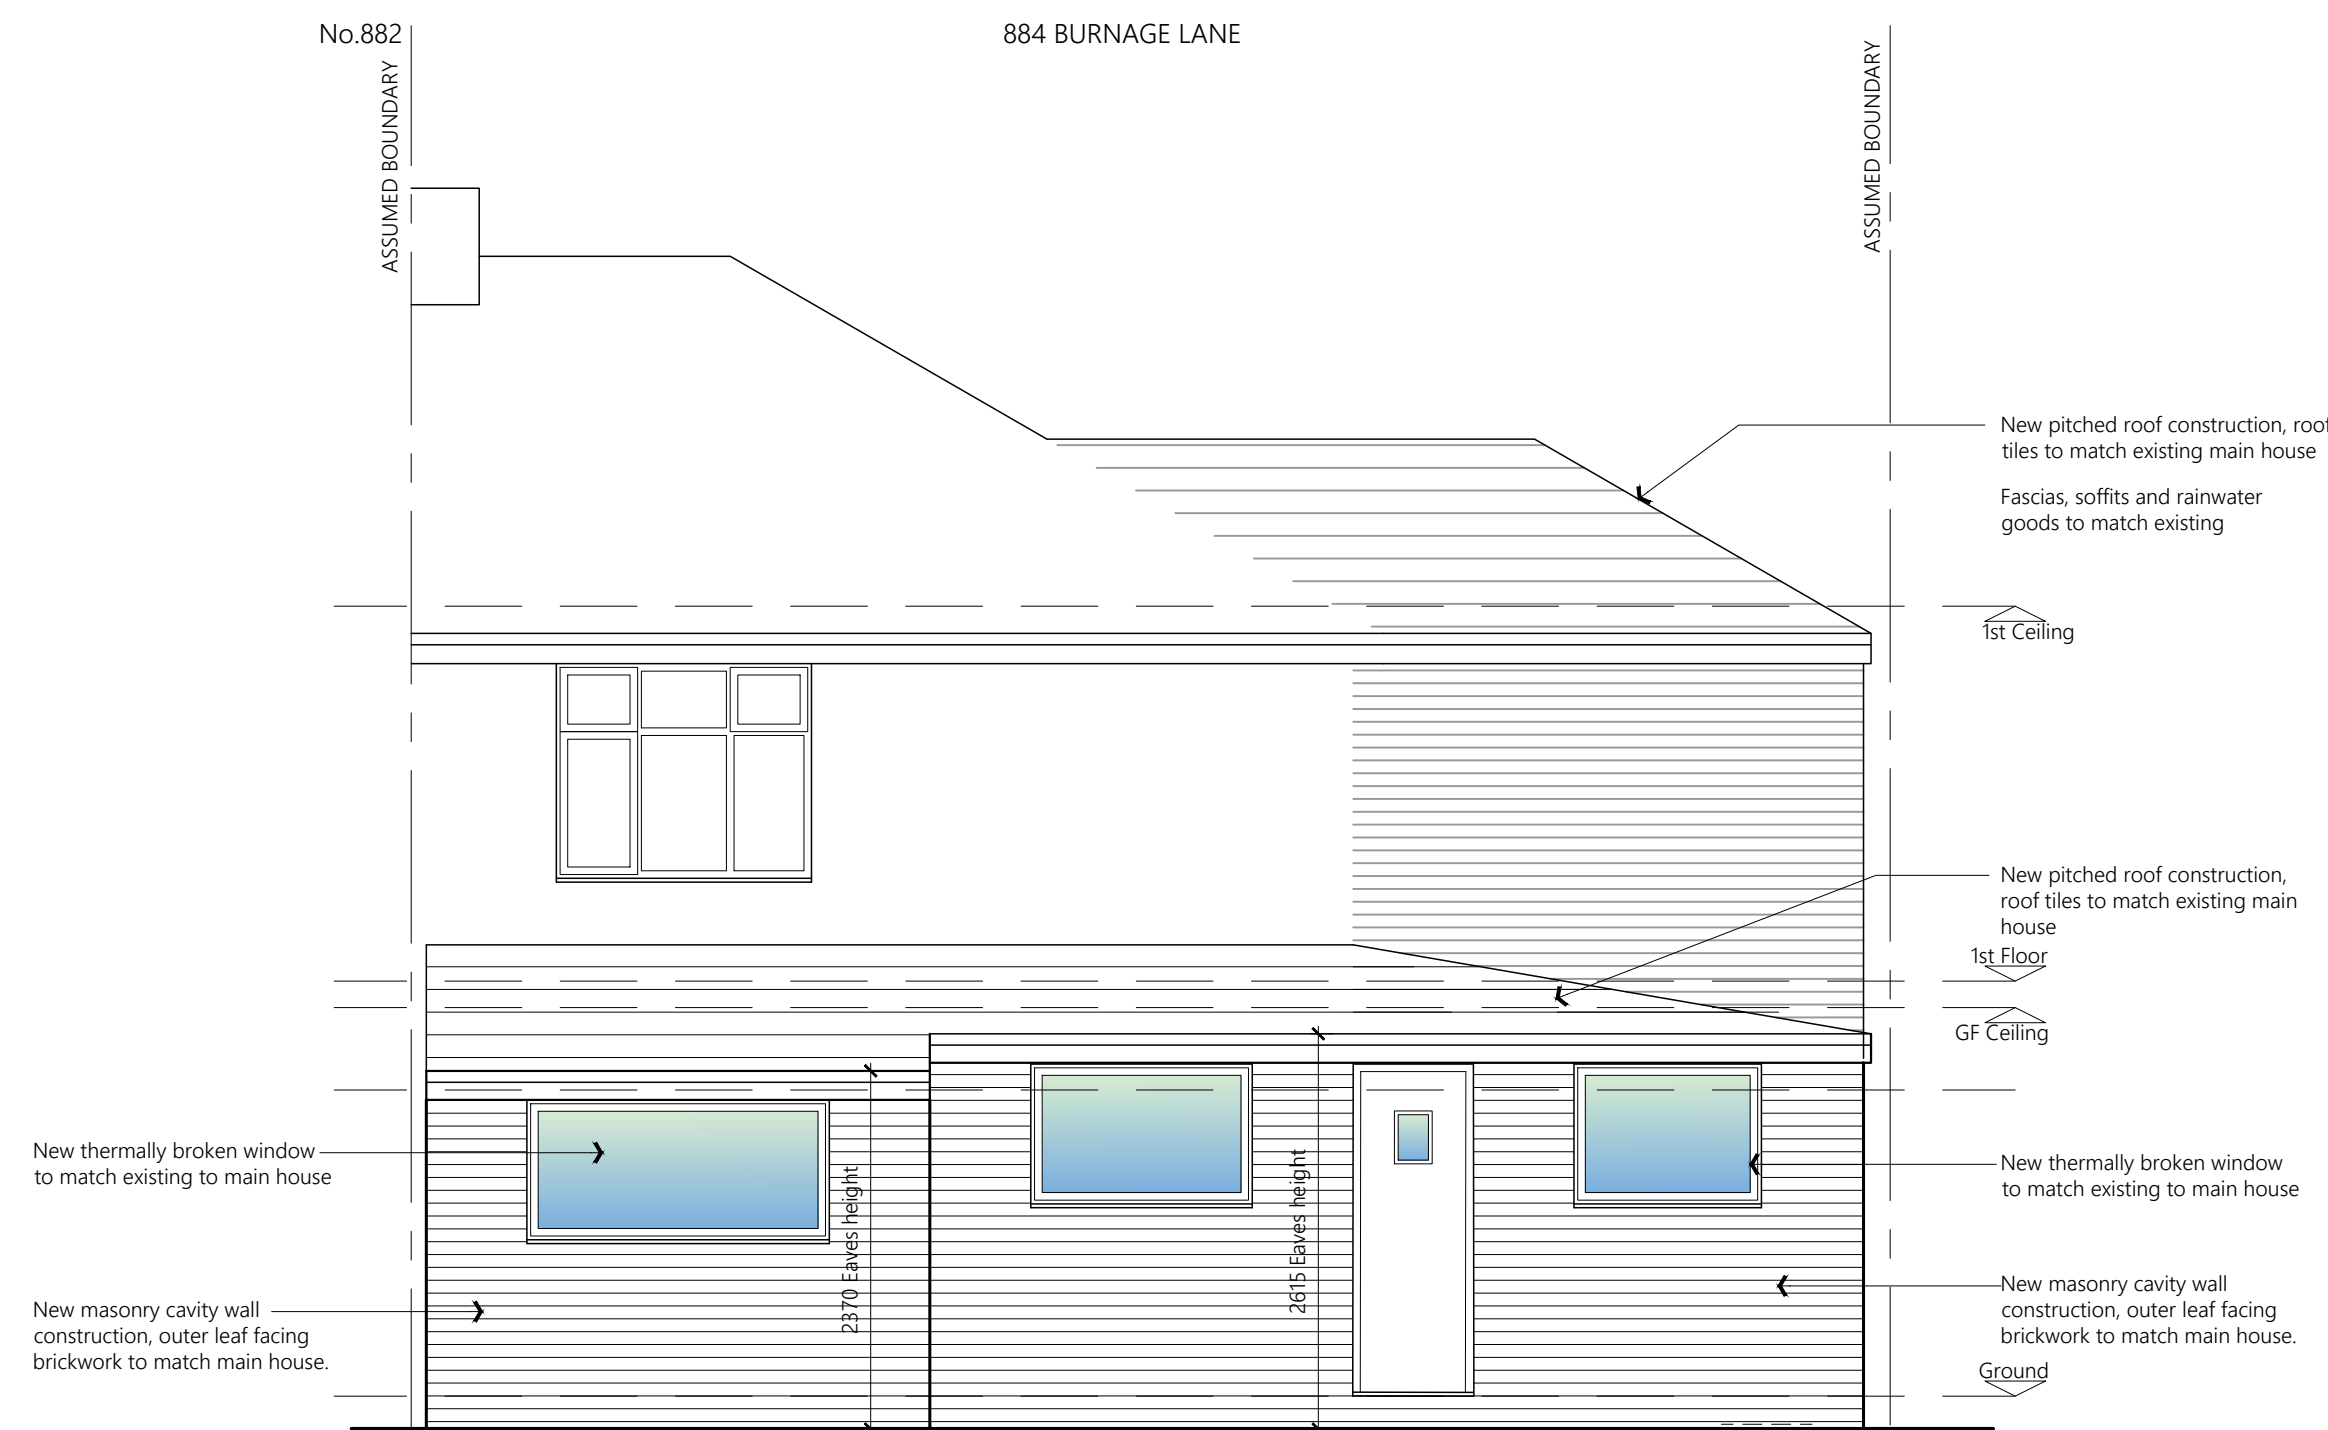

PROPOSED REAR ELEVATION

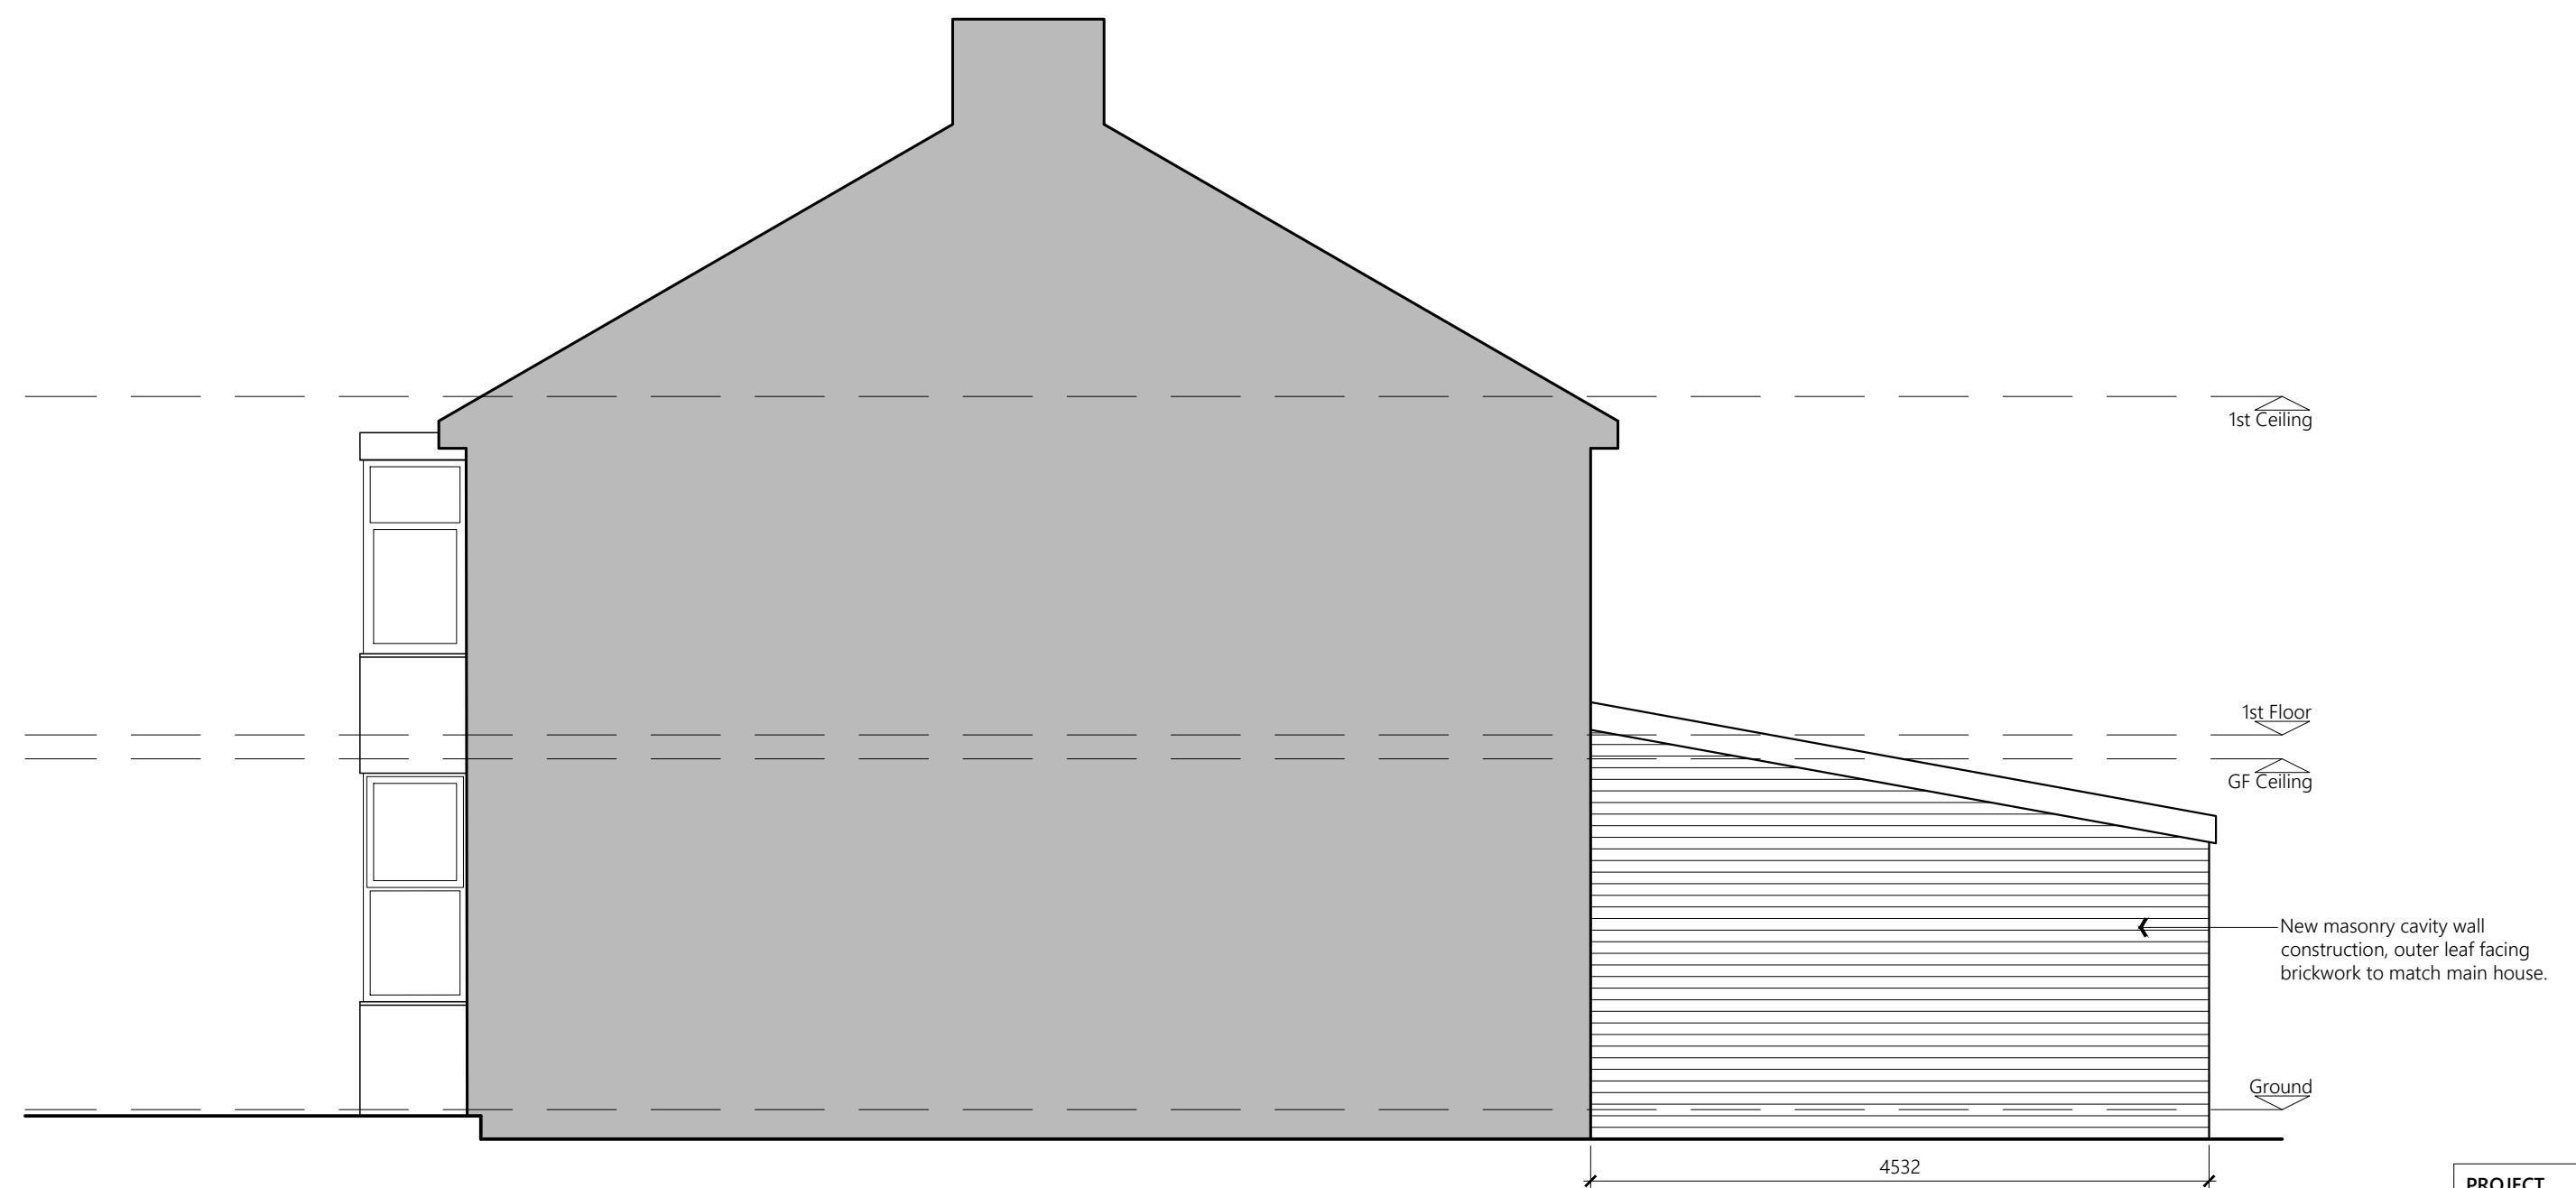

PROPOSED SIDE ELEVATION

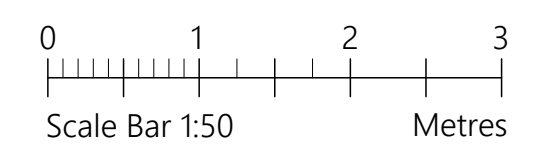

PROJECT	884 Burnage Lane Burnage M19 1RS		
CLIENT	M Zandi		
STATUS	Information		
DRAWING	Existing Elevations		
DWG No.	2307B-003	REV	
SCALE	1:50@A1	DATE	July '23
		website: www.agbcad.co.uk	
		email: info@agbcad.co.uk	
		telephone: 07912 090 125	
		DO NOT SCALE FROM THIS DRAWING	