


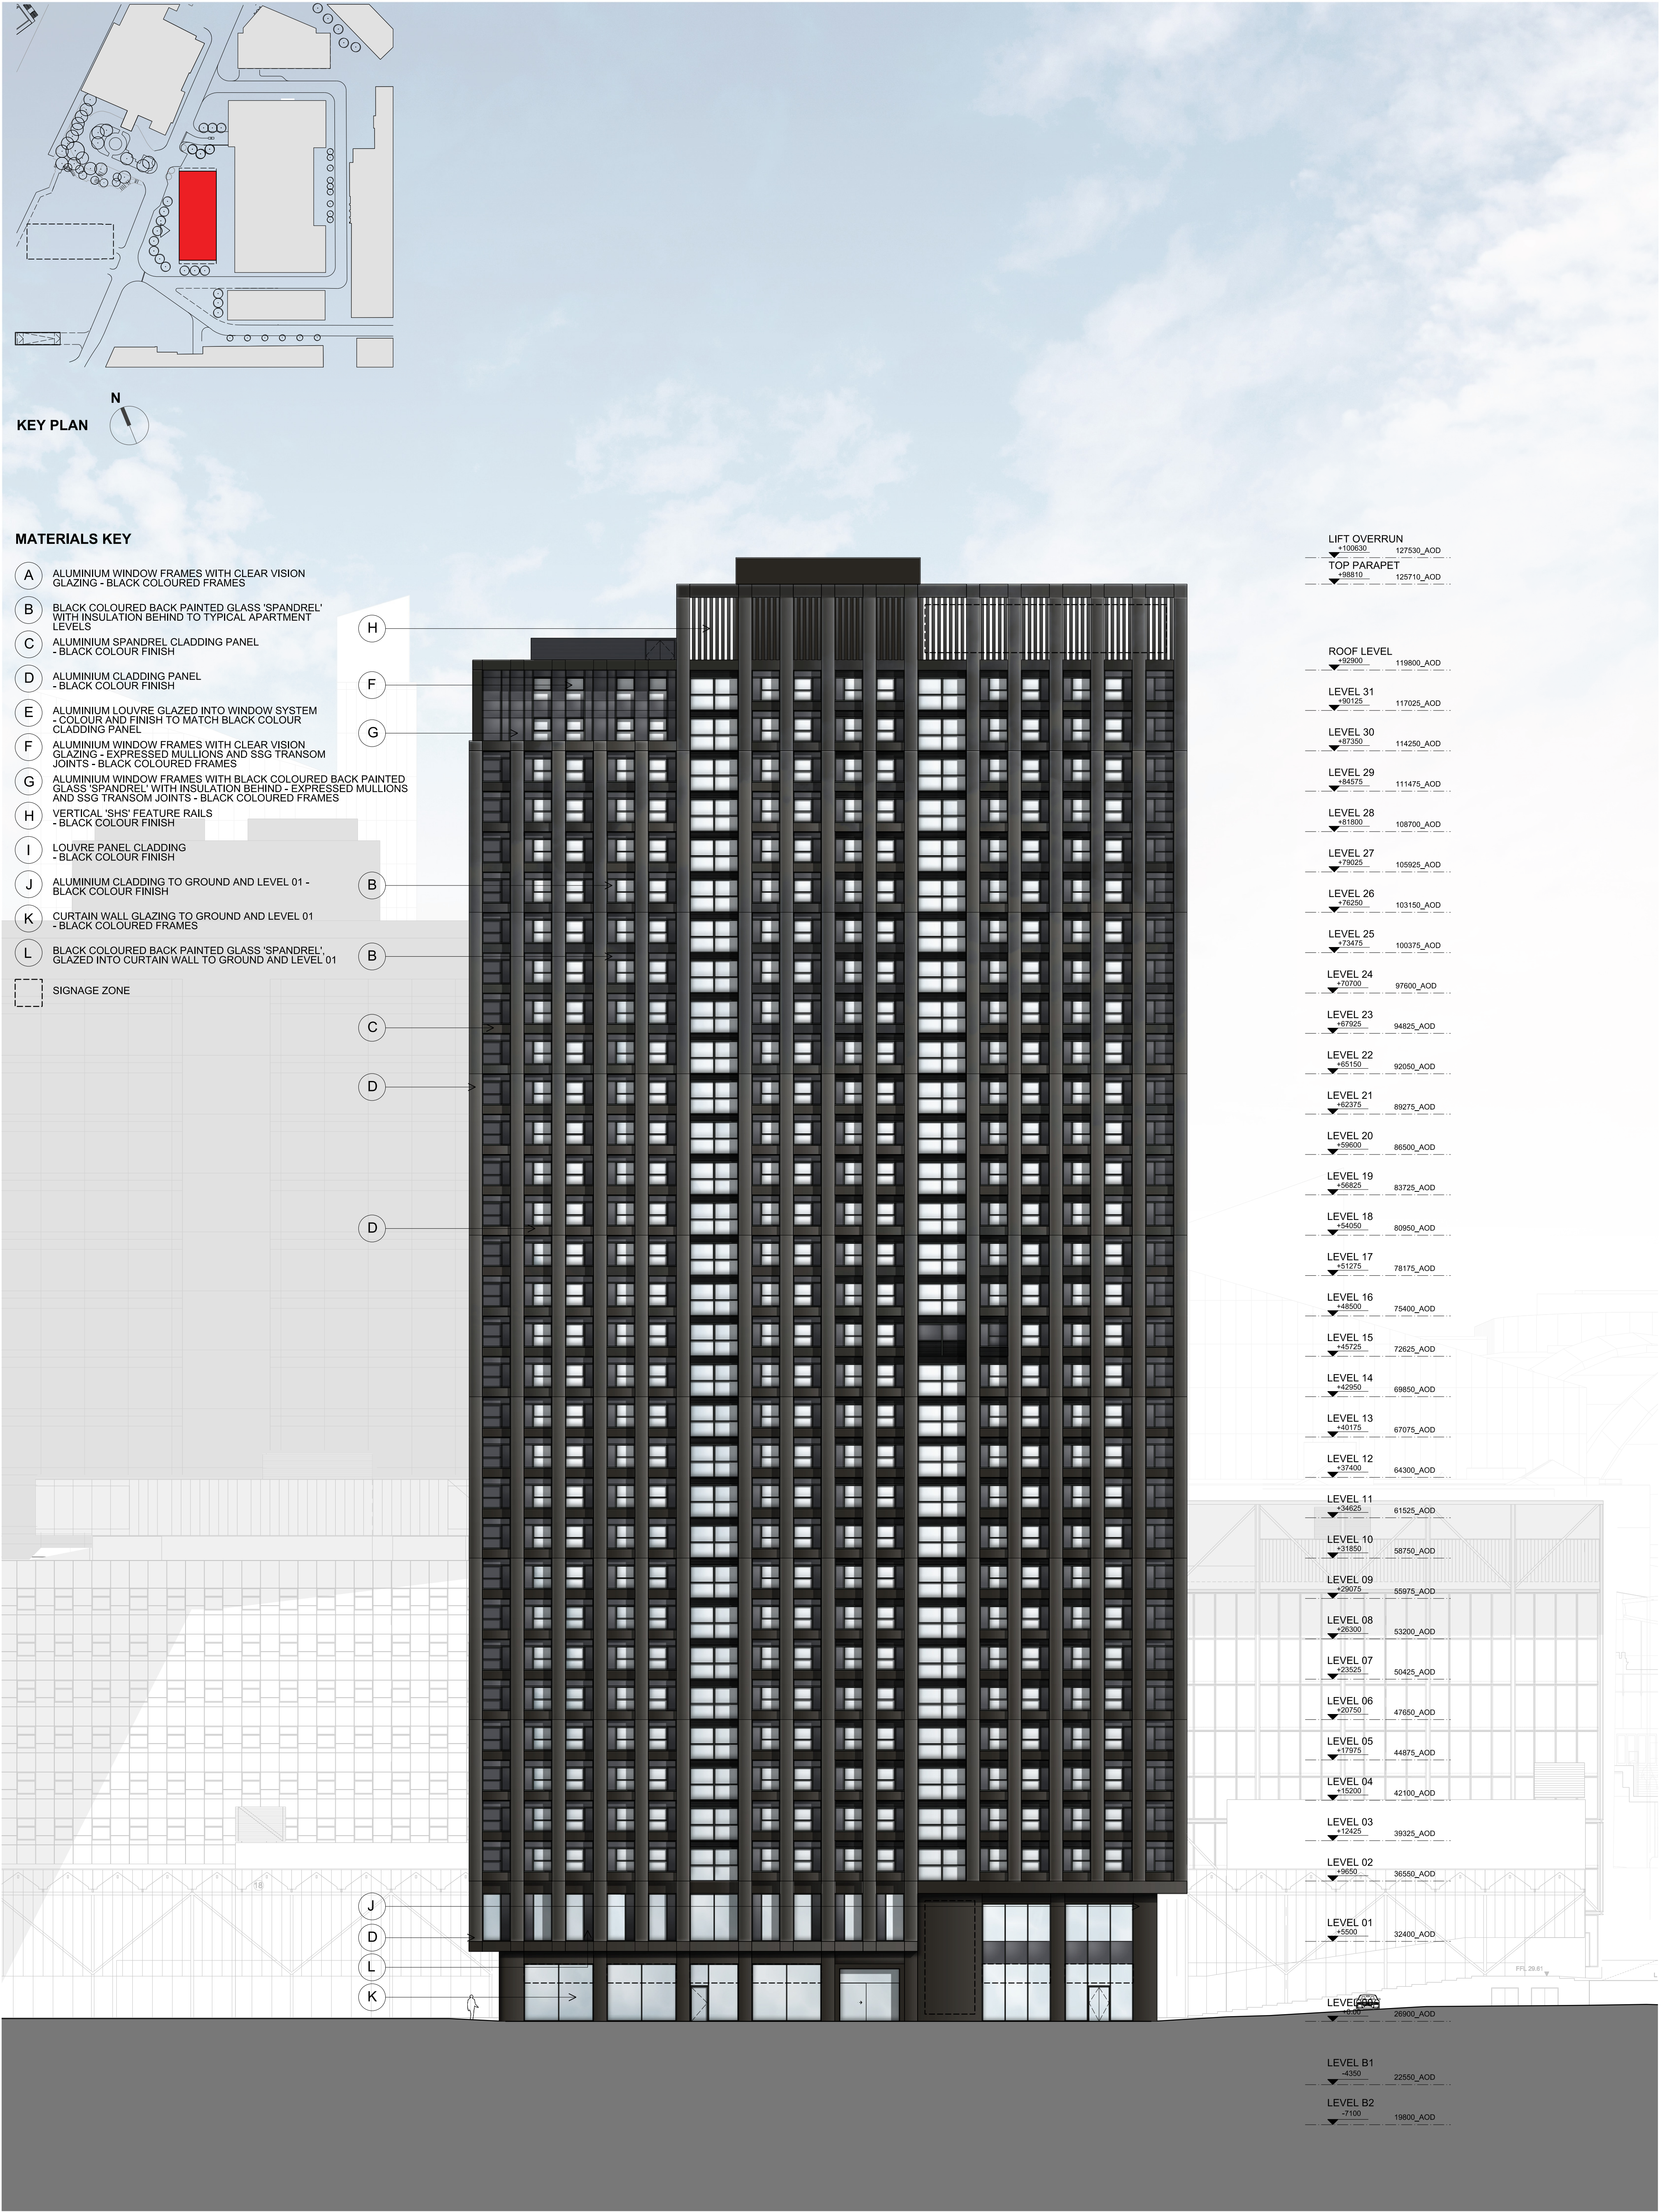

No.	Date	Des	Chk	App	Revision or reason for issue
-	20191011	EC	EC	JR	First issue
A	20191025	JG	GS	JR	DRAFT PLANNING ISSUE
					PLANNING ISSUE.

General Notes
Do not scale from drawing. Use marked dimensions.
To be read in conjunction with all other Consultant's drawings.
The Architect to be immediately notified of any discrepancies.
Copyright on this drawing retained by the Architect.

Scale / North Point
1:400 @ A3
0 2 4 6 10m
1:200 @ A1
0 2 4 6 10m

DENTON
CORKER
MARSHALL

Architect
Denton Corker Marshall LLP
6 St Ann's Passage
Old Exchange Buildings, Manchester M2 6BE
Telephone 0161 834 3511
Email mail@dentoncorkermarshall.co.uk

Project Title
UNION, ST. JOHNS

Client
VITA
The Box, Horseshoe Lane
Alderley Edge, SK9 7QP
Telephone +44 (0) 207 123 4000 Facsimile +44 (0) 161 332 7718
Email info@selectproperty.com

Drawing Title
WEST ELEVATION

Drawing Number
6548-P-B500-E-W

Drawing Status
PLANNING

Revision
A