




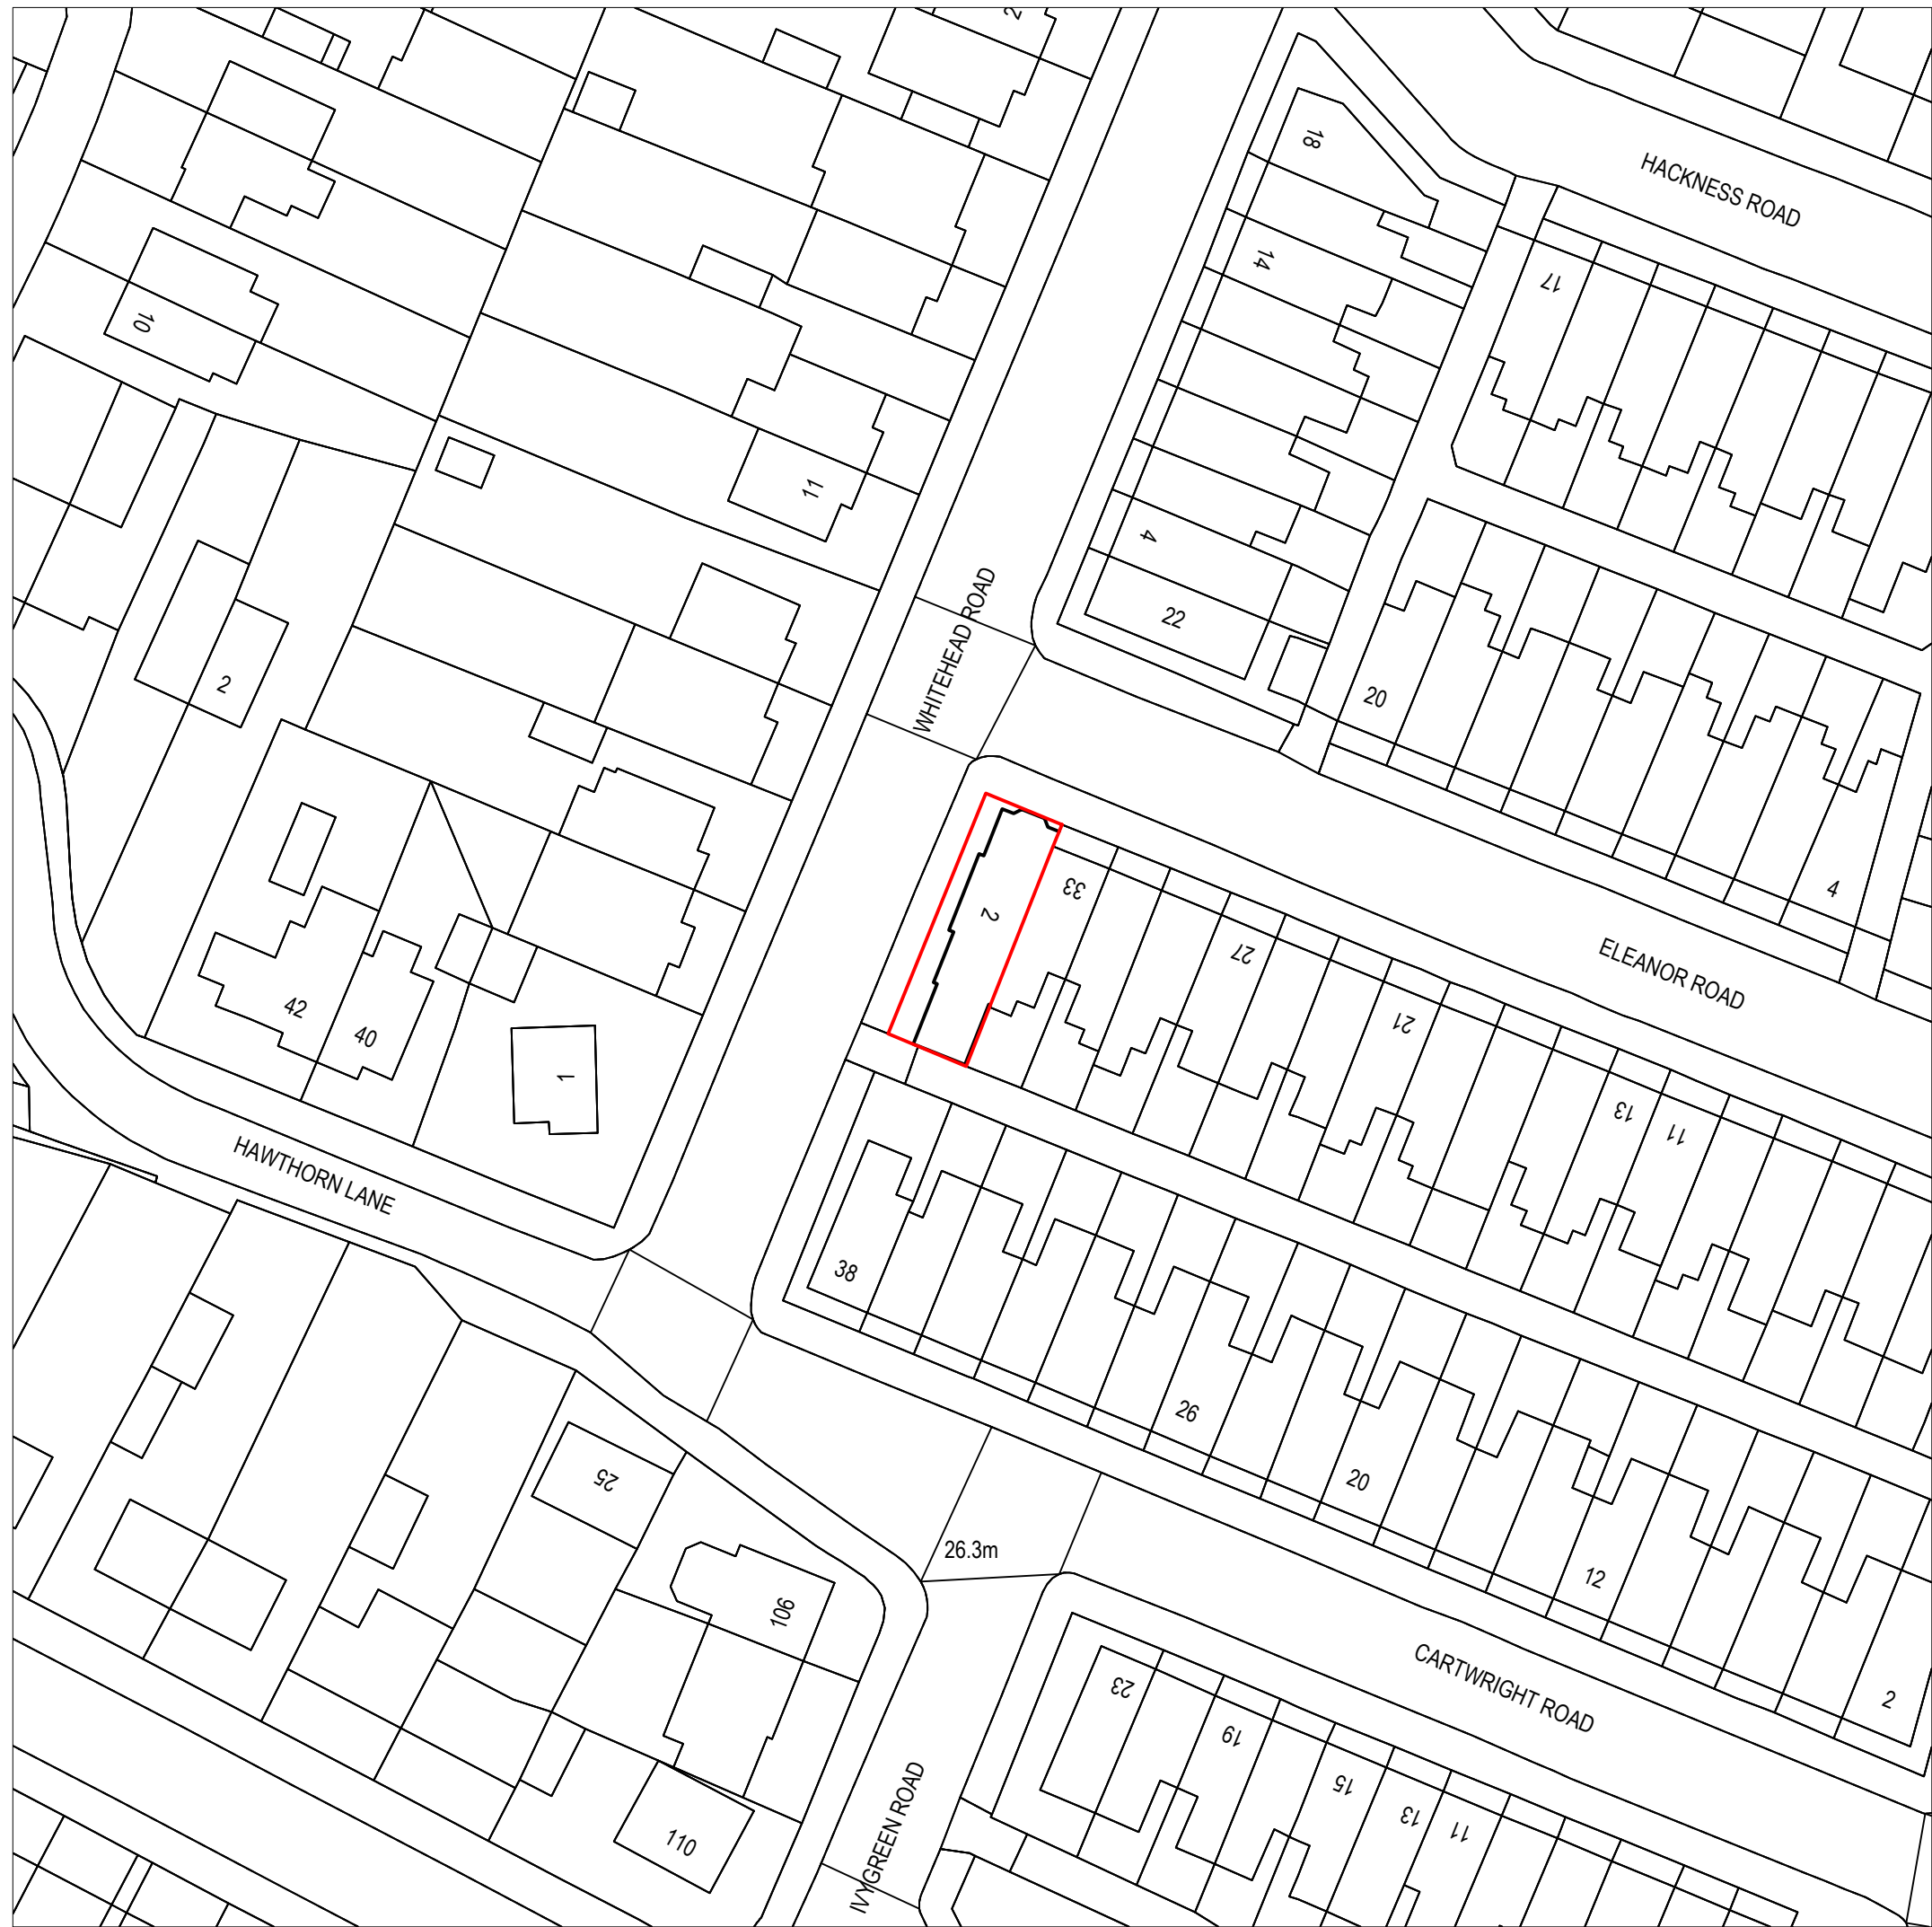


Location Plan
Scale 1:1250
© Crown Copyright and database rights 2022
OS 100047474

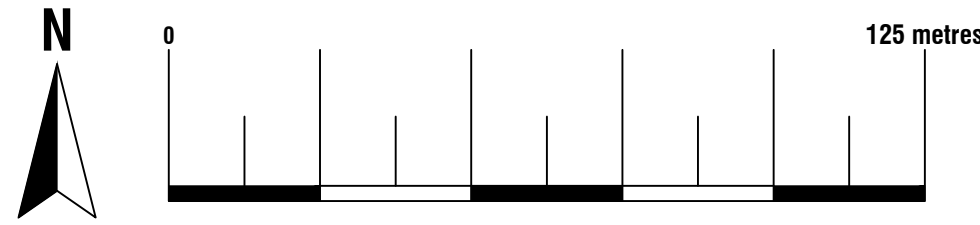

Existing Block Plan
Scale 1:500
© Crown Copyright and database rights 2022
OS 100047474

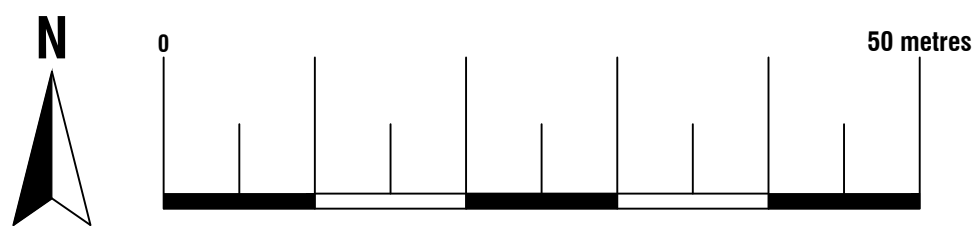

Proposed Block Plan
Scale 1:500
© Crown Copyright and database rights 2022
OS 100047474

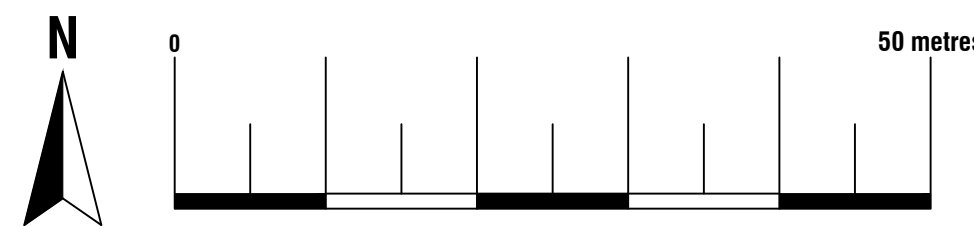




74 Cardiff Road, CF15 7QE • Enquiries@ArkiPlan.co.uk


Site	2 Whitehead Road, Manchester M21 9HA	Date	26.05.2023
		Sheet	23-0786 D01 REV 2
		Job	New Terrace
Title Number	GM612859	Scale	As Shown@A1
		Title	As Shown




Existing Ground Floor Plan
Scale 1:50
Area ca. 73.87 m²

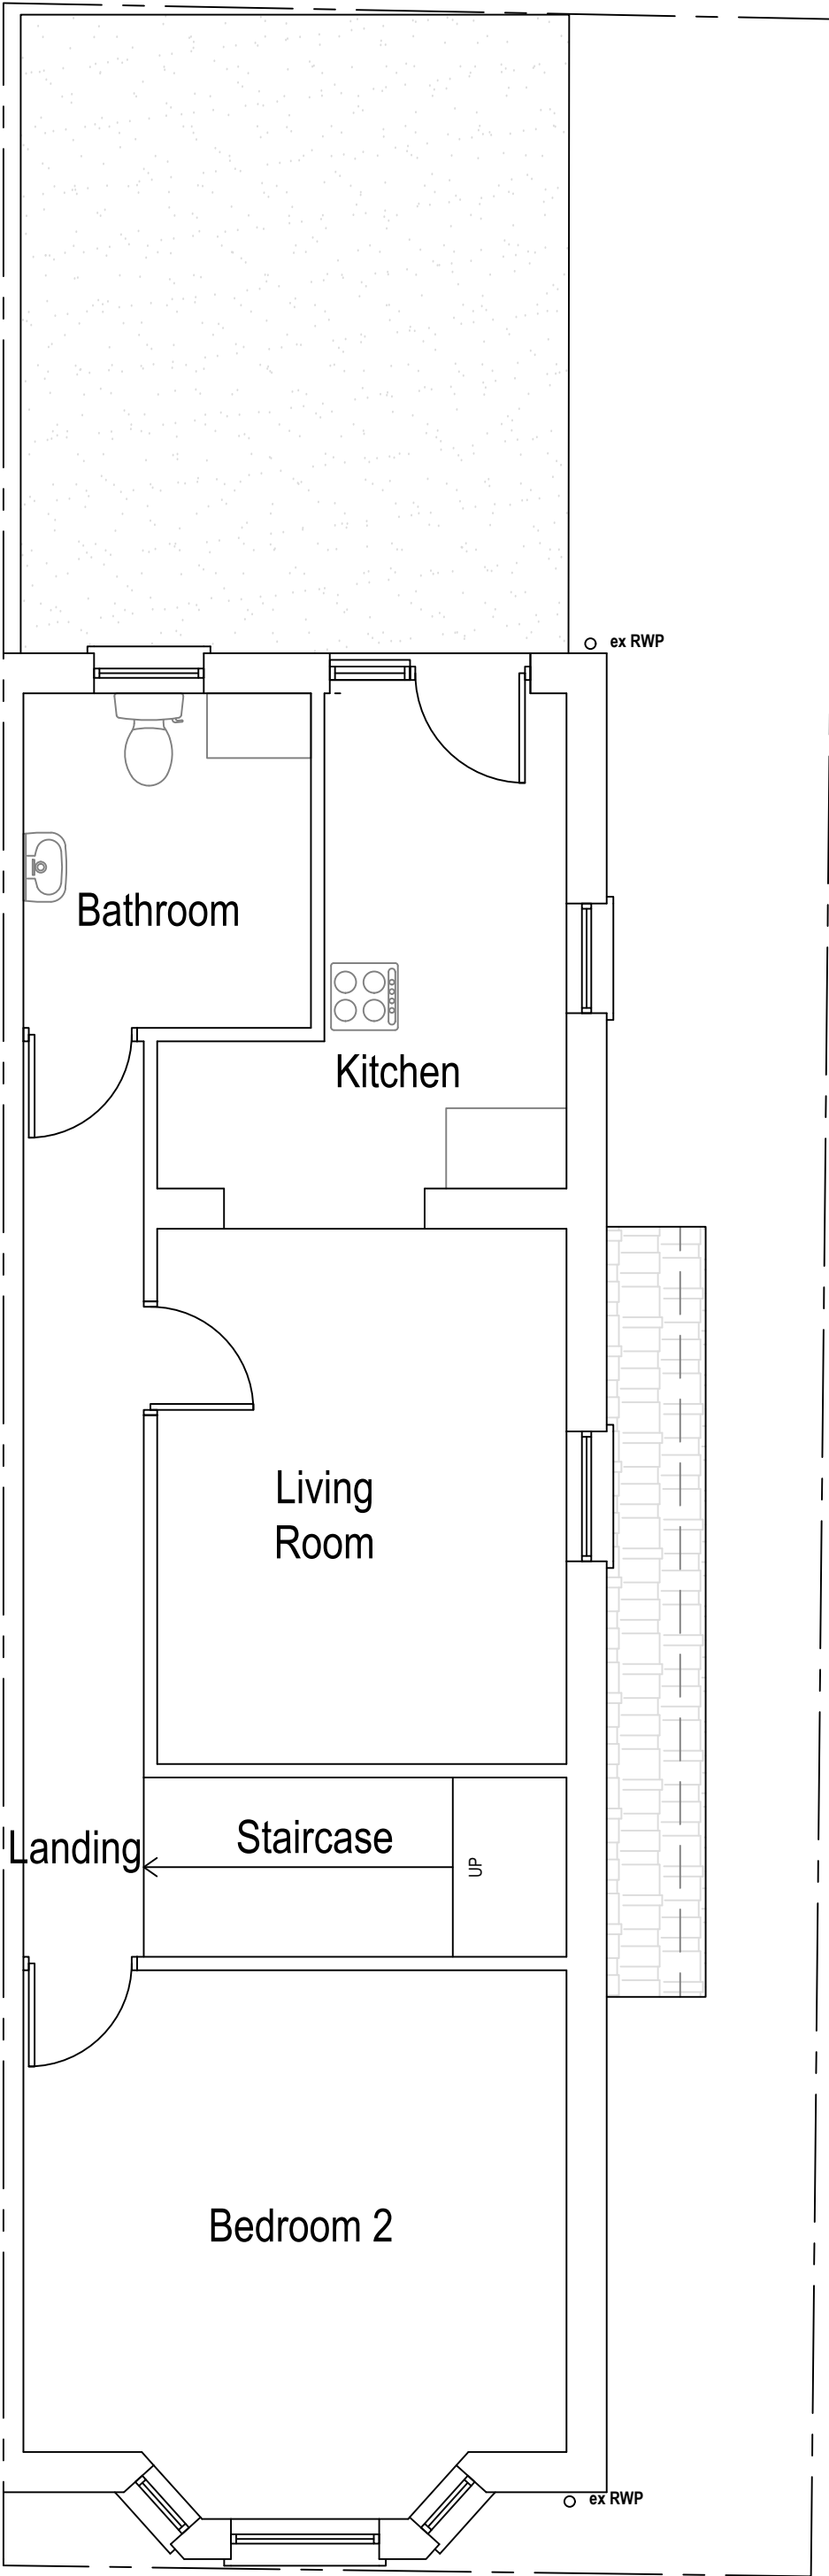

Existing First Floor Plan
Scale 1:50
Area ca. 54.34 m²

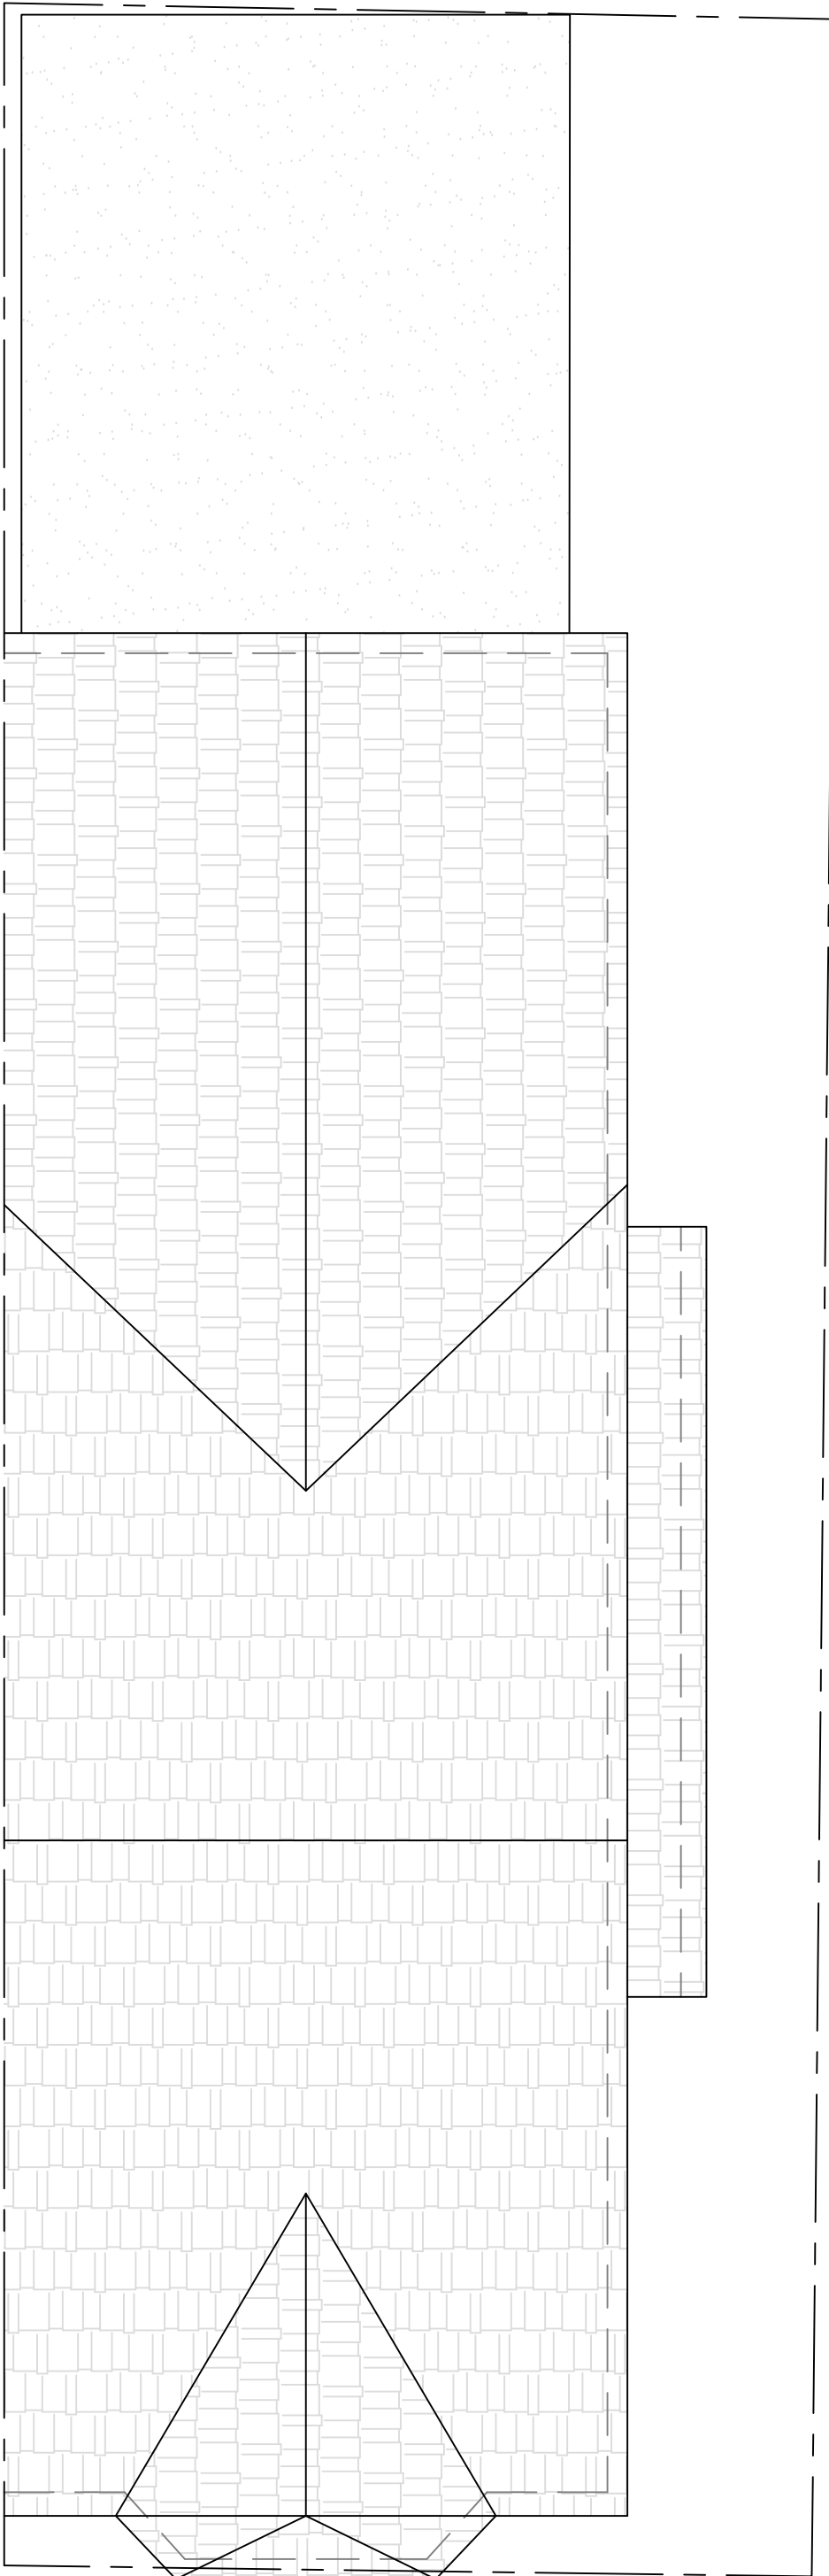

Existing Roof Plan
Scale 1:50

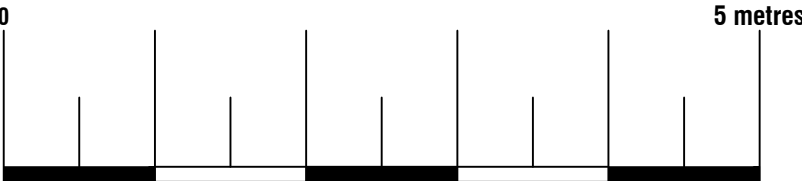

Trkiplan 74 Cardiff Road, CF15 7QE • Enquiries@ArkiPlan.co.uk			
Site	2 Whitehead Road, Manchester M21 9HA	Date	26.05.2023
		Sheet	23-0786 D02 REV 2
		Job	New Terrace
		Scale	As Shown@A1
Title Number	GM612859	Title	As Shown

Symbol Key:


Boundary line

Demolished


Details above




Proposed Ground Floor Plan
Scale 1:50
Area ca. 73.87 m²

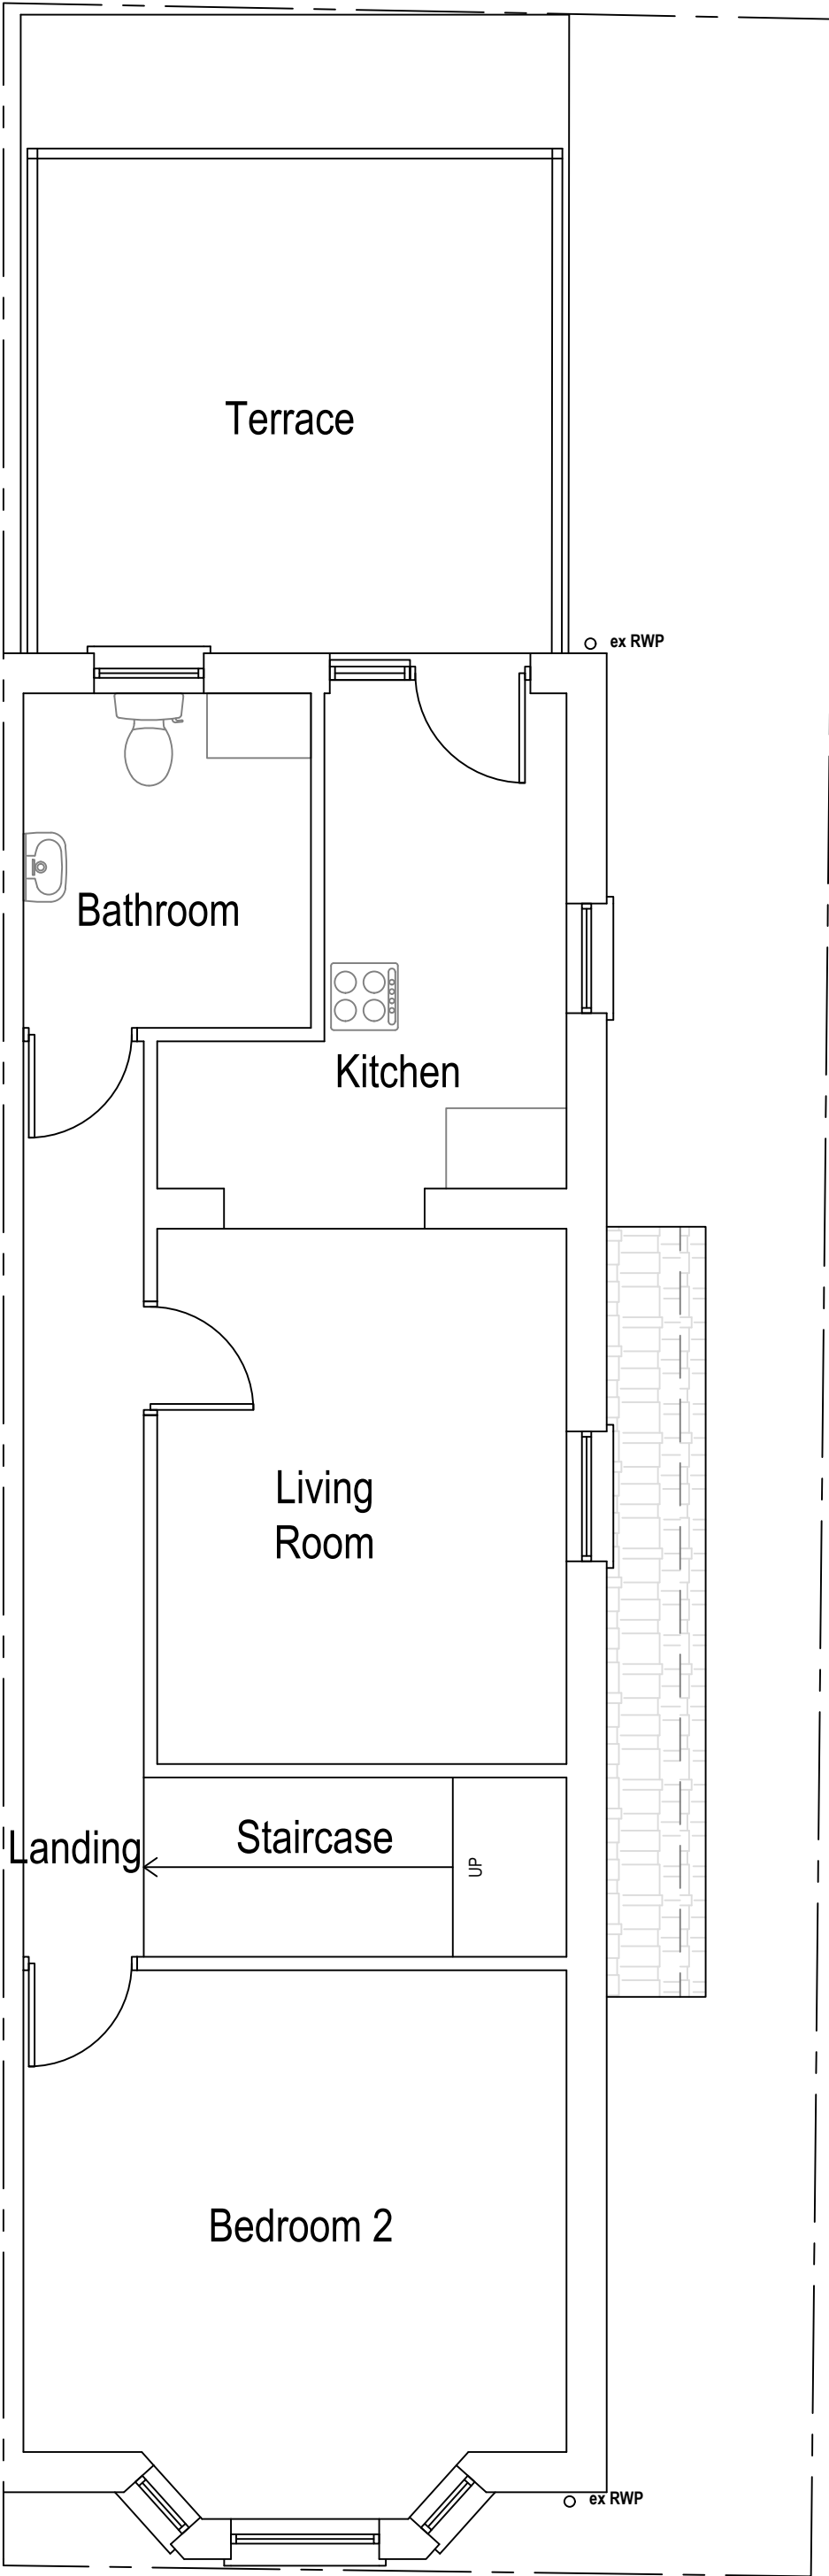

Proposed First Floor Plan
Scale 1:50
Area ca. 54.34 m²

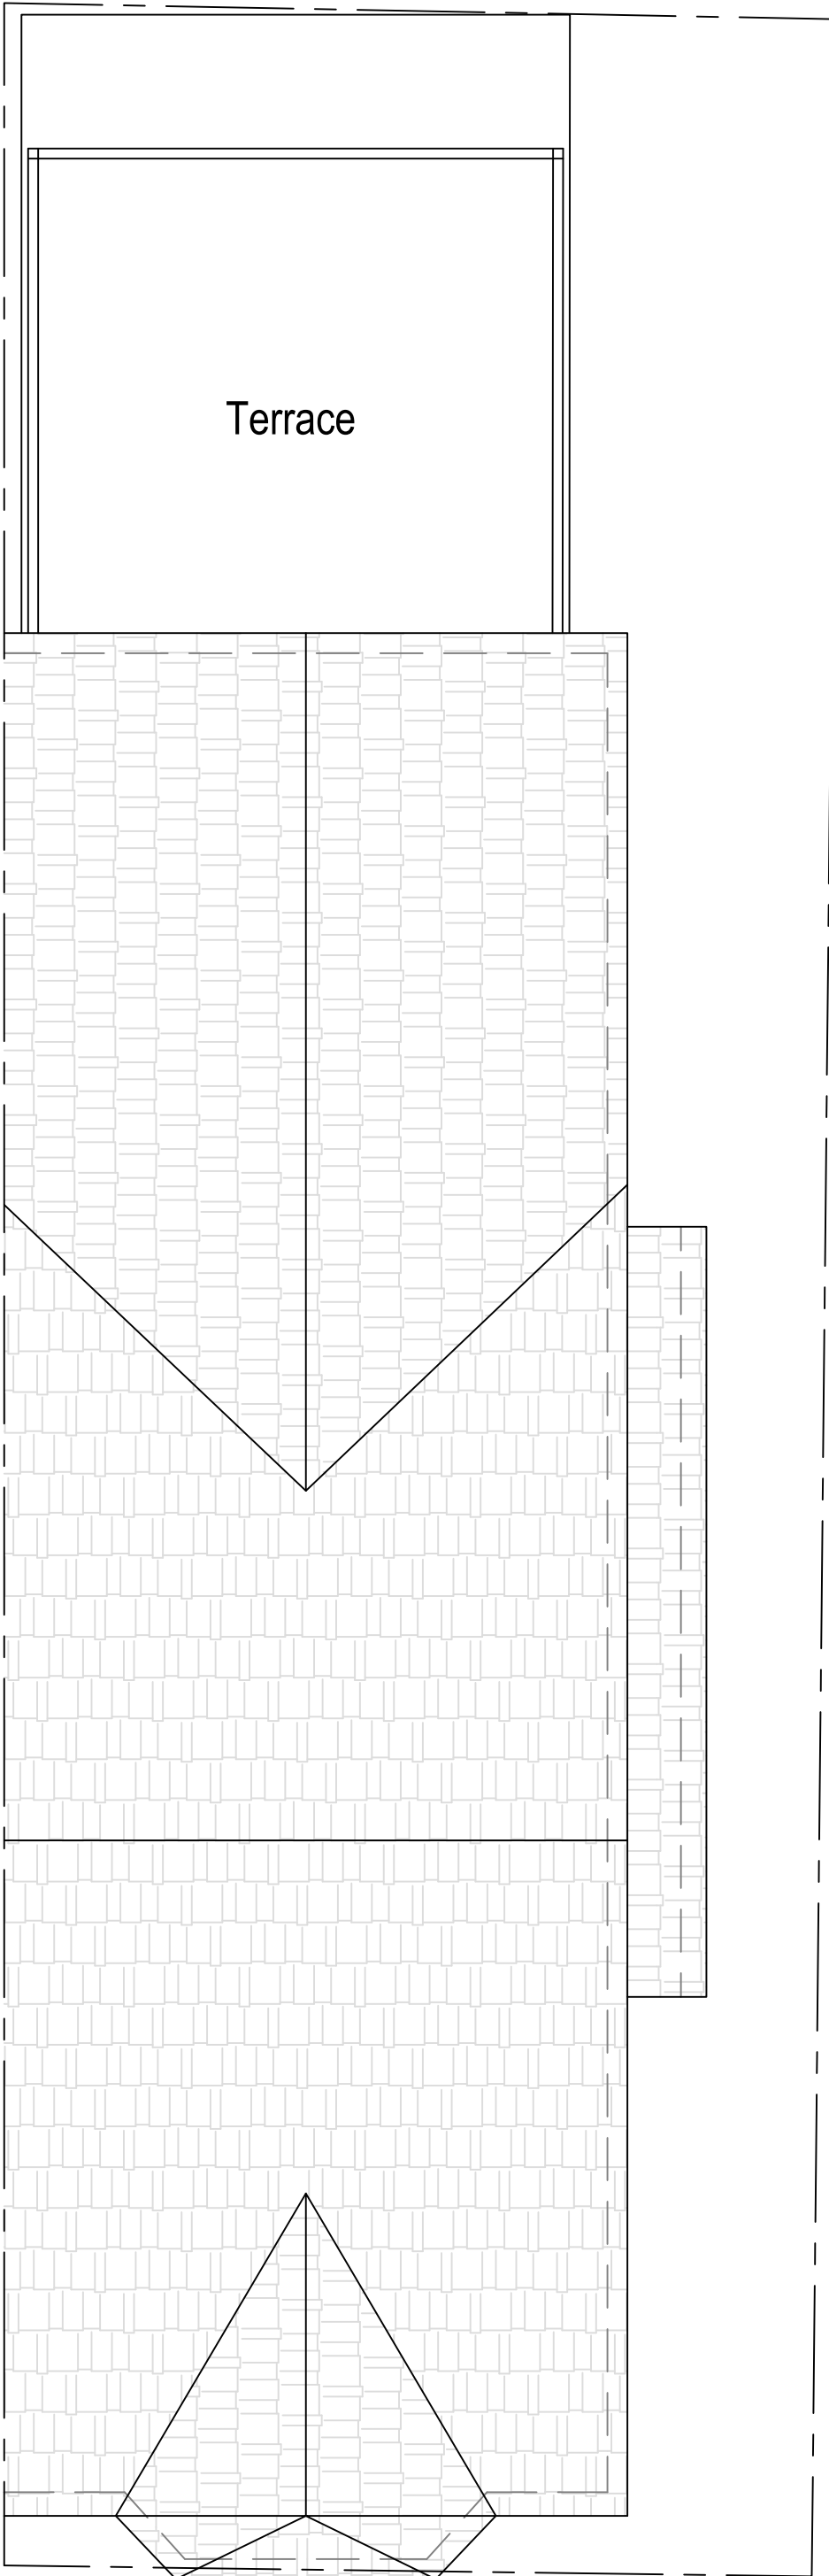

Proposed Roof Plan
Scale 1:50

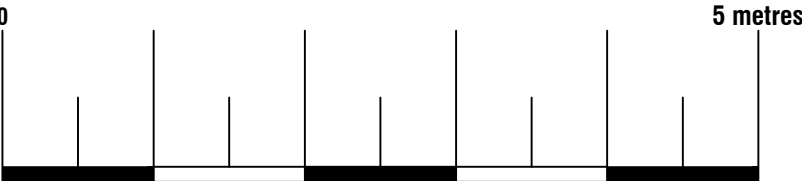

Trkiplan

74 Cardiff Road, CF15 7QE • Enquiries@ArkiPlan.co.uk


Site	2 Whitehead Road, Manchester M21 9HA	Date	26.05.2023
		Sheet	23-0786 D03 REV 2
		Job	New Terrace
		Scale	As Shown@A1
Title Number	GM612859	Title	As Shown



Existing West Elevation
Scale 1:50




Existing South Elevation
Scale 1:50

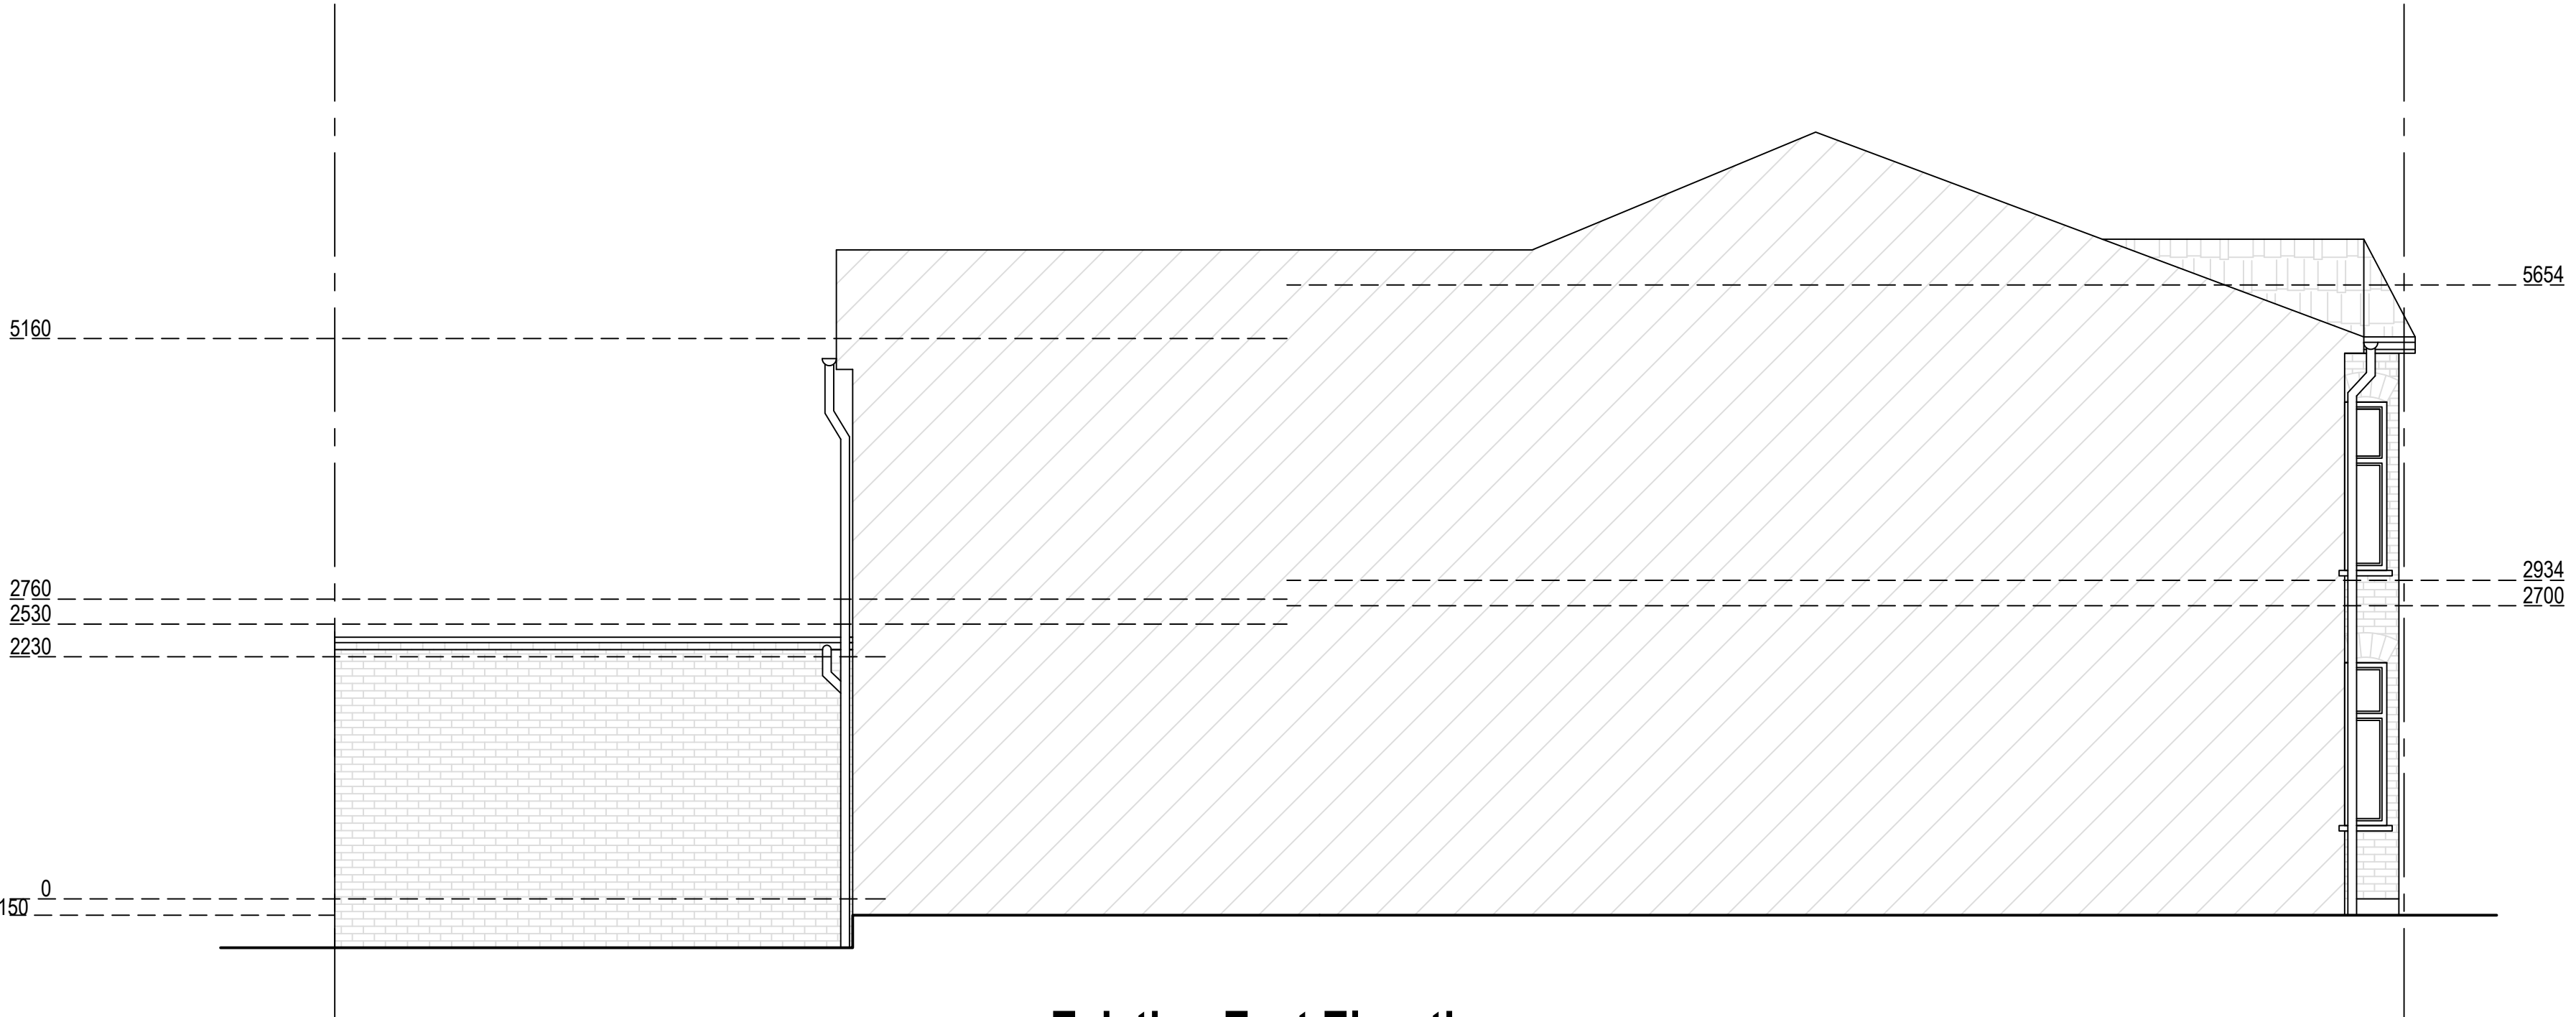

Existing East Elevation
Scale 1:50



Existing North Elevation
Scale 1:50

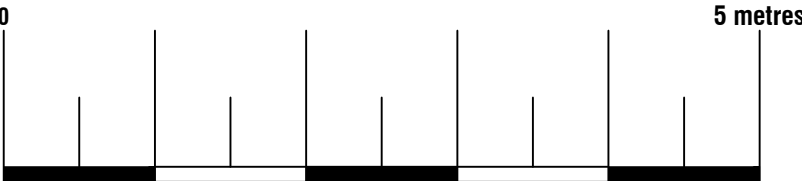

Arkiplan


74 Cardiff Road, CF15 7QE • Enquiries@ArkiPlan.co.uk

Site	2 Whitehead Road, Manchester M21 9HA	Date	26.05.2023
		Sheet	23-0786 D04 REV 2
		Job	New Terrace
		Scale	As Shown@A1
Title Number	GM612859	Title	As Shown


Proposed Materials:
Walls: Brick (to match existing)
Flat roof: Grey decking
Balustrade: Black (to match existing fence to house)
Privacy panels: Wooden panels (on the sides)



Proposed West Elevation
Scale 1:50

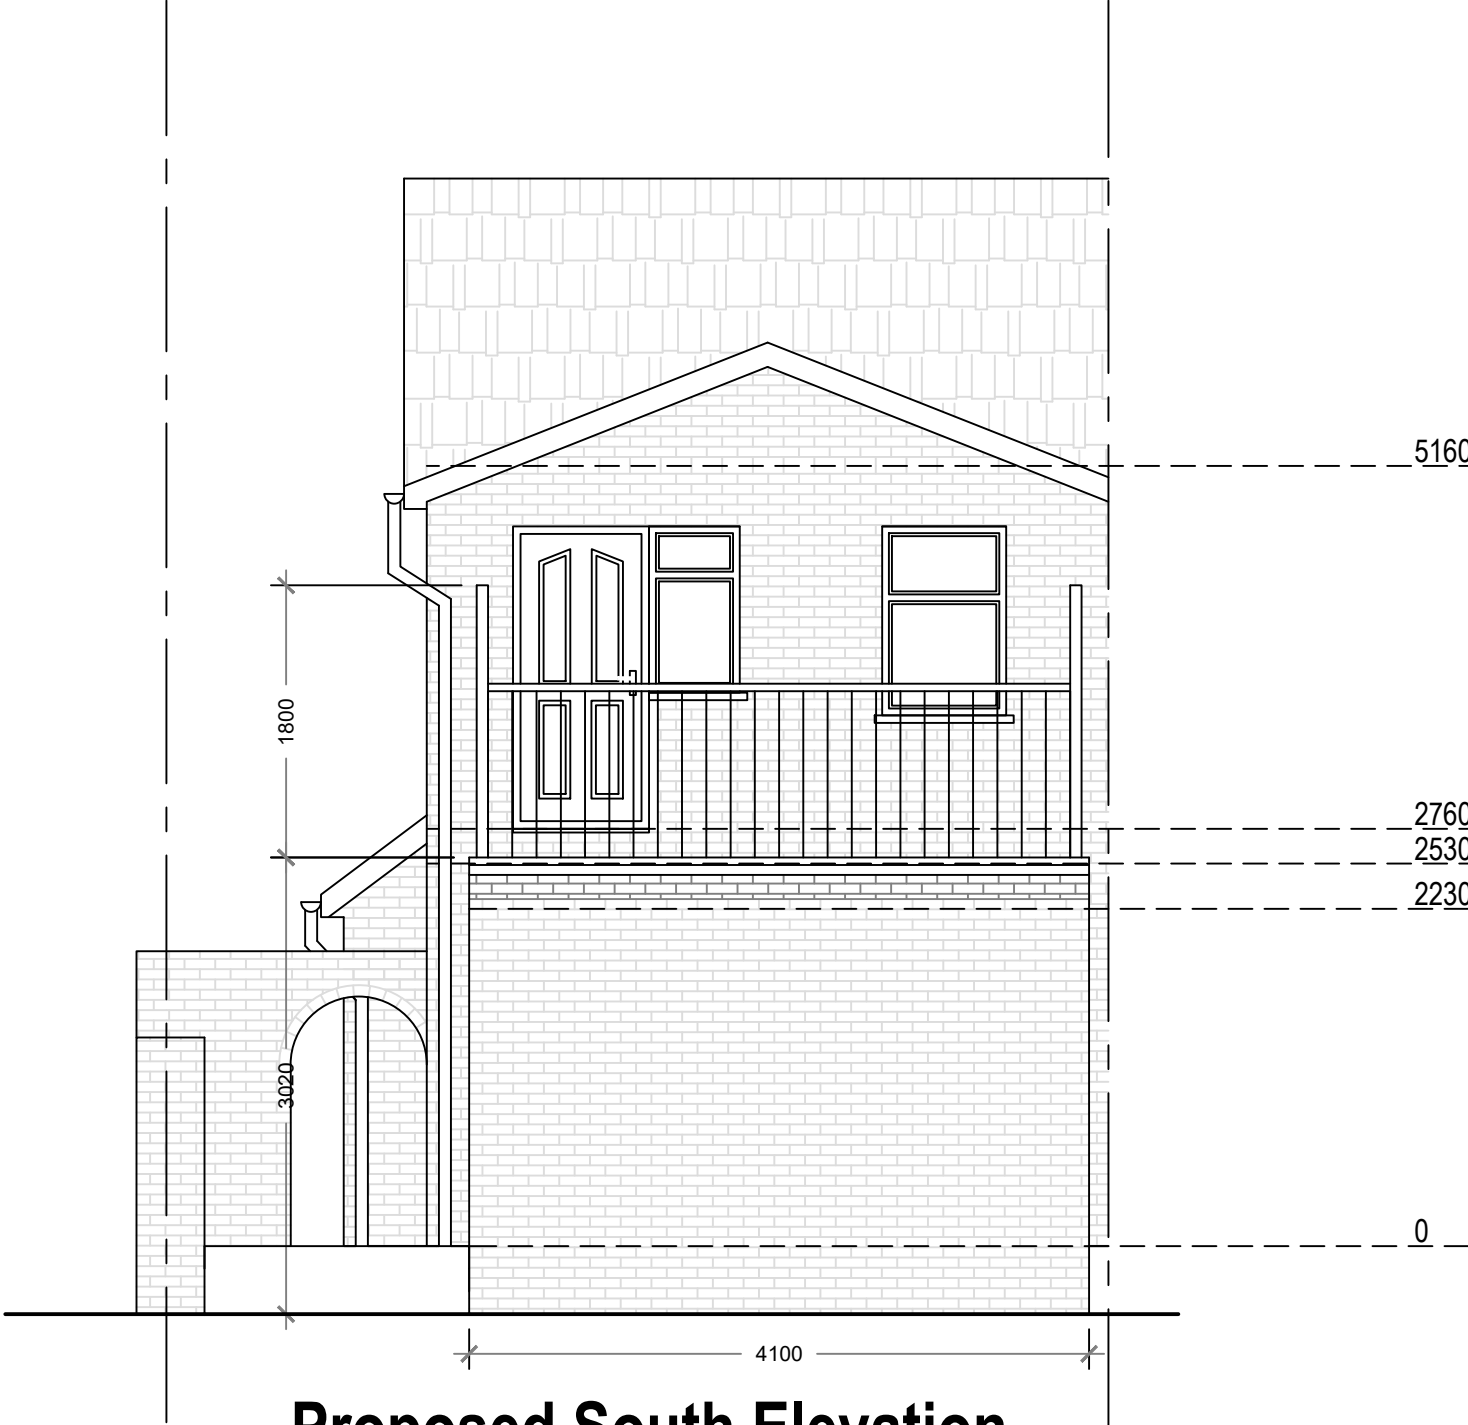


Proposed South Elevation
Scale 1:50

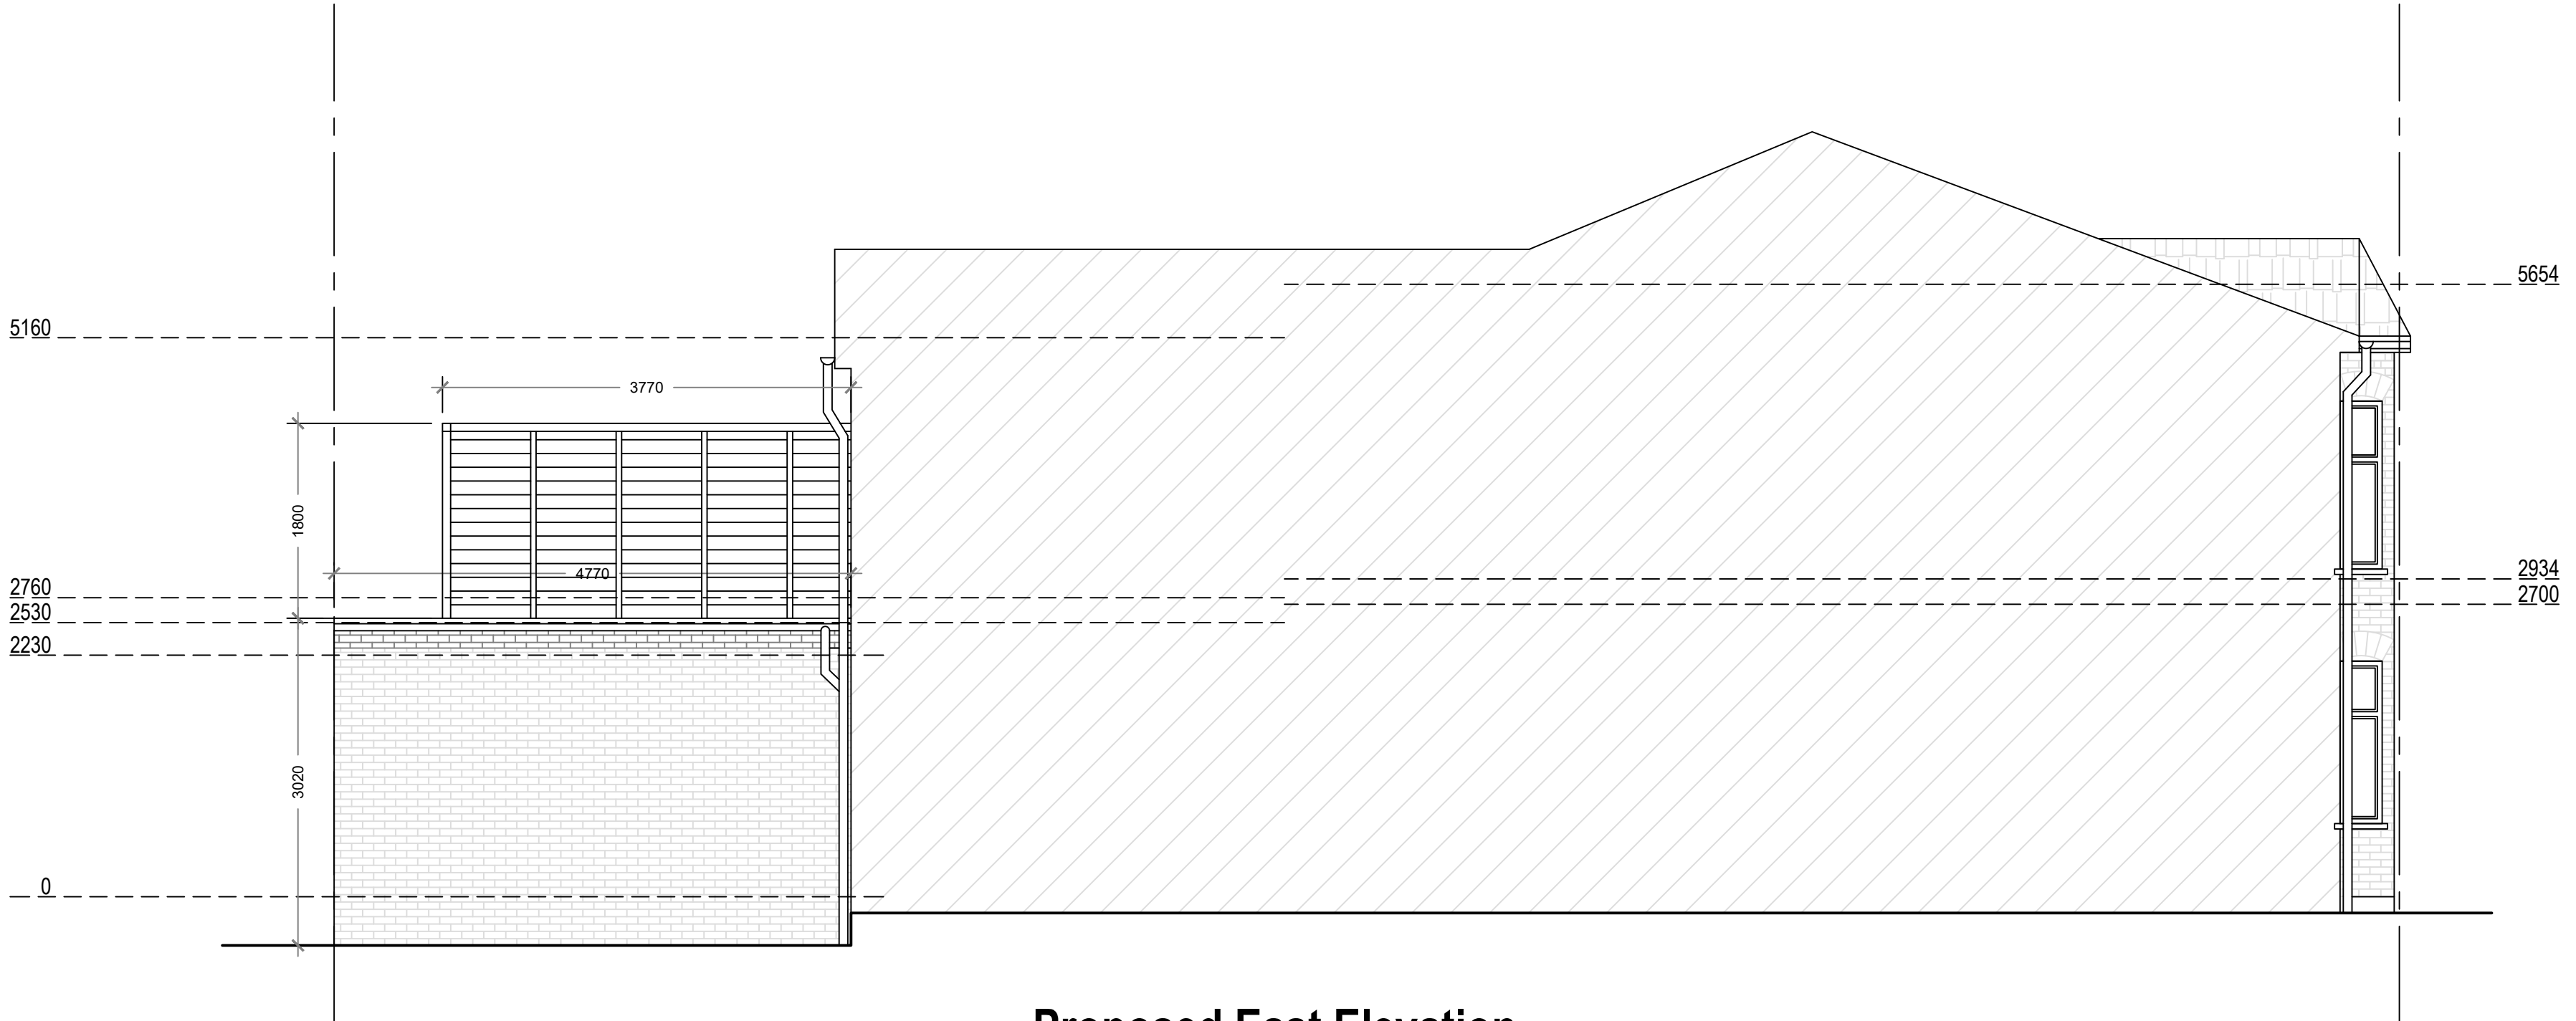

Proposed East Elevation
Scale 1:50



Proposed North Elevation
Scale 1:50

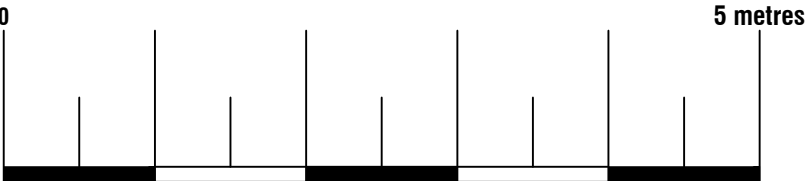



74 Cardiff Road, CF15 7QE • Enquiries@ArkiPlan.co.uk

Site	2 Whitehead Road, Manchester M21 9HA	Date	26.05.2023
		Sheet	23-0786 D05 REV 2
		Job	New Terrace
		Scale	As Shown@A1
Title Number	GM612859	Title	As Shown