


413


415

417

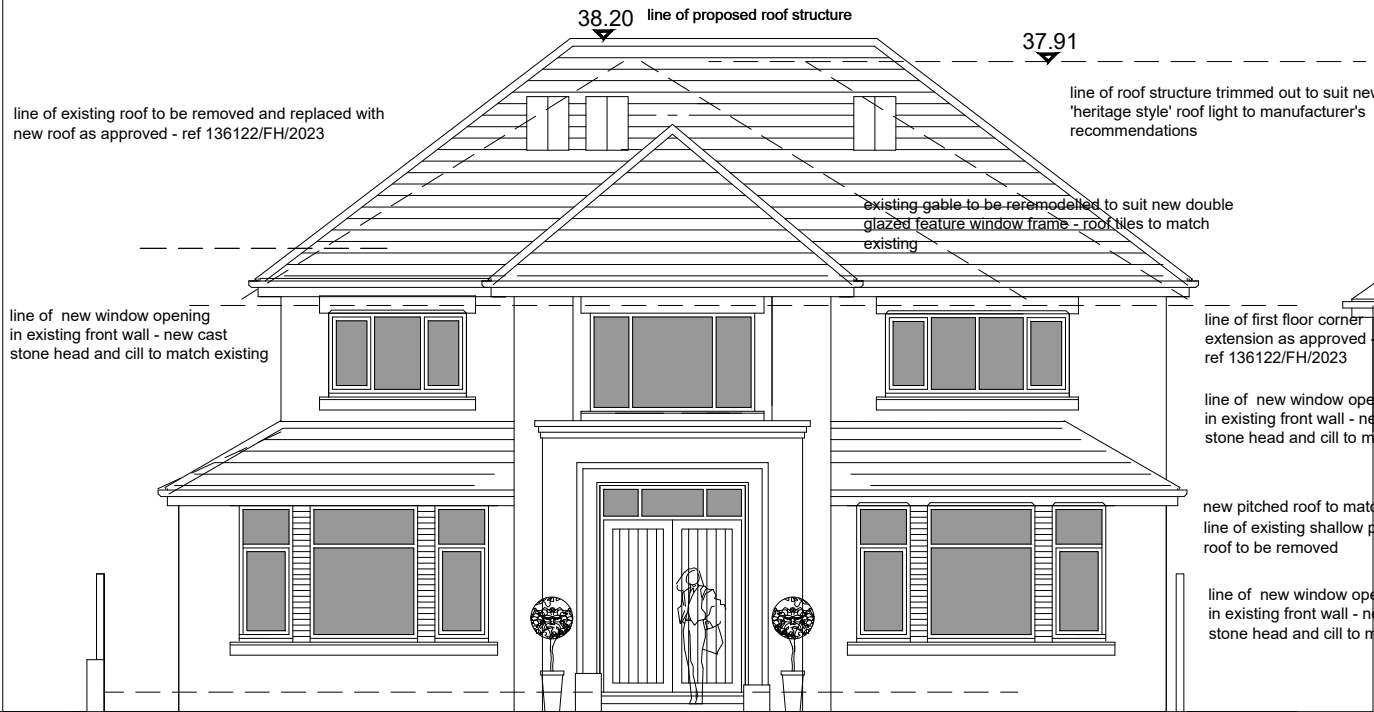

front elevation

remove existing art stone portico and replace with new open brick porch - cast stone moulded architrave to trim opening

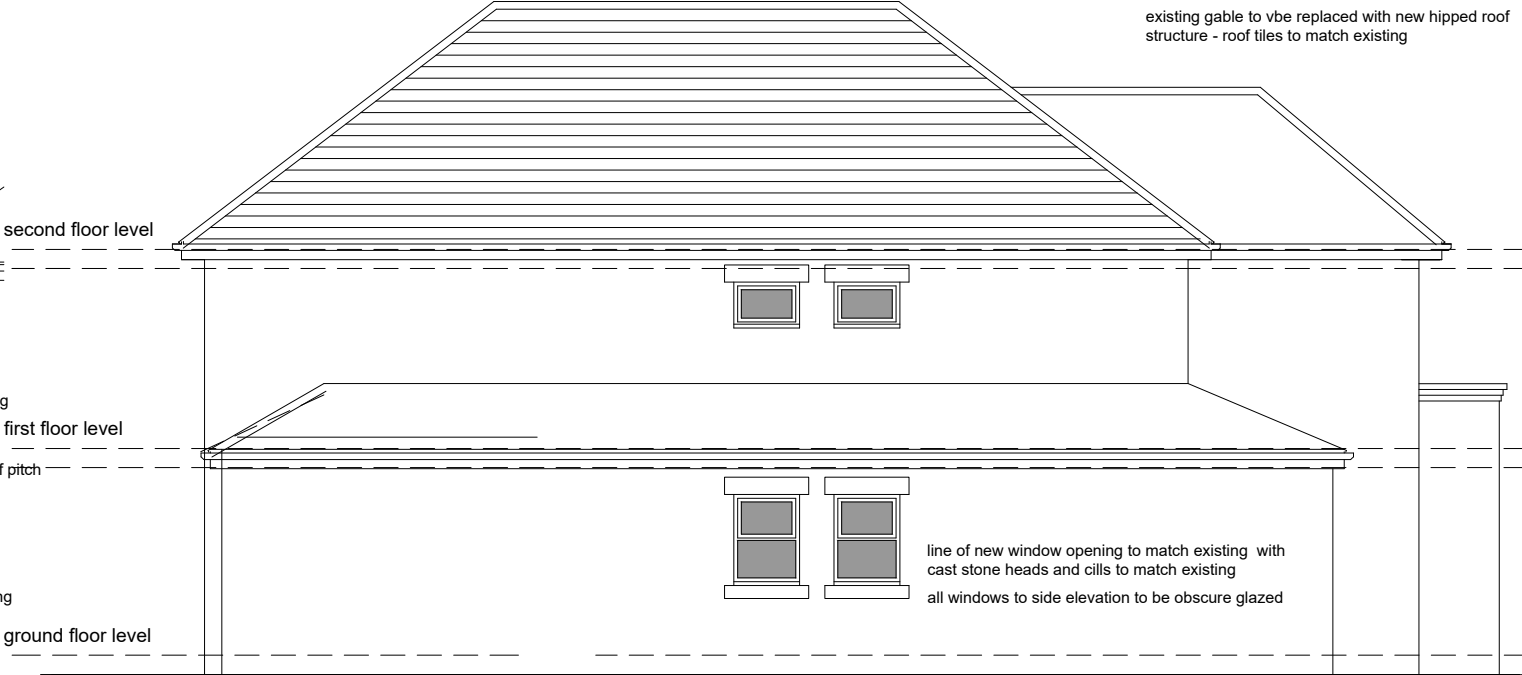


side elevation




rear elevation

form new of new opening to suit new triple glazed sliding Patio door set to manufacturer's detail - cast stone lintol over

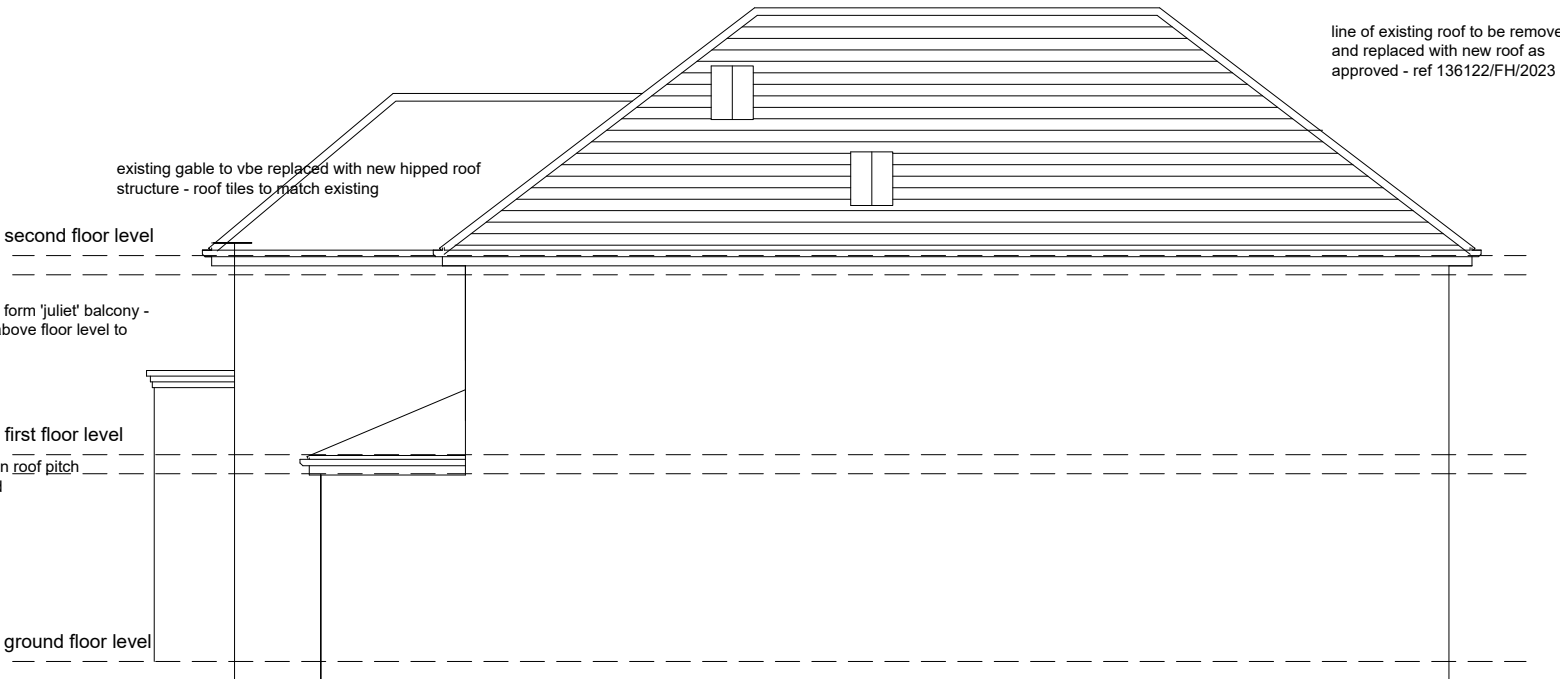

side elevation

 

elevations as proposed

B	14/06/23	SWF	alterations as requested by planner
A	31/05/23	SWF	alterations as requested by planner
REV:	DATE:	DRAWN BY:	DETAILS:

SW FOULKES Design

PROJECT:
Proposed alterations
415, Wilbraham Rd., Chorton
DRAWING:
elevations as proposed

DATE: Apr 23	DRAWN BY: SWF	CHECKED BY:
SCALE: 1:100@A3	DRAWING NO: 511-03-920PC	REV: B

tel:- 07500042081
stevefoulkes@btinternet.com