




STREET ELEVATION - Nell Lane


0 1m 5m  
scale 1:100 @ A1



STREET ELEVATION - Weller Avenue

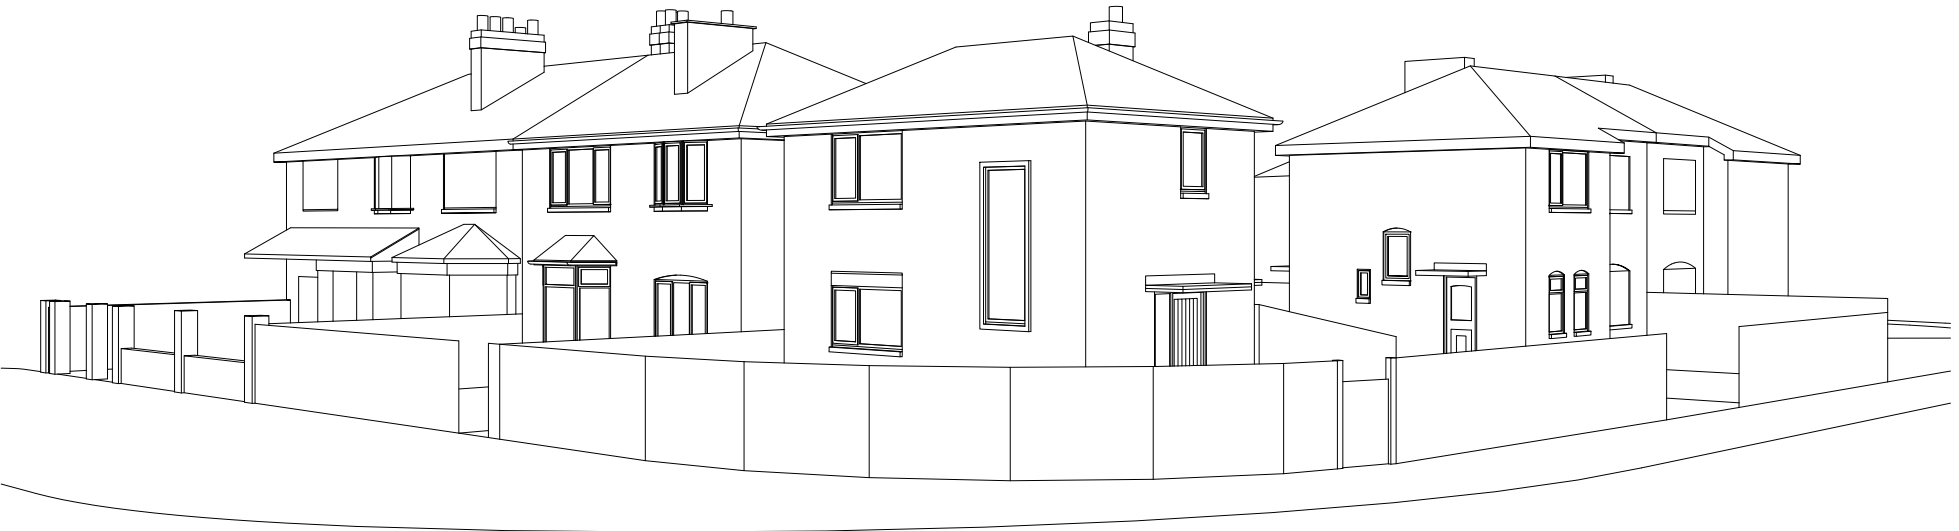

view from corner of Nell Lane and Weller Ave

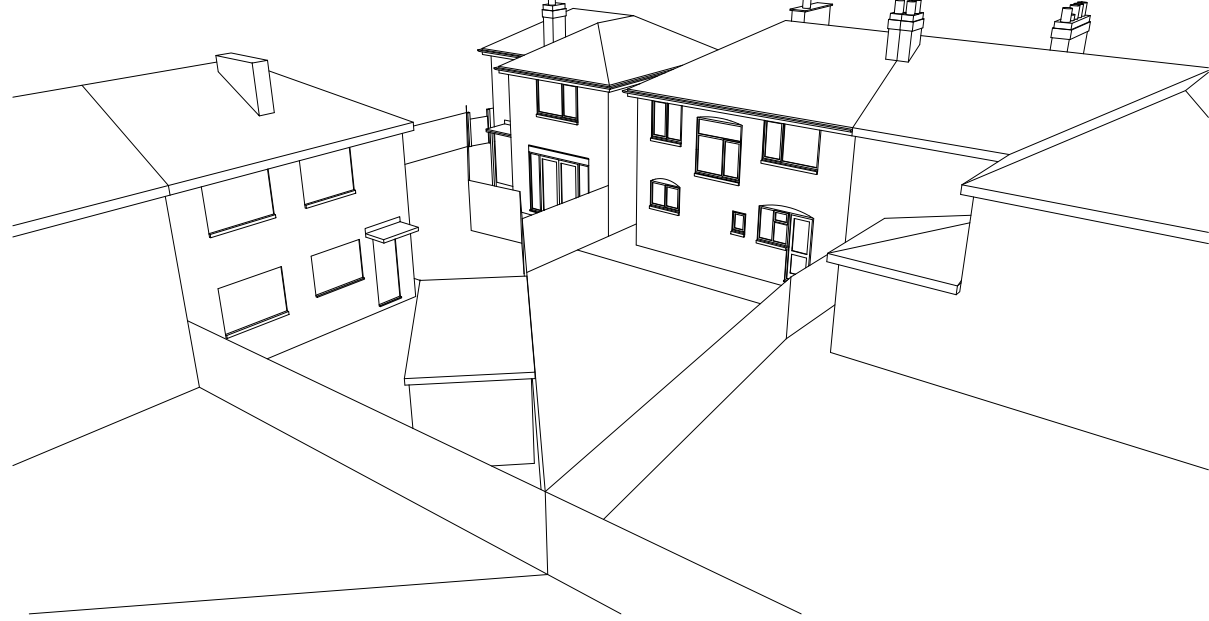


aerial view to rear




view from Nell Lane  
looking east



view from Weller Ave

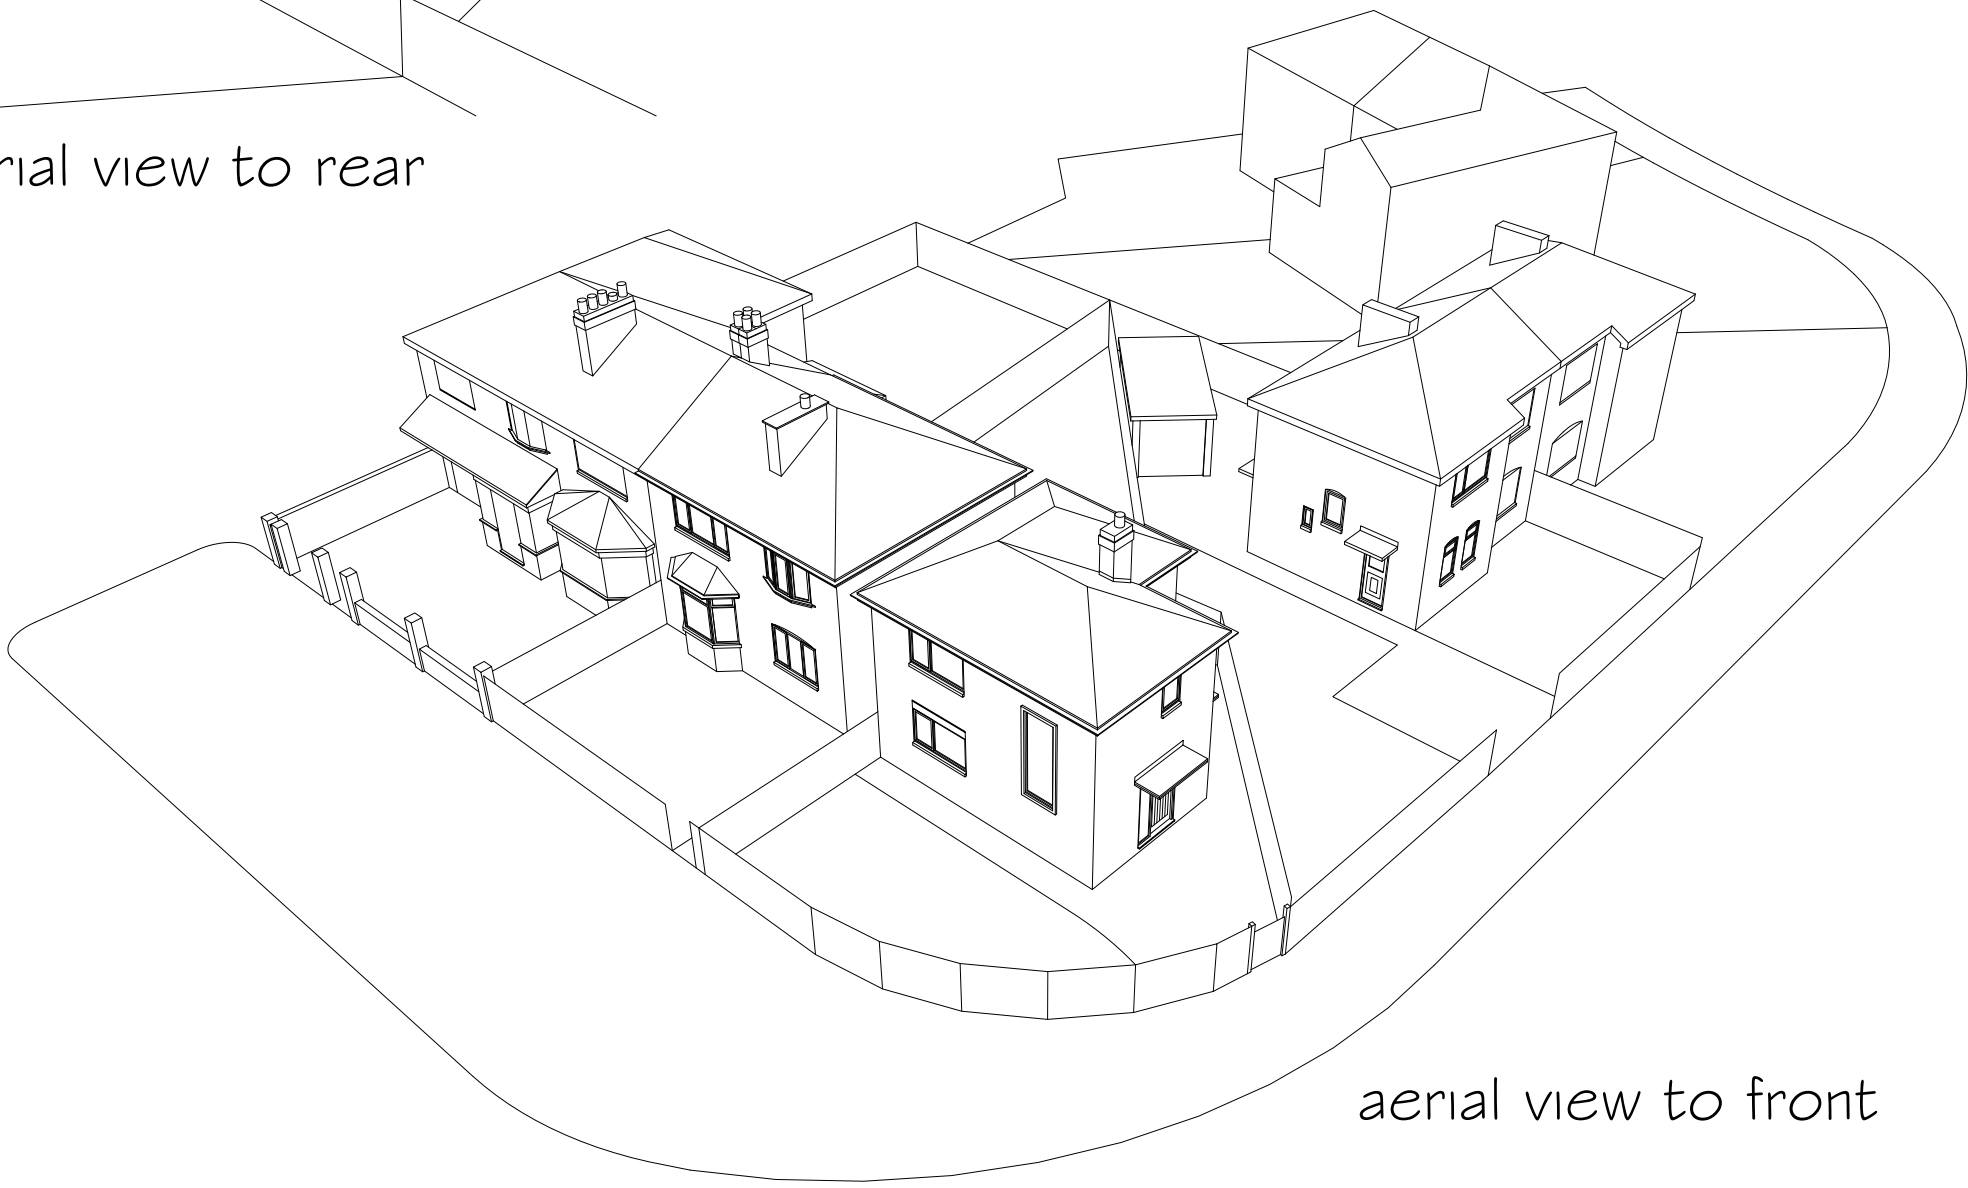

aerial view to front

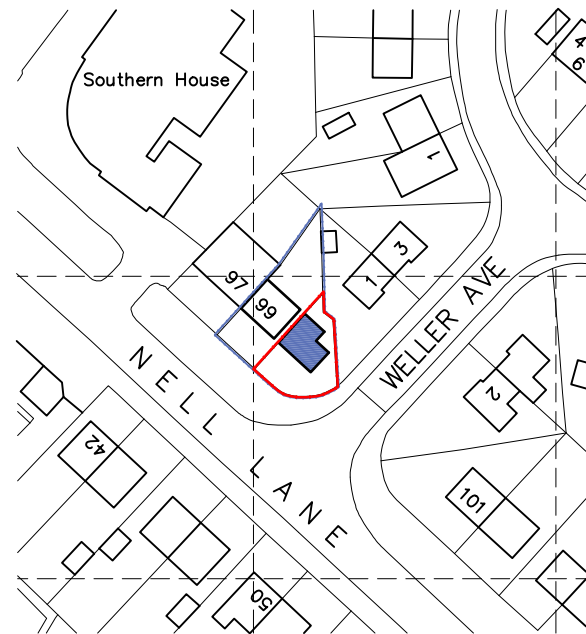

0 50mts  
scale 1:1250 @ A1

SITE LOCATION PLAN

**COPYRIGHT NOTICE**  
The information contained within this media remains the property of Dave Rees Architect and may not be distributed to any party in any form without the knowledge and consent of Dave Rees Architect. The information should be distributed in its entirety and is not to be reproduced or altered without the knowledge and consent of Dave Rees Architect. The information contained within this media is for guidance only. While we endeavour to provide accuracy and detail there is no expressed or implied warranty or fitness for any particular purpose. supplied with this information, Dave Rees Architect accepts no responsibility for the accuracy of any information provided by third parties.




FRONT ELEVATION south west



SIDE ELEVATION south east



REAR ELEVATION north east

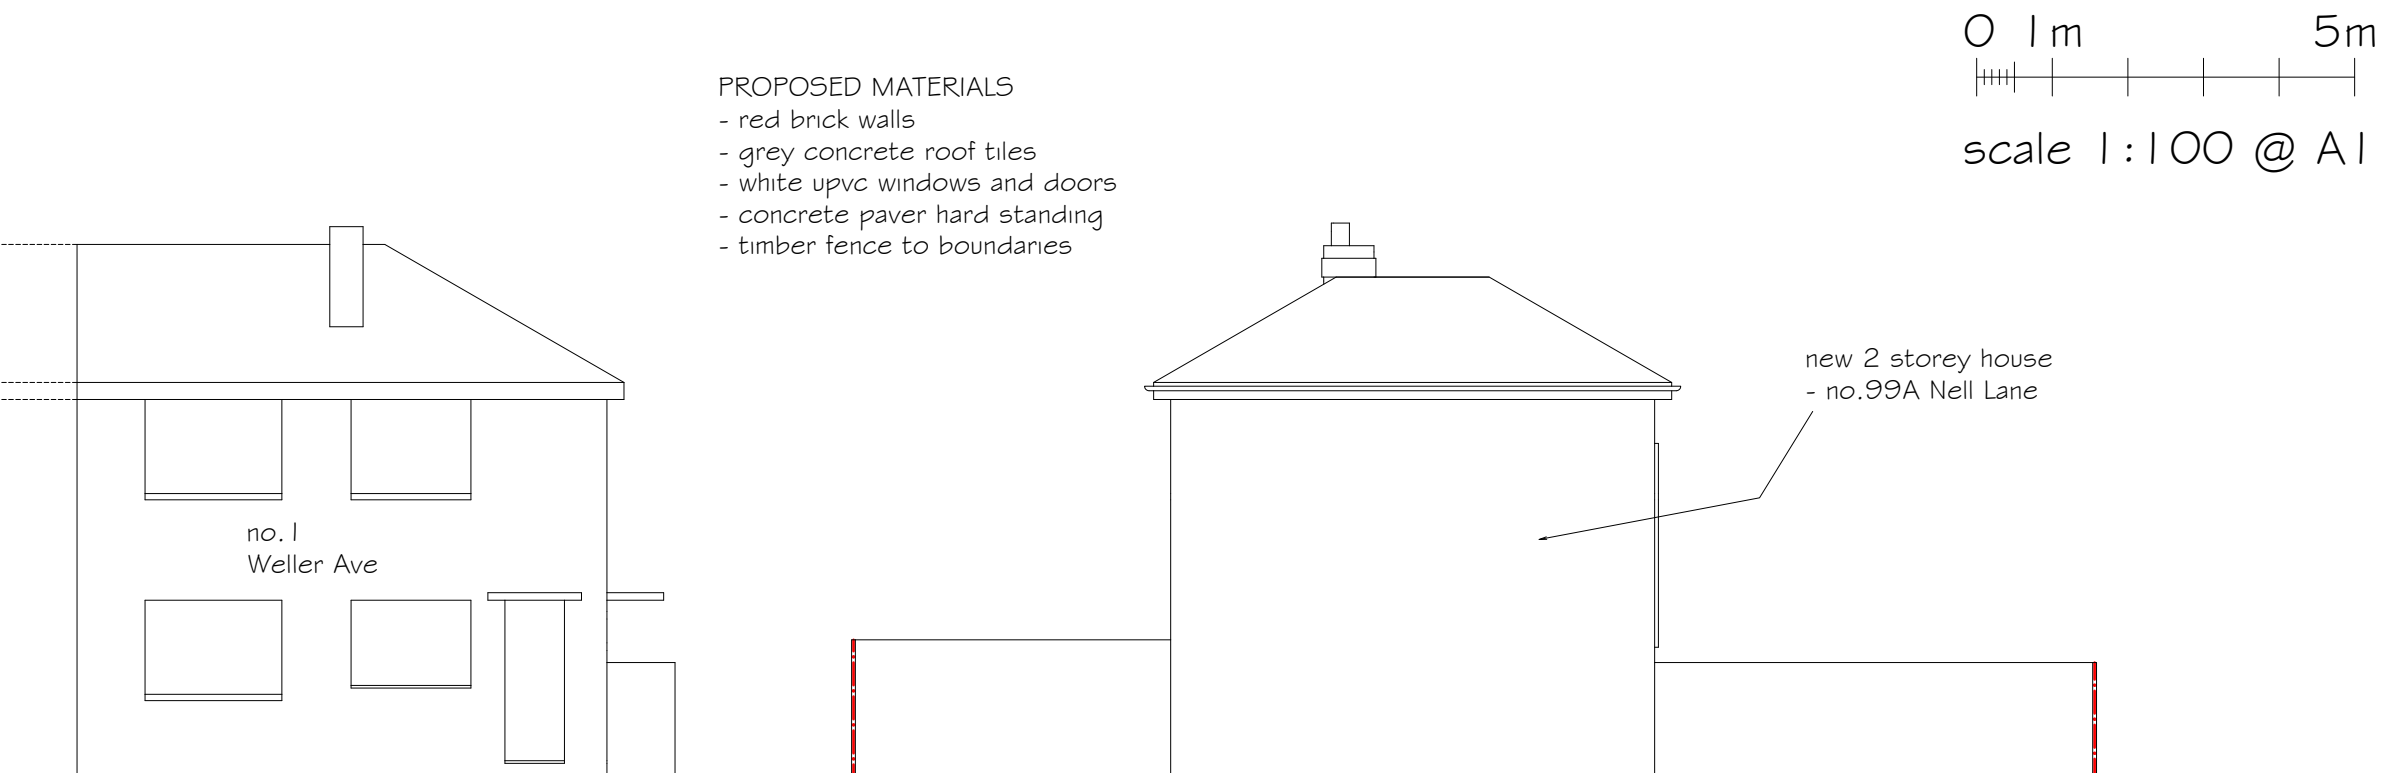

SIDE ELEVATION north west

**PROPOSED MATERIALS**  
- red brick walls  
- grey concrete roof tiles  
- white upvc windows and doors  
- concrete paver hard standing  
- timber fence to boundaries

0 1m 5m  
scale 1:100 @ A1

| Revision Description                                                                                            |                   |
|---|-------------------|
| <b>Drawing No.</b>                                                                                              | <b>Revision</b>   |
| <b>379/PL/02</b>                                                                                                |                   |
| <b>Drawn by</b>                                                                                                 | <b>Issue Date</b> |
| <b>DMR</b>   | <b>12/06/23</b>   |
| <b>Scale</b>   | <b>Sheet Size</b> |
| <b>various</b>                                                                                                  | <b>A1</b>         |
| <b>Client</b>                                                                                                   |                   |
| <b>MR. A. ROBINSON</b>                                                                                          |                   |
| <b>Brief</b>   |                   |
| <b>NEW DWELLING</b>                                                                                             |                   |
| <b>Location</b>                                                                                                 |                   |
| <b>99 NELL LANE, CHORLTON<br/>MANCHESTER, M21 7SW</b>                                                           |                   |
| <b>Drawing Title</b>                                                                                            |                   |
| <b>ELEVATIONS AND VIEWS<br/>- AS PROPOSED</b>                                                                   |                   |
| No dimensions to be scaled from this drawing unless otherwise stated.<br>All dimensions to be checked on site.  |                   |
| <b>REESARC</b>                                                                                                  |                   |
| <b>DAVE REES<br/>architect</b>                                                                                  |                   |
| tel.07825 004410 email:dave@reesarc.co.uk<br>16 Lowland Way, Knutsford, Cheshire, WA16 9AG<br>www.reesarc.co.uk |                   |