



AFR STUDIO LIMITED
173-A Dickenson Road, Longsight
Manchester, M13 0YN


PROJECT:
36 CHARLESWORTH STREET
MANCHESTER , M11 3AG

DRAWING TITLE:
EXISTING BUILDING PLANS
AND ELEVATIONS


CLIENT :	DRG NO :
N.ALSHAHMMARI	A-02
DATE :	SCALE:
APRIL, 2023	1:100@A3

PURPOSE OF ISSUE	PLANNING
------------------	----------


Do not scale from this drawing. All information should be checked by the contractor site before commencing work. Any discrepancies should be reported to the architect immediately. All rights are reserved and are not transferable. Unauthorized reproduction of this drawing are not permitted

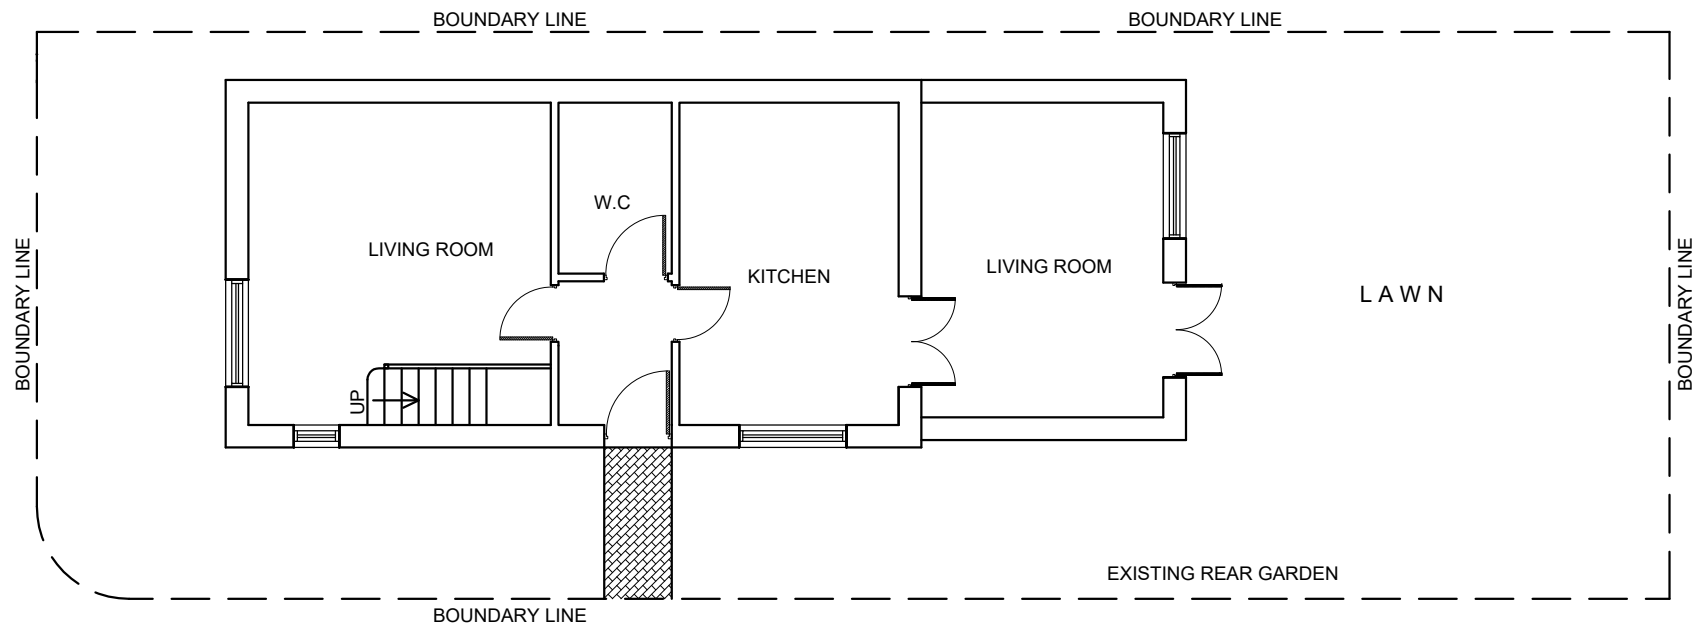


EXISTING GROUND FLOOR PLAN

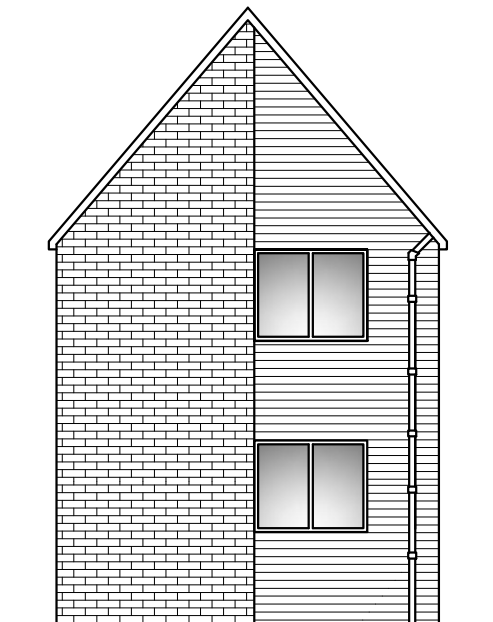


EXISTING LEFT SIDE ELEVATION

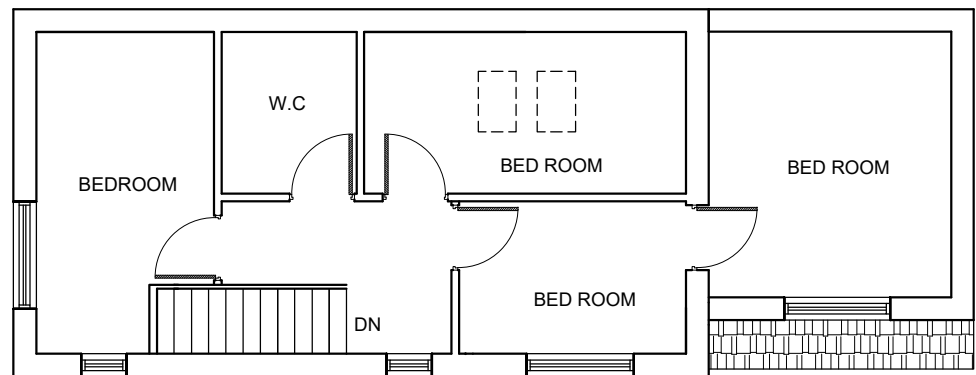


EXISTING FIRST FLOOR PLAN

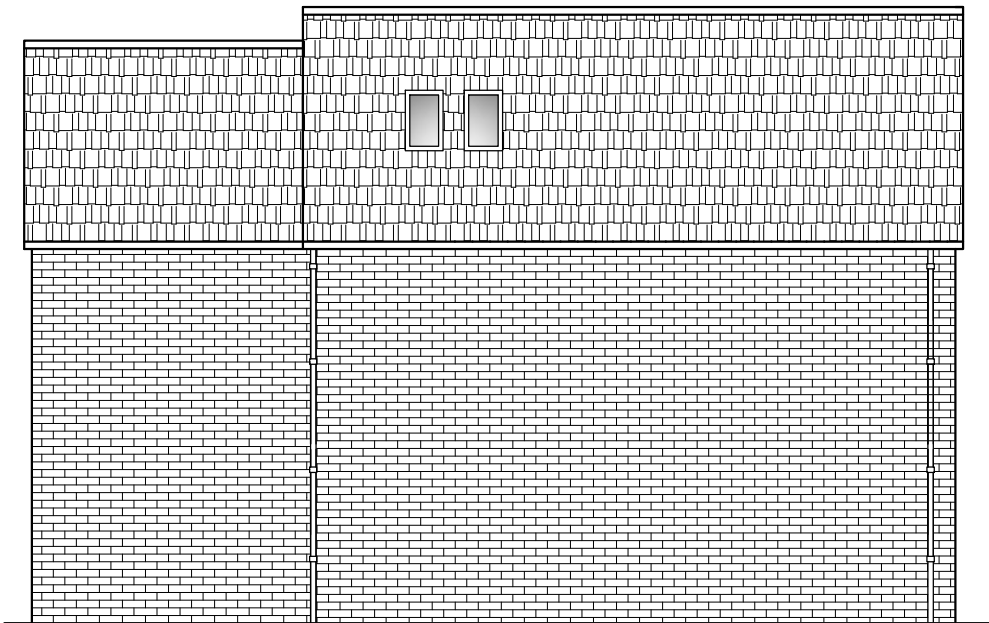

EXISTING REAR ELEVATION

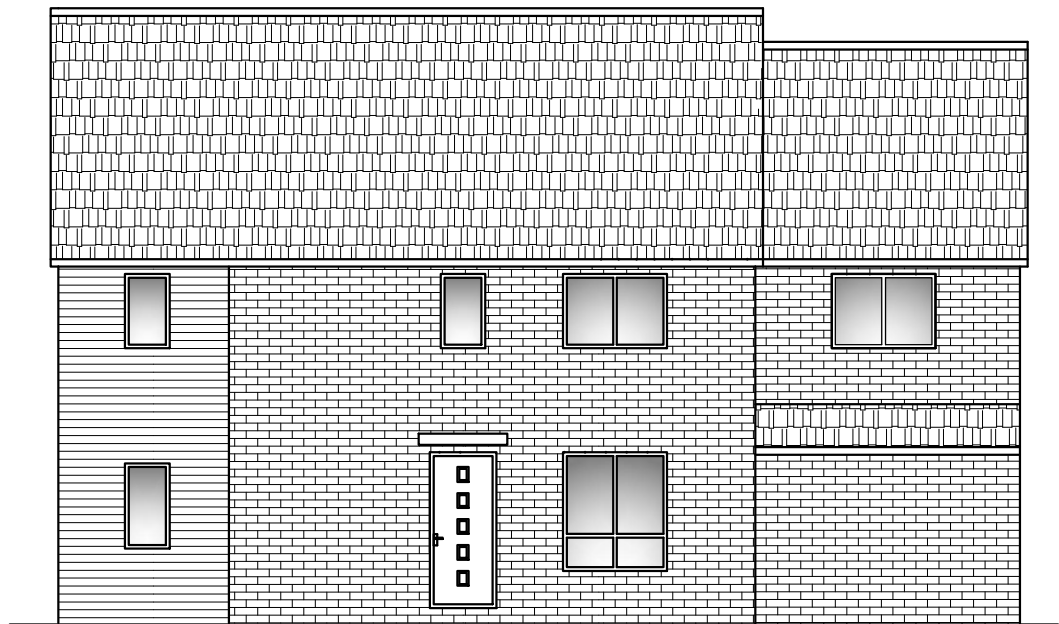

EXISTING FRONT ELEVATION

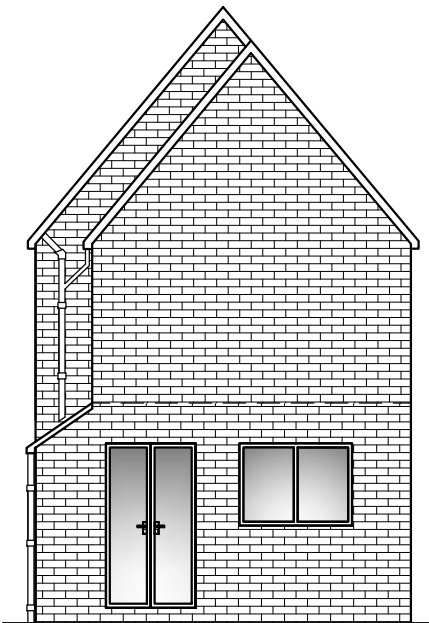

EXISTING RIGHT SIDE ELEVATION

1:100

