


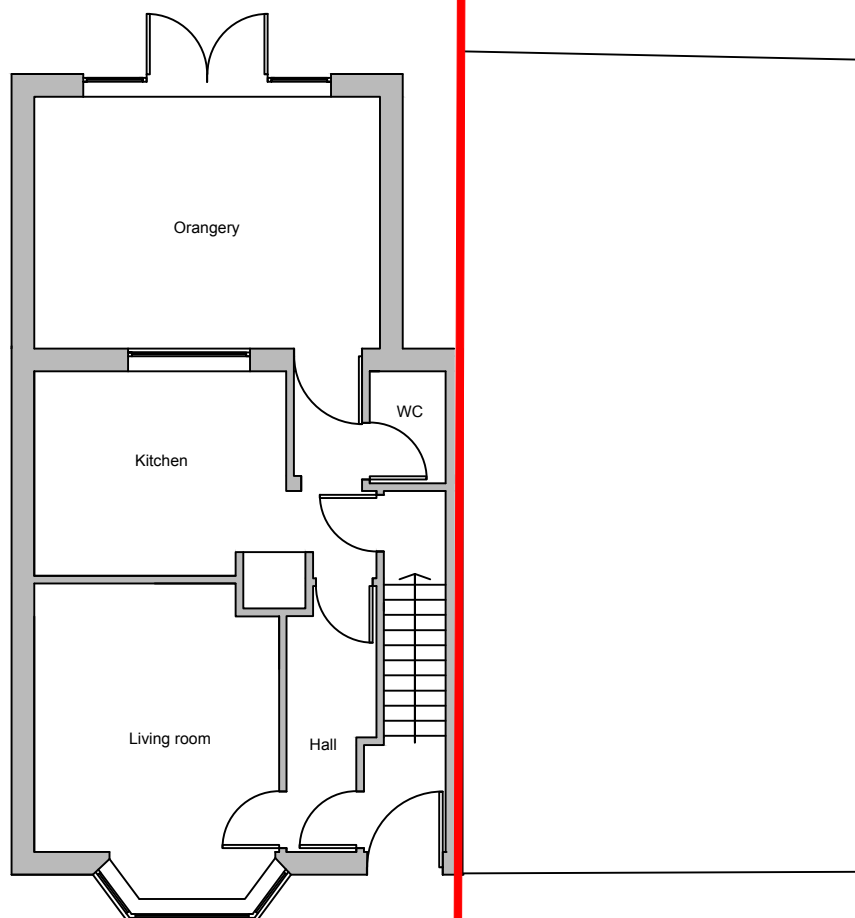


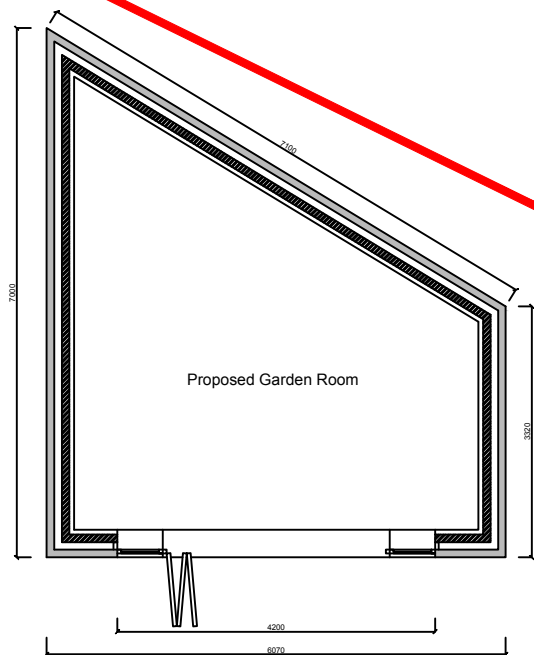


Proposed Site Plan

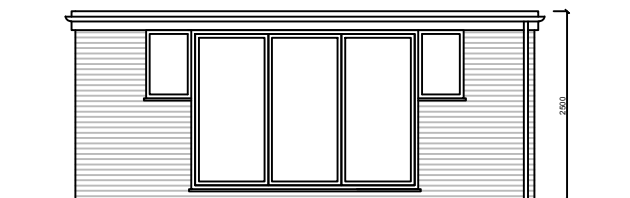


Proposed South Elevation

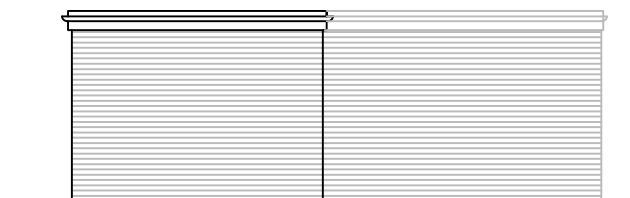

Proposed East Elevation

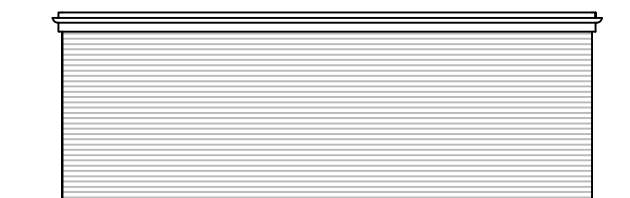

Proposed North Elevation

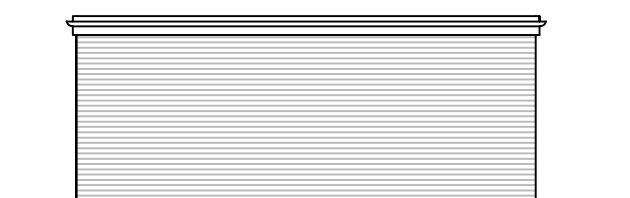

Proposed West Elevation



Client:

Mr N Bowles
17 Himley Road, Manchester, M11 4JE

Project:

Proposed Garden Room

Title:


Proposed Plans

Scale: 1:100 @ A3

Drawn: C.K.	Date: May 2023
----------------	-------------------

Project no.: 3207	Drawing no.: 3207-002
----------------------	--------------------------

PLANMART LIMITED
9, GEORGE STREET, GLOSSOP,
DERBYSHIRE SK13 8AY.
TEL: 01457 863153

 

Metric scale